


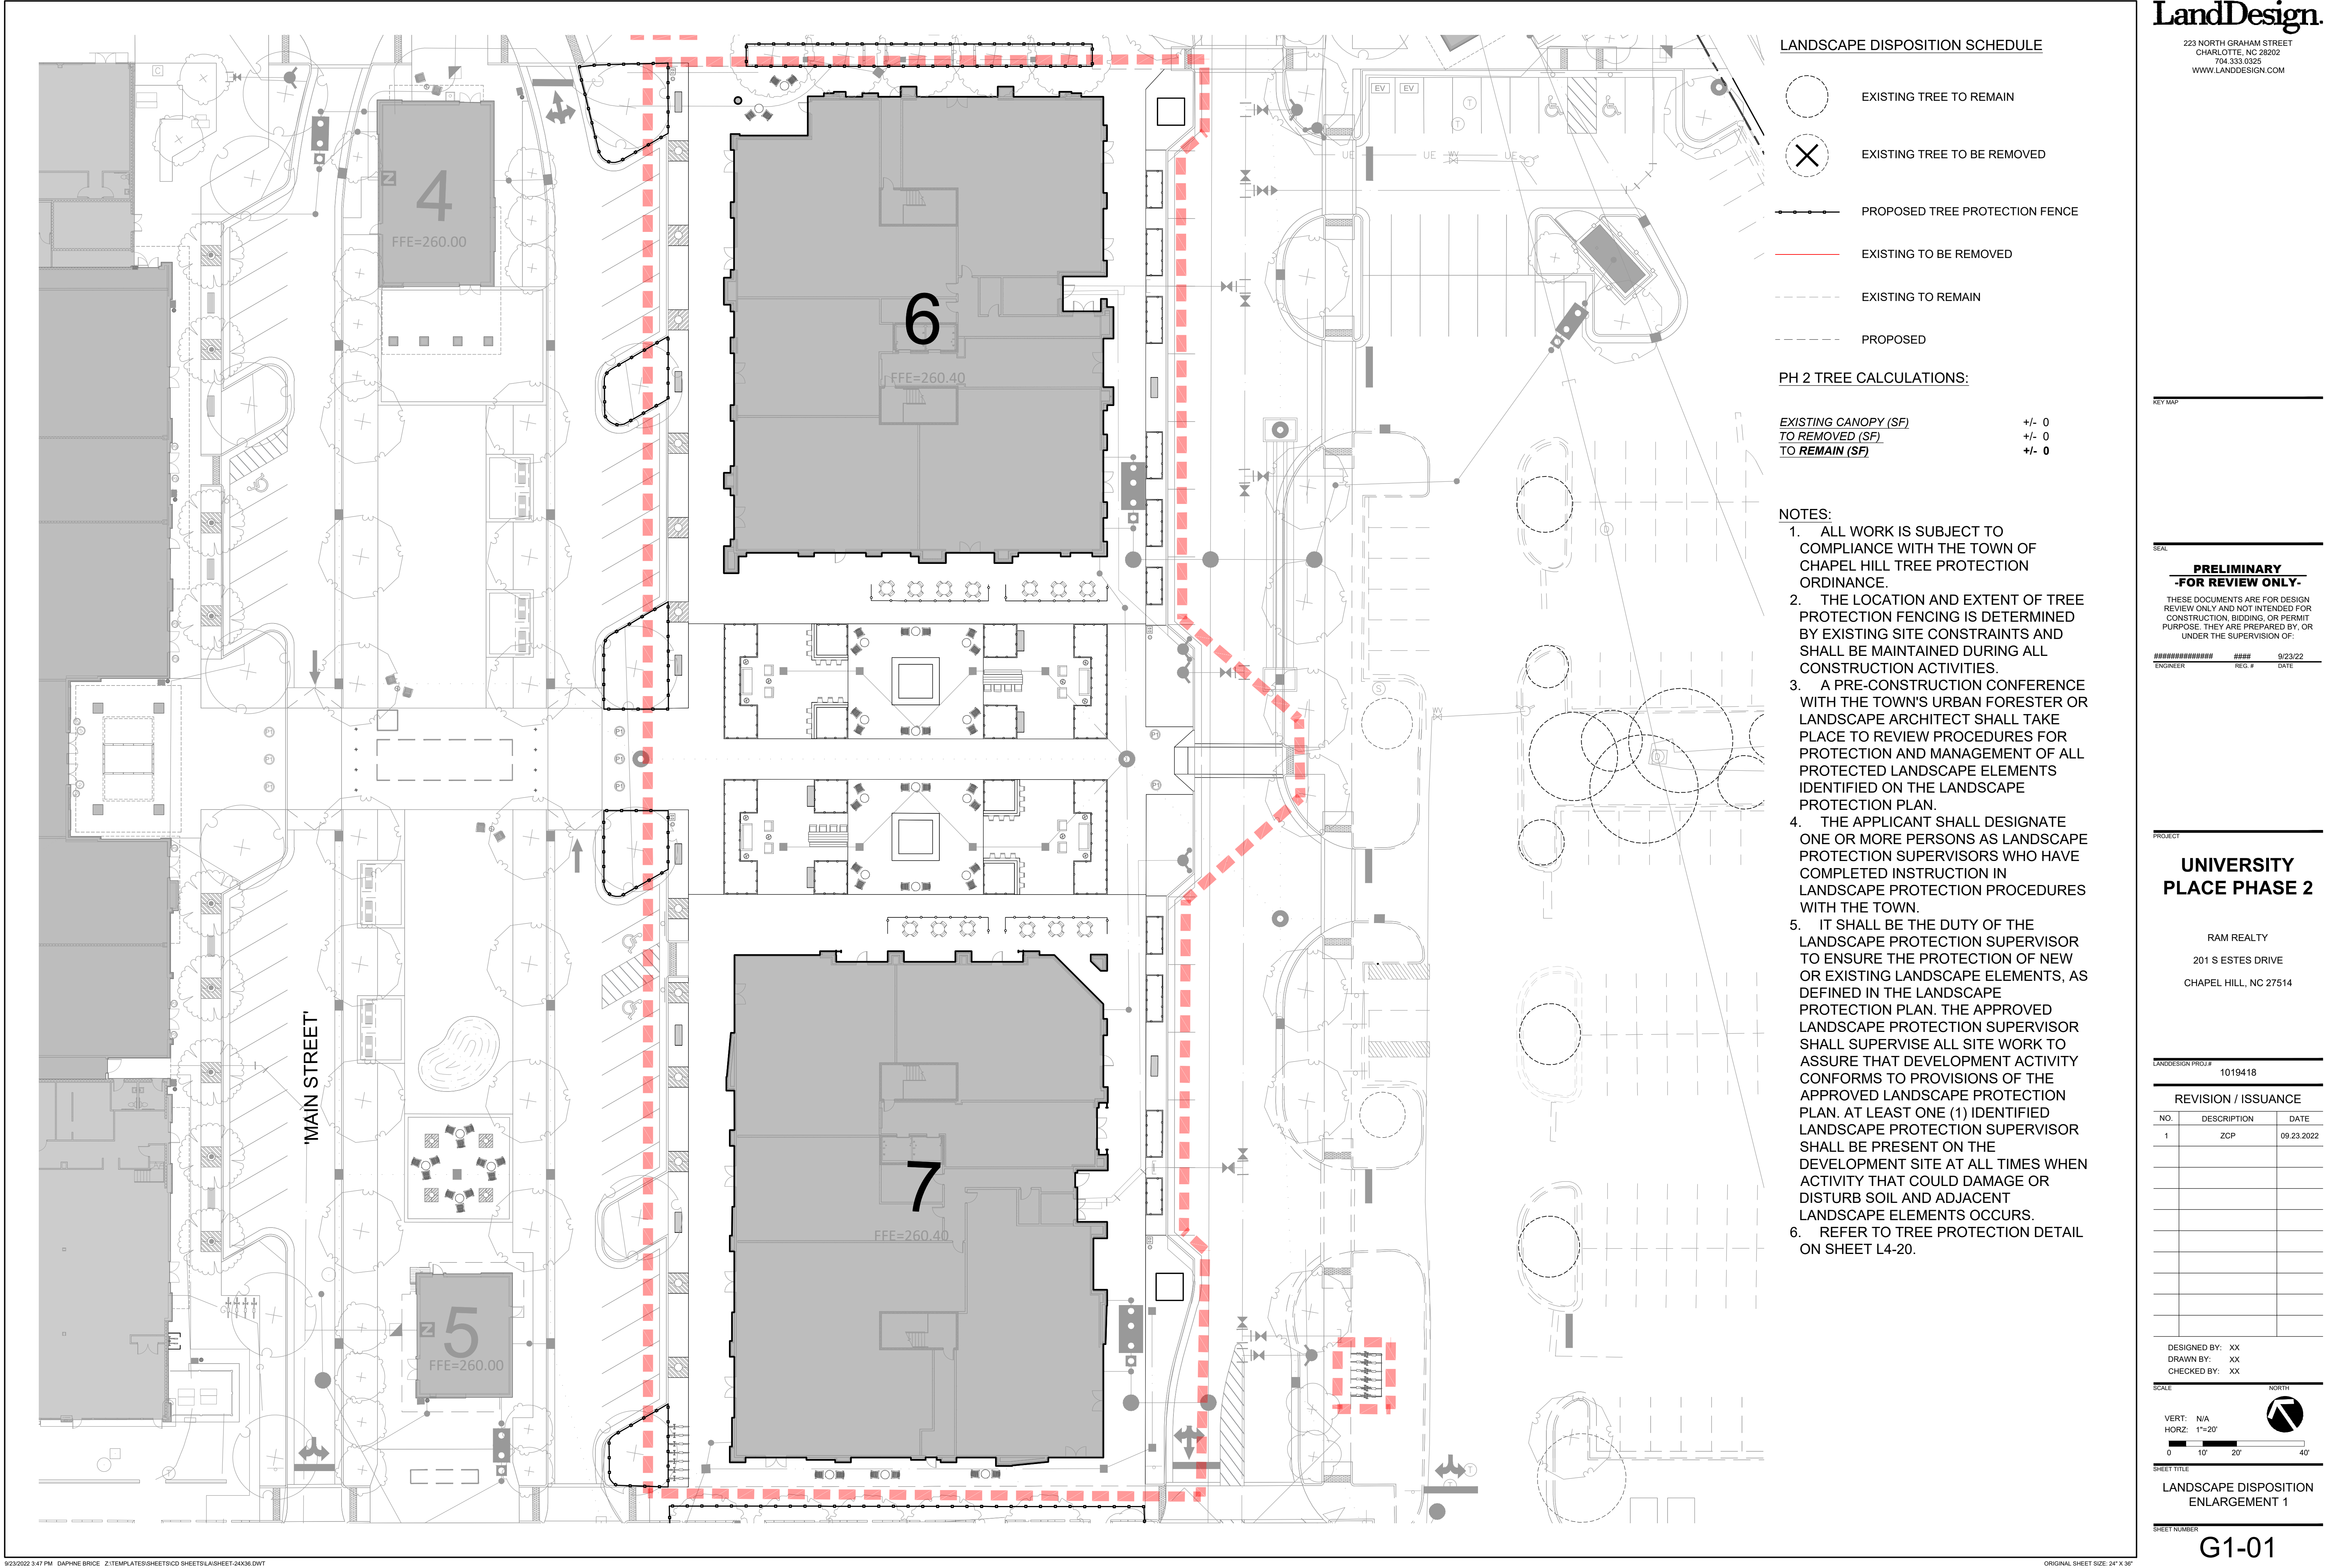

THESE DOCUMENTS ARE FOR DESIGN
REVIEW ONLY AND NOT INTENDED FOR
CONSTRUCTION, BIDDING, OR PERMIT
PURPOSE. THEY ARE PREPARED BY, OR
UNDER THE SUPERVISION OF:

#####	####	9/23/22
ENGINEER	REG. #	DATE

**UNIVERSITY
PLACE PHASE 2**

RAM REALTY

201 S ESTES DRIVE

CHAPEL HILL, NC 27514

LANDDESIGN PROJ.# 1019418

REVISION / ISSUANCE

[illegible]

DESIGNED BY: XX
DRAWN BY: XX
CHECKED BY: XX


VERT: N/A
HORZ: 1"=20'

SHEET TITLE _____


MATERIALS PLAN
ENLARGEMENT 1

SHEET NUMBER _____

L1-01

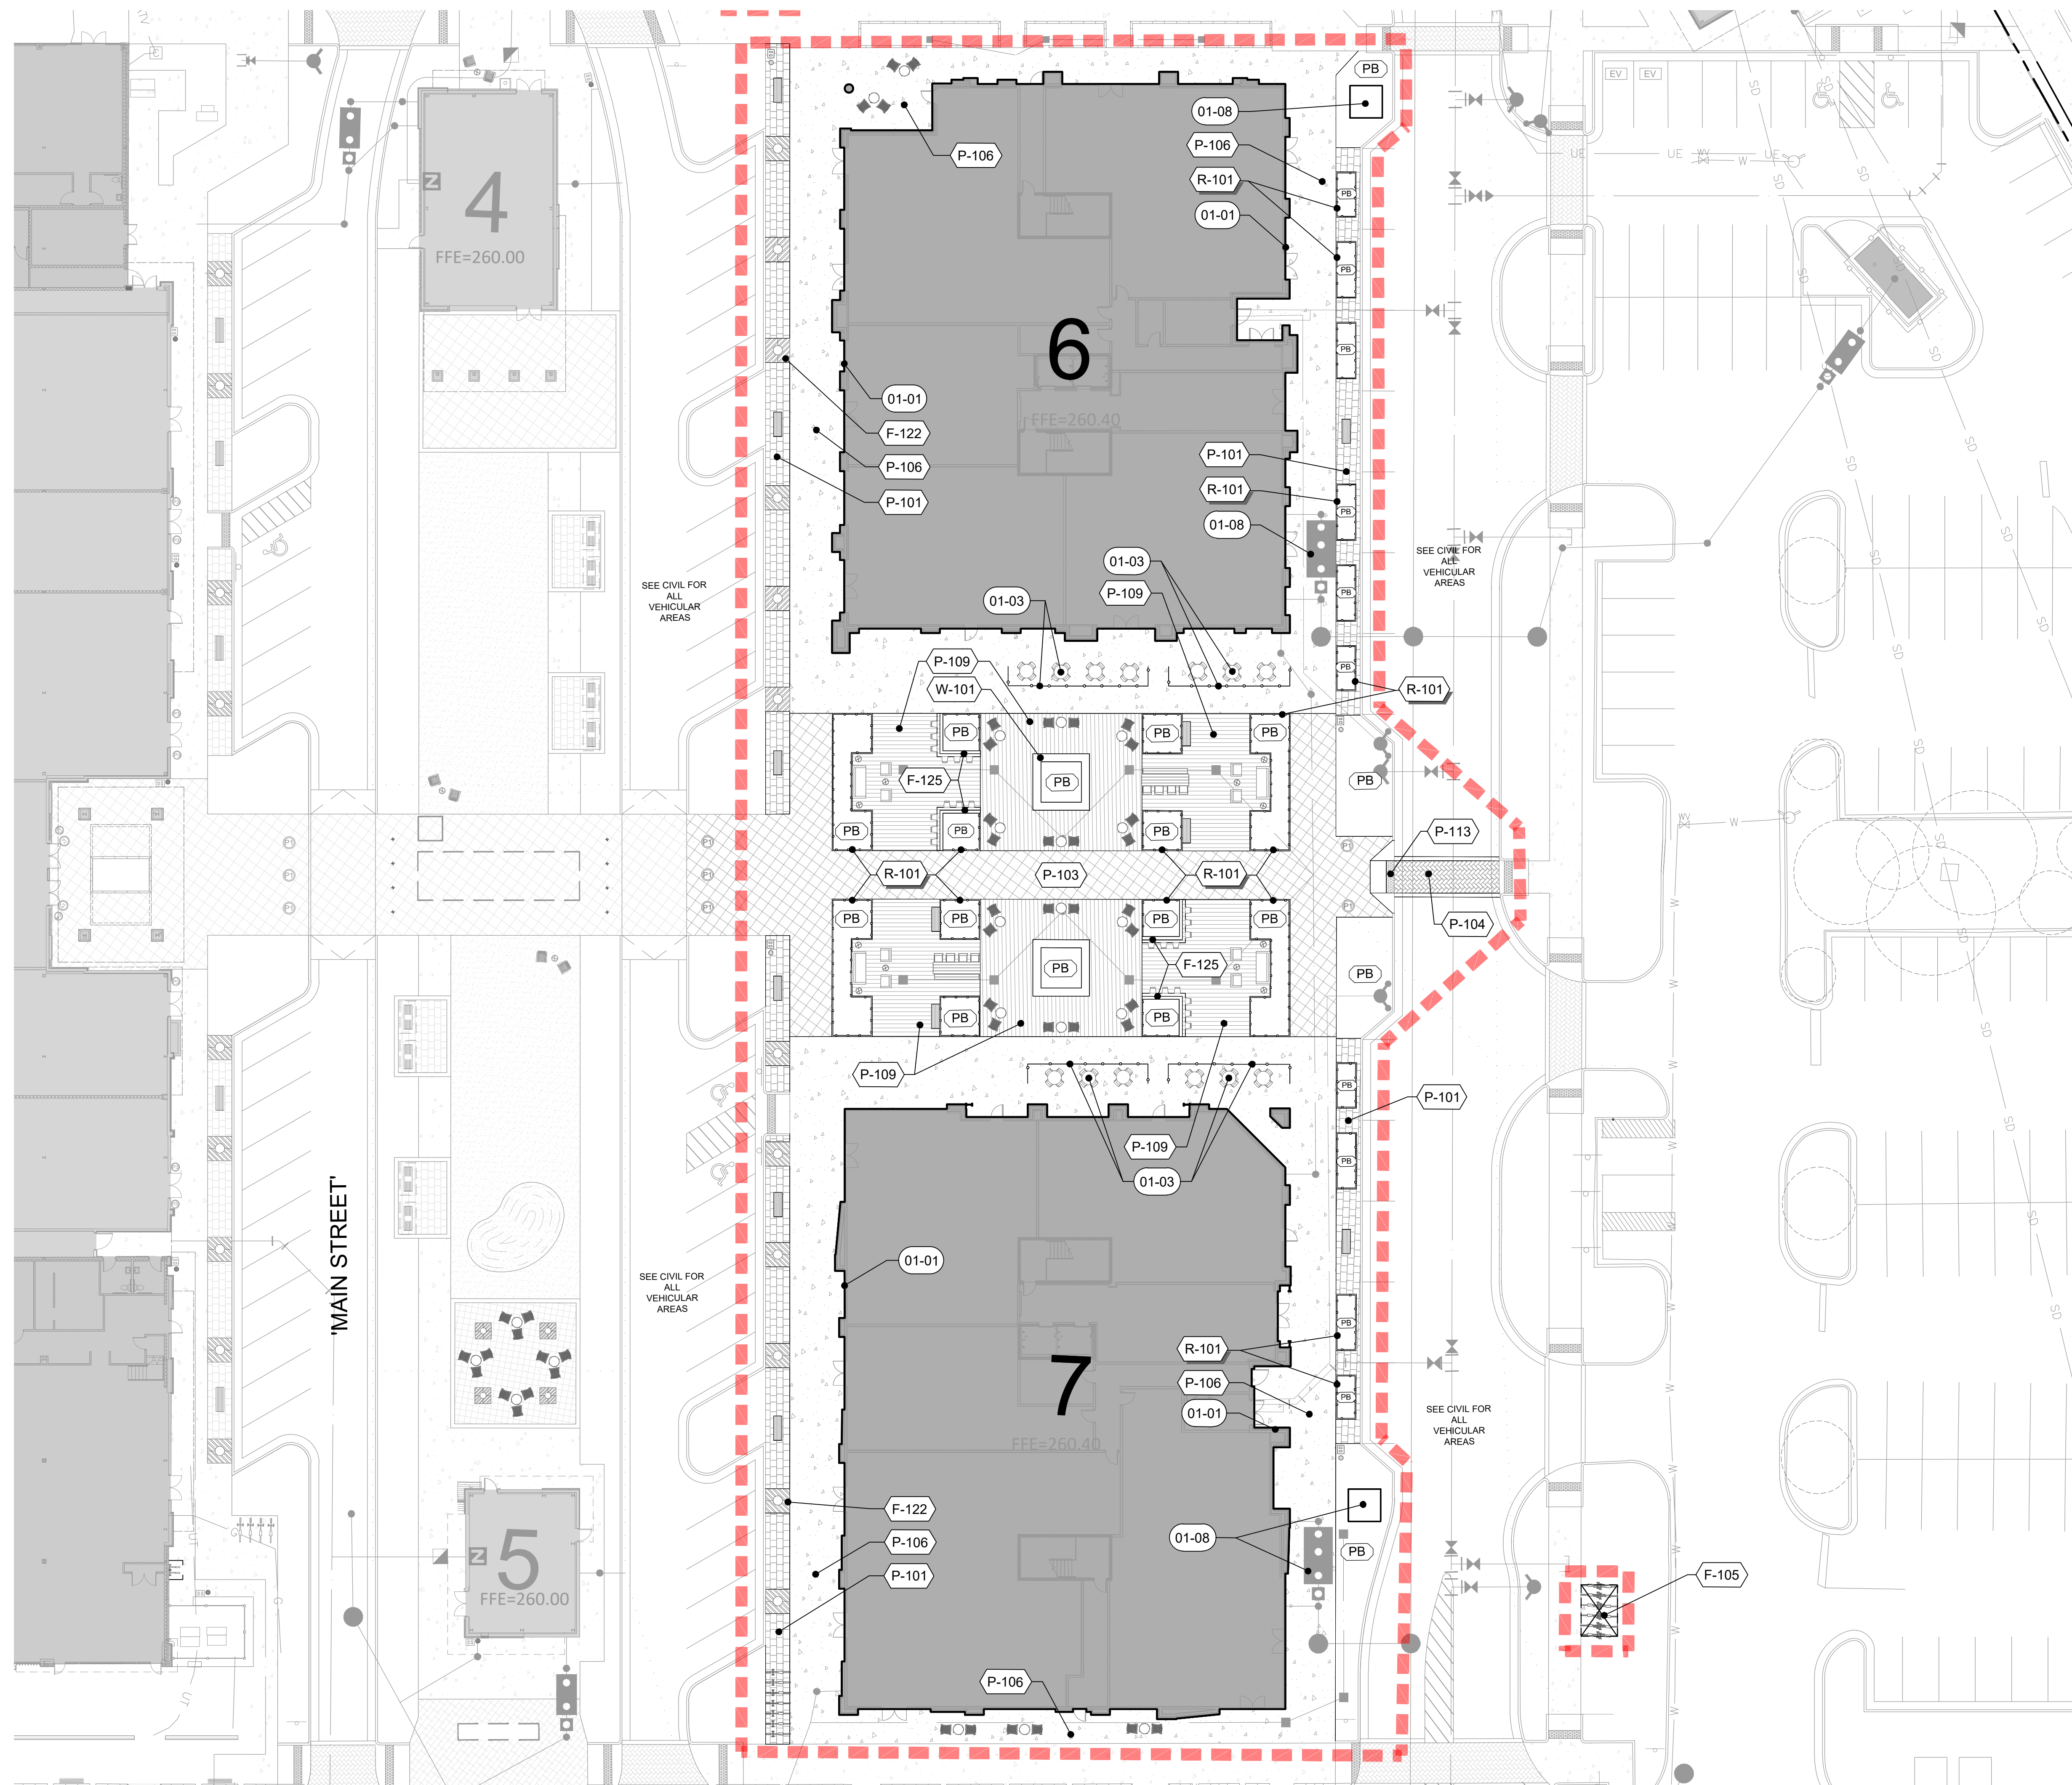

PLANT SCHEDULE			
TREES	CODE	BOTANICAL NAME	COMMON NAME
	ACE BUE	Acer buergerianum 'Aeryn'	Trident Maple
	AME GRA	Amelanchier x grandiflora 'Autumn Brilliance'	Autumn Brilliance Apple Serviceberry
	CER EAS	Cercis canadensis	Eastern Redbud
	NYS WIL	Nyssa sylvatica 'Wildfire'	Black Gum
	ULM PRI	Ulmus americana 'Princeton'	Princeton American Elm

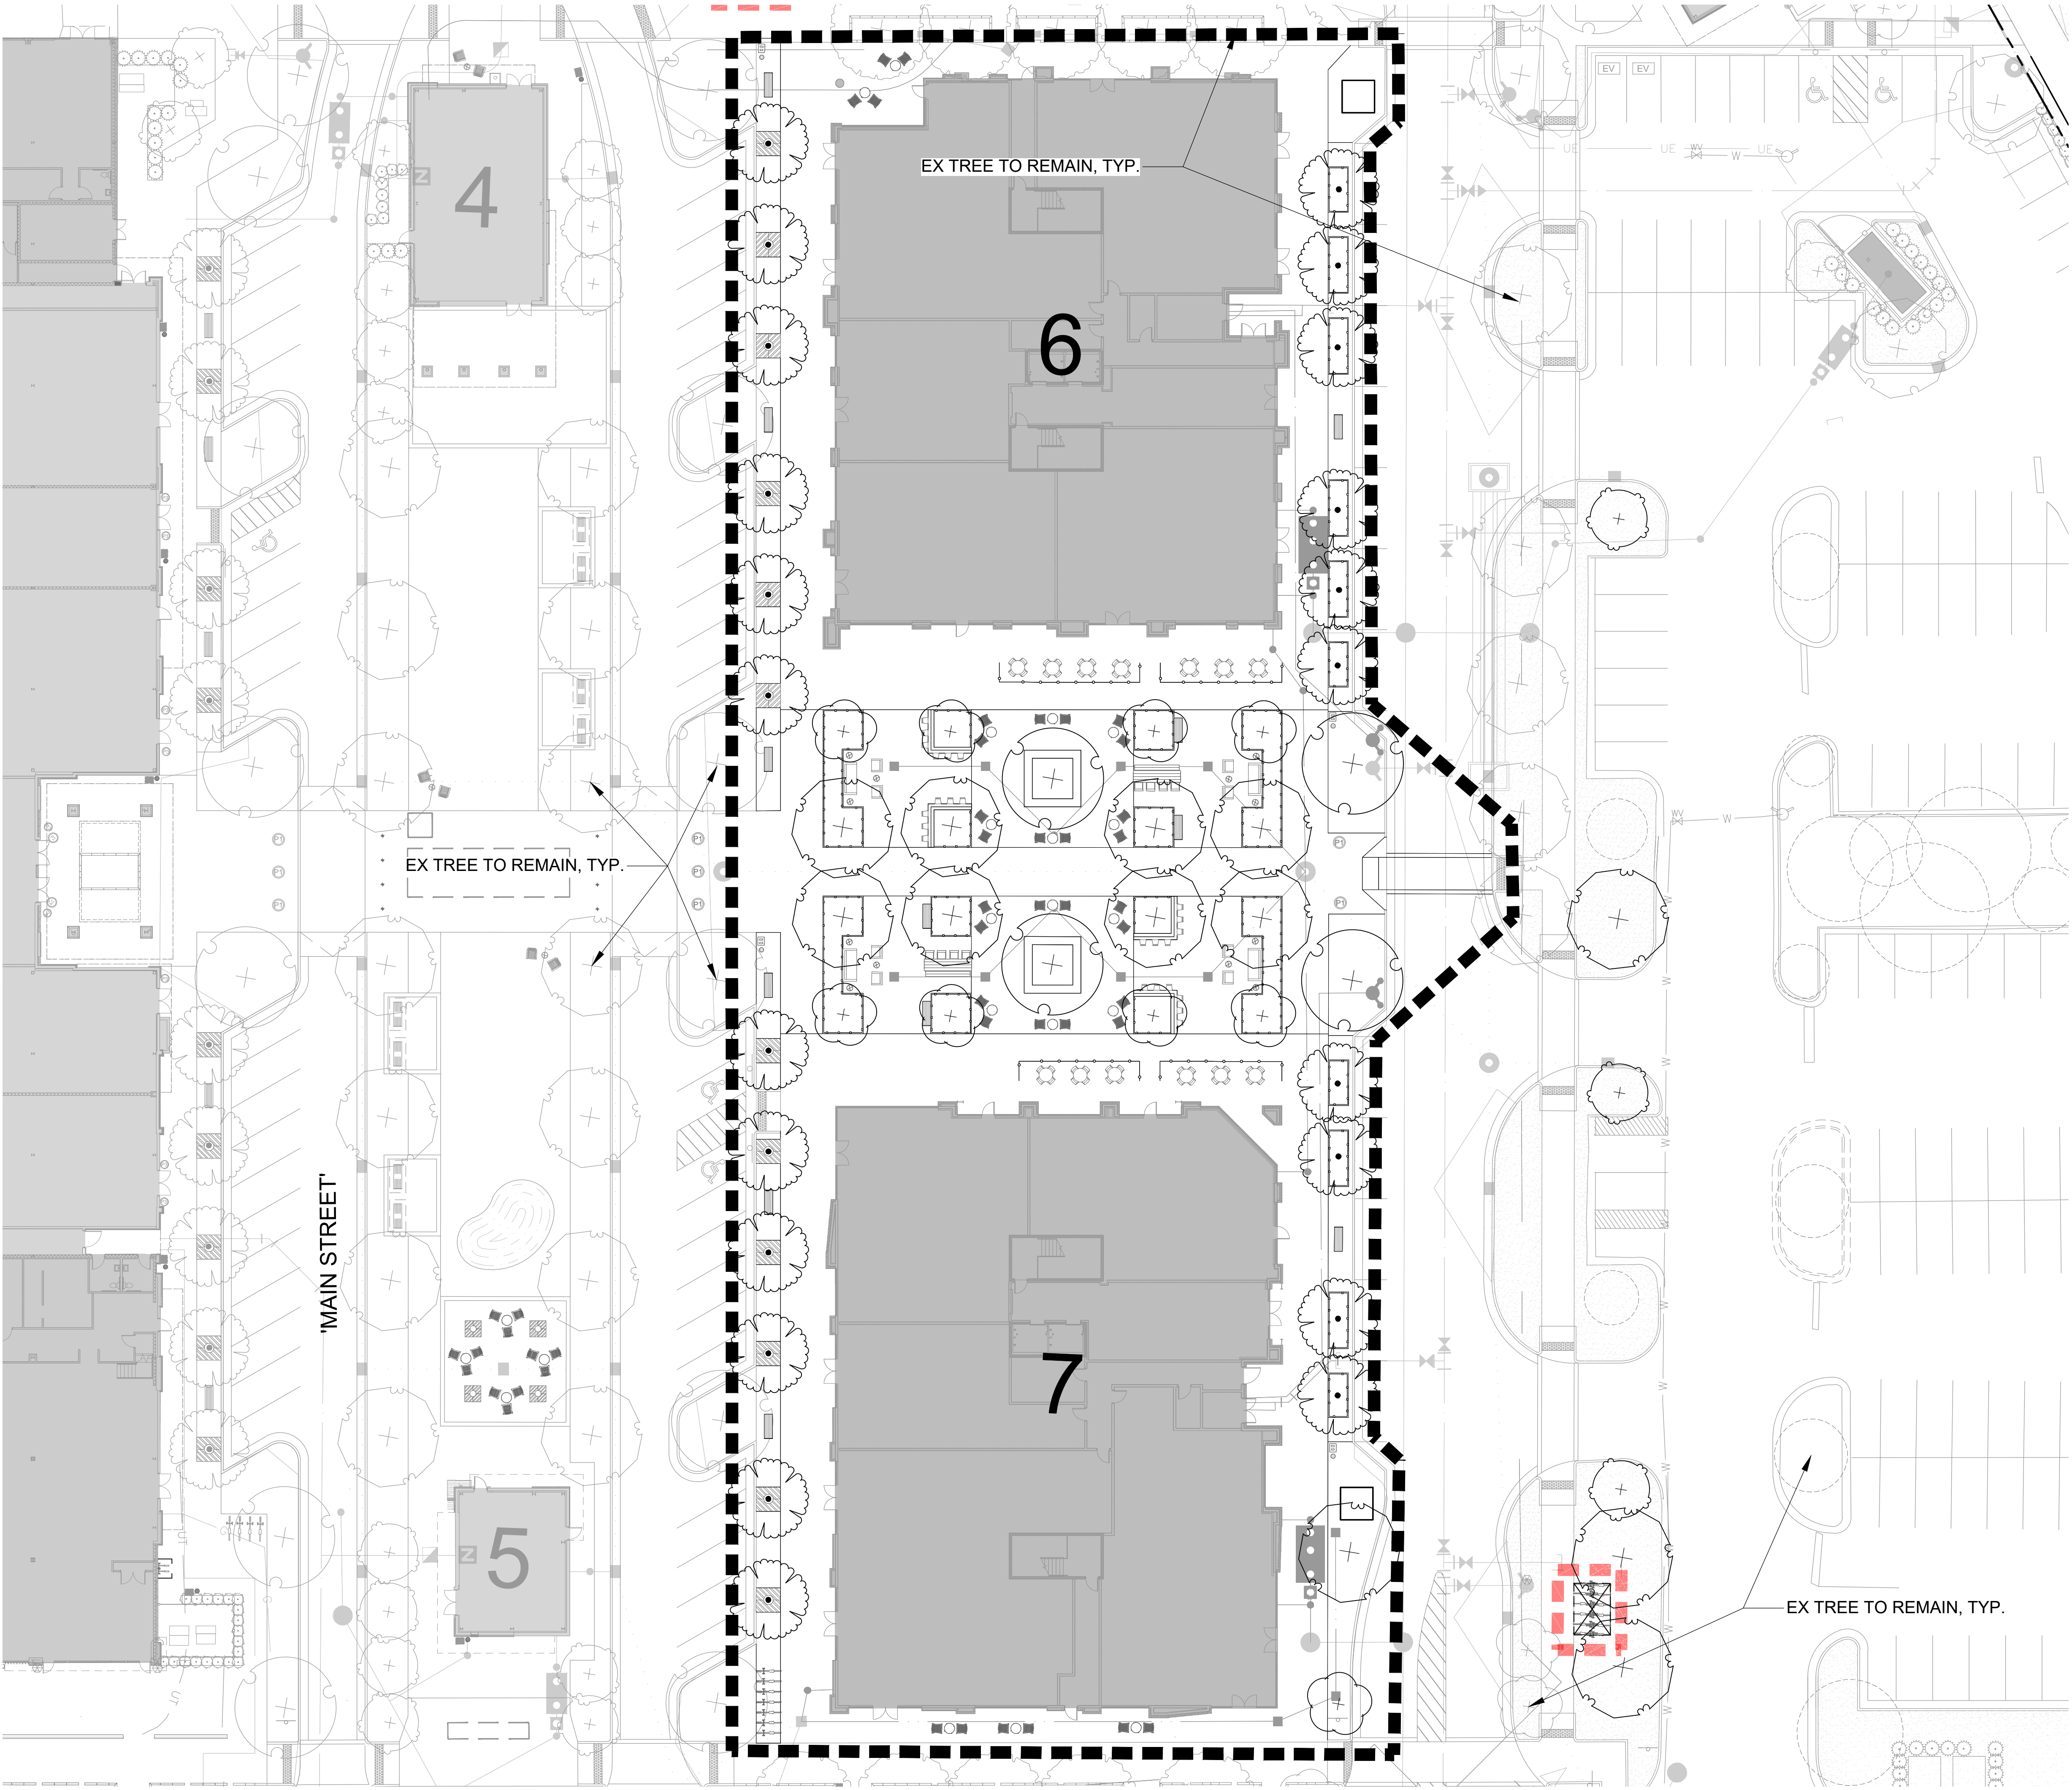

KEY MAP

SEAL

PRELIMINARY
-FOR REVIEW ONLY-
THESE DOCUMENTS ARE FOR DESIGN REVIEW ONLY AND NOT INTENDED FOR CONSTRUCTION, BIDDING, OR PERMIT PURPOSE. THEY ARE PREPARED BY, OR UNDER THE SUPERVISION OF:

ENGINEER REG. # DATE

PROJECT

**UNIVERSITY
PLACE PHASE 2**

RAM REALTY
201 S ESTES DRIVE
CHAPEL HILL, NC 27514

LANDDESIGN PROJ.# 1019418

REVISION / ISSUANCE

NO.	DESCRIPTION	DATE
1	ZCP	09.23.2022



DESIGNED BY: LD
DRAWN BY: ZK
CHECKED BY: AM

SCALE NORTH
VERT: N/A
HORZ: 1"=20'
0 10' 20' 40'

SHEET TITLE
**REQUIRED PLANTING PLAN
ENLARGEMENT 1**

SHEET NUMBER
L4-01

SUPPLEMENTAL PLANT SCHEDULE

  SHRUBS	CODE	BOTANICAL / COMMON NAME
	BUX GEM	Buxus 'Green Gem' Boxwood 'Green Gem'
	DIS MNV	Distylium x 'PIDIST-V' TM Cinnamon Girl Distylium
	GAR FRO	Gardenia jasminoides 'Frostproof' Frostproof Gardenia
	HYD LTL	Hydrangea paniculata 'Jane' TM Little Lime Panicle Hydrangea
SHRUB AREAS	CODE	BOTANICAL / COMMON NAME
	AMS EBD	Amsonia tabernaemontana 'Blue Ice' Strom Cloud Eastern Bluestar
	CAR EVL	Carex oshimensis 'Everillo' TM EverColor Everillo Japanese Sedge
	MUH EIN	Muhlenbergia capillaris Pink Muhly Grass
	NEP WLO	Nepeta x 'Walker's Low' Walker's Low Catmint
	PAN SHD	Panicum virgatum 'Shenandoah' Shenandoah Switch Grass
GROUND COVERS	CODE	BOTANICAL / COMMON NAME
	PAC TER	Pachysandra terminalis Japanese Spurge

KEY MAP

SEAL

**PRELIMINARY
-FOR REVIEW ONLY-**

THESE DOCUMENTS ARE FOR DESIGN
REVIEW ONLY AND NOT INTENDED FOR
CONSTRUCTION, BIDDING, OR PERMIT
PURPOSE. THEY ARE PREPARED BY, OR
UNDER THE SUPERVISION OF:

ENGINEER

REG. #

9/19/22
DATE

PROJECT

**UNIVERSITY
PLACE PHASE 2**

RAM REALTY

201 S ESTES DRIVE

CHAPEL HILL, NC 27514

LANDDESIGN PROJ.#
1019418

REVISION / ISSUANCE

NO.	DESCRIPTION	DATE
1	ZCP	09.23.2022

DESIGNED BY: LD
DRAWN BY: ZK
CHECKED BY: AM

SCALE

VERT: N/A
HORZ: 1"=20'

0 10' 20' 40'

SHEET TITLE

**SUPPLEMENTAL PLANTING
PLAN ENLARGEMENT 1**

SHEET NUMBER

L5-01

NOTES:

1. REFER TO LIGHTING CUT SHEETS FOR MORE INFORMATION ON FIXTURES.
2. HOLD ALLOWANCE FOR ADEQUATE NUMBER OF GFCI'S BASED ON LIGHTING CONSULTANT RECOMMENDATION.

KEY MAP

SEAL

PRELIMINARY
-FOR REVIEW ONLY-

THESE DOCUMENTS ARE FOR DESIGN
REVIEW ONLY AND NOT INTENDED FOR
CONSTRUCTION, BIDDING, OR PERMIT
PURPOSE. THEY ARE PREPARED BY, OR
UNDER THE SUPERVISION OF:

#####	####	9/22/22
ENGINEER	REG. #	DATE

PROJECT

**UNIVERSITY
PLACE PHASE 2**

RAM REALTY
201 S ESTES DRIVE
CHAPEL HILL, NC 27514

LANDDESIGN PROJ.# 1019418

REVISION / ISSUANCE

[illegible]

DESIGNED BY: LD
DRAWN BY: ZK
CHECKED BY: AM

SCALE NORTH

VERT: N/A
HORIZ: 1"=20'

SHEET TITLE

LIGHTING PLAN
ENLARGEMENT 1

SHEET NUMBER

L6-01

Revisions		
No.	Description	Date

