
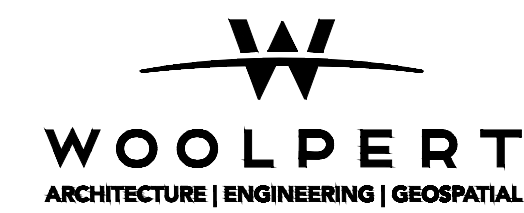
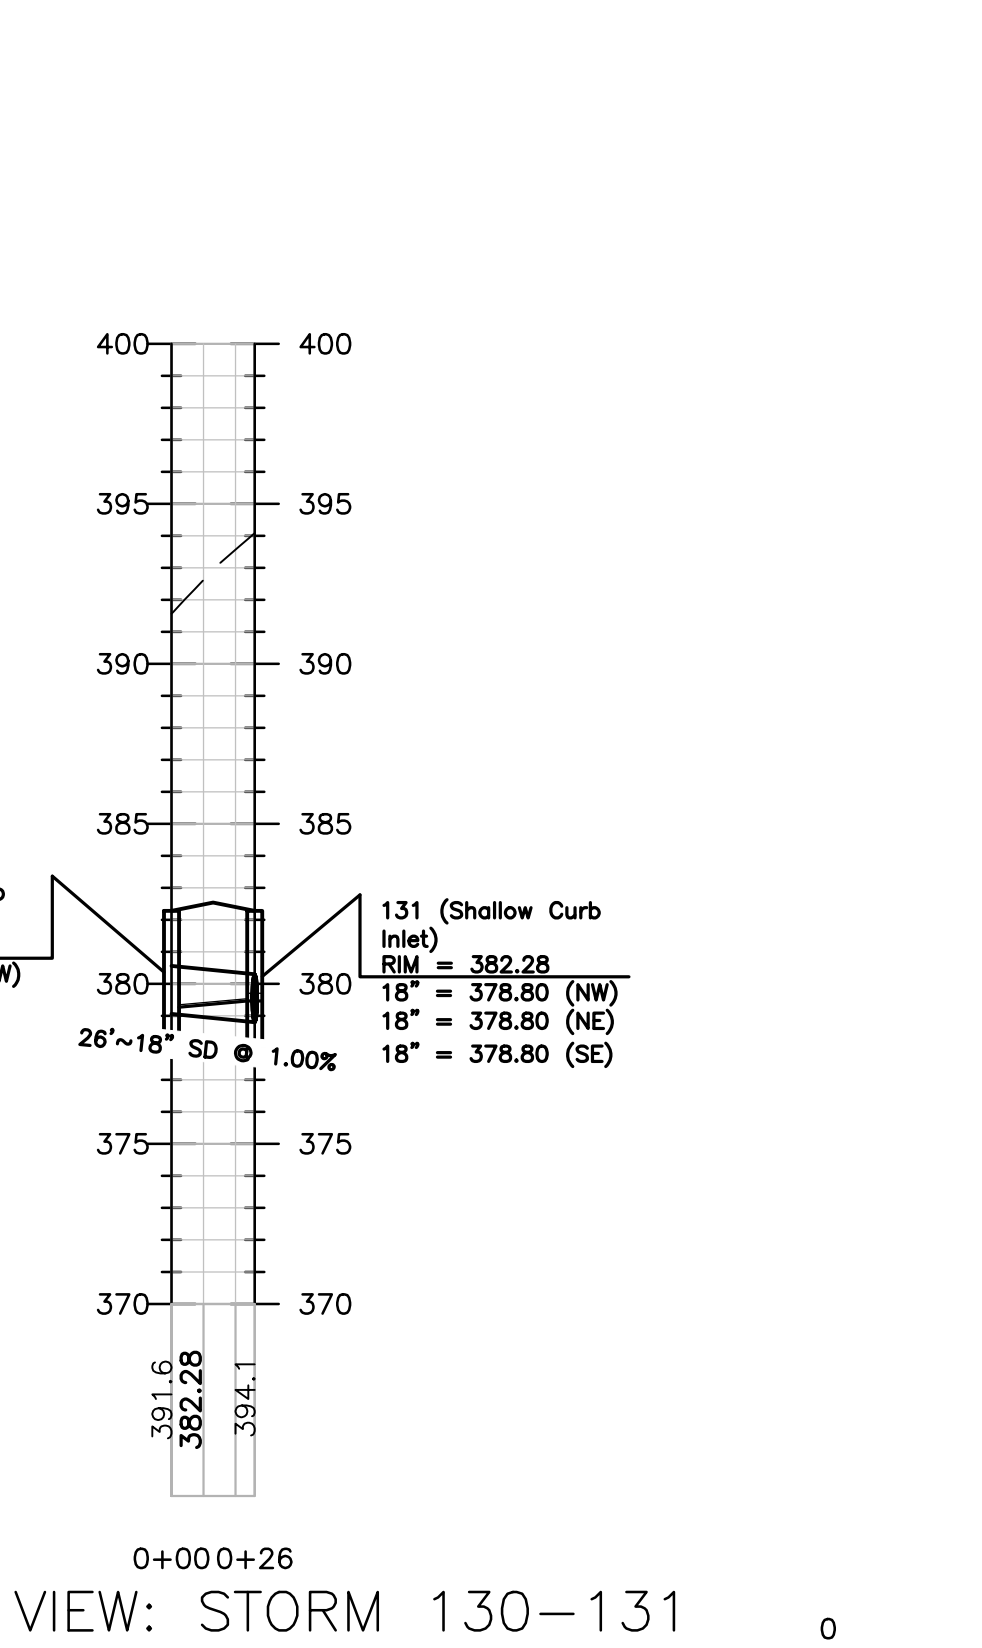
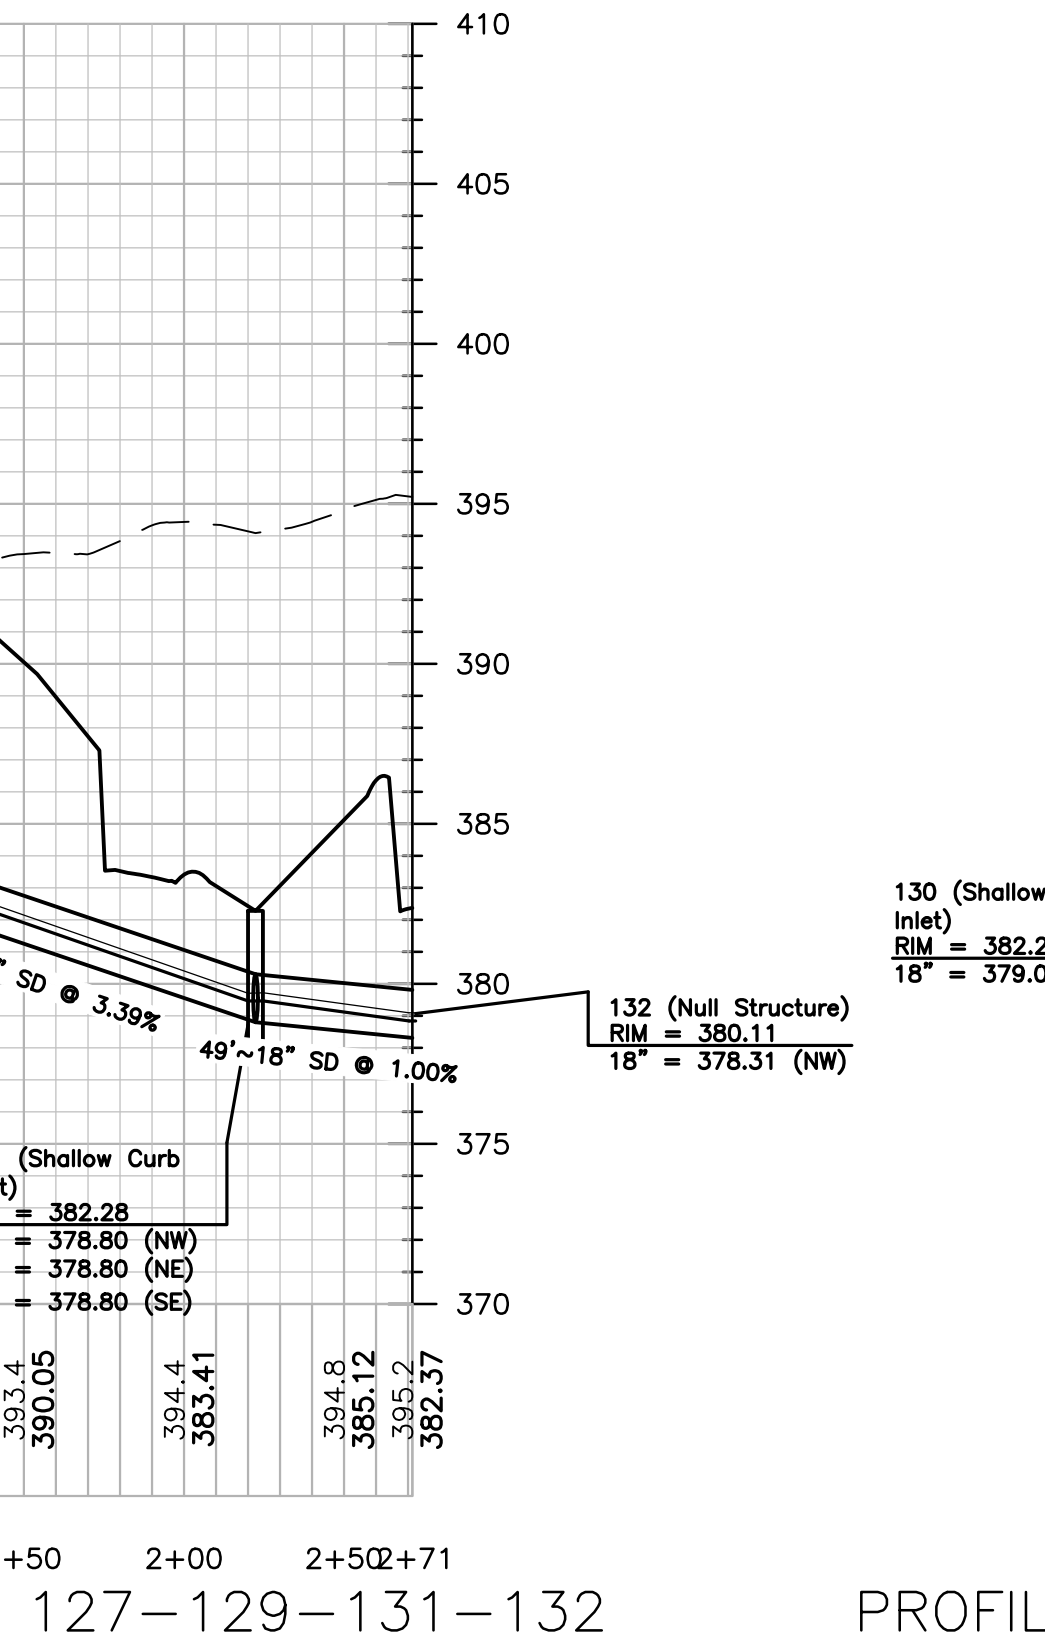
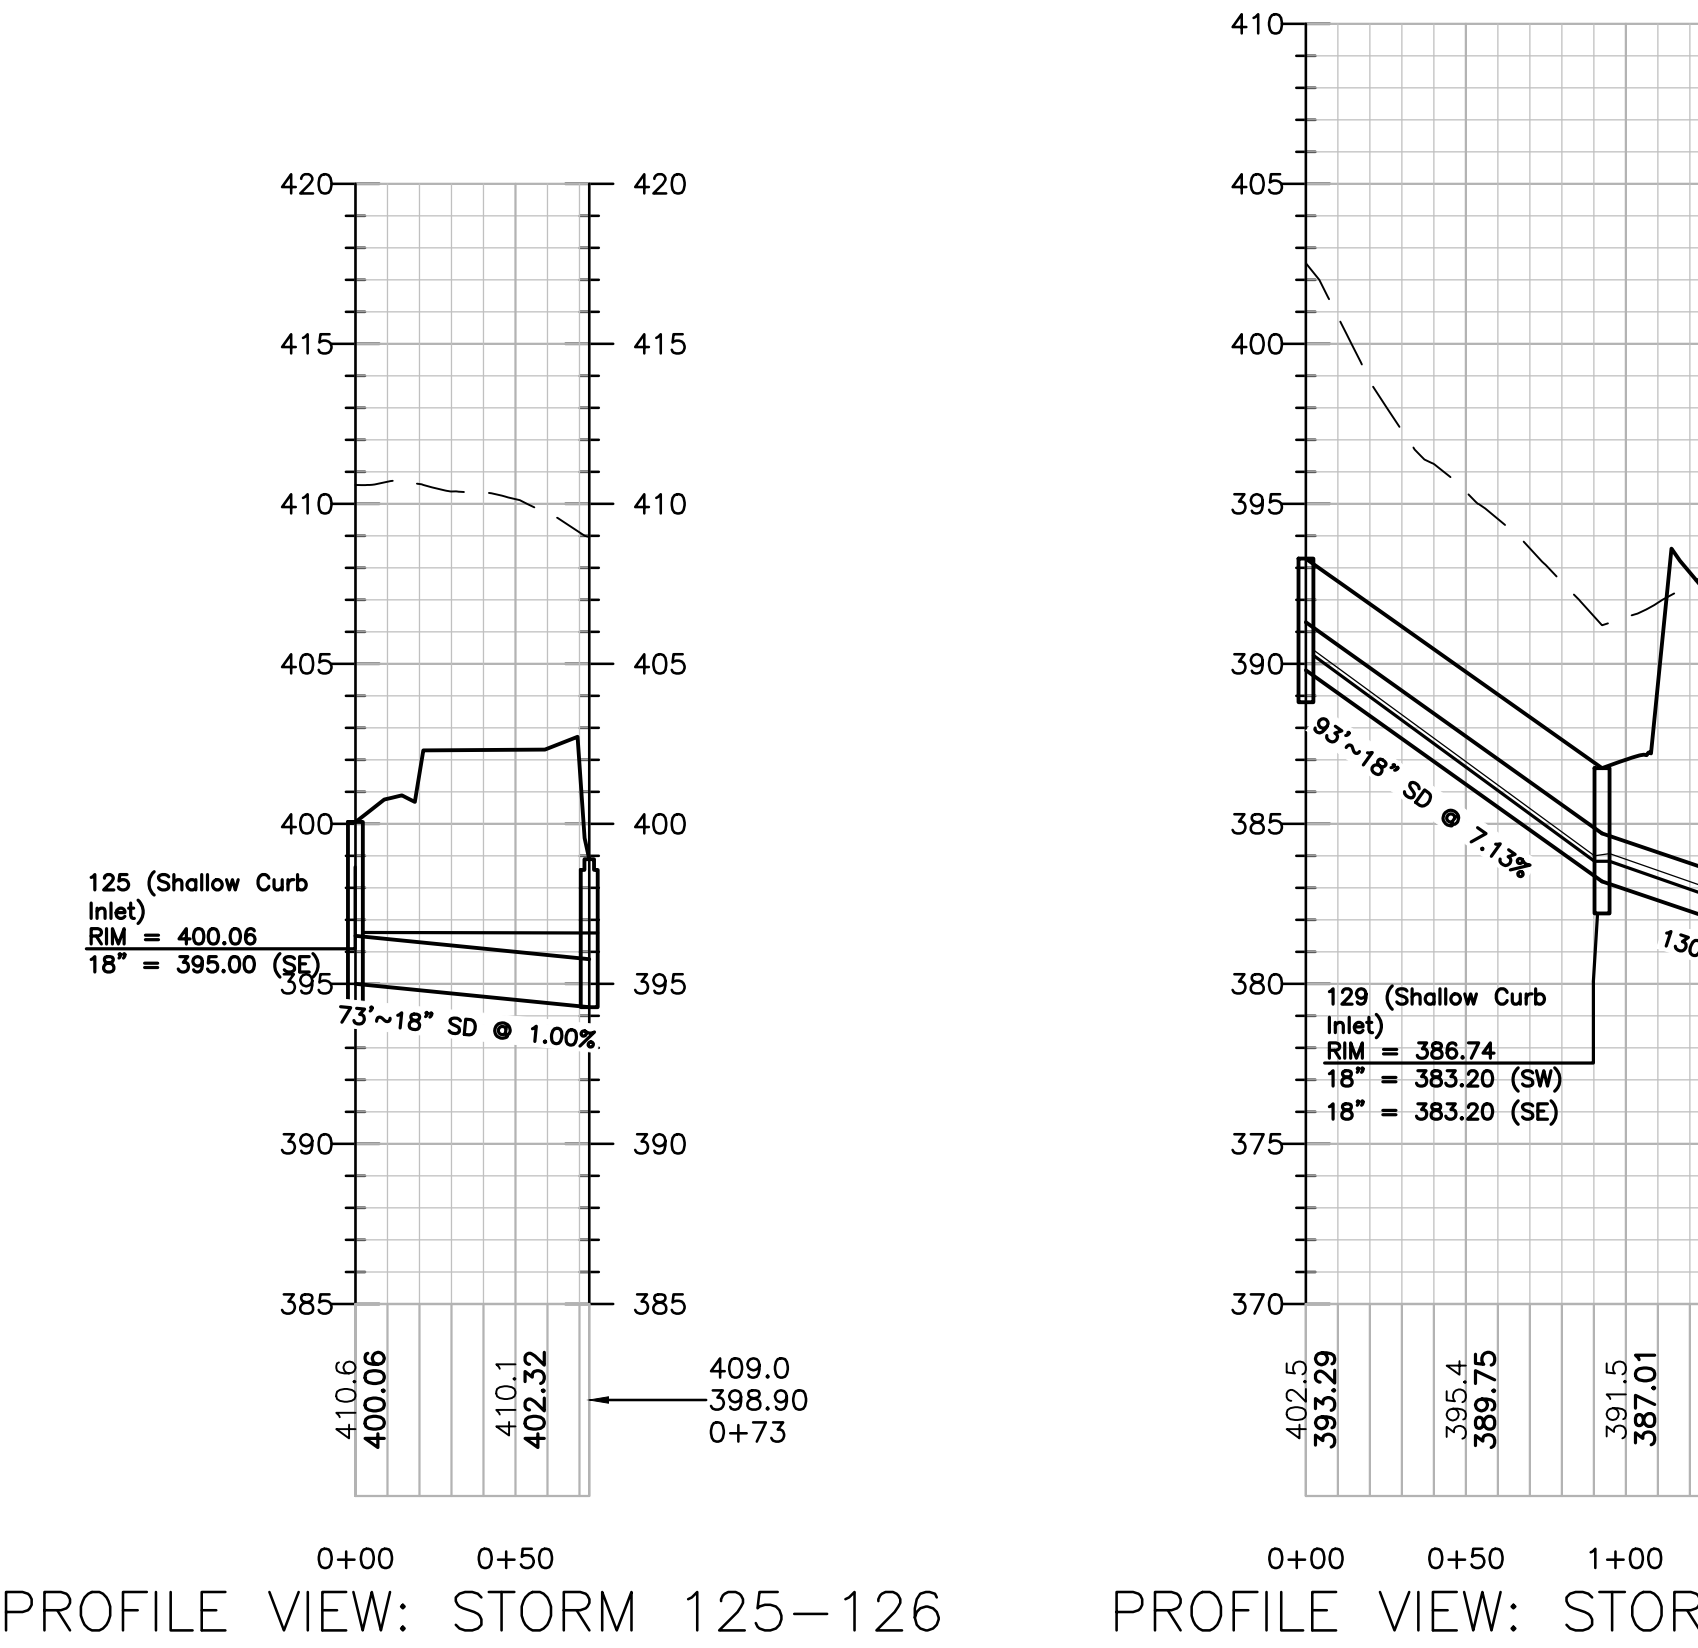
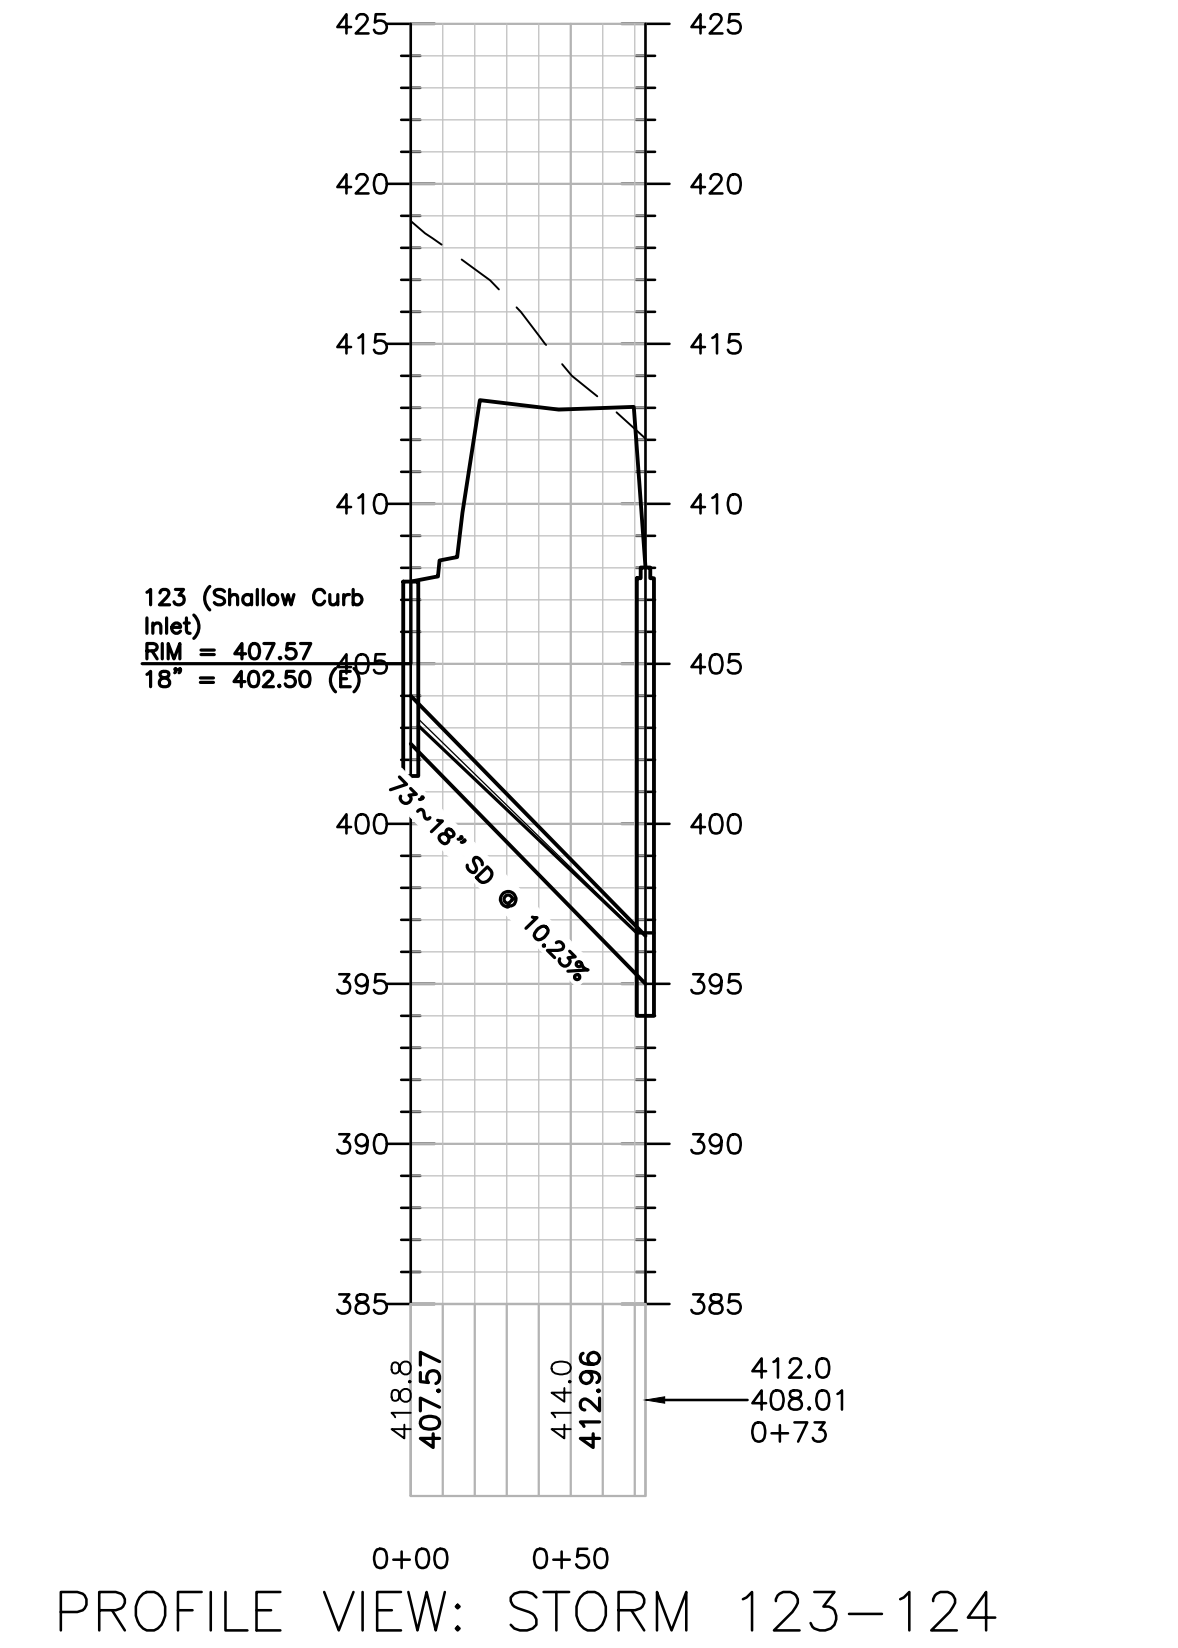
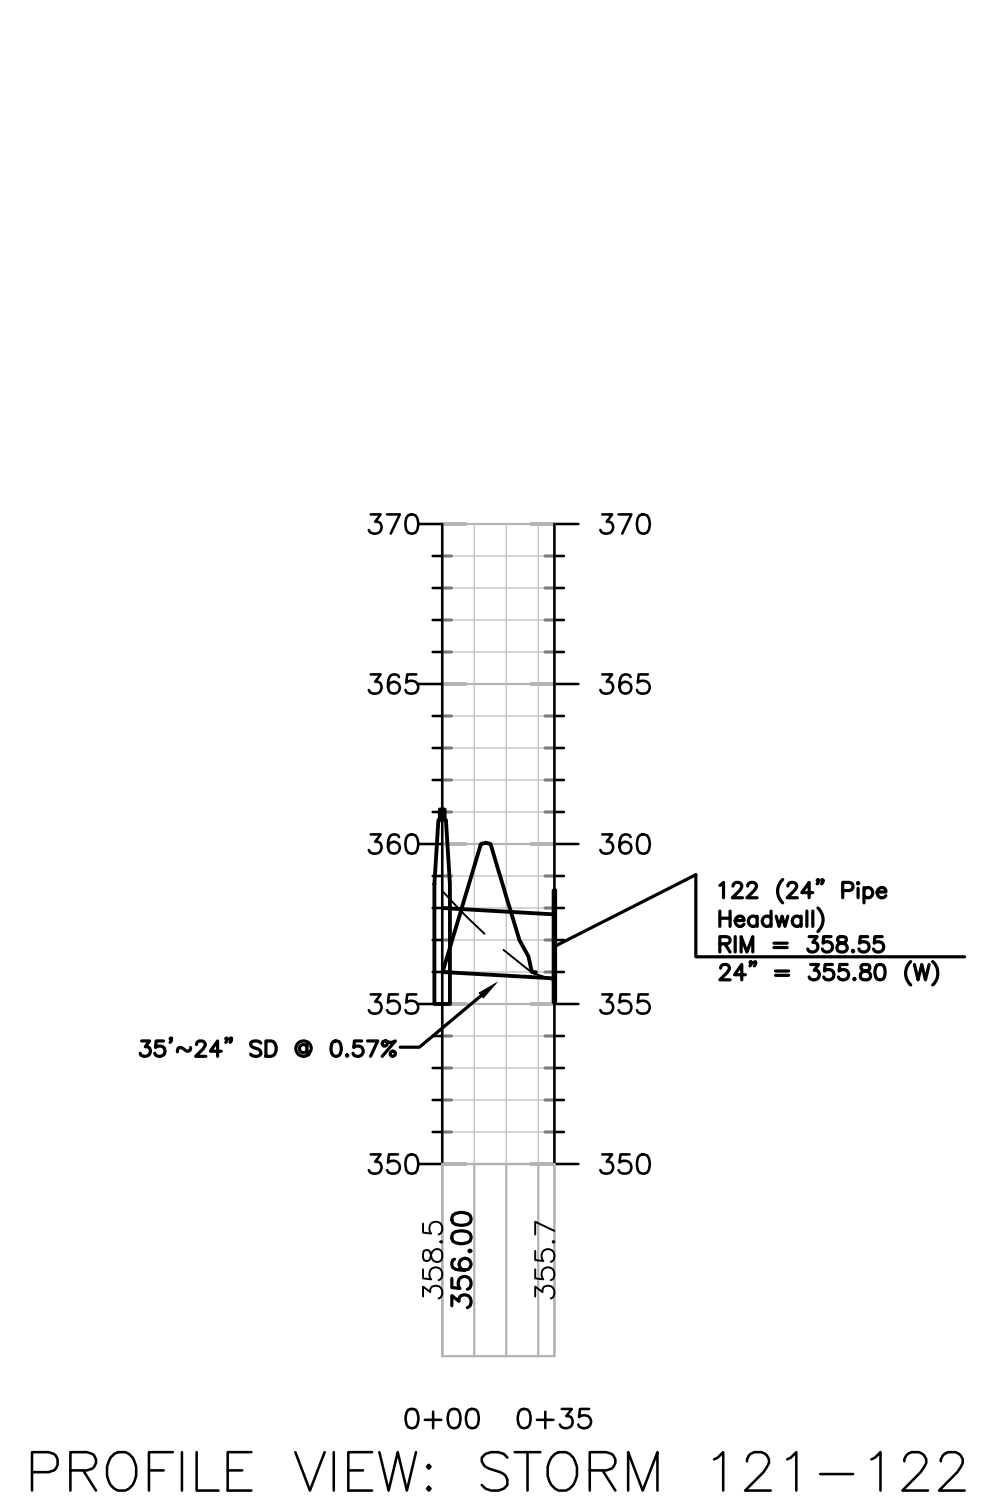
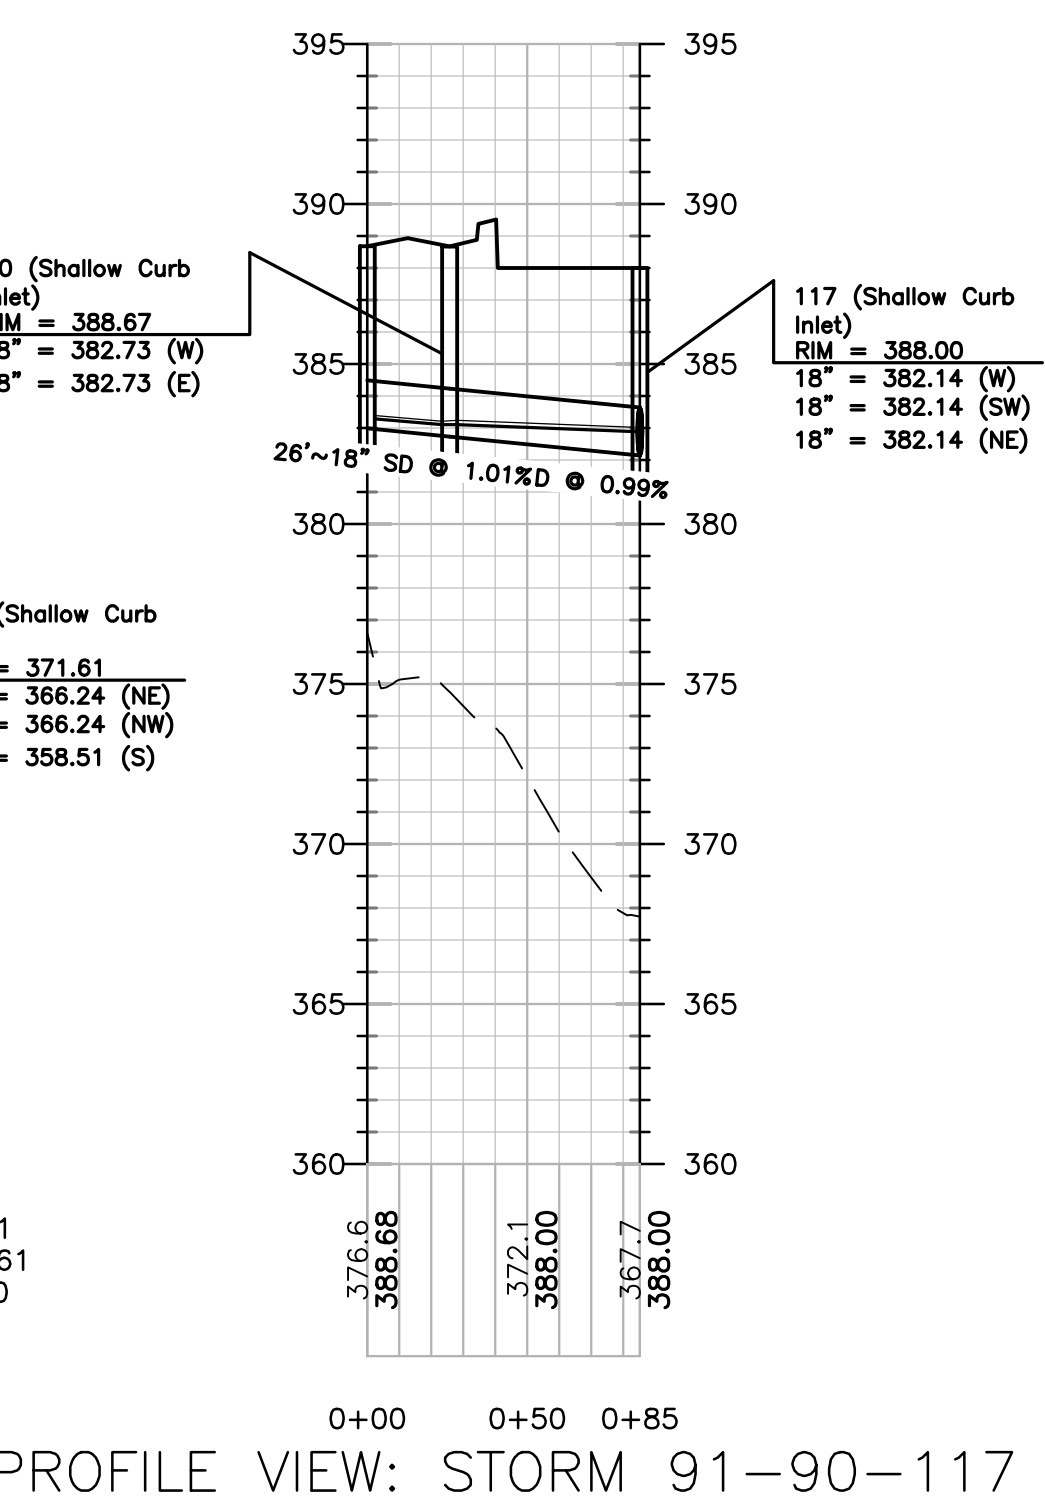
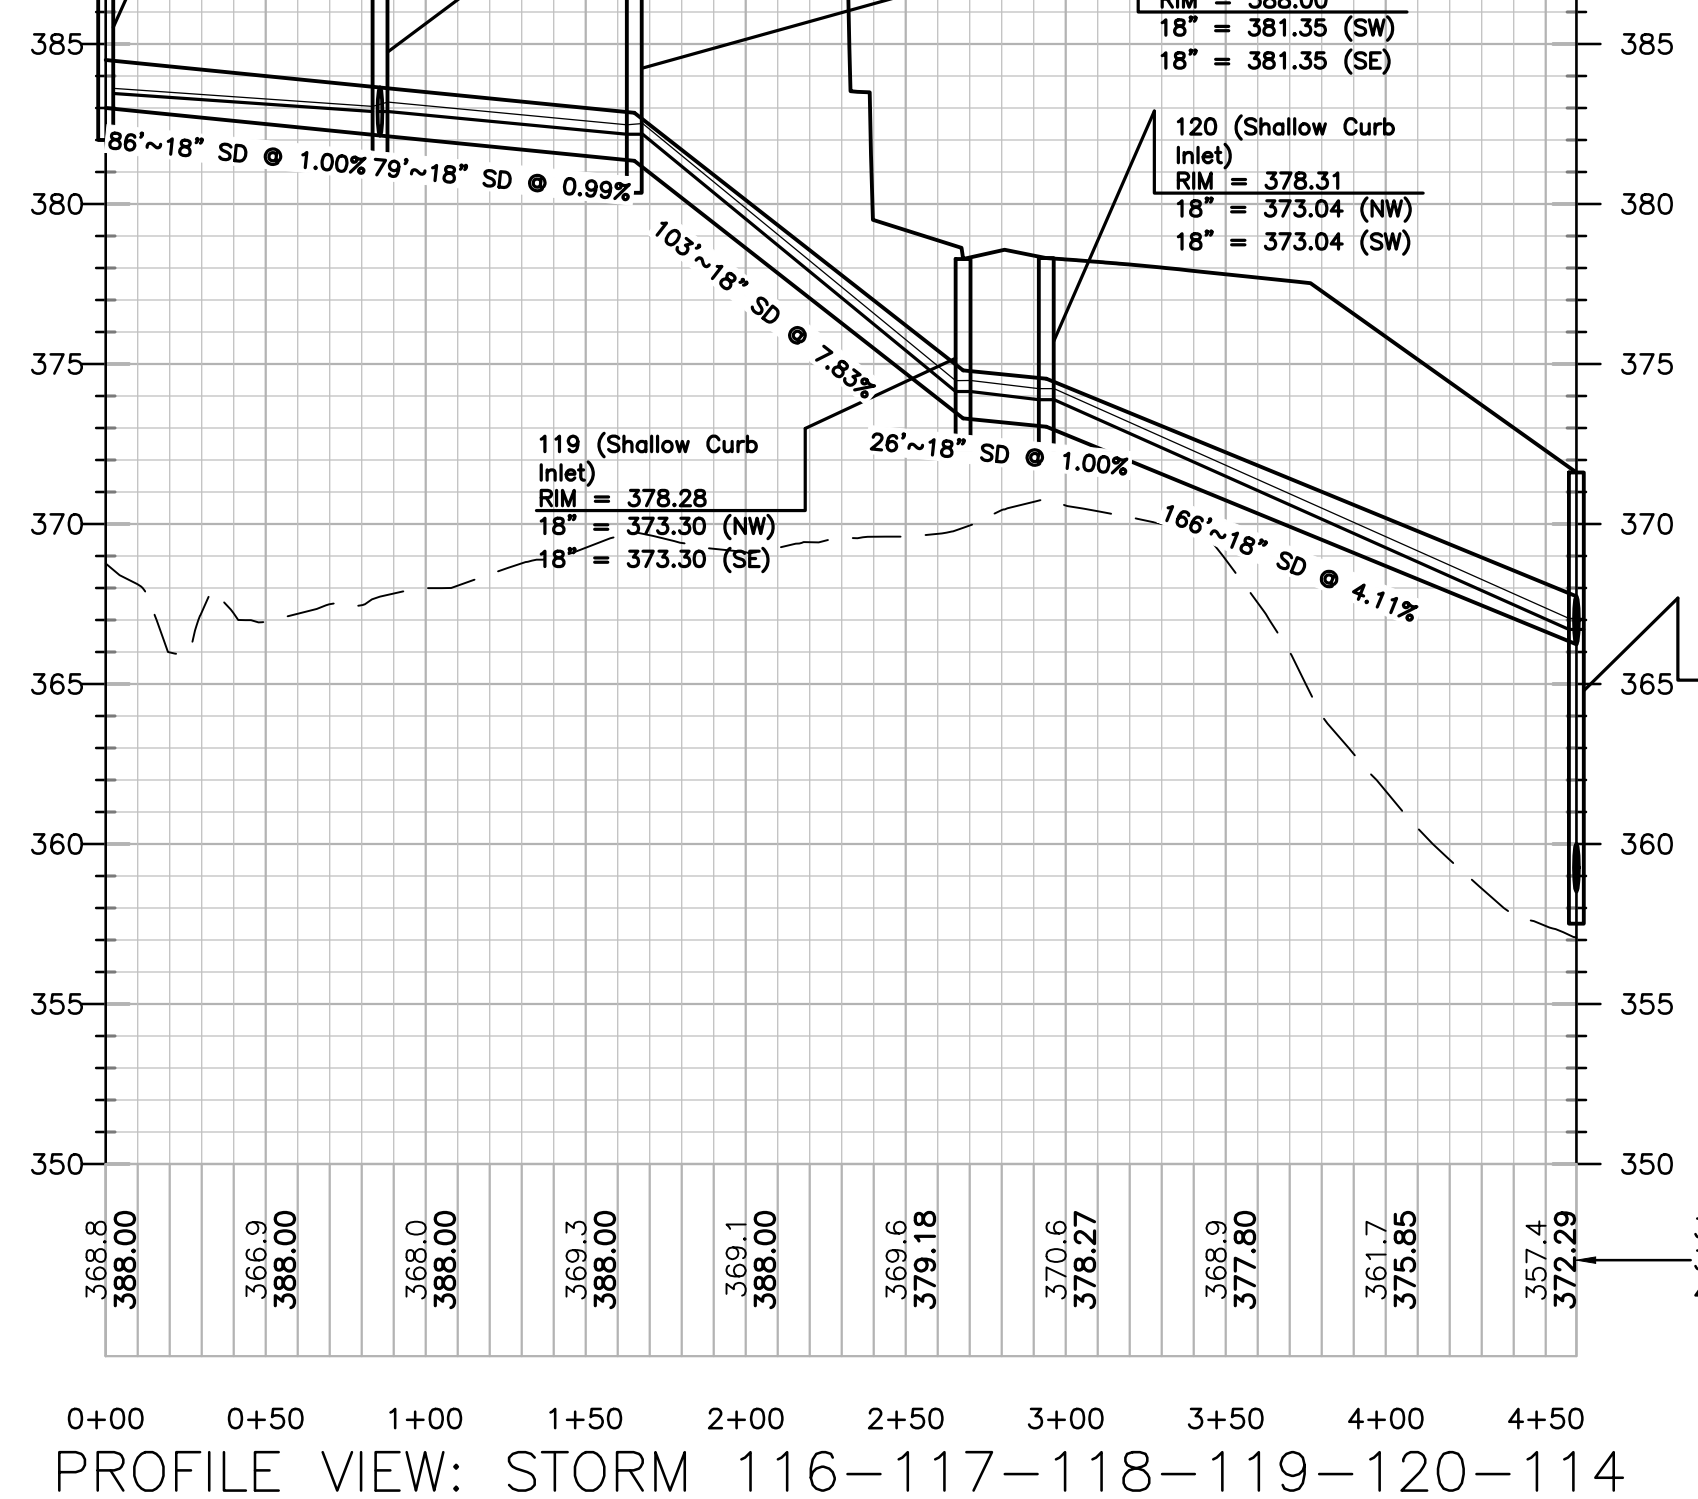


Layout Tab Name: C-310 DRAINAGE PROFILES
Last Saved By: Jacobs, J. 2/17/2023 3:23:46 PM
W:\Srv\in\DE\Dayton\Clients\Beechwood\082447\South Creek\4.0 Disciplines\Civil\Cadd\Cd\82447-SIM PROFILE.dwg Plotted By: Jacobs, Joe Plotted February 17, 2023, 6:48:44 PM

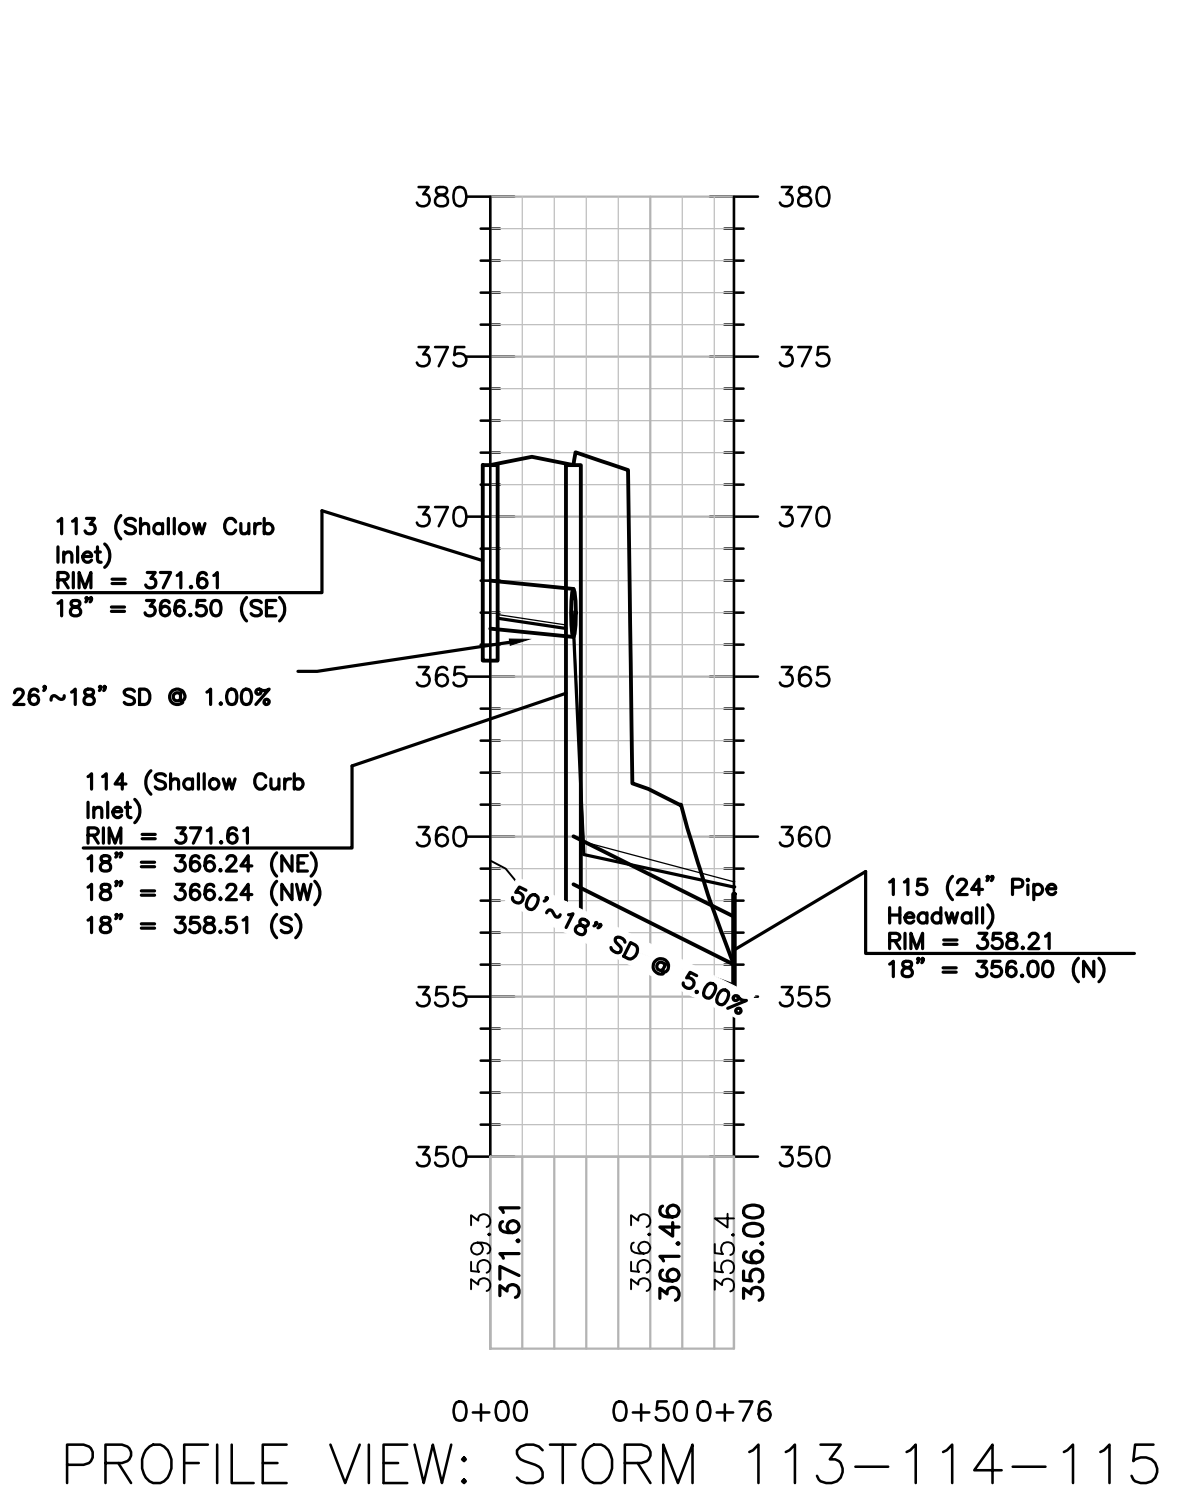

13860 Ballantyne Corporate Place, Suite 425
Charlotte, NC 28227

CIVIL PERMIT PLAN SET


ISSUANCE SCHEDULE	DESCRIPTION
NUMBER	DATE
1	10/05/22
2	12/09/22
3	02/17/23

BEECHWOOD HOMES SOUTH CREEK MIXED USE DEVELOPMENT


PROJECT NO: 082447
DATE ISSUED: 02/17/23
DESIGNED BY: RMN
DRAWN BY: VCS
CHECKED BY: RMN

SHEET NAME: DRAINAGE PROFILES


SHEET NO: C-310

 


Layout Tab Name: C-311 DRAINAGE PROFILES
Last Saved By: Jacobs, 2/17/2023 3:23:46 PM
W:\Srv\DE\Dayton\Clients\Beechwood\082447 South Creek\4.0 Disciplines\Civil\Cadd\Cd\82447-SIM PROFILE.dwg Plotted February 17, 2023, 6:49:04 PM

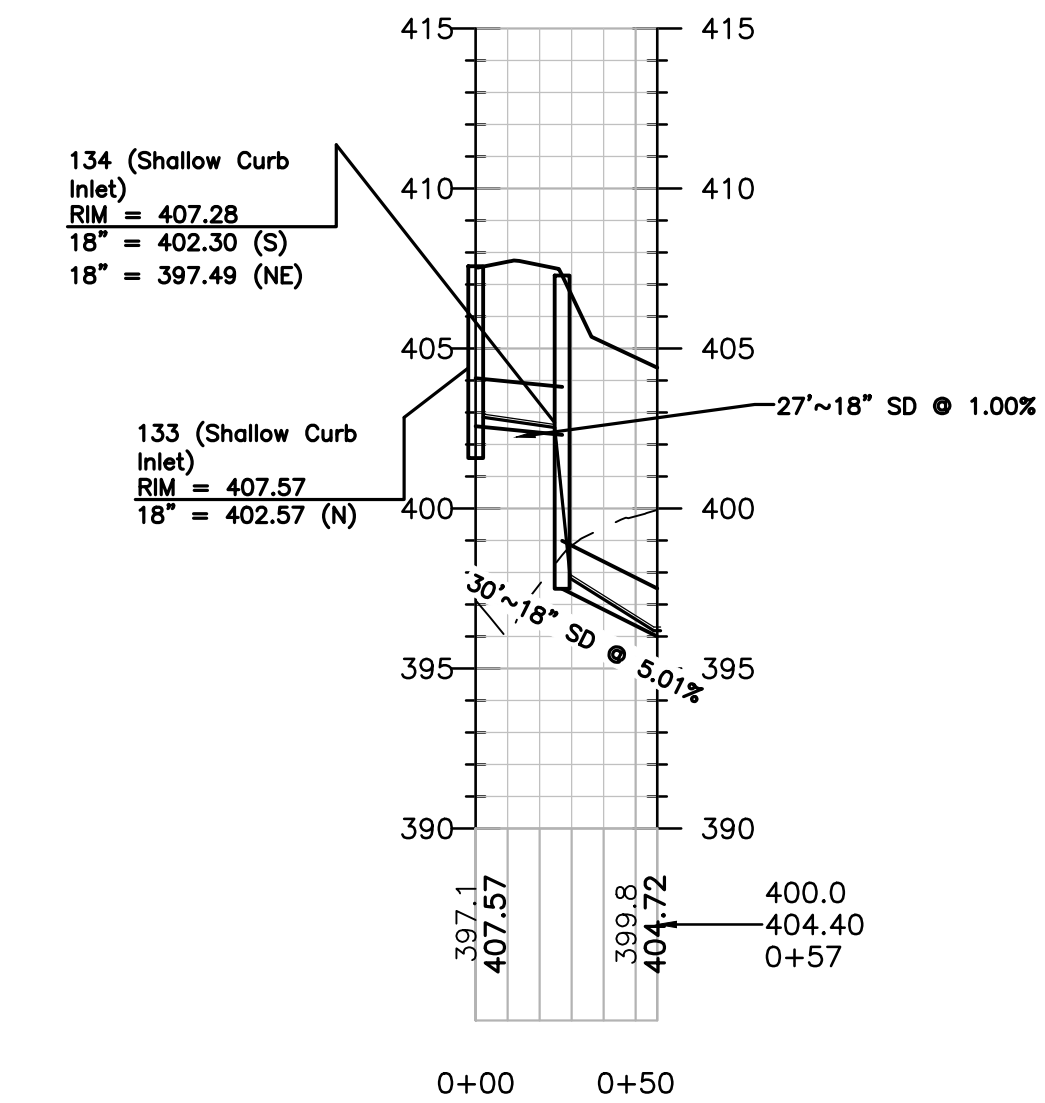


PROFILE VIEW: STORM 133-134-135

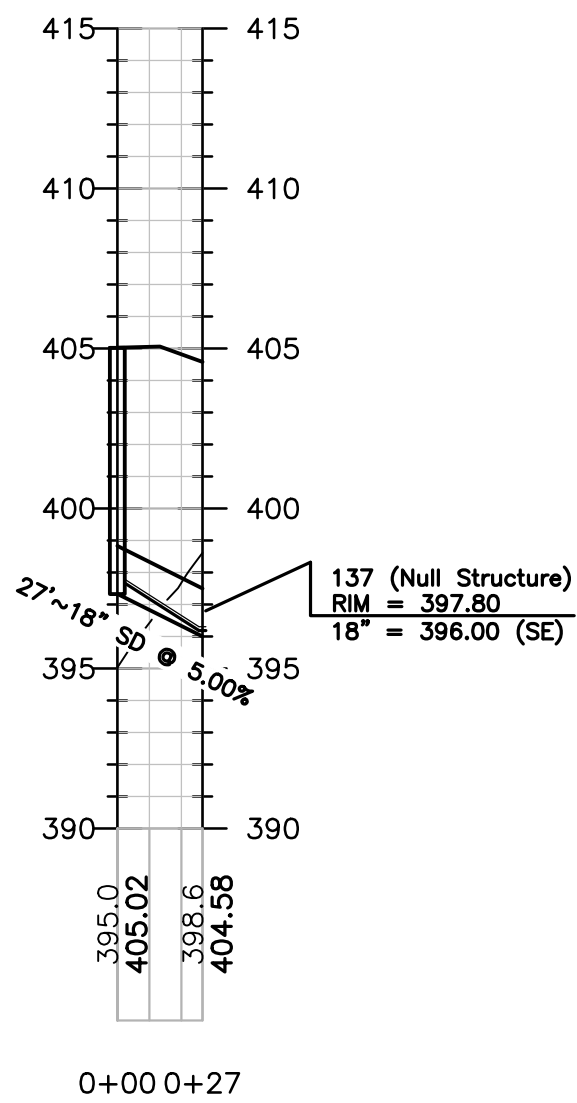


PROFILE VIEW: STORM 136-137

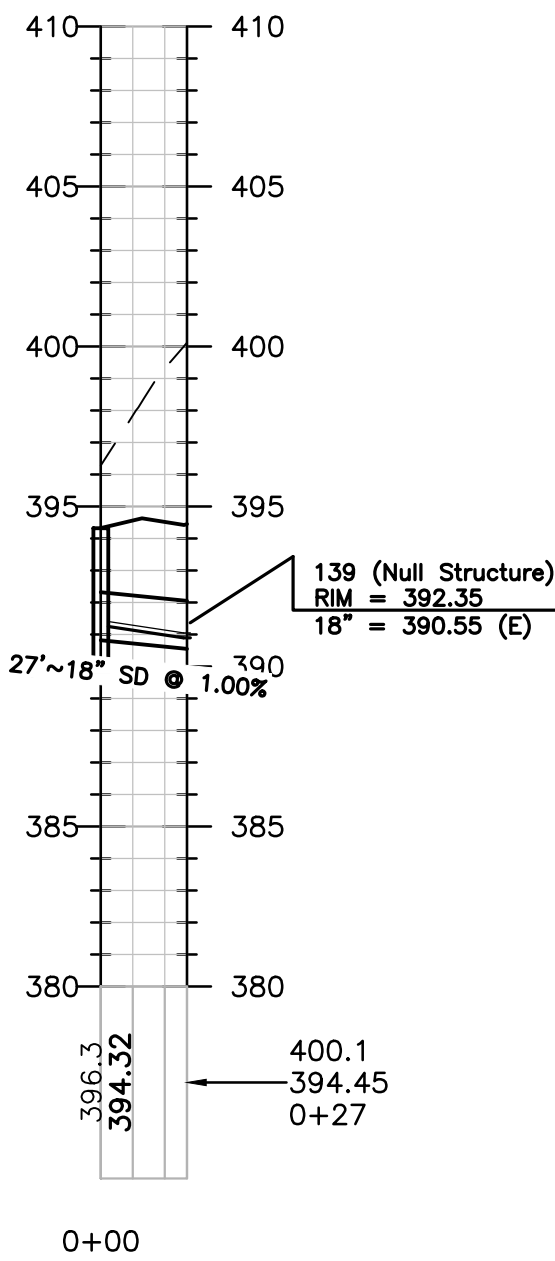


PROFILE VIEW: STORM 138-139

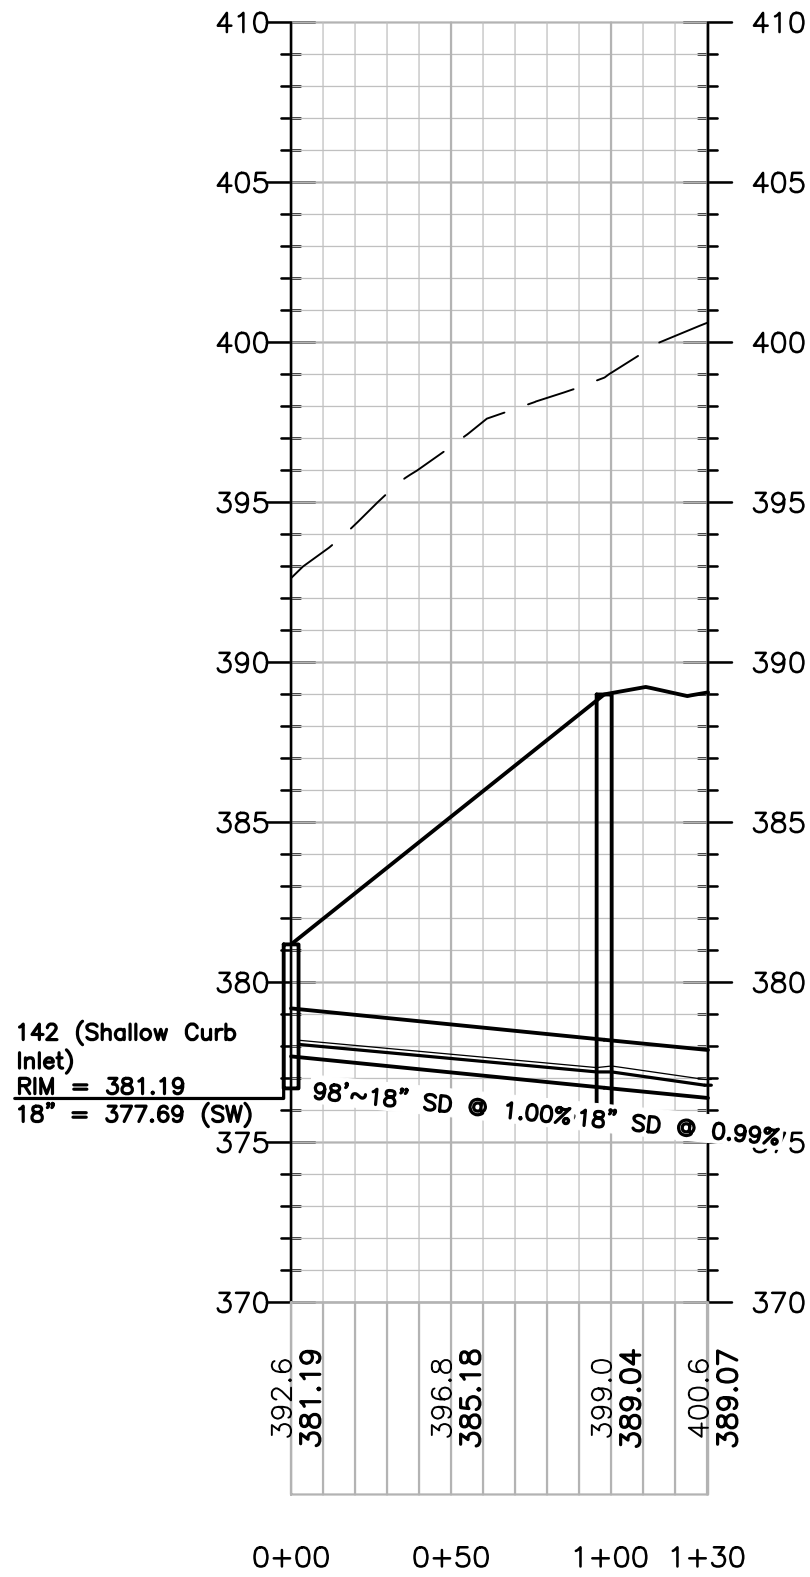


PROFILE VIEW: STORM 142-140-141

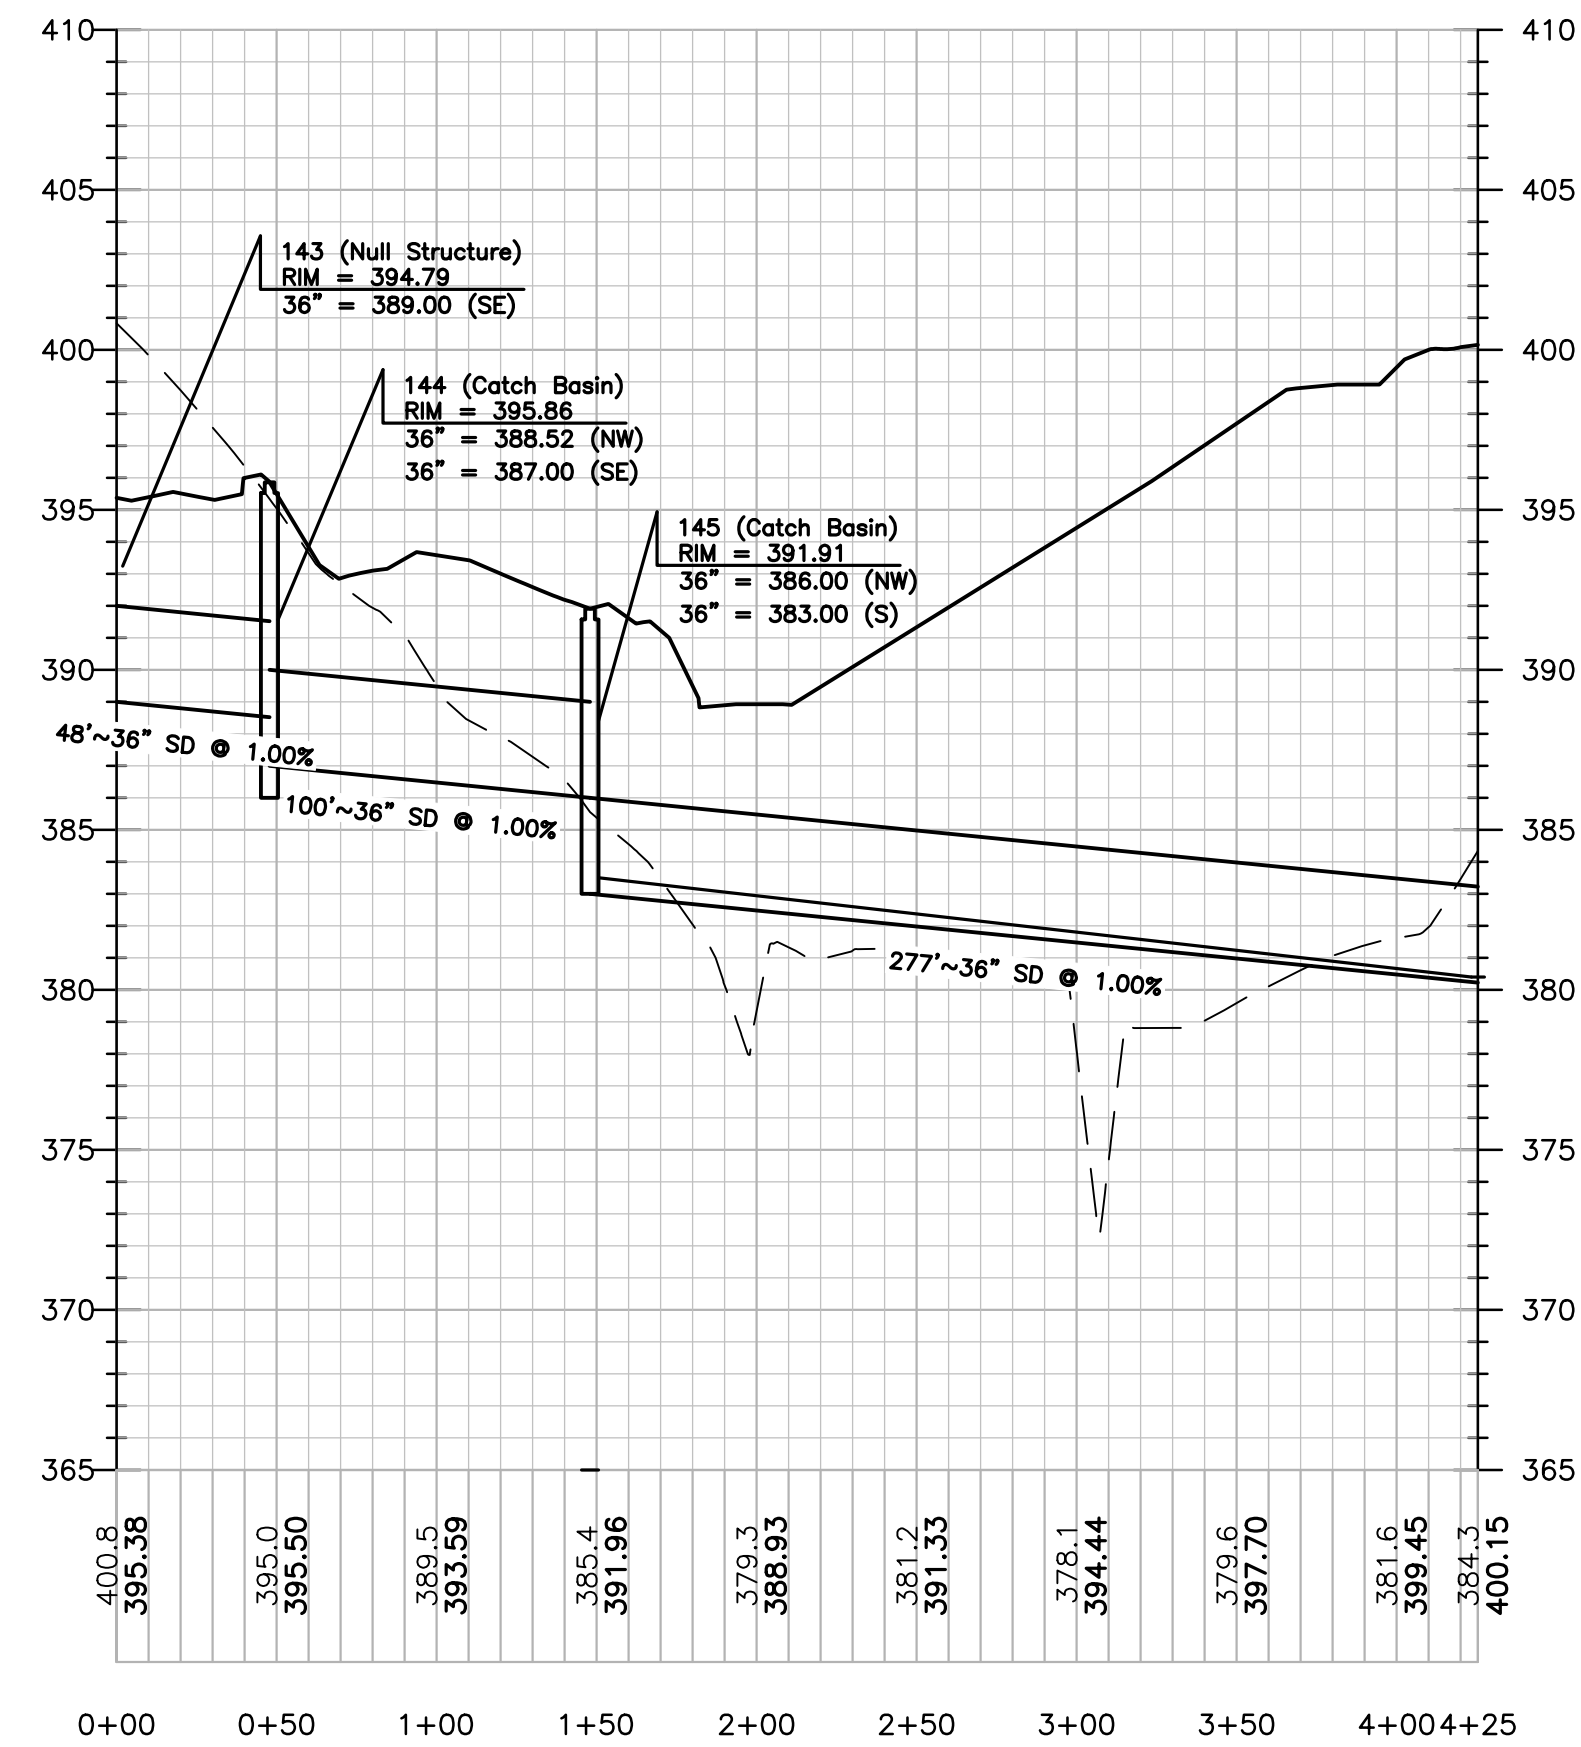


PROFILE VIEW: STORM 143-144-145-146

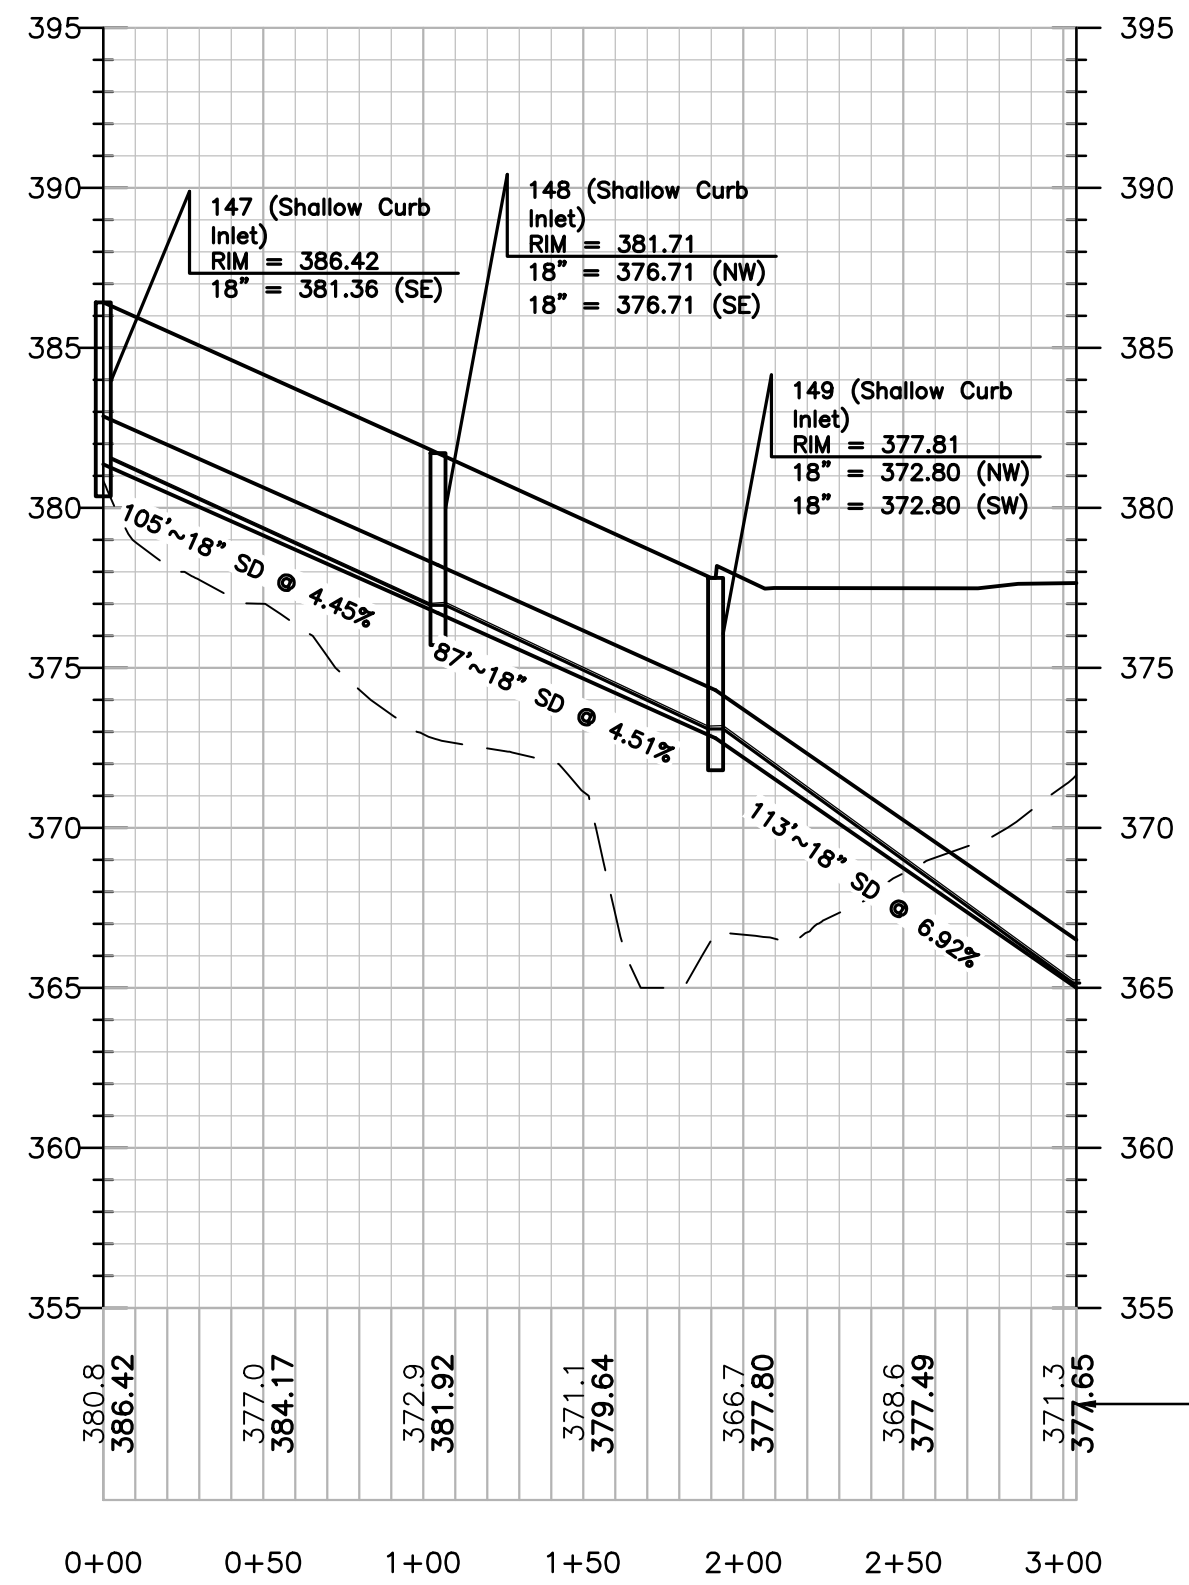

PROFILE VIEW: STORM 147-148-149-150

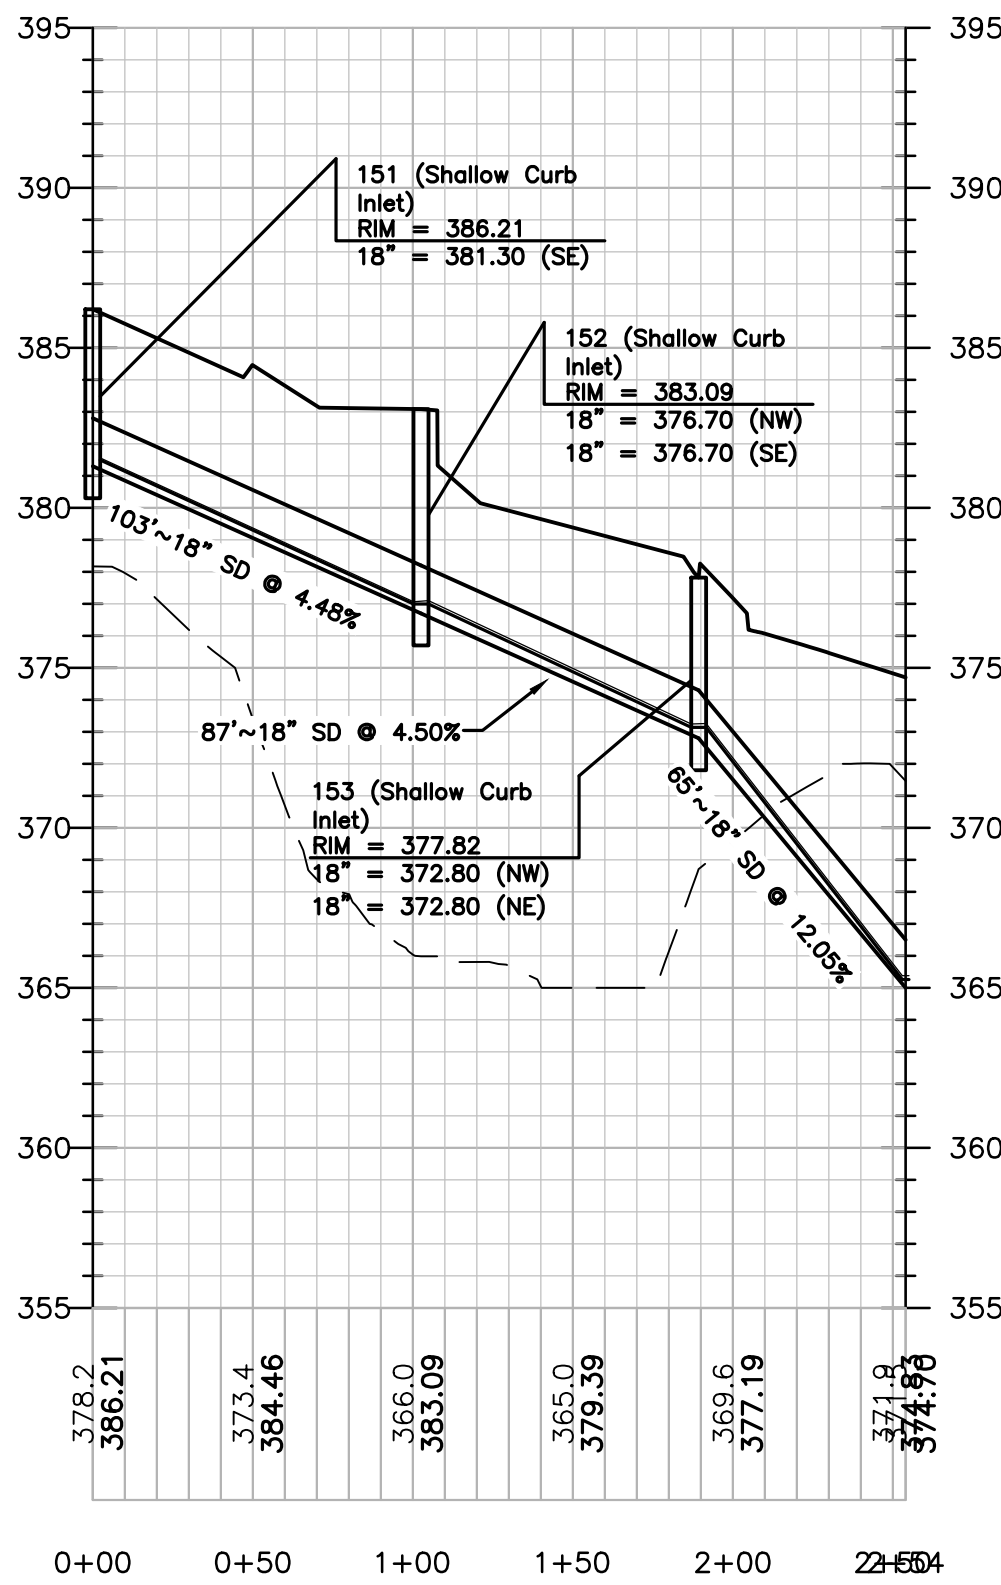

PROFILE VIEW: STORM 151-152-153-154

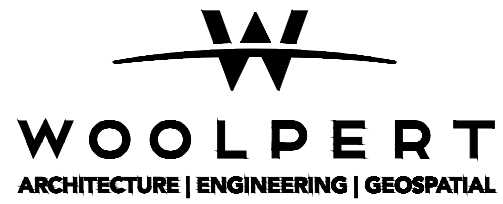

13860 Ballantyne Corporate Place, Suite 425
Charlotte, NC 28227

CIVIL
PERMIT
PLAN SET

ISSUANCE SCHEDULE
DESCRIPTION

NUMBER DATE

1 10/05/22 CONDITIONAL ZONING RESUBMITTAL
2 12/09/22 CONDITIONAL ZONING RESUBMITTAL
3 02/17/23 CONDITIONAL ZONING RESUBMITTAL

BEECHWOOD HOMES
SOUTH CREEK
MIXED USE DEVELOPMENT


S COLUMBIA ST.
CHAPEL HILL, NC 27514

PROJECT NO: 082447
DATE ISSUED: 02/17/23
DESIGNED BY: RMN
DRAWN BY: VCS
CHECKED BY: RMN

SHEET NAME:
DRAINAGE PROFILES

SHEET NO:

C-311

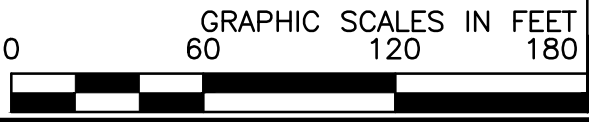

**CIVIL
PERMIT
PLAN SET**

ISSUANCE SCHEDULE	
NUMBER	DATE DESCRIPTION
1	10/05/22 CONDITIONAL ZONING RESUBMITTAL
2	12/09/22 CONDITIONAL ZONING RESUBMITTAL
3	02/17/23 CONDITIONAL ZONING RESUBMITTAL

BEECHWOOD HOMES
SOUTH CREEK
MIXED USE DEVELOPMENT




3 COLUMBIA ST.
CHAPEL HILL, NC 27514

PROJECT NO:	082447
DATE ISSUED:	02/17/23
DESIGNED BY:	RMN
DRAWN BY:	VCS
CHECKED BY:	RMN


SHEET NAME:
DRAINAGE PROFILES

SHEET NO:


C-312

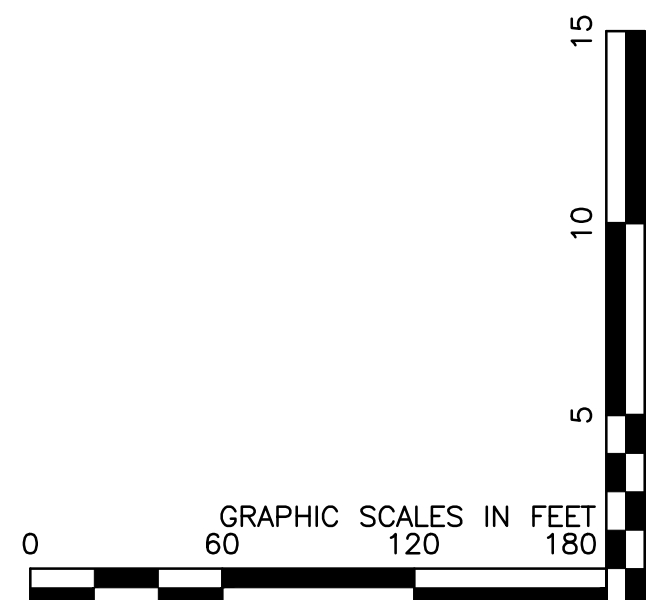  


Layout Tab Name: C-313 DRAINAGE PROFILES
Last Saved By: Jacobs, 2/17/2023 3:23:46 PM
W:\Srv\DE\Dayton\Clients\Beechwood\082447-SIM PROFILE.dwg Plotted February 17, 2023, 6:50:03 PM

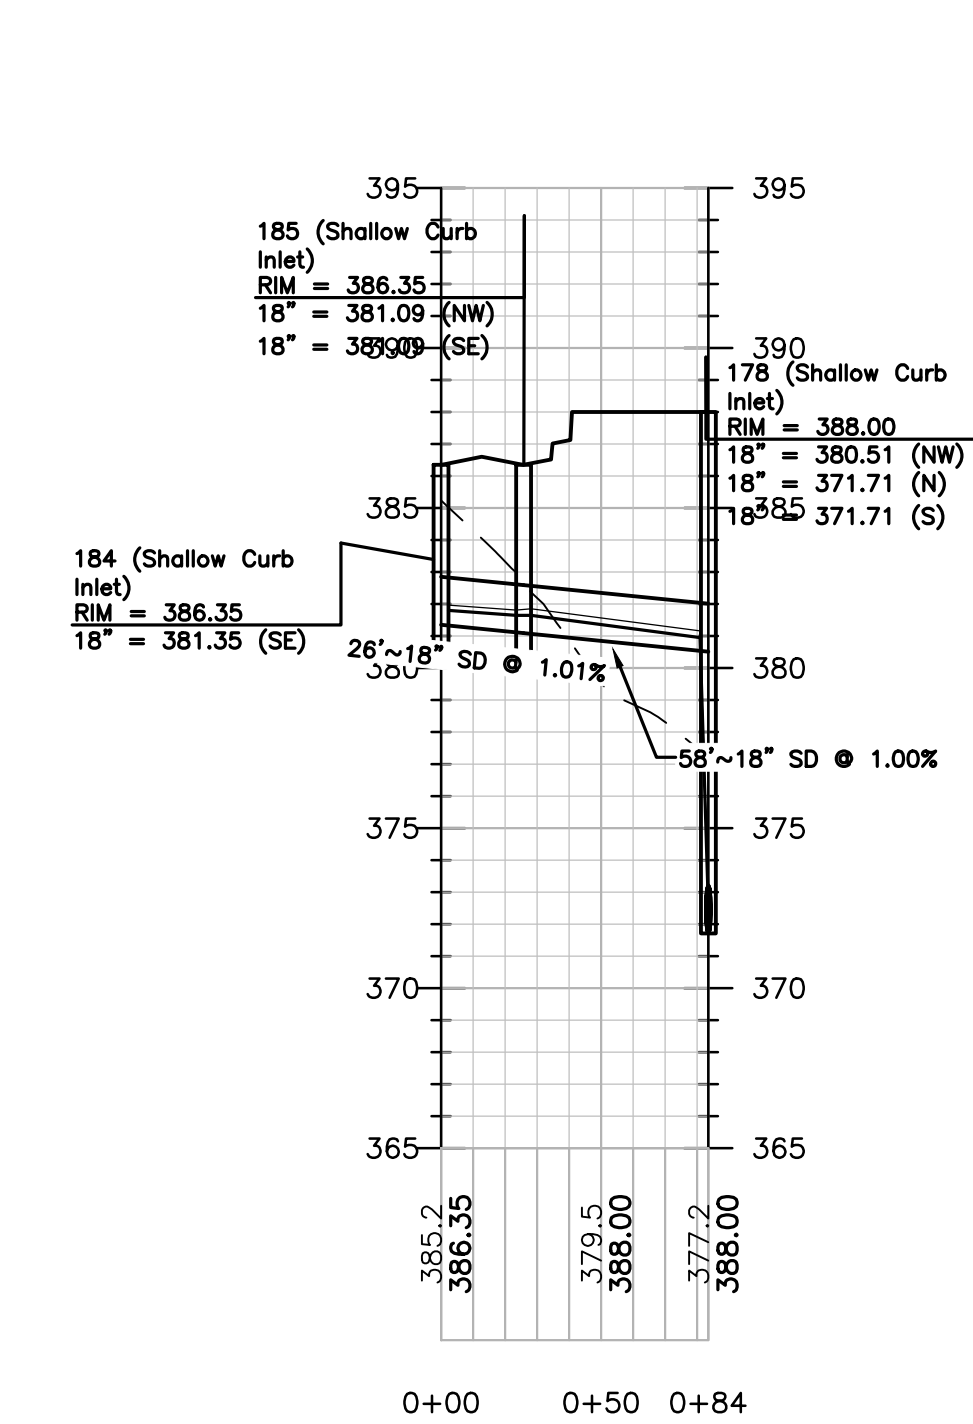


PROFILE VIEW: STORM 184-185-178

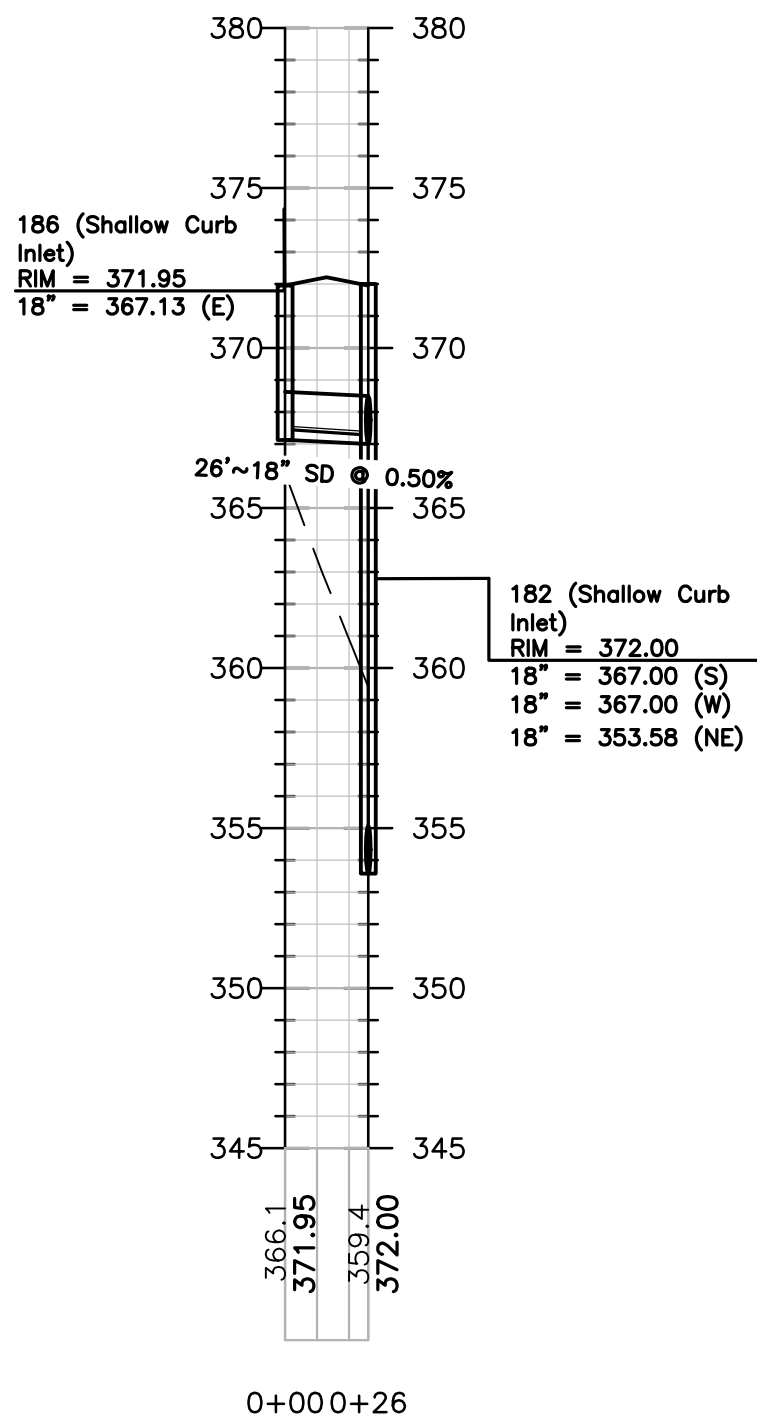


PROFILE VIEW: STORM 186-182

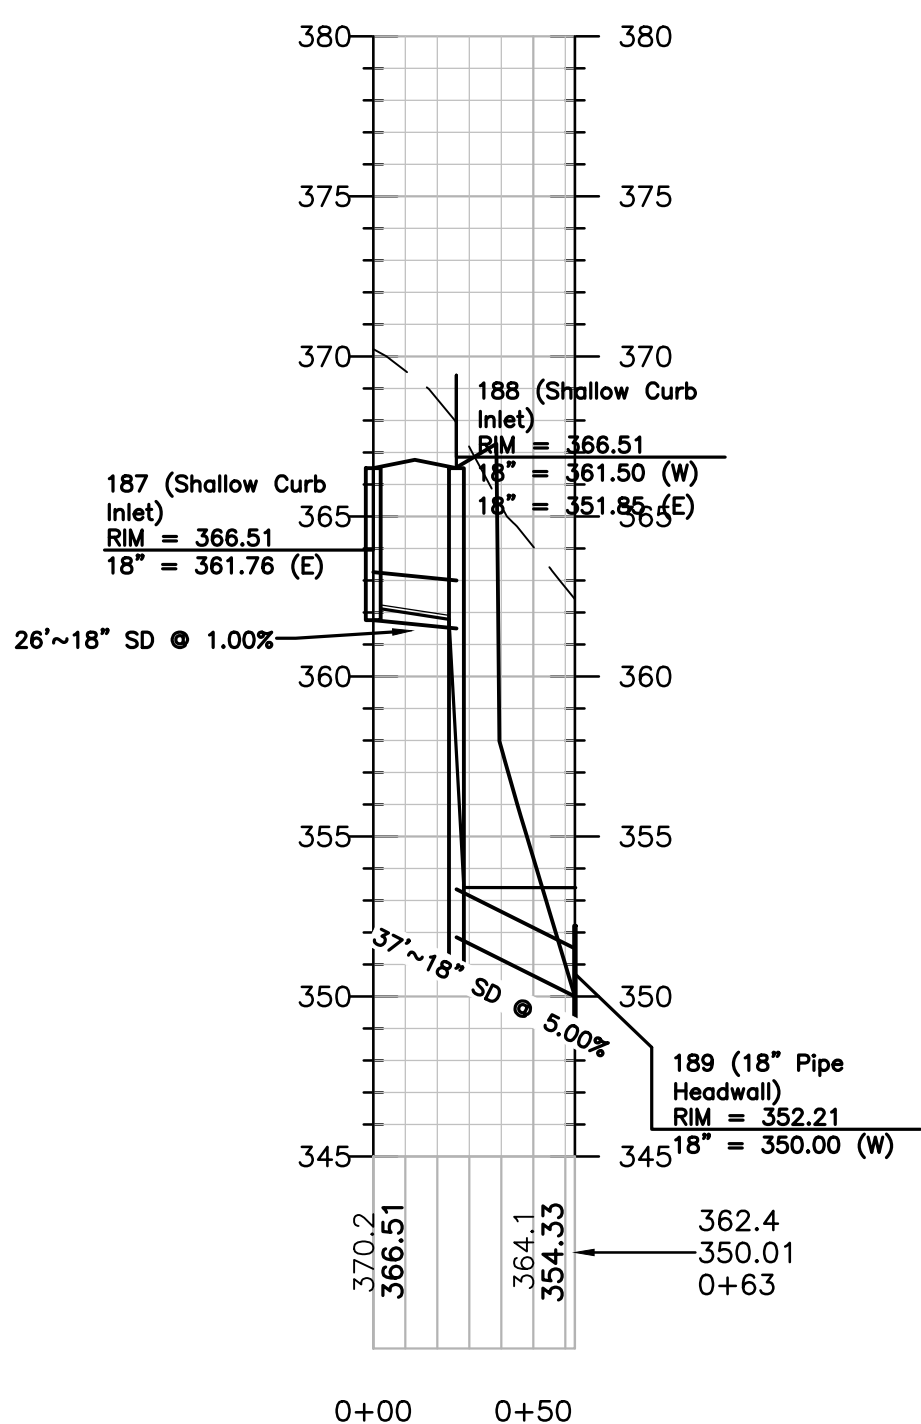


PROFILE VIEW: STORM 187-188-189

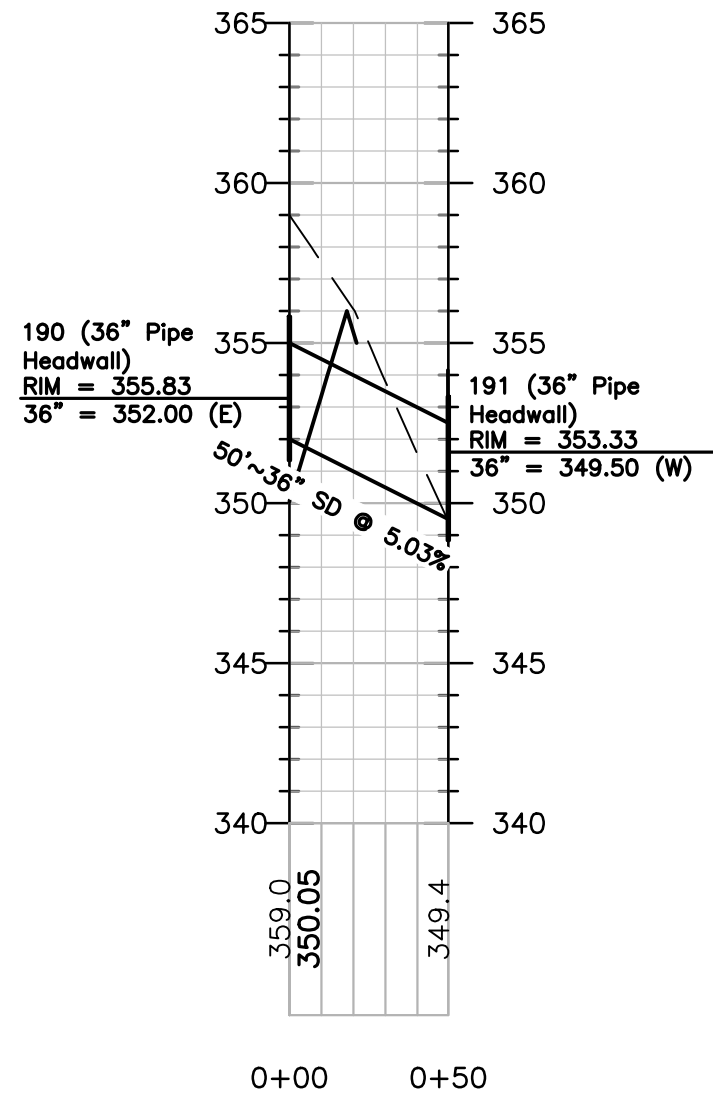


PROFILE VIEW: STORM 190-191

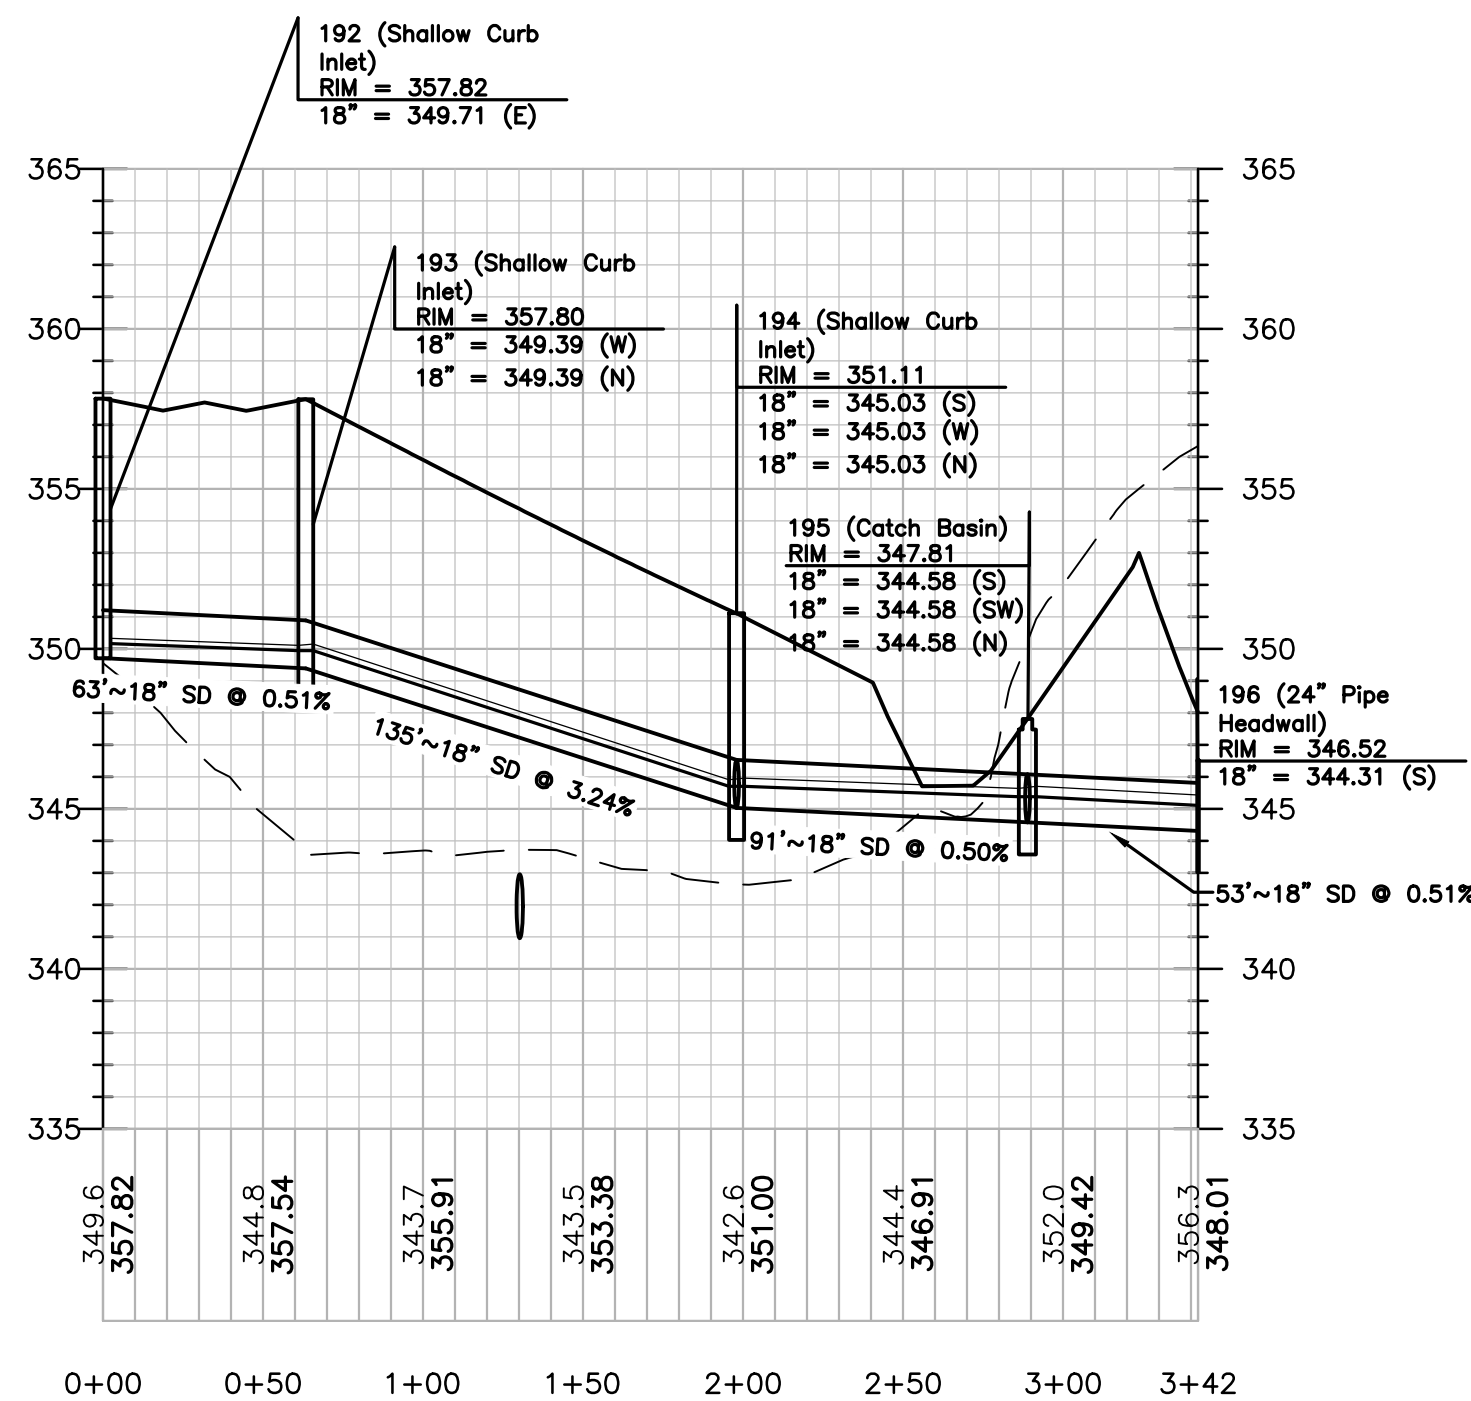

PROFILE VIEW: STORM 192-193-194-195-196

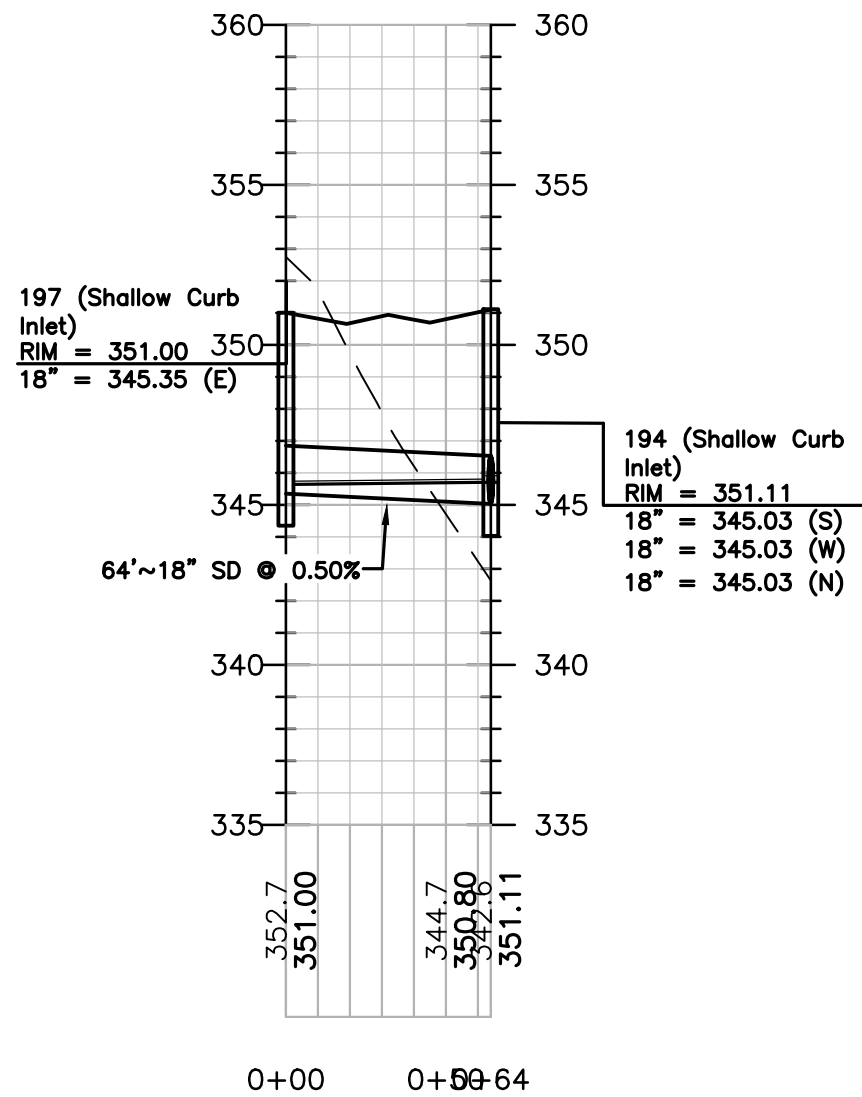

PROFILE VIEW: STORM 197-194

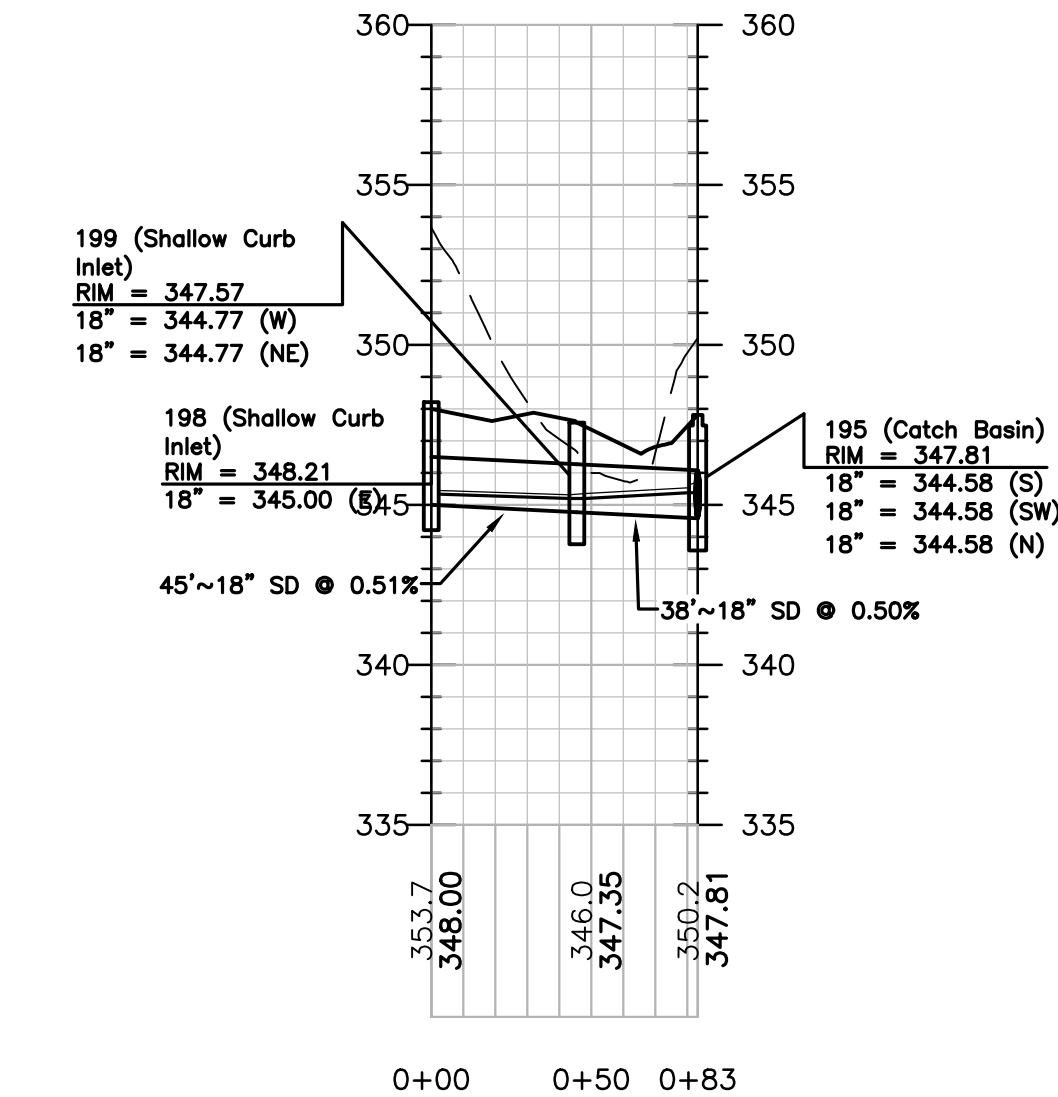

PROFILE VIEW: STORM 198-199-195

**CIVIL
PERMIT
PLAN SET**

ISSUANCE SCHEDULE	DESCRIPTION
NUMBER	DATE

1	10/05/22	CONDITIONAL ZONING RESUBMITTAL
2	12/09/22	CONDITIONAL ZONING RESUBMITTAL
3	02/17/23	CONDITIONAL ZONING RESUBMITTAL

**BEECHWOOD HOMES
SOUTH CREEK
MIXED USE DEVELOPMENT**


S COLUMBIA ST.
CHAPEL HILL, NC 27514

PROJECT NO:	082447
DATE ISSUED:	02/17/23
DESIGNED BY:	RMN
DRAWN BY:	VCS
CHECKED BY:	RMN


SHEET NAME:
DRAINAGE PROFILES

SHEET NO:


C-313

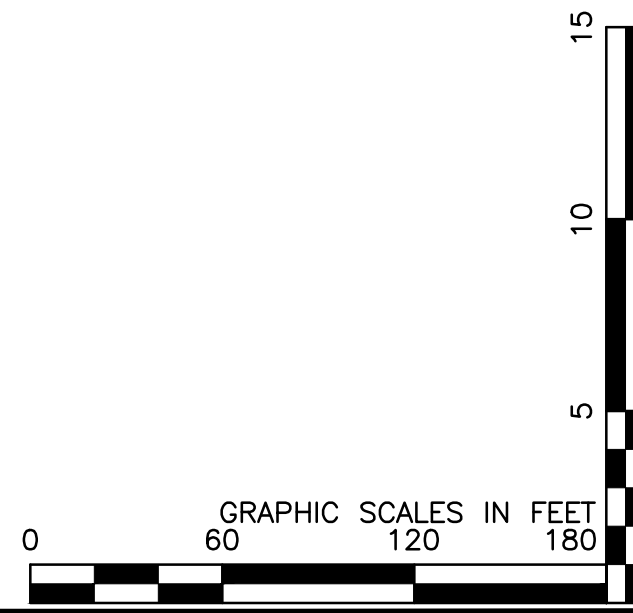


Layout Tab Name: C-314 DRAINAGE PROFILES
Last Saved By: Jacobs, 2/17/2023 3:23:46 PM
W:\Srv\DE\Dayton\Beechwood\082447 South Creek\4.0 Disciplines\Civil\Cadd\Cd\82447-SIM PROFILE.dwg Plotted By: Jacobs, Joe Plotted February 17, 2023, 6:50:32 PM

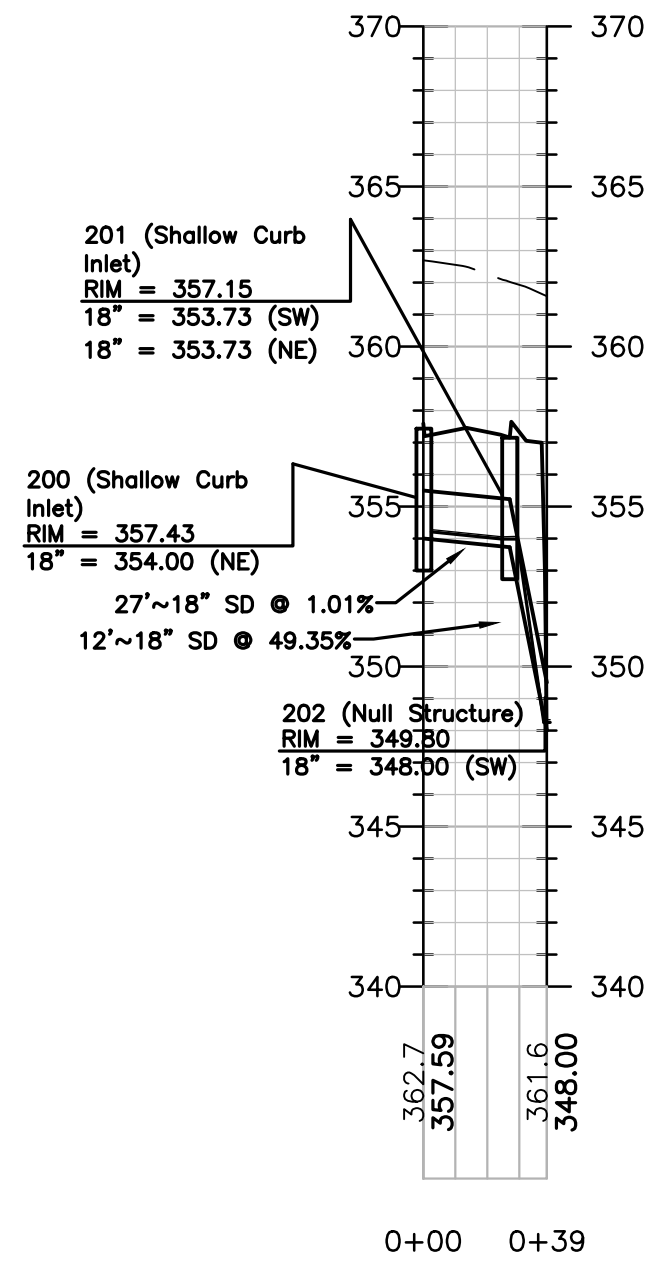


PROFILE VIEW: STORM 200-201-202

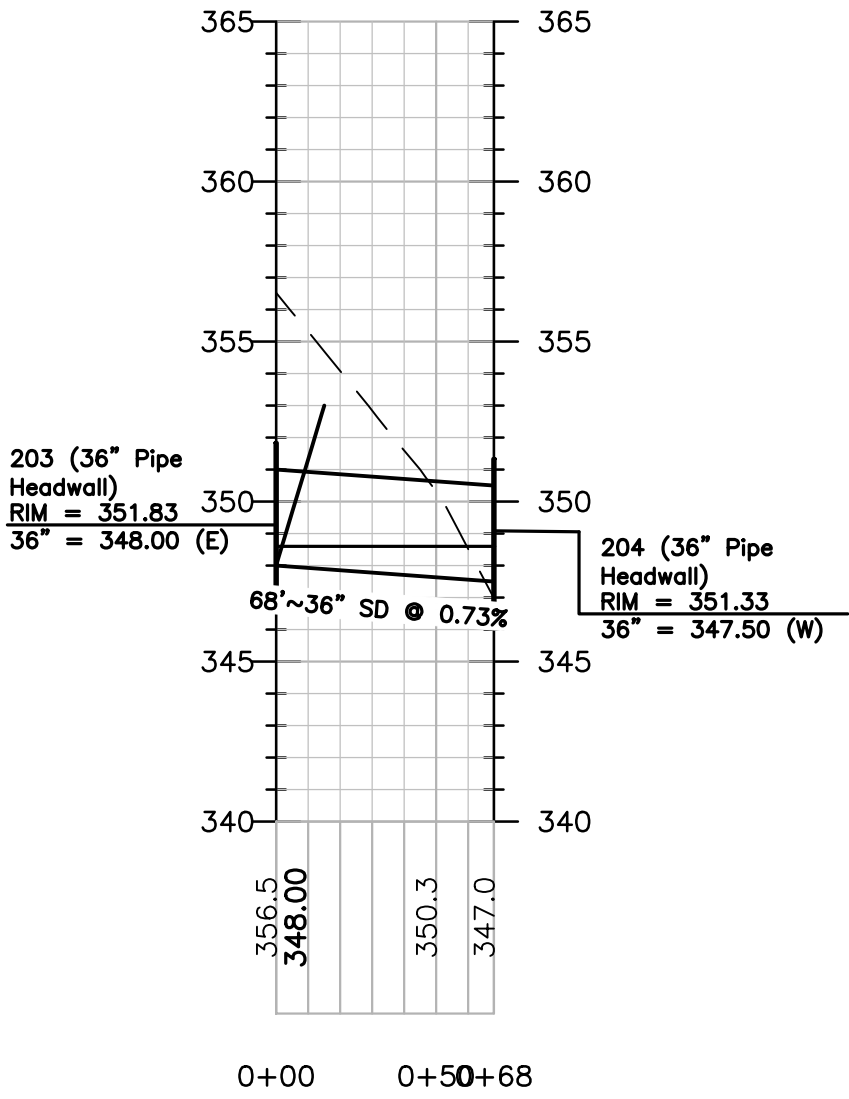


PROFILE VIEW: STORM 203-204

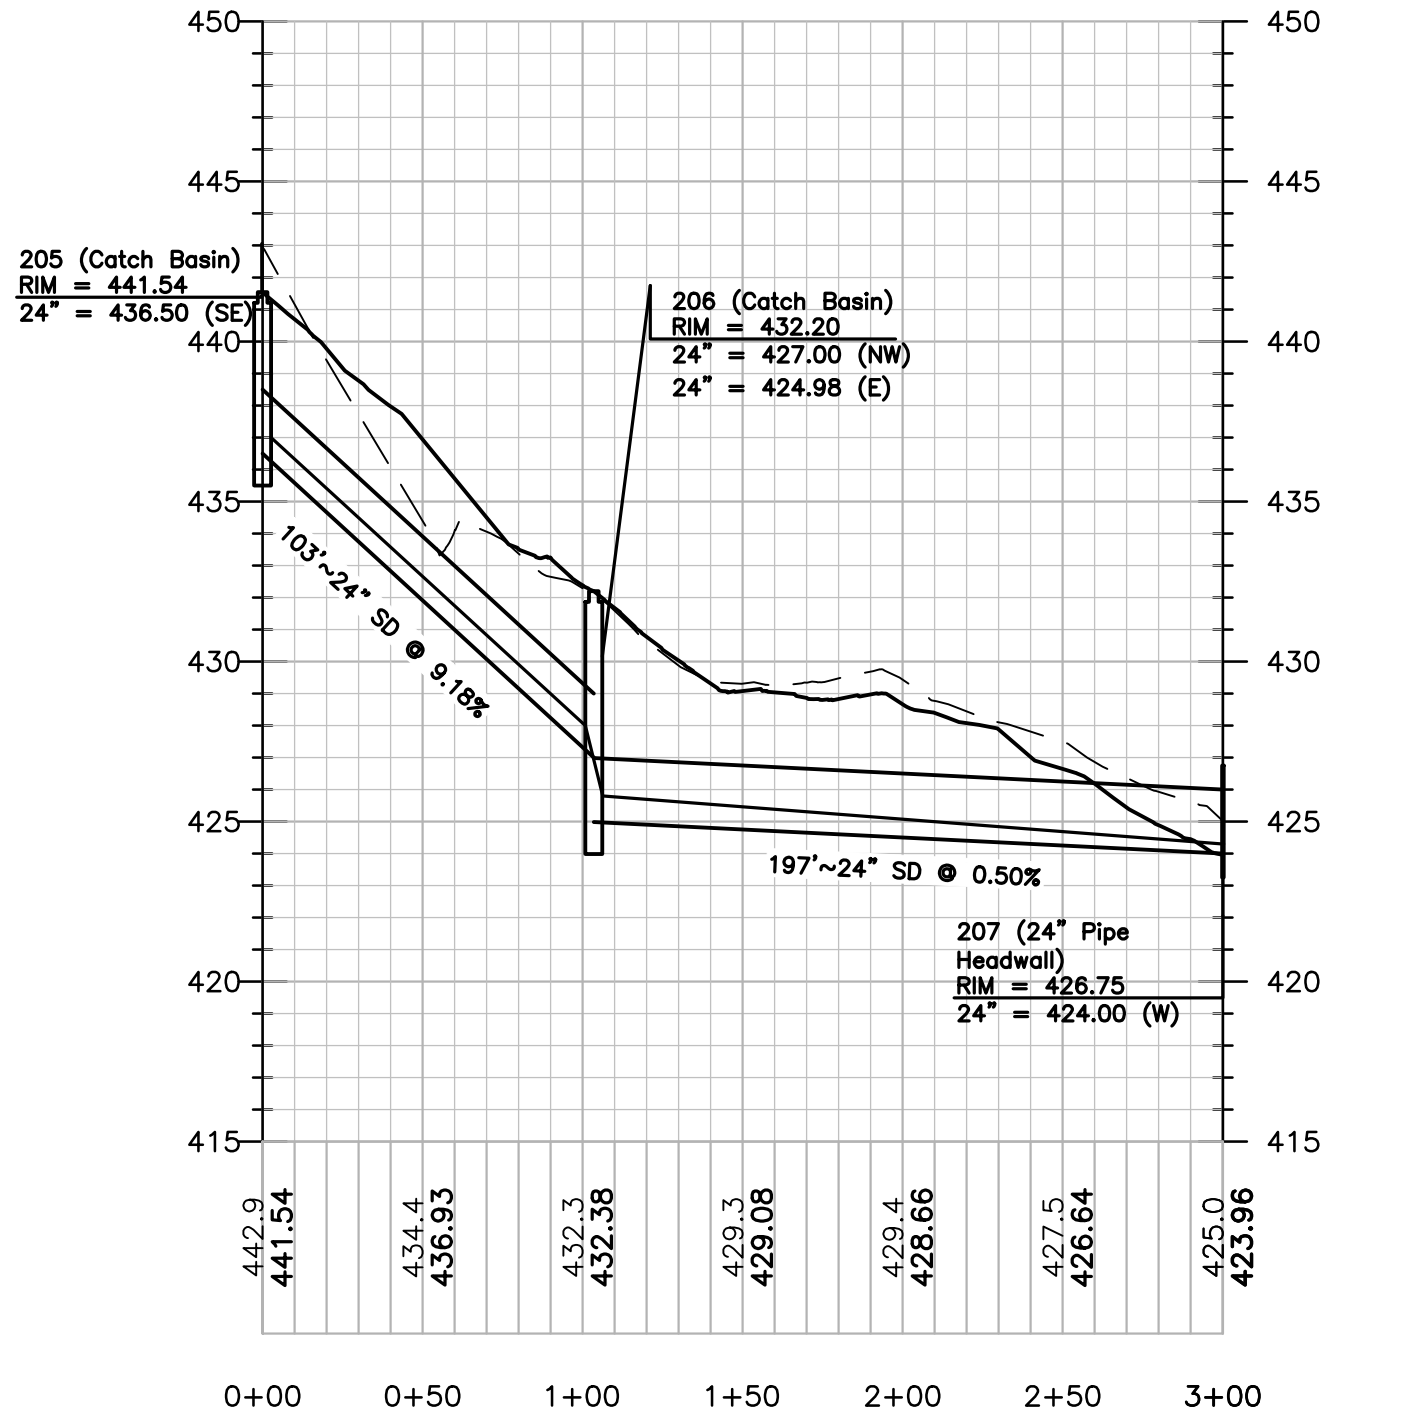


PROFILE VIEW: NCDOT STORM 205-206-207

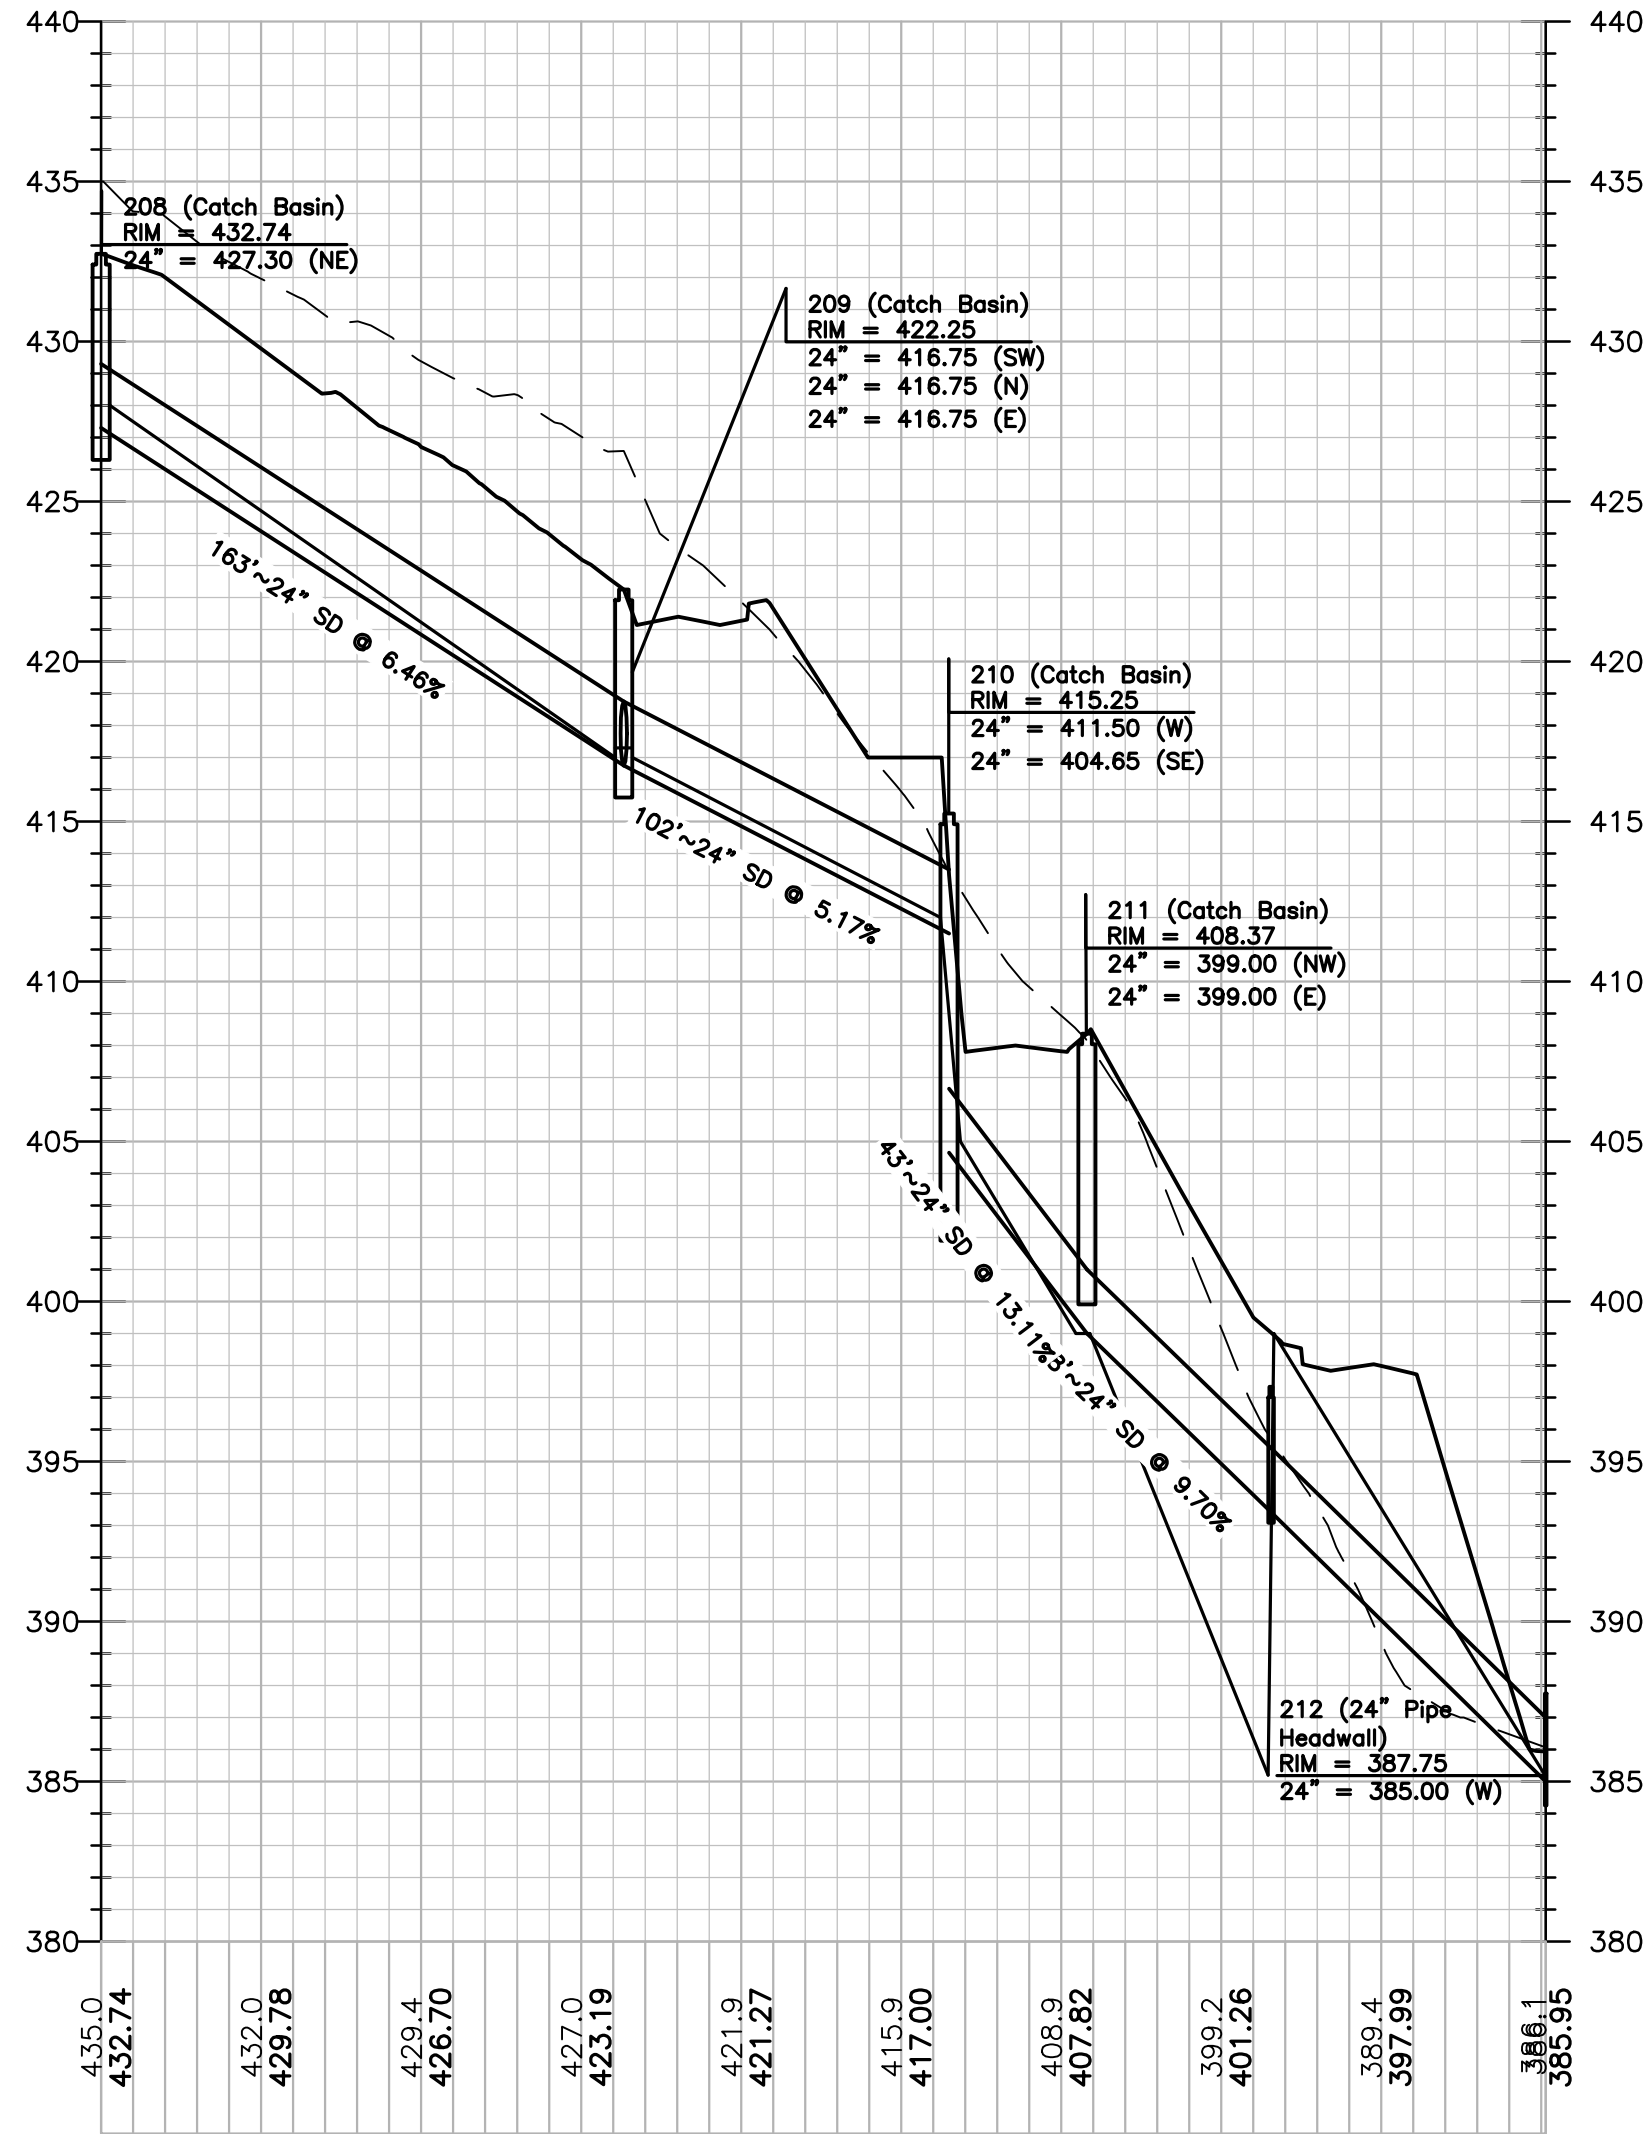


PROFILE VIEW: NCDOT STORM 208-209-210-211-212

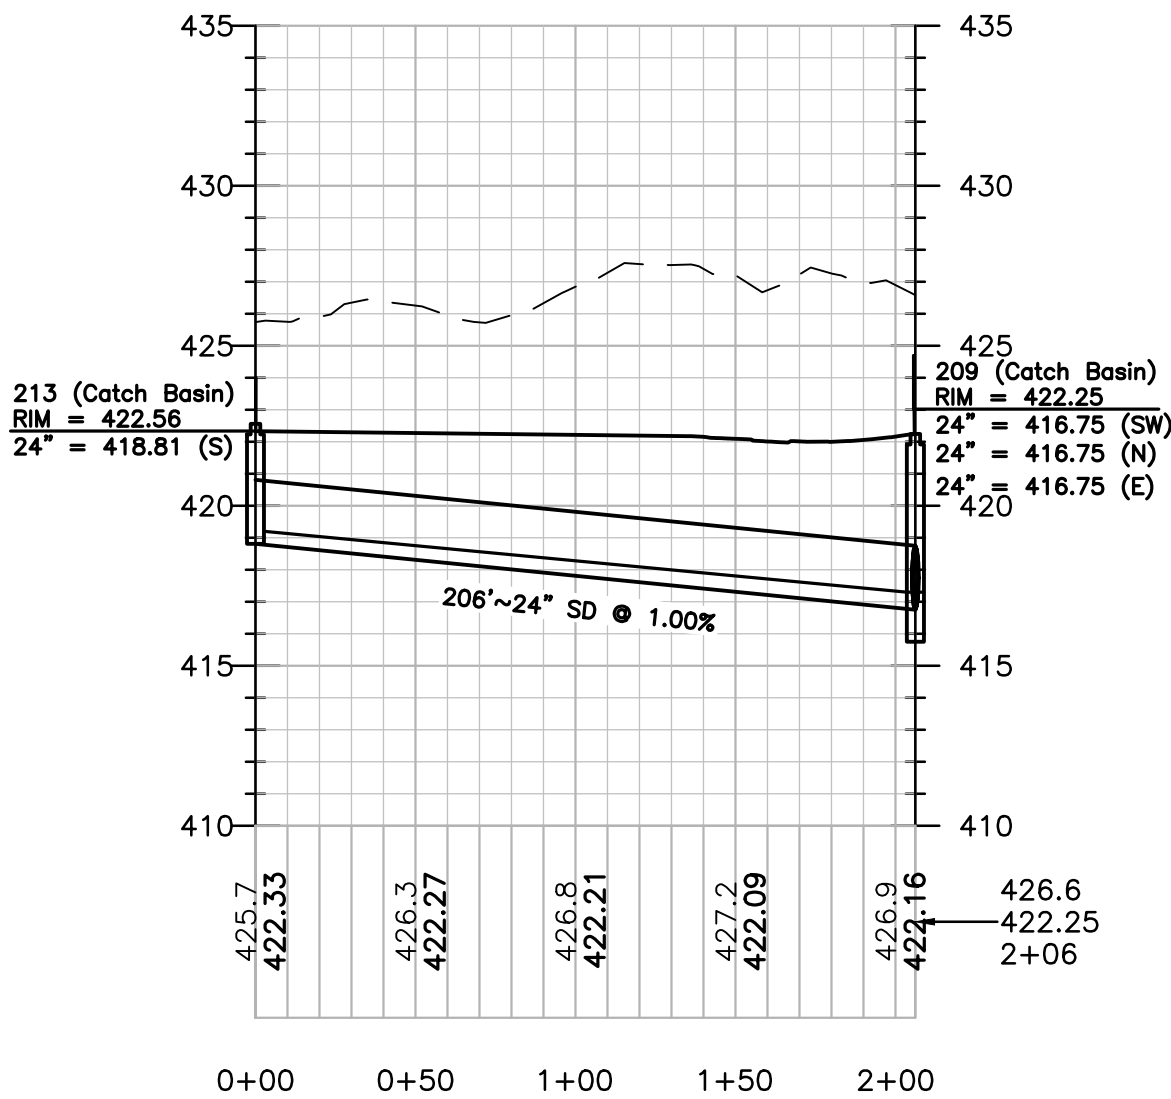

PROFILE VIEW: NCDOT STORM 213-209

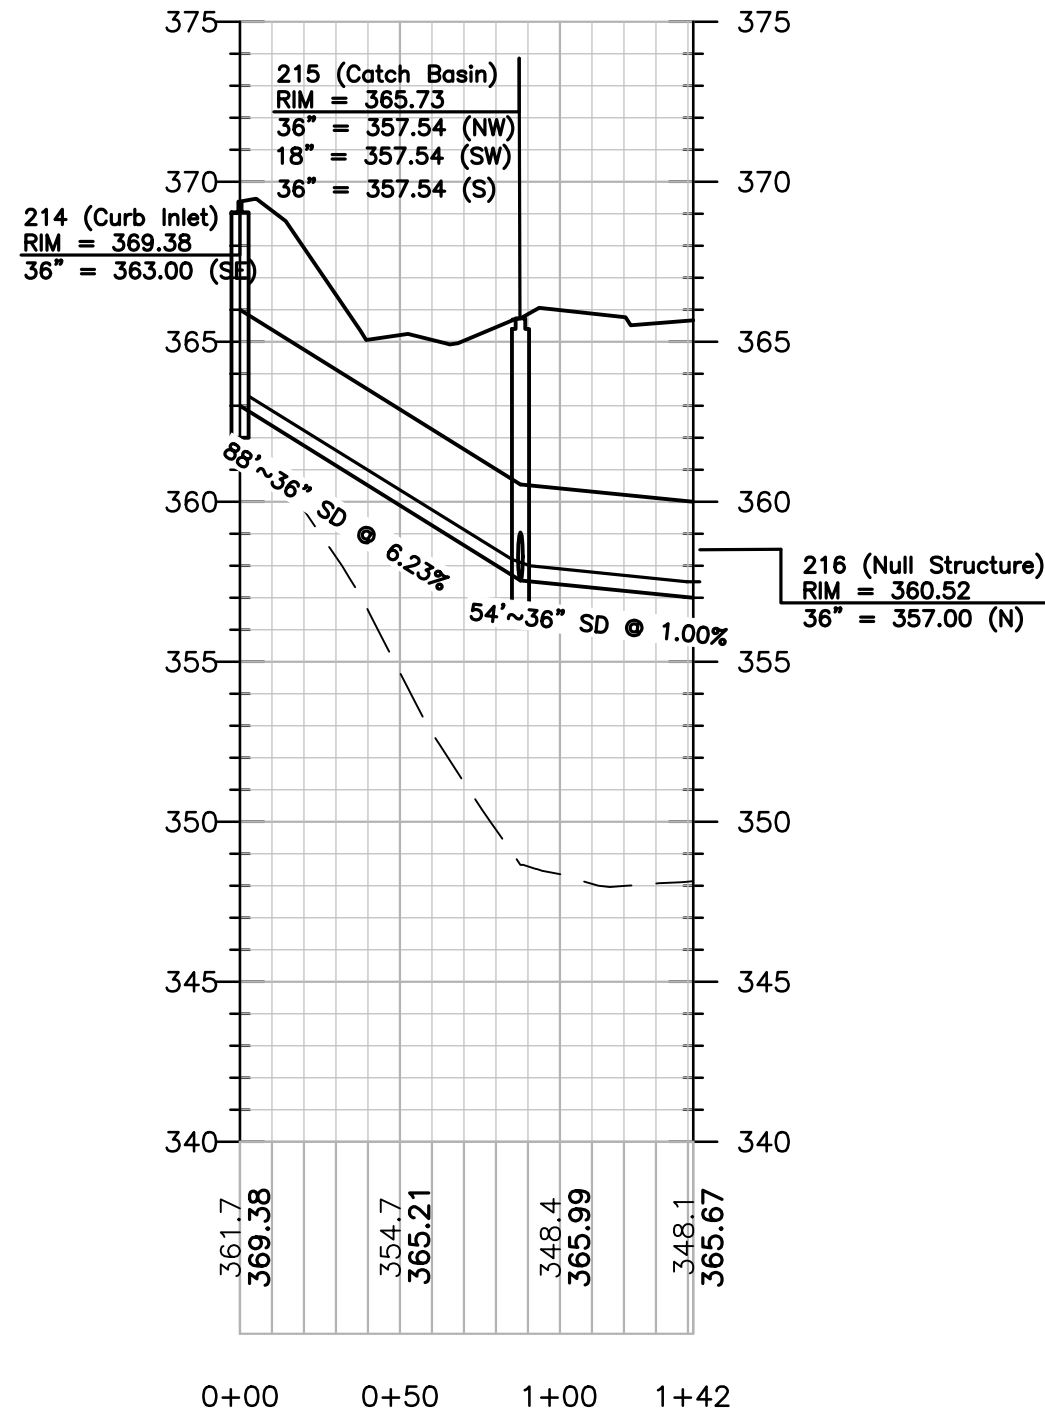

PROFILE VIEW: STORM 214-215-216

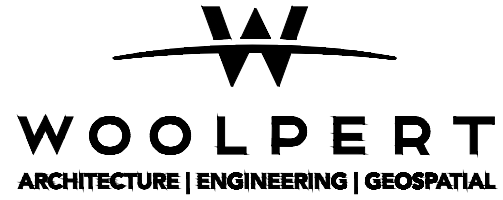

13860 Ballantyne Corporate Place, Suite 425
Charlotte, NC 28227

CIVIL
PERMIT
PLAN SET

ISSUANCE SCHEDULE

NUMBER	DATE	DESCRIPTION
1	10/05/22	CONDITIONAL ZONING RESUBMITTAL
2	12/09/22	CONDITIONAL ZONING RESUBMITTAL
3	02/17/23	CONDITIONAL ZONING RESUBMITTAL

BEECHWOOD HOMES
SOUTH CREEK
MIXED USE DEVELOPMENT


S COLUMBIA ST.
CHAPEL HILL, NC 27514

PROJECT NO: 082447
DATE ISSUED: 02/17/23
DESIGNED BY: RMN
DRAWN BY: VCS
CHECKED BY: RMN


SHEET NAME:
DRAINAGE PROFILES

SHEET NO:


C-314

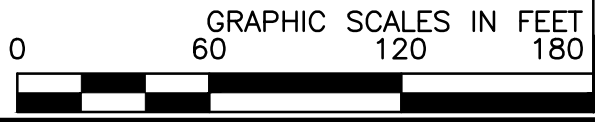


Layout Tab Name: C-315 DRAINAGE PROFILES
Last Saved By: Jacobs, J. 2/17/2023 3:23:46 PM
W:\Srv\DE\Dayton\Clients\Beechwood\082447 South Creek\4.0 Disciplines\Civil\Cadd\Cd\82447-SIM PROFILE.dwg Plotted By: Jacobs, Joe Plotted February 17, 2023, 6:50:51 PM

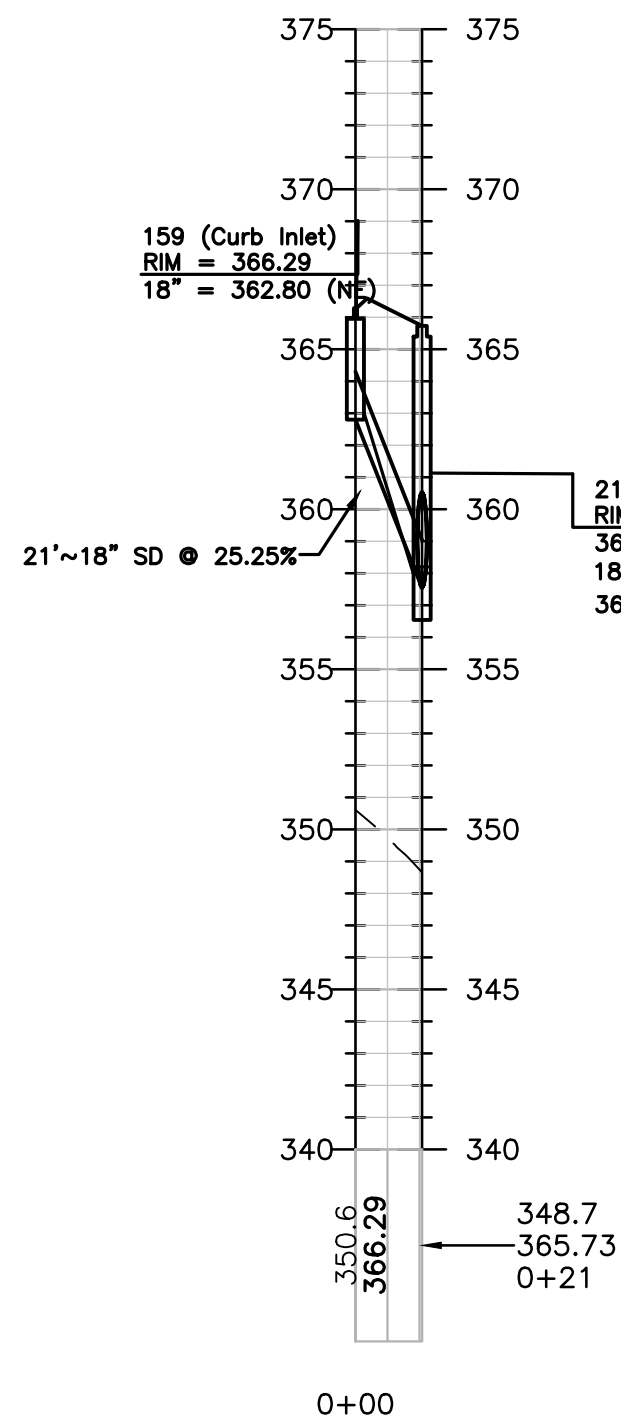


PROFILE VIEW: STORM 159-215

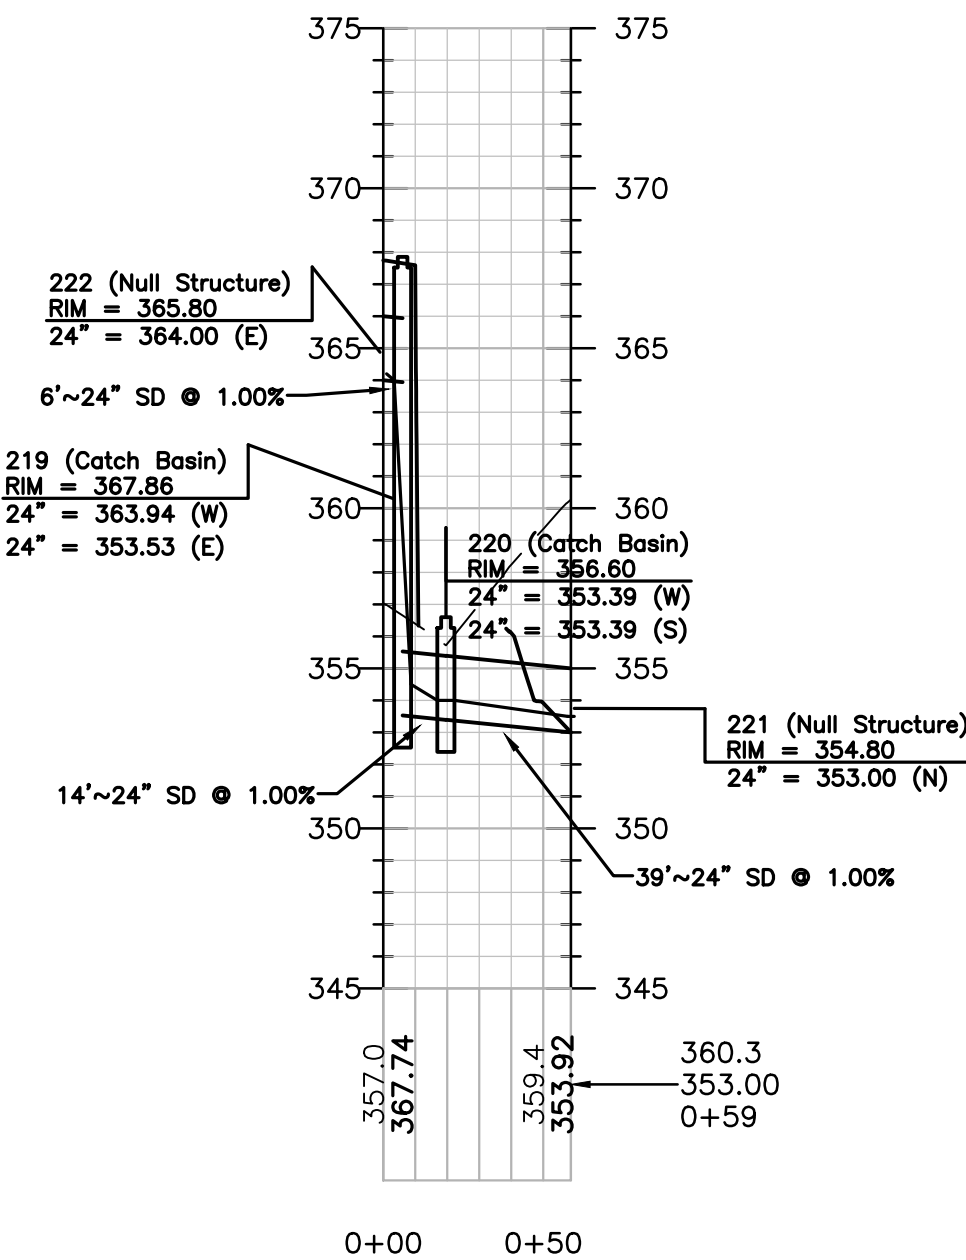


PROFILE VIEW: STORM 222-219-220-221

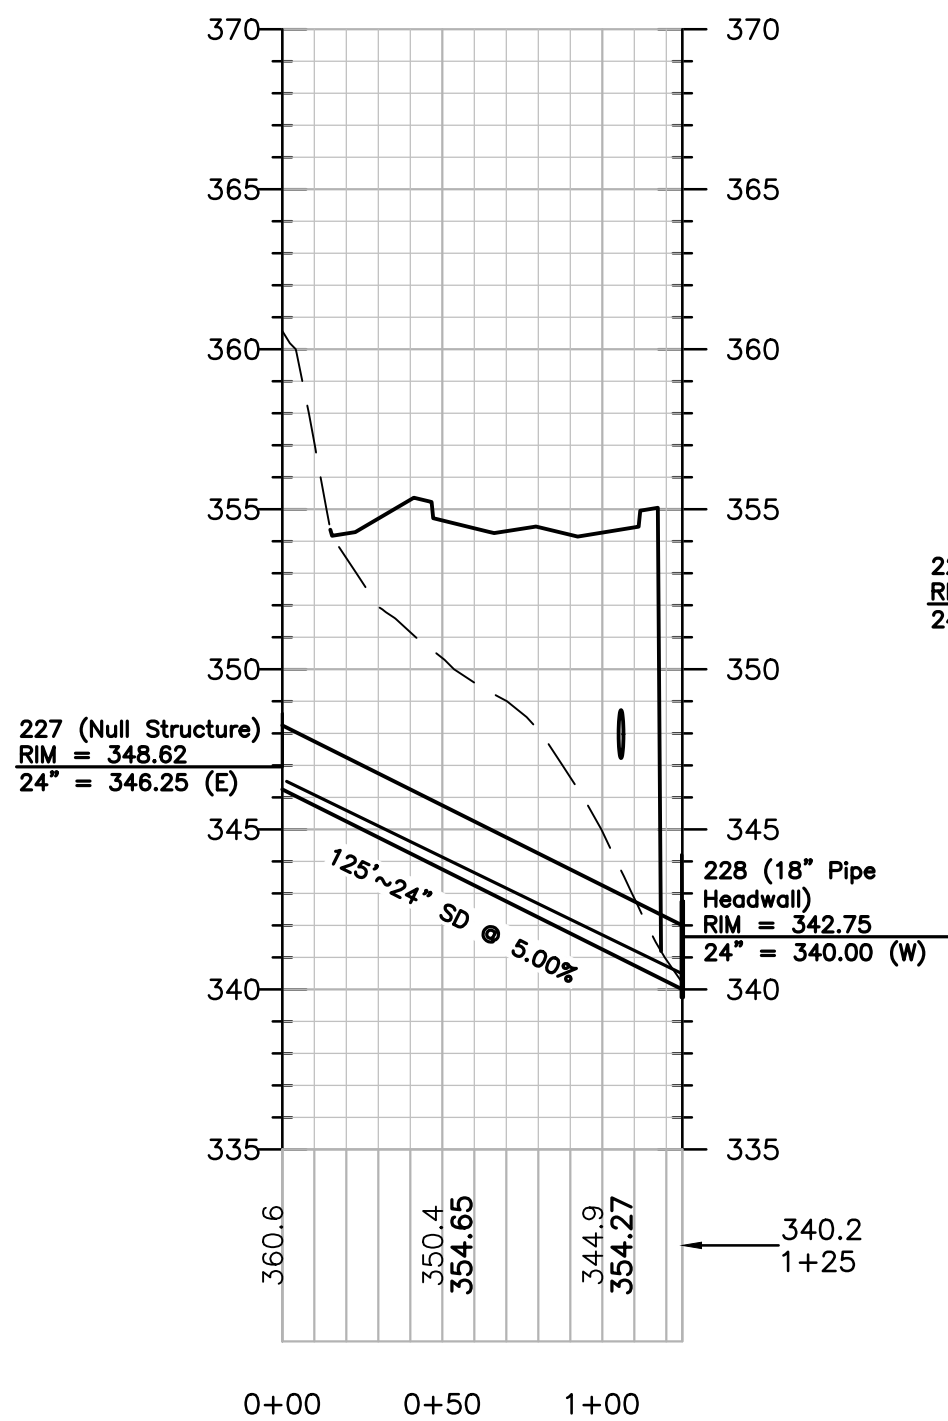


PROFILE VIEW: STORM 227-228

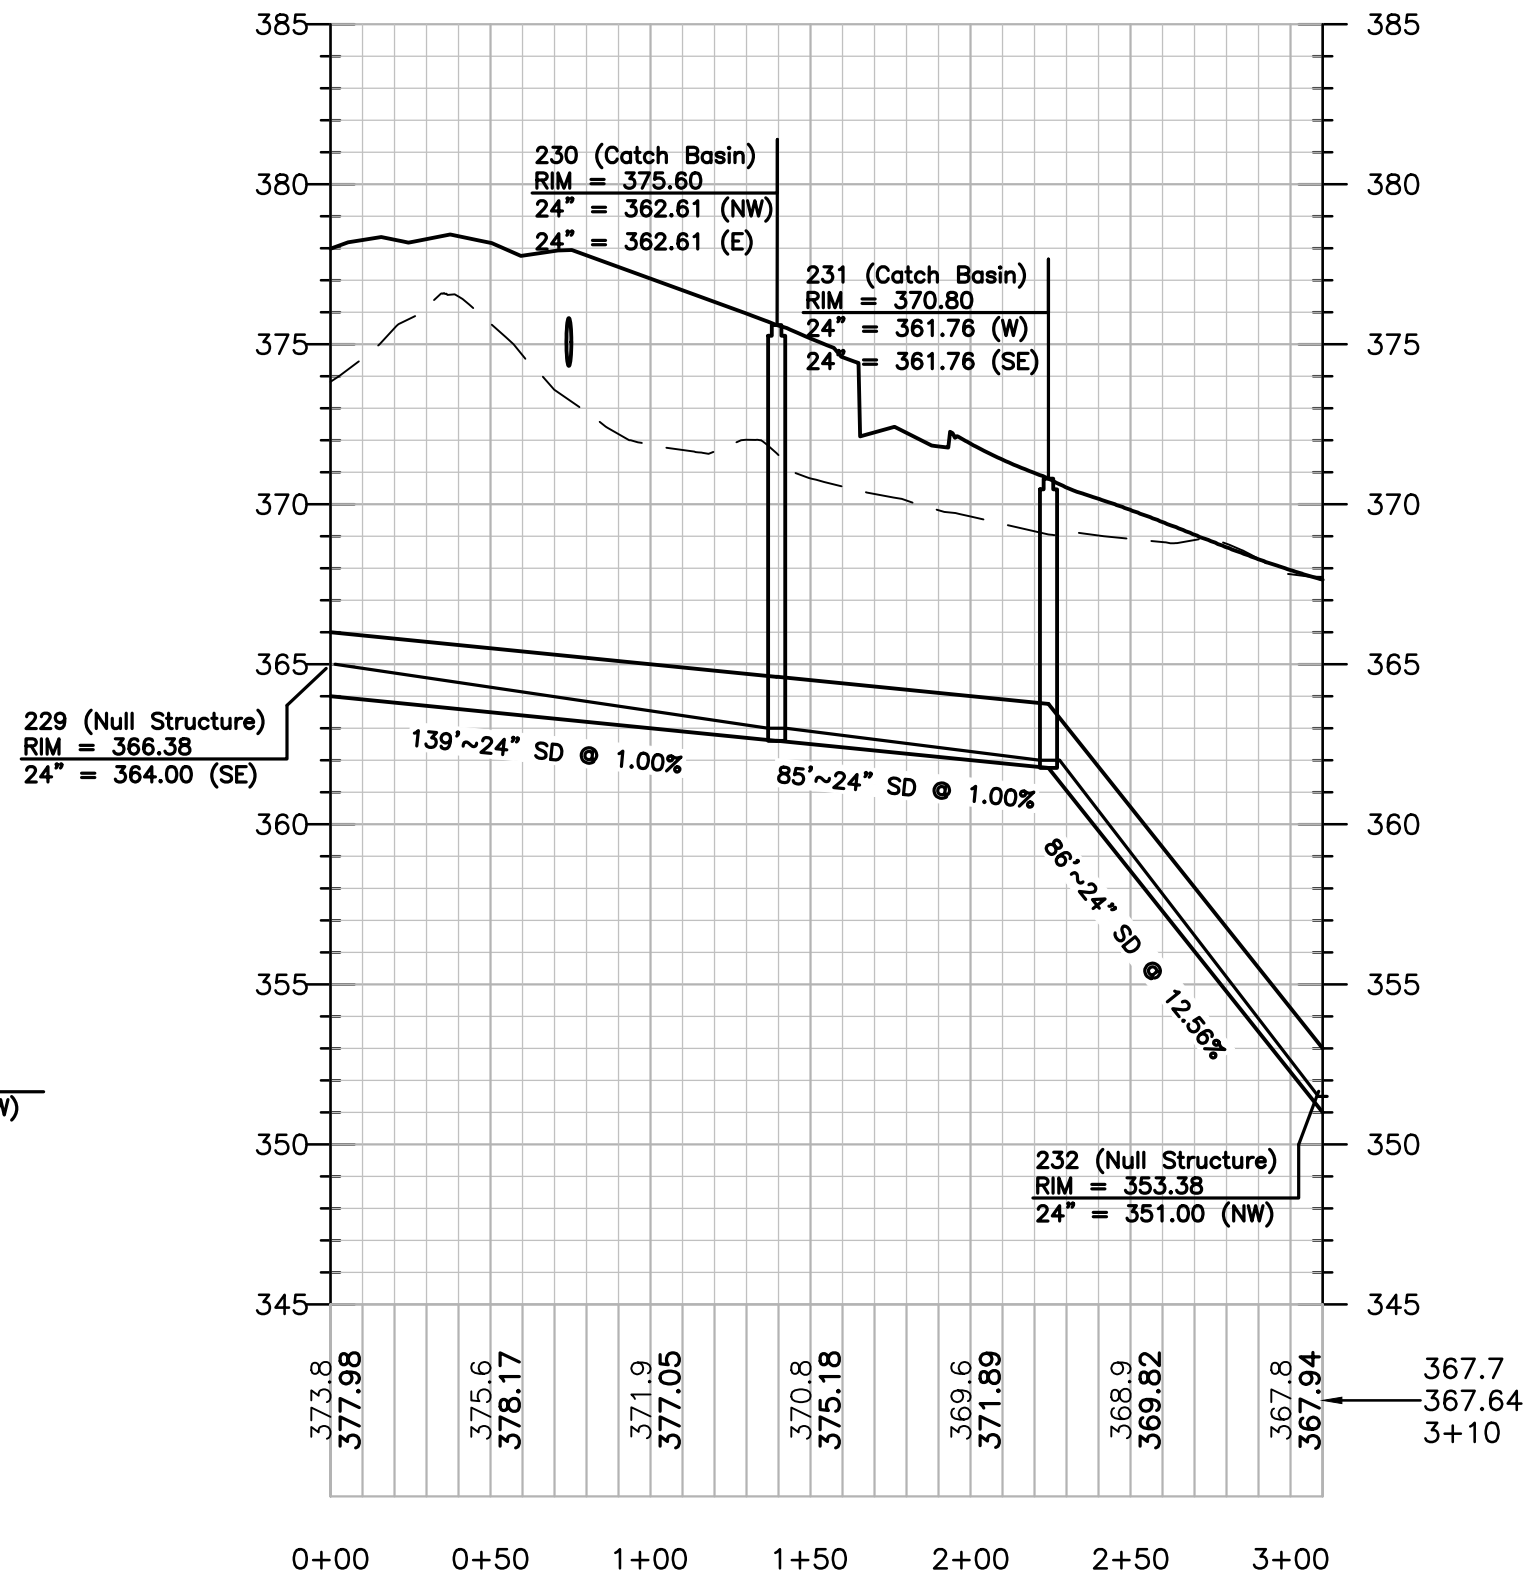


PROFILE VIEW: STORM 229-230-231-173

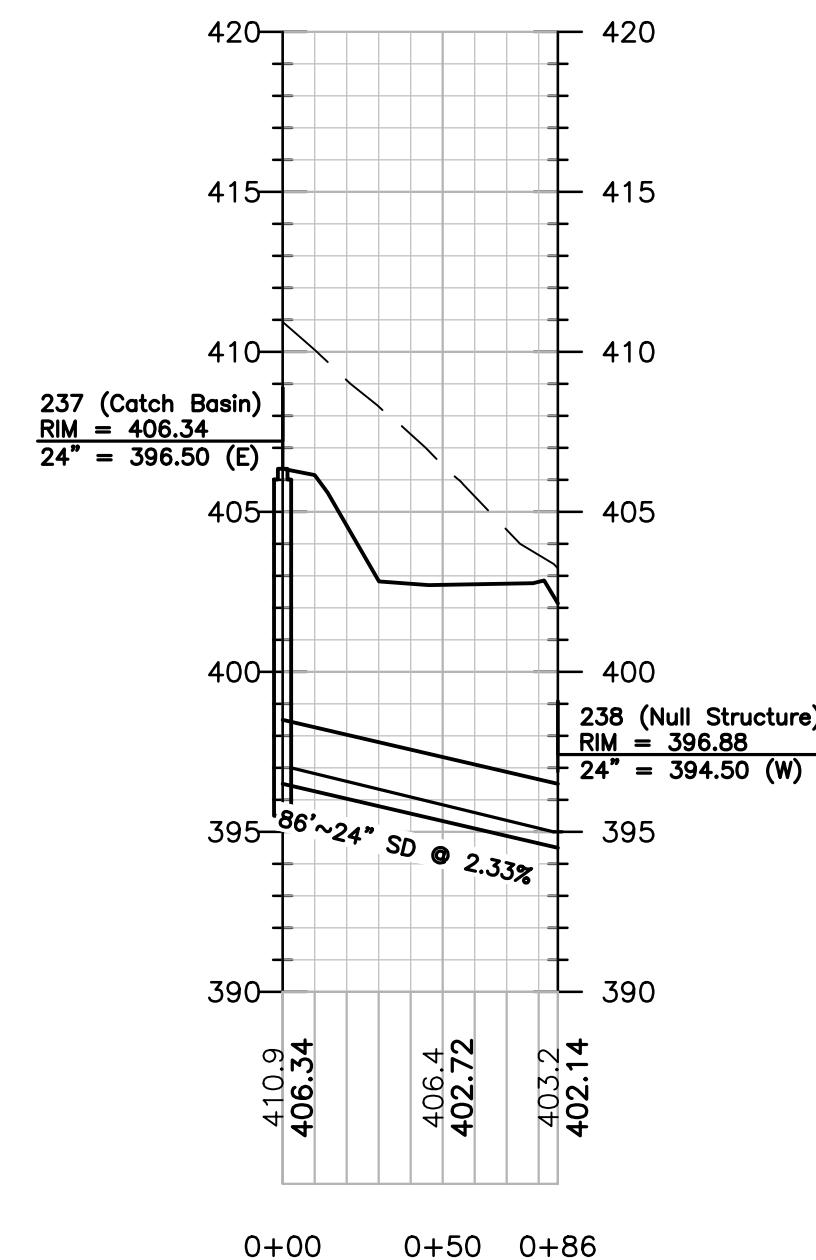

PROFILE VIEW: STORM 237-238

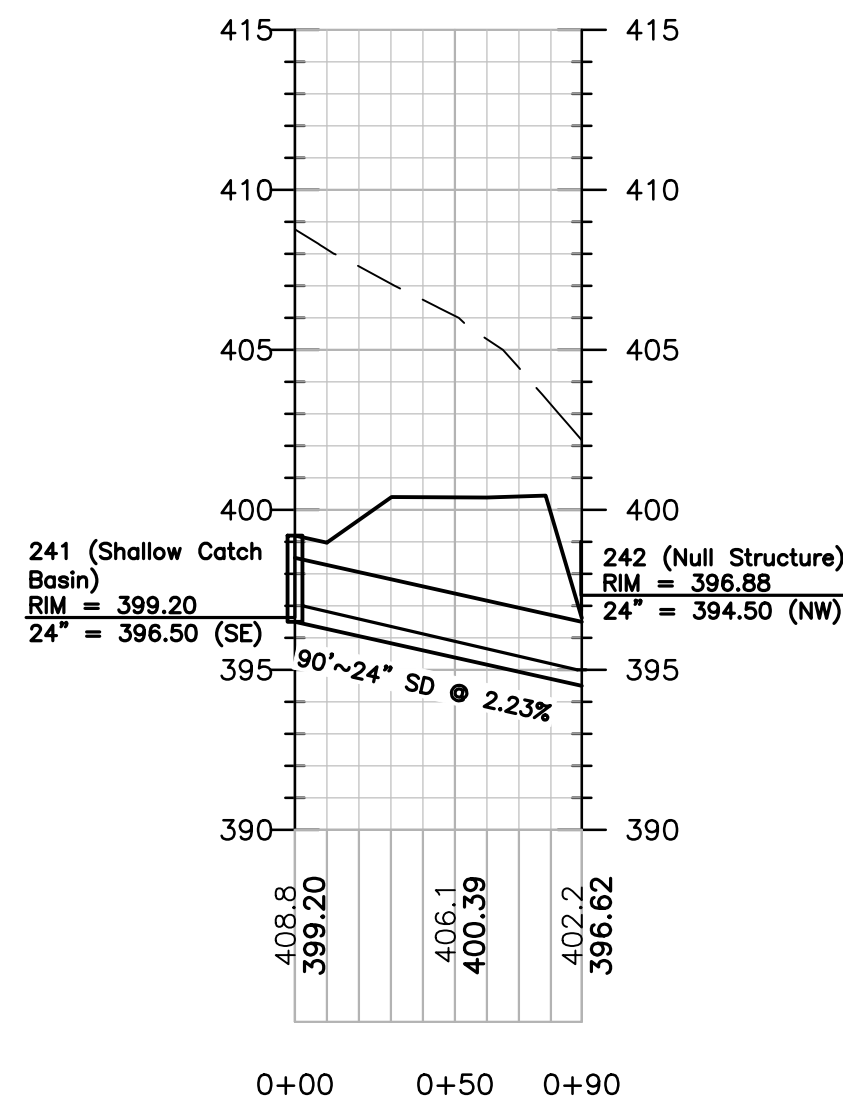

PROFILE VIEW: STORM 241-242

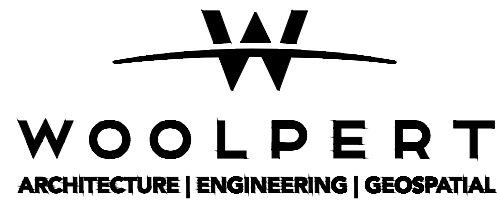

13860 Ballantyne Corporate Place, Suite 425
Charlotte, NC 28227

CIVIL PERMIT PLAN SET

ISSUANCE SCHEDULE	DESCRIPTION
NUMBER	DATE

1	10/05/22	CONDITIONAL ZONING RESUBMITTAL
2	12/09/22	CONDITIONAL ZONING RESUBMITTAL
3	02/17/23	CONDITIONAL ZONING RESUBMITTAL

BEECHWOOD HOMES SOUTH CREEK MIXED USE DEVELOPMENT



S COLUMBIA ST.
CHAPEL HILL, NC 27514

PROJECT NO: 082447
DATE ISSUED: 02/17/23
DESIGNED BY: RMN
DRAWN BY: VCS
CHECKED BY: RMN





SHEET NAME:
DRAINAGE PROFILES

SHEET NO:

C-315

 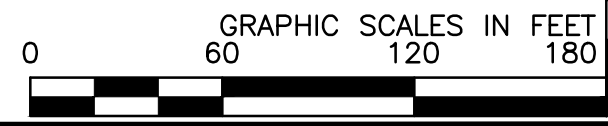

Layout Tab Name: C-401 OVERALL UTILITY PLAN
Last Saved By: Jacobs, J. 2/21/2023 9:23:24 AM
W:\Srv\DE\Dayton\Clients\Beechwood\082447 South Creek\4.0 Disciplines\Civil\Cadd\Cd\82447-UTIL.dwg Plotted By: Jacobs, Joe Plotted: February 21, 2023, 9:24:18 AM

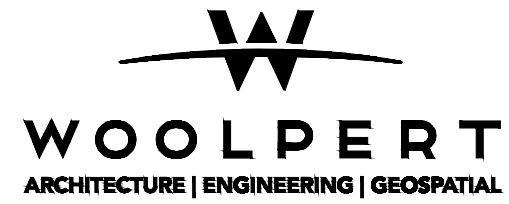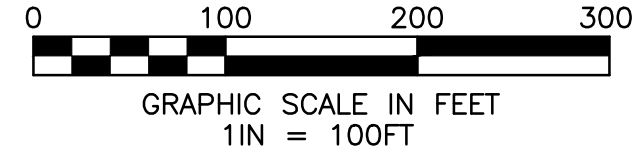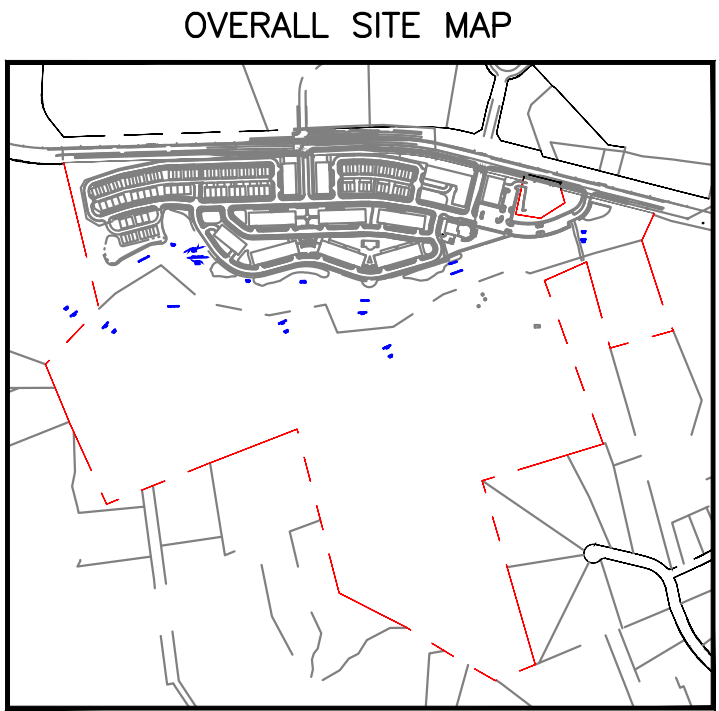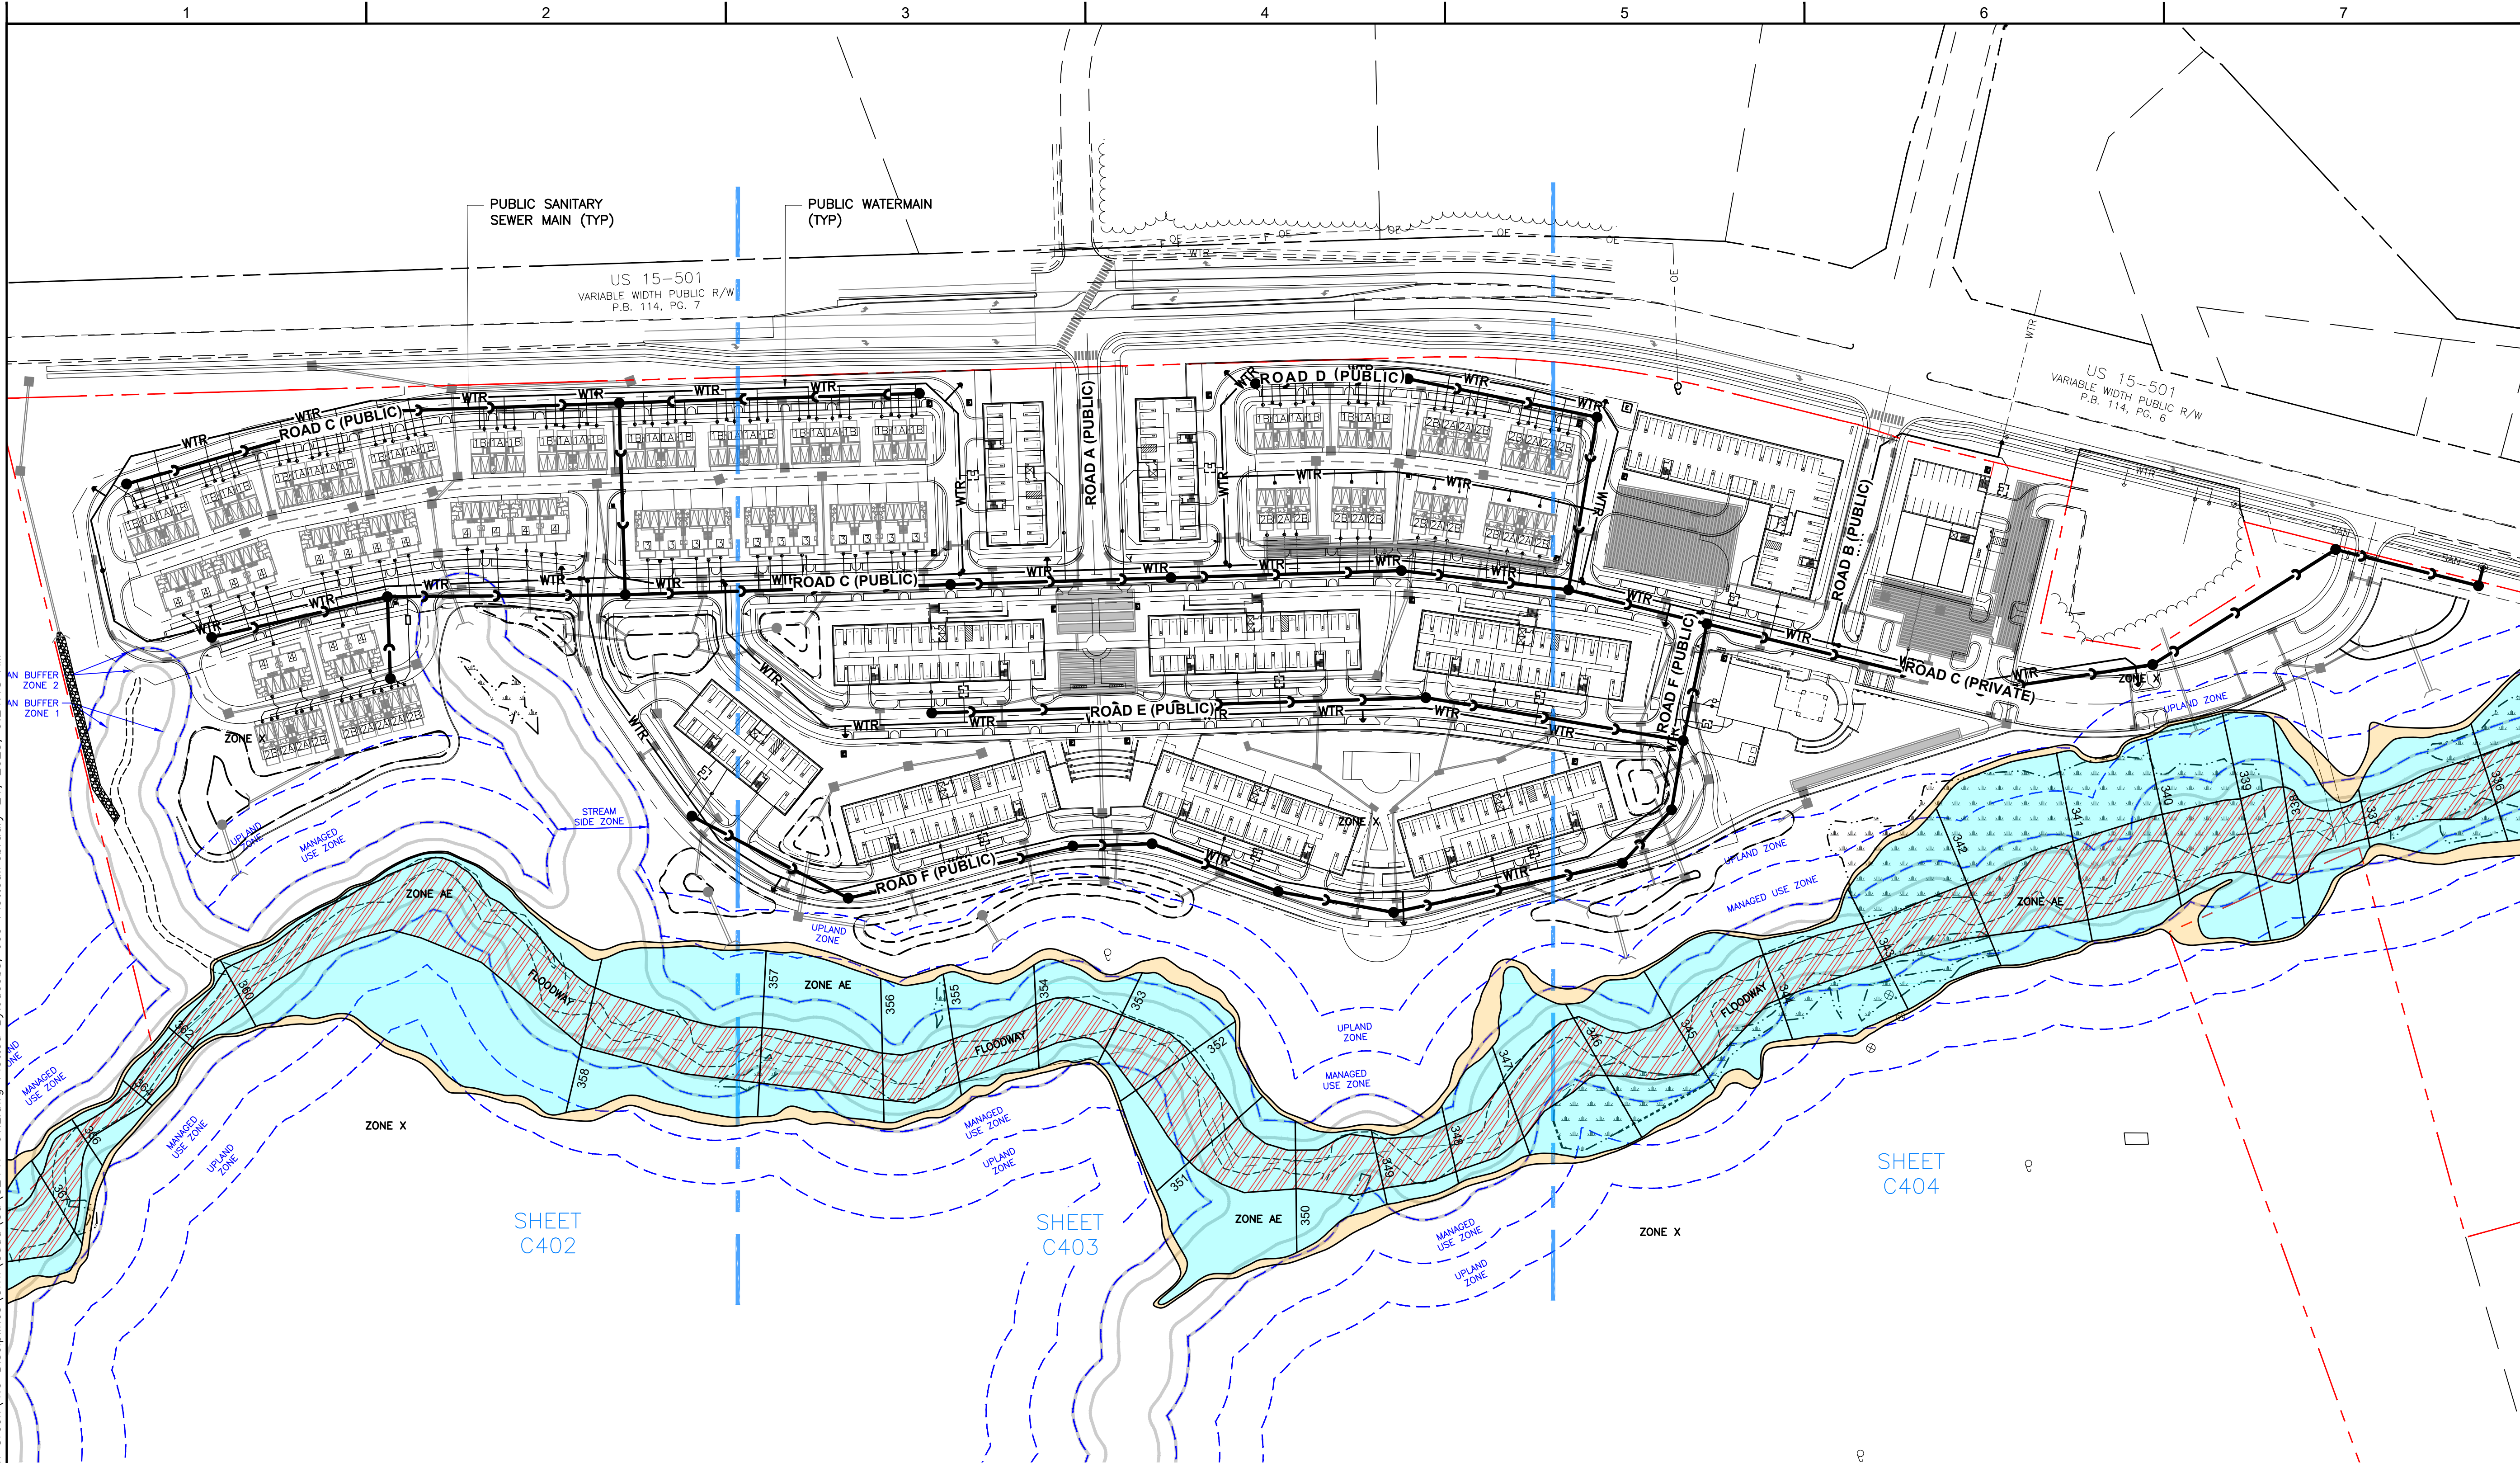

13860 Ballantyne Corporate Place, Suite 425
Charlotte, NC 28227

CIVIL PERMIT PLAN SET

ISSUANCE SCHEDULE	DESCRIPTION
0	07/22/22 CONDITIONAL ZONING SUBMITTAL
1	10/05/22 CONDITIONAL ZONING RESUBMITTAL
2	12/09/22 CONDITIONAL ZONING RESUBMITTAL
3	02/17/23 CONDITIONAL ZONING RESUBMITTAL

BEECHWOOD HOMES SOUTH CREEK MIXED USE DEVELOPMENT

S COLUMBIA ST.
CHAPEL HILL, NC 27514


PROJECT NO:	082447
DATE ISSUED:	02/17/23
DESIGNED BY:	RMN
DRAWN BY:	VCS
CHECKED BY:	RMN

SHEET NAME:
OVERALL UTILITY PLAN

SHEET NO:

C-401

Layout Tab Name: C-402 UTILITY PLAN
Last Saved By: Jacobs, J. 2/21/2023 9:23:24 AM
W:\Srv\DE\Dayton\Clients\Beechwood\082447 South Creek\4.0 Disciplines\Civil\Cadd\Cd\82447-UTIL.dwg Plotted By: Jacobs, Joe Plotted: February 21, 2023, 9:24:41 AM

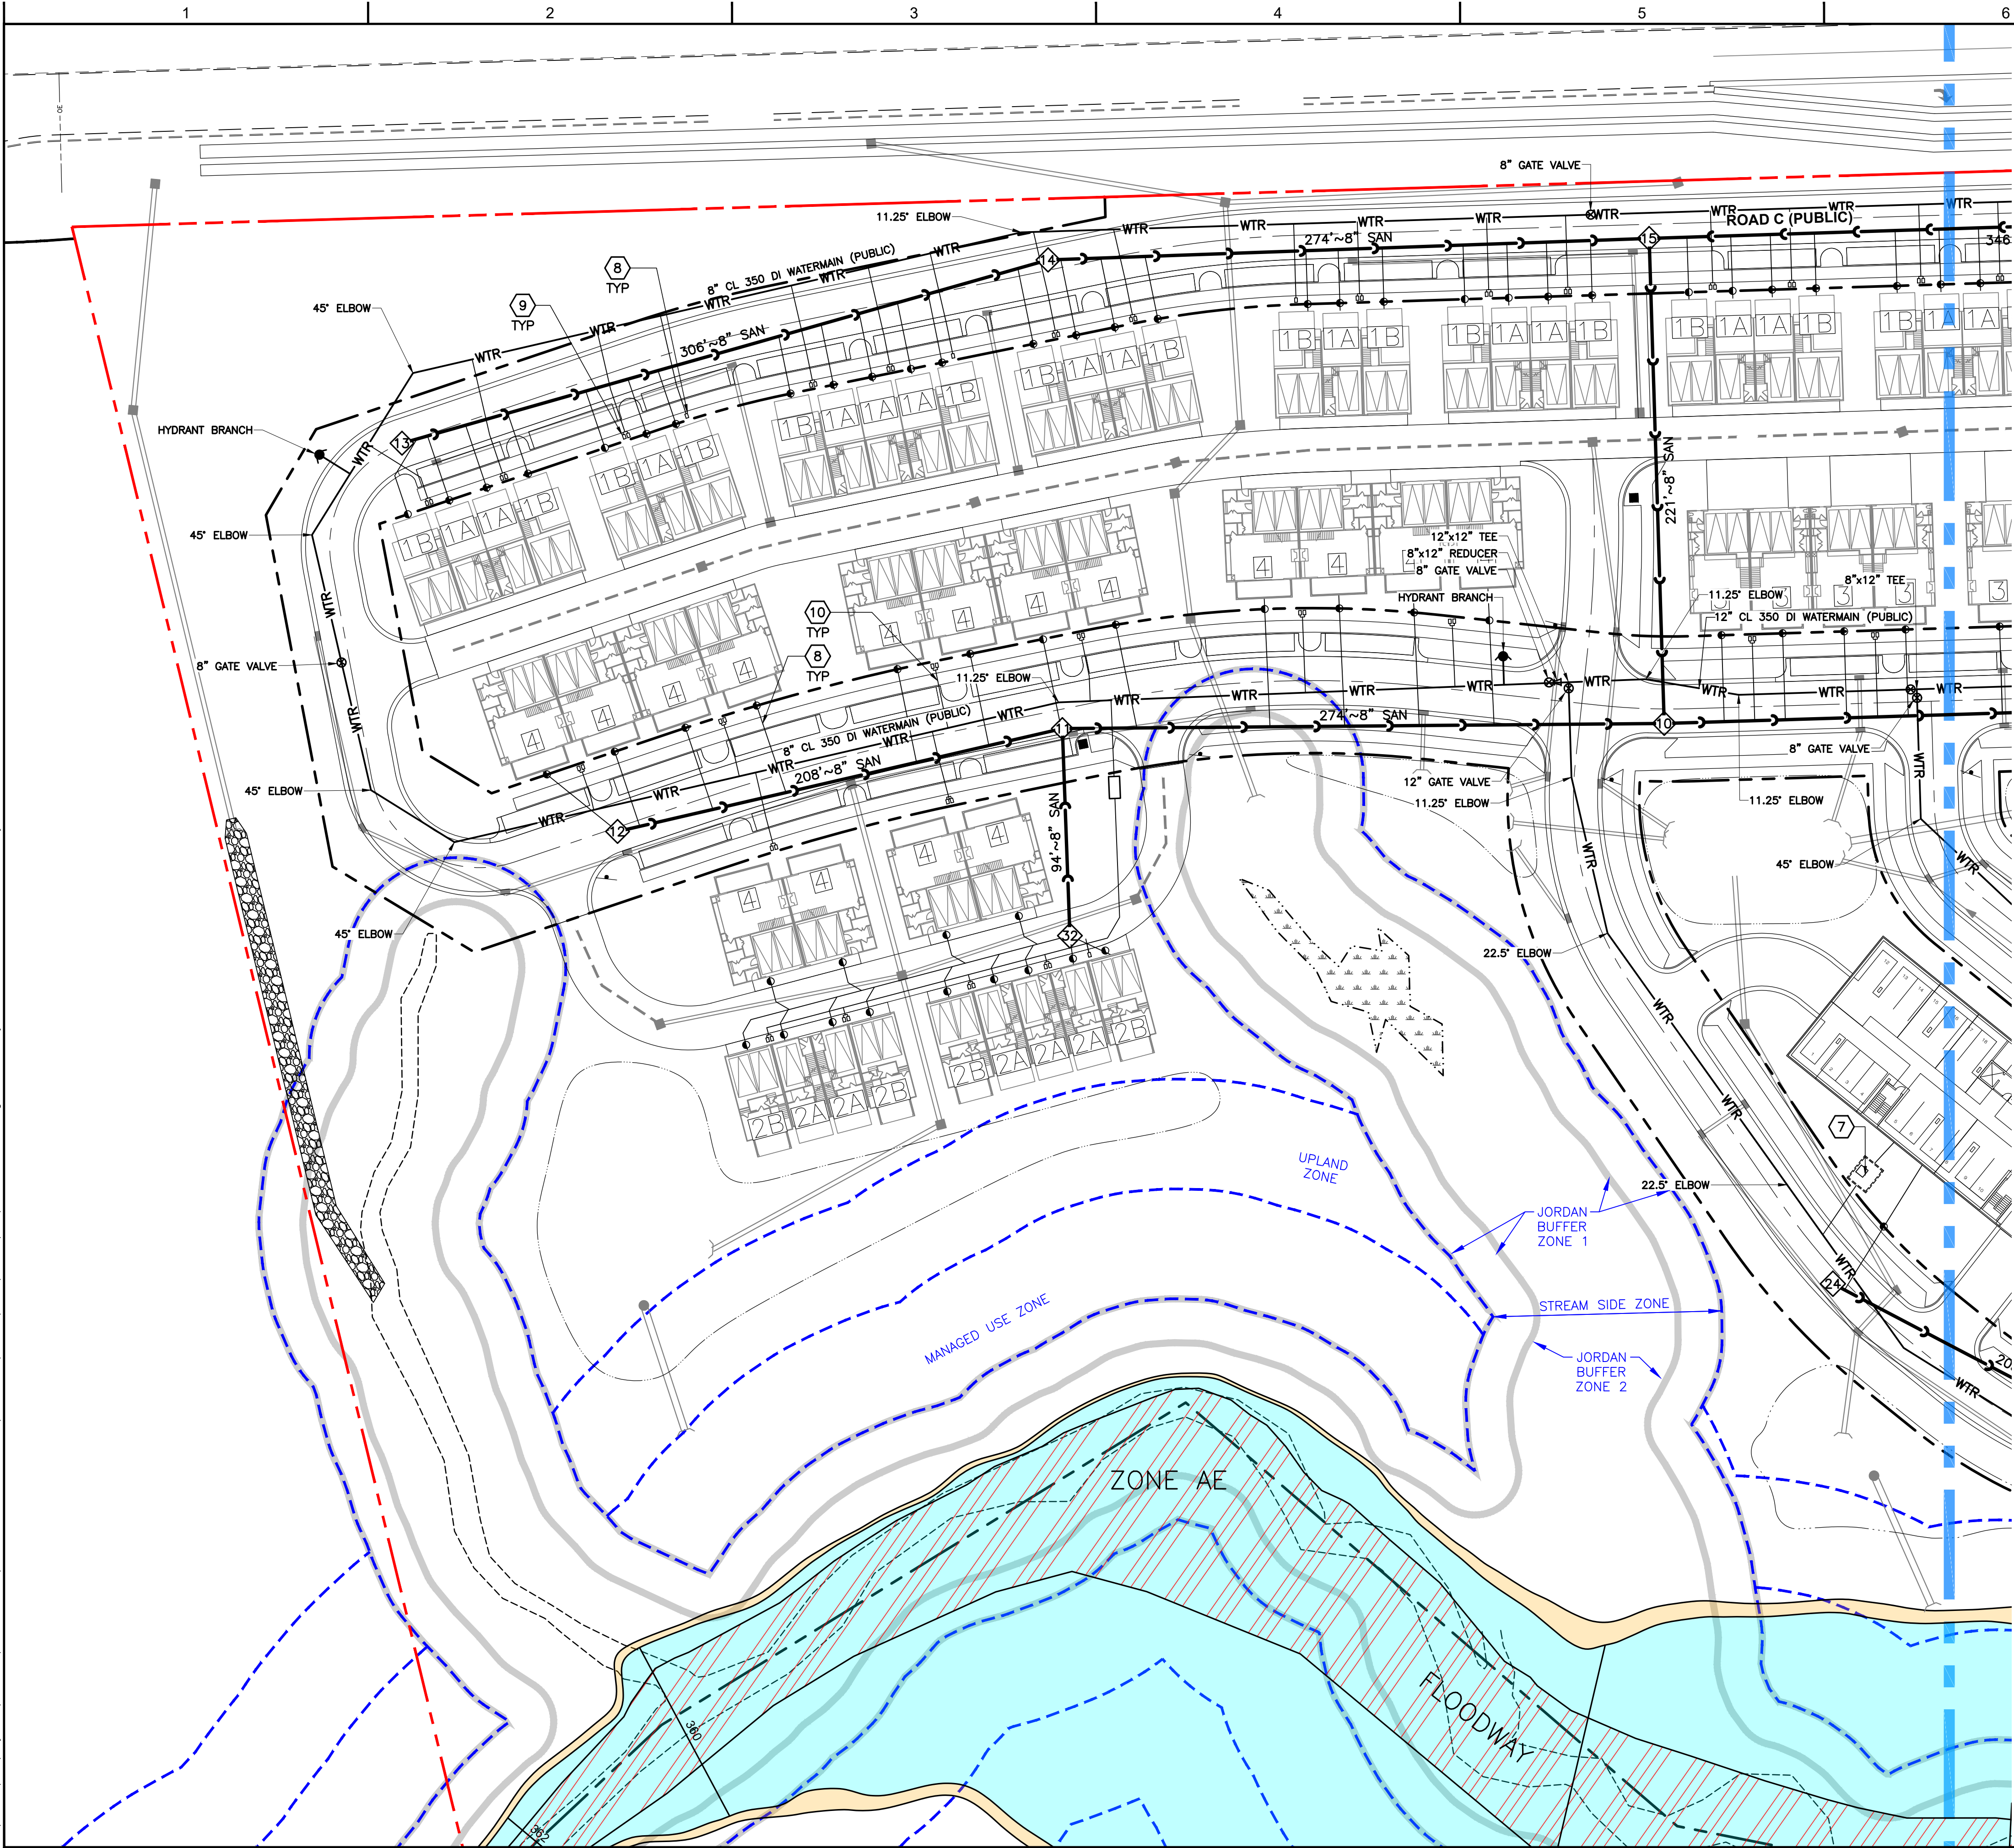




NOTES

- SEE SHEET C-003 FOR GENERAL NOTES.
- CONTRACTOR SHALL REFER TO OTHER PLANS WITHIN THIS CONSTRUCTION SET FOR OTHER PERTINENT INFORMATION. IT IS NOT THE ENGINEER'S INTENT THAT ANY SINGLE PLAN SHEET WITHIN THIS SET OF DOCUMENTS FULLY DEPICT ALL WORK ASSOCIATED WITH THE PROJECT.
- REFER TO ARCHITECTURAL PLANS FOR EXACT BUILDING UTILITY ENTRANCE LOCATIONS AND MEP PLANS FOR CONTINUATION INTO BUILDING.
- ALL WATER MAIN PIPE MATERIAL SHALL BE DUCTILE IRON CLASS 350 PER WATER DEPARTMENT REQUIREMENTS.
- ALL SANITARY PIPE MATERIAL SHALL BE SDR 35 PER SANITARY SEWER DEPARTMENT REQUIREMENTS.
- CONTRACTOR TO PRACTICE CAUTION WHEN WORKING IN AREA OF EXISTING UTILITIES.
- DOMESTIC AND FIRE SERVICE BACKFLOW PREVENTERS SHALL BE INSTALLED WITHIN BUILDINGS. REFER TO MEP PLANS FOR DETAILS.
- CONTRACTOR SHALL VERIFY LOCATION, ELEVATIONS AND CONDITION OF ALL EXISTING UTILITIES PRIOR TO CONSTRUCTION. REPORT DISCREPANCIES TO ENGINEER.
- UNDER NO CIRCUMSTANCE SHALL THE POOL BACKWASH WATER BE DISCHARGED INTO THE STORM SEWER SYSTEM
- DE-WATERING OF THE POOL INTO THE STORM SEWER SYSTEM IS NOT ALLOWED UNLESS DE-CHLORINATED. SALTWATER POOL DISCHARGE IS PROHIBITED. SIGNAGE TO THIS EFFECT SHALL BE PERMANENTLY AFFIXED TO THE POOL EQUIPMENT

KEYNOTES

- CORE AND CONNECT TO EXISTING STRUCTURE. CONTRACTOR SHALL FIELD VERIFY THAT CONDITION OF STRUCTURE IS SUITABLE FOR MODIFICATION. IF NOT, THEN IT SHOULD BE REPLACED.
- OUTSIDE DROP MANHOLE CONNECTION.
- SANITARY LATERAL CONNECTION WITH CLEANOUT.
- GREASE INTERCEPTOR.
- CONNECT TO EXISTING 16" TEE WITH A 16" GATE VALVE.
- DEFLECT PIPING MAXIMUM 5" TO ACHIEVE LAYOUT.
- COMBINED SERVICE WATER METER VAULT.
- SINGLE SERVICE WATER METER VAULT.
- DUAL SERVICE WATER METER VAULT.
- WATER SERVICE
- MINIMUM 18" VERTICAL CLEARANCE AT UTILITY CROSSING

OVERALL SITE MAP

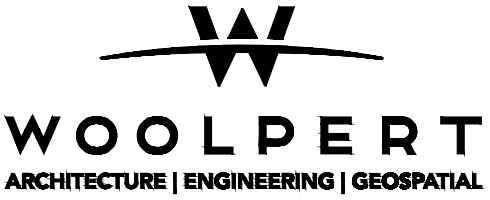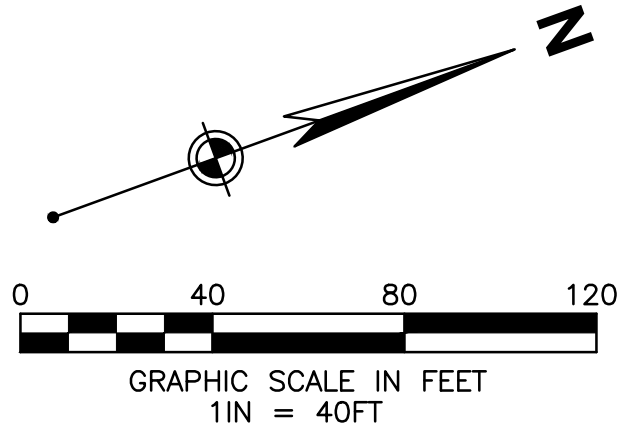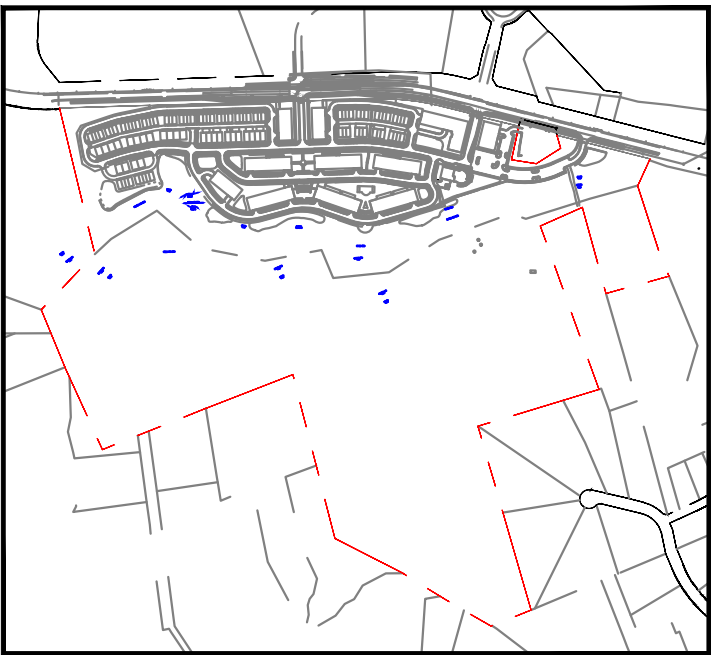

13860 Ballantyne Corporate Place, Suite 425
Charlotte, NC 28227

CIVIL PERMIT PLAN SET

ISSUANCE SCHEDULE		DESCRIPTION
NUMBER	DATE	
0	07/22/22	CONDITIONAL ZONING SUBMITTAL
1	10/05/22	CONDITIONAL ZONING RESUBMITTAL
2	12/09/22	CONDITIONAL ZONING RESUBMITTAL
3	02/17/23	CONDITIONAL ZONING RESUBMITTAL

BEECHWOOD HOMES SOUTH CREEK MIXED USE DEVELOPMENT


S COLUMBIA ST.
CHAPEL HILL, NC 27514

PROJECT NO: 082447
DATE ISSUED: 02/17/23
DESIGNED BY: RMN
DRAWN BY: VCS
CHECKED BY: RMN

SHEET NAME:
UTILITY PLAN

SHEET NO:

C-402


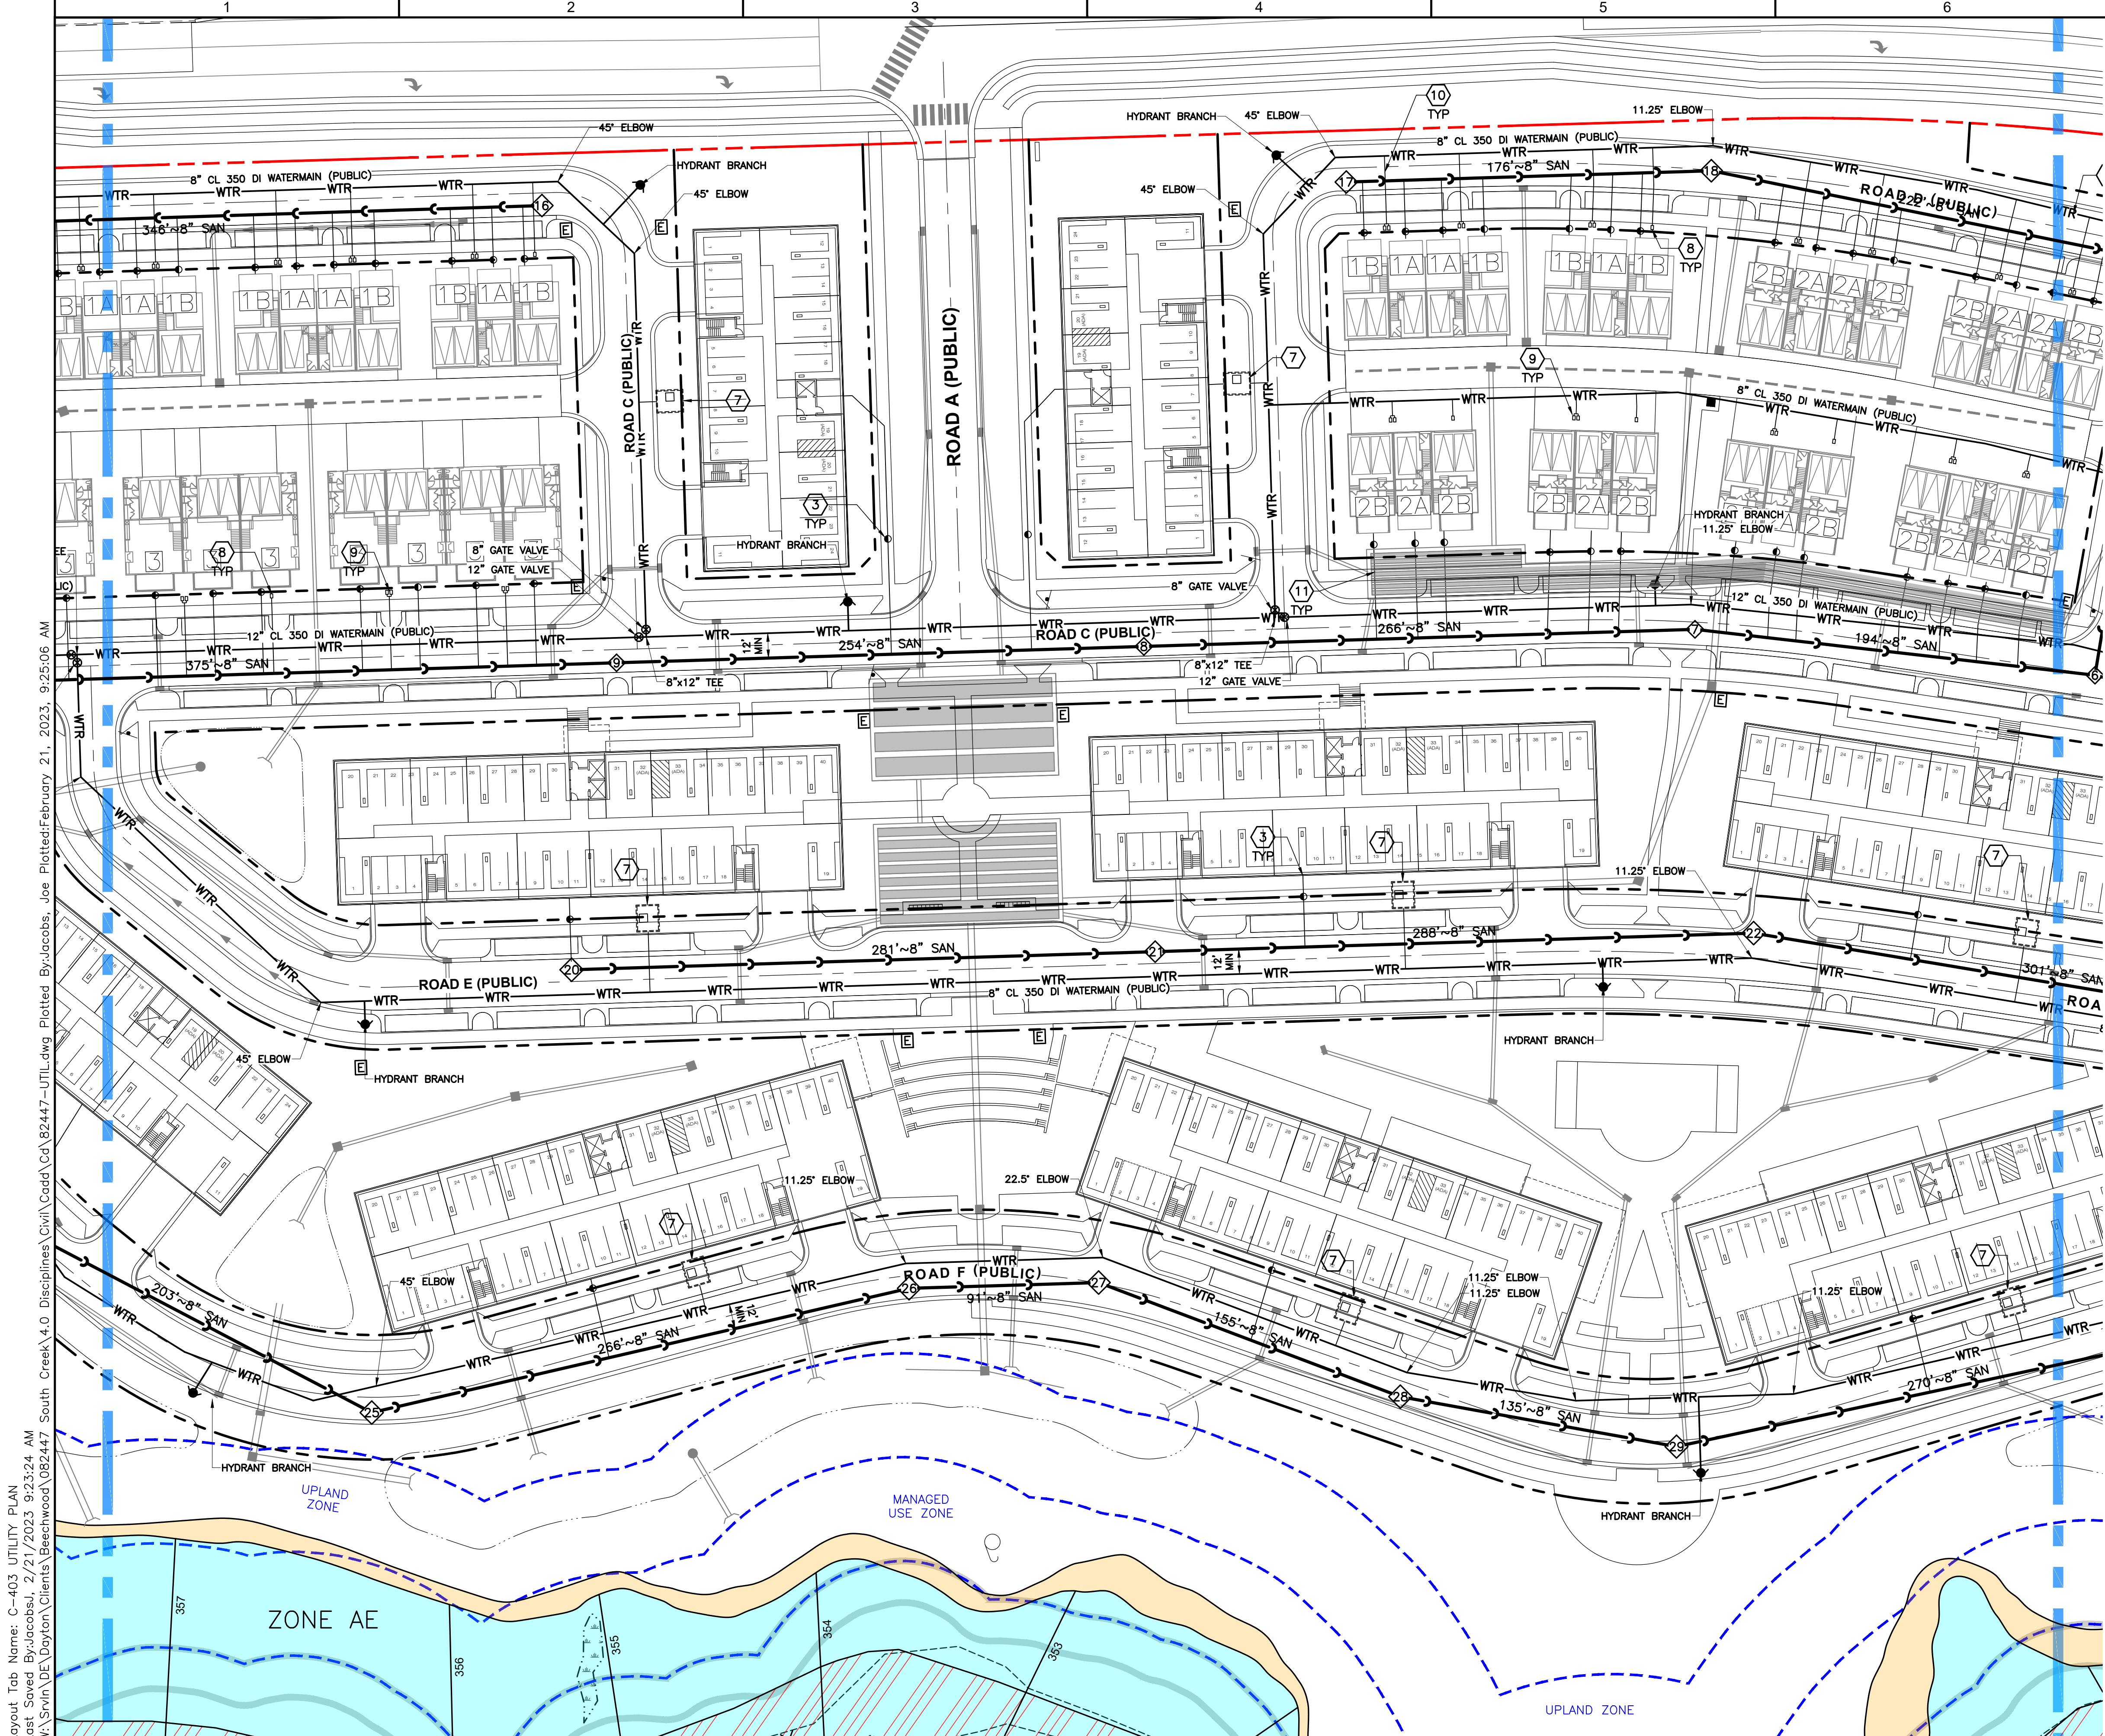


NOTES

- SEE SHEET C-003 FOR GENERAL NOTES.
- CONTRACTOR SHALL REFER TO OTHER PLANS WITHIN THIS CONSTRUCTION SET FOR OTHER PERTINENT INFORMATION. IT IS NOT THE ENGINEER'S INTENT THAT ANY SINGLE PLAN SHEET WITHIN THIS SET OF DOCUMENTS FULLY DEPICT ALL WORK ASSOCIATED WITH THE PROJECT.
- REFER TO ARCHITECTURAL PLANS FOR EXACT BUILDING UTILITY ENTRANCE LOCATIONS AND MEP PLANS FOR CONTINUATION INTO BUILDING.
- ALL WATER MAIN PIPE MATERIAL SHALL BE DUCTILE IRON CLASS 350 PER WATER DEPARTMENT REQUIREMENTS.
- ALL SANITARY PIPE MATERIAL SHALL BE SDR 35 PER SANITARY SEWER DEPARTMENT REQUIREMENTS.
- CONTRACTOR TO PRACTICE CAUTION WHEN WORKING IN AREA OF EXISTING UTILITIES.
- DOMESTIC AND FIRE SERVICE BACKFLOW PREVENTERS SHALL BE INSTALLED WITHIN BUILDINGS. REFER TO MEP PLANS FOR DETAILS.
- CONTRACTOR SHALL VERIFY LOCATION, ELEVATIONS AND CONDITION OF ALL EXISTING UTILITIES PRIOR TO CONSTRUCTION. REPORT DISCREPANCIES TO ENGINEER.
- UNDER NO CIRCUMSTANCE SHALL THE POOL BACKWASH WATER BE DISCHARGED INTO THE STORM SEWER SYSTEM
- DE-WATERING OF THE POOL INTO THE STORM SEWER SYSTEM IS NOT ALLOWED UNLESS DE-CHLORINATED. SALTWATER POOL DISCHARGE IS PROHIBITED. SIGNAGE TO THIS EFFECT SHALL BE PERMANENTLY AFFIXED TO THE POOL EQUIPMENT

KEYNOTES (X)

- CORE AND CONNECT TO EXISTING STRUCTURE. CONTRACTOR SHALL FIELD VERIFY THAT CONDITION OF STRUCTURE IS SUITABLE FOR MODIFICATION. IF NOT, THEN IT SHOULD BE REPLACED.
- OUTSIDE DROP MANHOLE CONNECTION.
- SANITARY LATERAL CONNECTION WITH CLEANOUT.
- GREASE INTERCEPTOR.
- CONNECT TO EXISTING 16" TEE WITH A 16" GATE VALVE.
- DEFLECT PIPING MAXIMUM 5" TO ACHIEVE LAYOUT.
- COMBINED SERVICE WATER METER VAULT.
- SINGLE SERVICE WATER METER VAULT.
- DUAL SERVICE WATER METER VAULT.
- WATER SERVICE
- MINIMUM 18" VERTICAL CLEARANCE AT UTILITY CROSSING

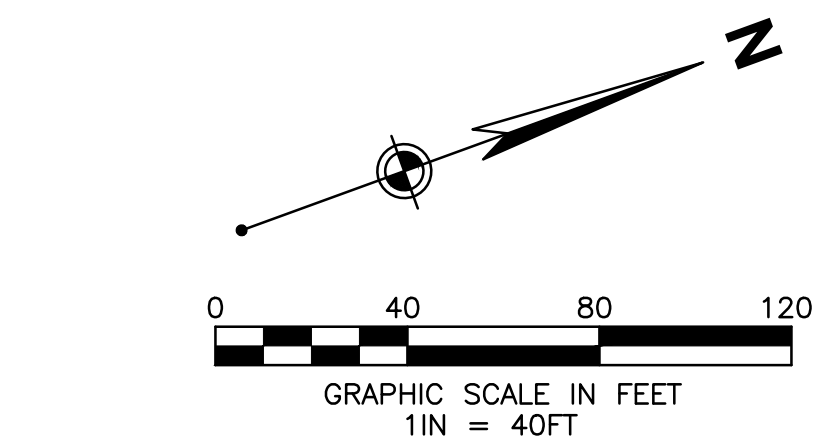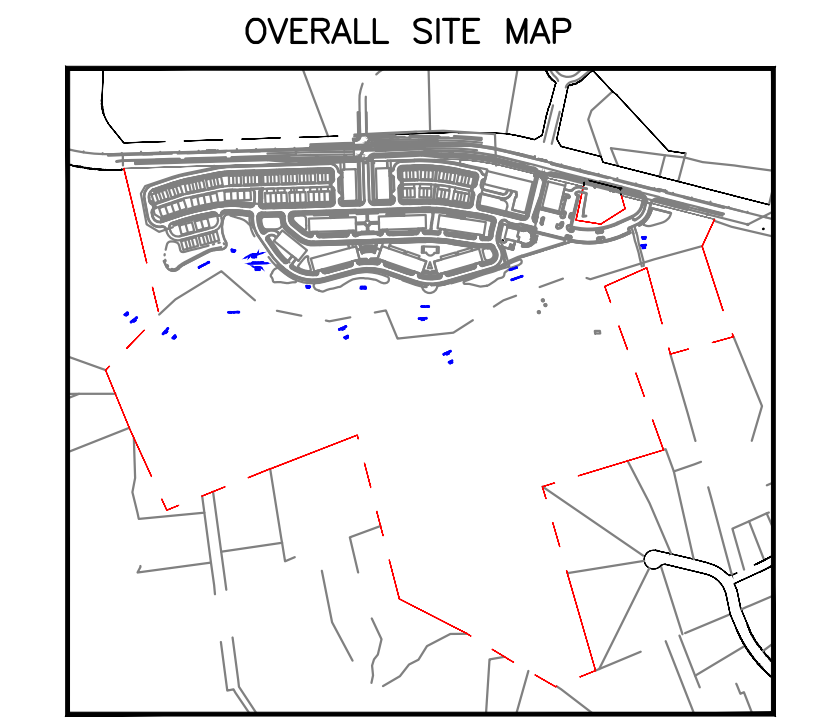

WOOLPERT
ARCHITECTURE | ENGINEERING | GEOSPATIAL

13860 Ballantyne Corporate Place, Suite 425
Charlotte, NC 28227

CIVIL
PERMIT
PLAN SET

ISSUANCE SCHEDULE	DESCRIPTION
0	CONDITIONAL ZONING SUBMITTAL
1	10/05/22 CONDITIONAL ZONING RESUBMITTAL
2	12/09/22 CONDITIONAL ZONING RESUBMITTAL
3	02/17/23 CONDITIONAL ZONING RESUBMITTAL

BEECHWOOD HOMES
SOUTH CREEK
MIXED USE DEVELOPMENT

S COLUMBIA ST.
CHAPEL HILL, NC 27514



PROJECT NO: 082447
DATE ISSUED: 02/17/23
DESIGNED BY: RMN
DRAWN BY: VCS
CHECKED BY: RMN

SHEET NAME:
UTILITY PLAN

SHEET NO:
C-403

Layout Tab Name: C-403 UTILITY PLAN
Last Saved By: Jacobs, J. 2/21/2023 9:23:24 AM
W:\Srv\DE\Dayton\Projects\Beechwood\082447 South Creek\4.0 Disciplines\Civil\Cadd\Cd\82447-UTL.dwg Plotted By: Jacobs, Joe Plotted: February 21, 2023, 9:25:06 AM

Layout Tab Name: C-404 UTILITY PLAN
Last Saved By: Jacobs, J. 2/21/2023 9:23:24 AM
W:\Srv\DE\Dayton\Clients\Beechwood\082447\South Creek\4.0 Disciplines\Civil\Cadd\Cd\82447-UTL.dwg Plotted By: Jacobs, Joe Plotted: February 21, 2023, 9:25:36 AM

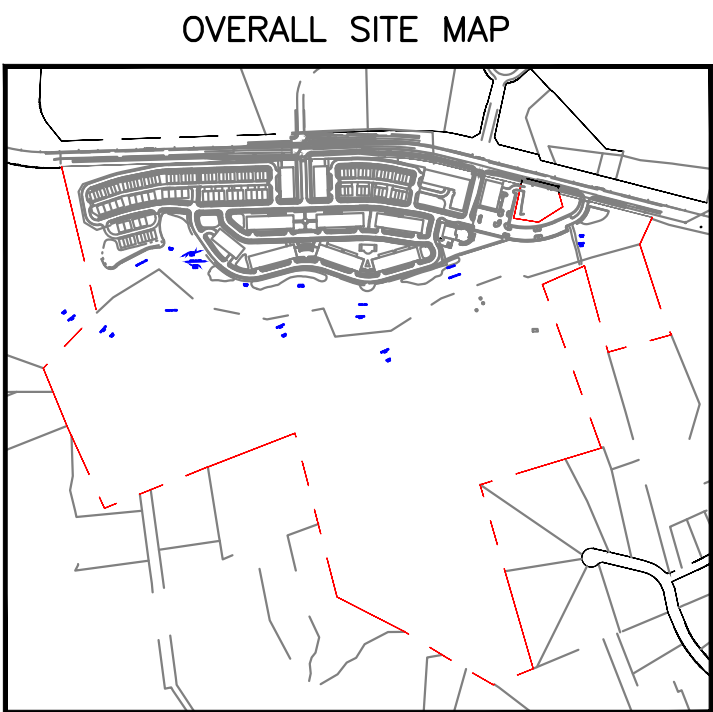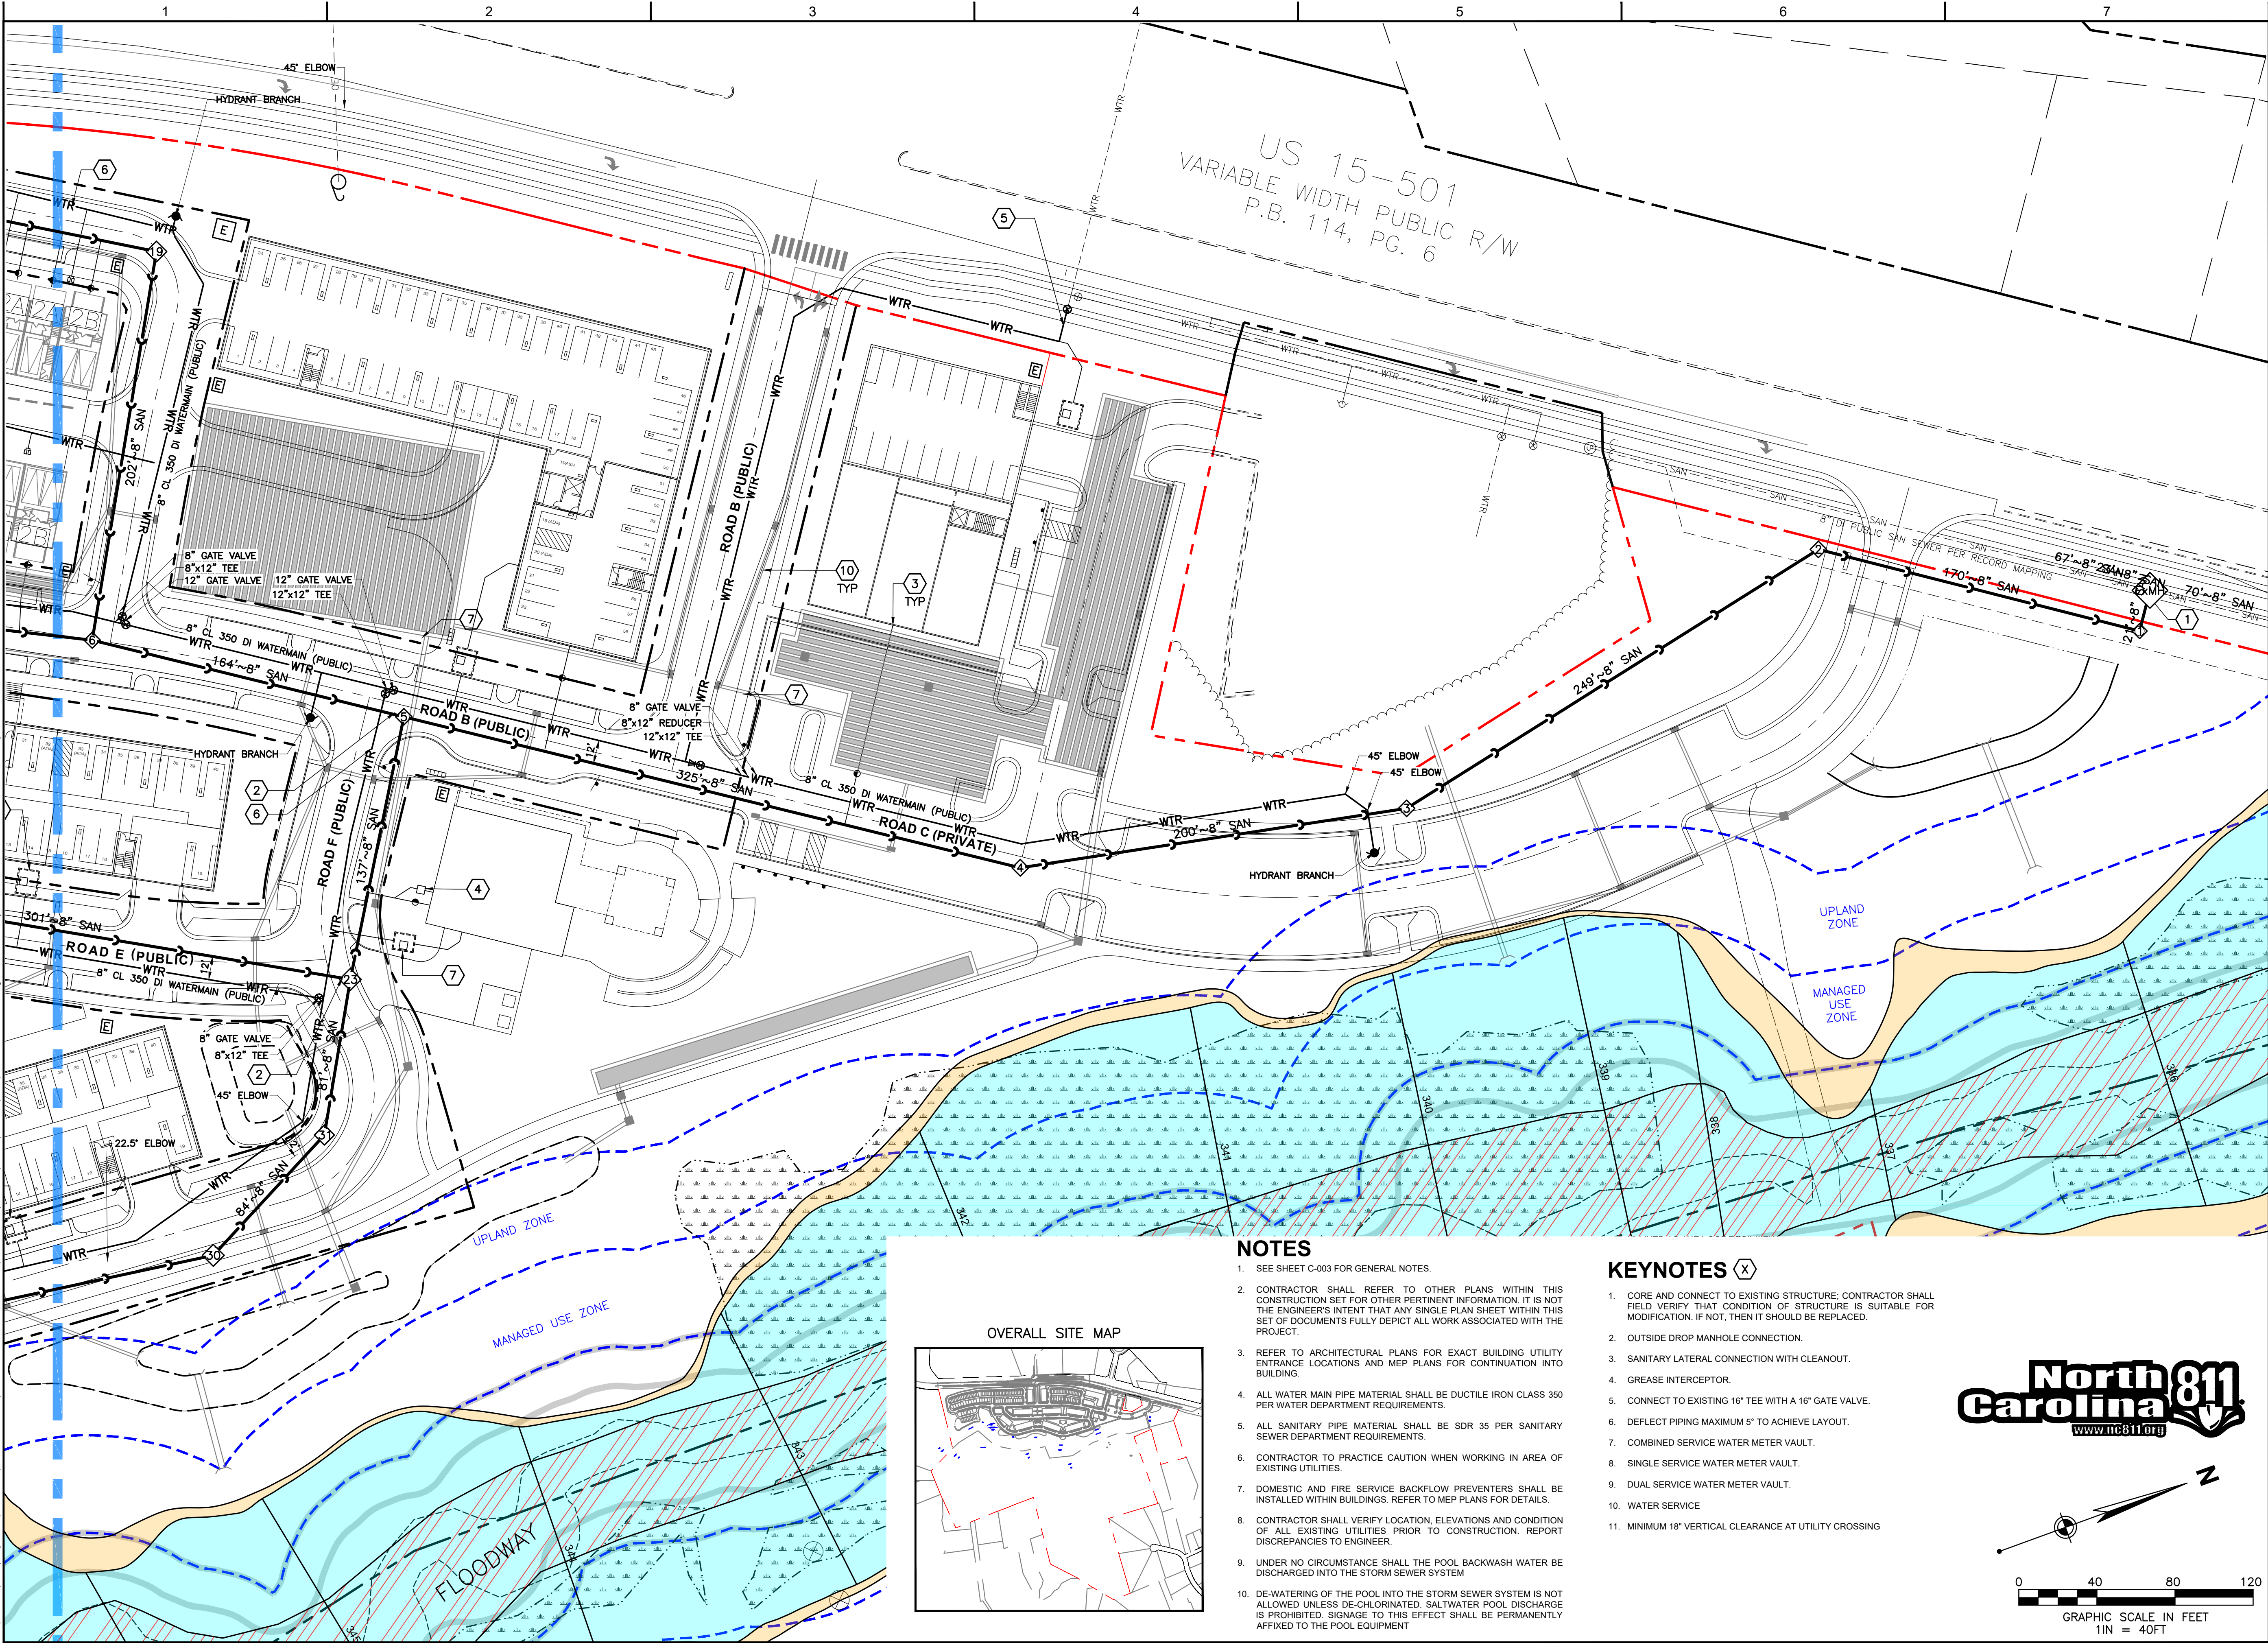


NOTES

- SEE SHEET C-003 FOR GENERAL NOTES.
- CONTRACTOR SHALL REFER TO OTHER PLANS WITHIN THIS CONSTRUCTION SET FOR OTHER PERTINENT INFORMATION. IT IS NOT THE ENGINEER'S INTENT THAT ANY SINGLE PLAN SHEET WITHIN THIS SET OF DOCUMENTS FULLY DEPICT ALL WORK ASSOCIATED WITH THE PROJECT.
- REFER TO ARCHITECTURAL PLANS FOR EXACT BUILDING UTILITY ENTRANCE LOCATIONS AND MEP PLANS FOR CONTINUATION INTO BUILDING.
- ALL WATER MAIN PIPE MATERIAL SHALL BE DUCTILE IRON CLASS 350 PER WATER DEPARTMENT REQUIREMENTS.
- ALL SANITARY PIPE MATERIAL SHALL BE SDR 35 PER SANITARY SEWER DEPARTMENT REQUIREMENTS.
- CONTRACTOR TO PRACTICE CAUTION WHEN WORKING IN AREA OF EXISTING UTILITIES.
- DOMESTIC AND FIRE SERVICE BACKFLOW PREVENTERS SHALL BE INSTALLED WITHIN BUILDINGS. REFER TO MEP PLANS FOR DETAILS.
- CONTRACTOR SHALL VERIFY LOCATION, ELEVATIONS AND CONDITION OF ALL EXISTING UTILITIES PRIOR TO CONSTRUCTION. REPORT DISCREPANCIES TO ENGINEER.
- UNDER NO CIRCUMSTANCE SHALL THE POOL BACKWASH WATER BE DISCHARGED INTO THE STORM SEWER SYSTEM.
- DE-WATERING OF THE POOL INTO THE STORM SEWER SYSTEM IS NOT ALLOWED UNLESS DE-CHLORINATED. SALTWATER POOL DISCHARGE IS PROHIBITED. SIGNAGE TO THIS EFFECT SHALL BE PERMANENTLY AFFIXED TO THE POOL EQUIPMENT.

KEYNOTES (X)

- CORE AND CONNECT TO EXISTING STRUCTURE; CONTRACTOR SHALL FIELD VERIFY THAT CONDITION OF STRUCTURE IS SUITABLE FOR MODIFICATION. IF NOT, THEN IT SHOULD BE REPLACED.
- OUTSIDE DROP MANHOLE CONNECTION.
- SANITARY LATERAL CONNECTION WITH CLEANOUT.
- GREASE INTERCEPTOR.
- CONNECT TO EXISTING 16" TEE WITH A 16" GATE VALVE.
- DEFLECT PIPING MAXIMUM 5' TO ACHIEVE LAYOUT.
- COMBINED SERVICE WATER METER VAULT.
- SINGLE SERVICE WATER METER VAULT.
- DUAL SERVICE WATER METER VAULT.
- WATER SERVICE
- MINIMUM 18" VERTICAL CLEARANCE AT UTILITY CROSSING

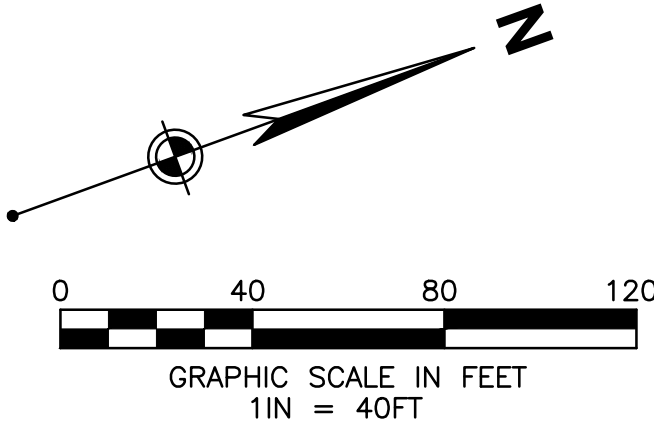

CIVIL PERMIT PLAN SET

ISSUANCE SCHEDULE	
NUMBER	DATE
0	07/22/23
1	10/05/22
2	12/09/22
3	02/17/23

DESCRIPTION	
CONDITIONAL ZONING SUBMITTAL	
CONDITIONAL ZONING RESUBMITTAL	
CONDITIONAL ZONING RESUBMITTAL	
CONDITIONAL ZONING RESUBMITTAL	

BEECHWOOD HOMES SOUTH CREEK MIXED USE DEVELOPMENT

S COLUMBIA ST.
CHAPEL HILL, NC 27514

PROJECT NO:	082447
DATE ISSUED:	02/17/23
DESIGNED BY:	RMN
DRAWN BY:	VCS
CHECKED BY:	RMN

SHEET NAME:
UTILITY PLAN

SHEET NO:

C-404

Layout Tab Name: C-801 DETAILS
Last Saved By: Nix, 2/17/2023 2:45:13 PM
W:\Srvn\DE\Dayton\Beechwood\082447\082447.dwg Plotted By: Jacobs, Joe Plotted: February 17, 2023, 6:53:02 PM

**CIVIL
PERMIT
PLAN SET**

ISSUANCE SCHEDULE		DESCRIPTION	
NUMBER	DATE	DESCRIPTION	
0	07/22/22	CONDITIONAL ZONING SUBMITTAL	
1	10/05/22	CONDITIONAL ZONING RESUBMITTAL	
2	12/09/22	CONDITIONAL ZONING RESUBMITTAL	
3	02/17/23	CONDITIONAL ZONING RESUBMITTAL	


BEECHWOOD HOMES
SOUTH CREEK
MIXED USE DEVELOPMENT

PROJECT NO: 082447
DATE ISSUED: 7/8/22
DESIGNED BY: RMN
DRAWN BY: VCS
CHECKED BY: RMN

SHEET NAME:
DETAILS

SHEET NO:


C-801

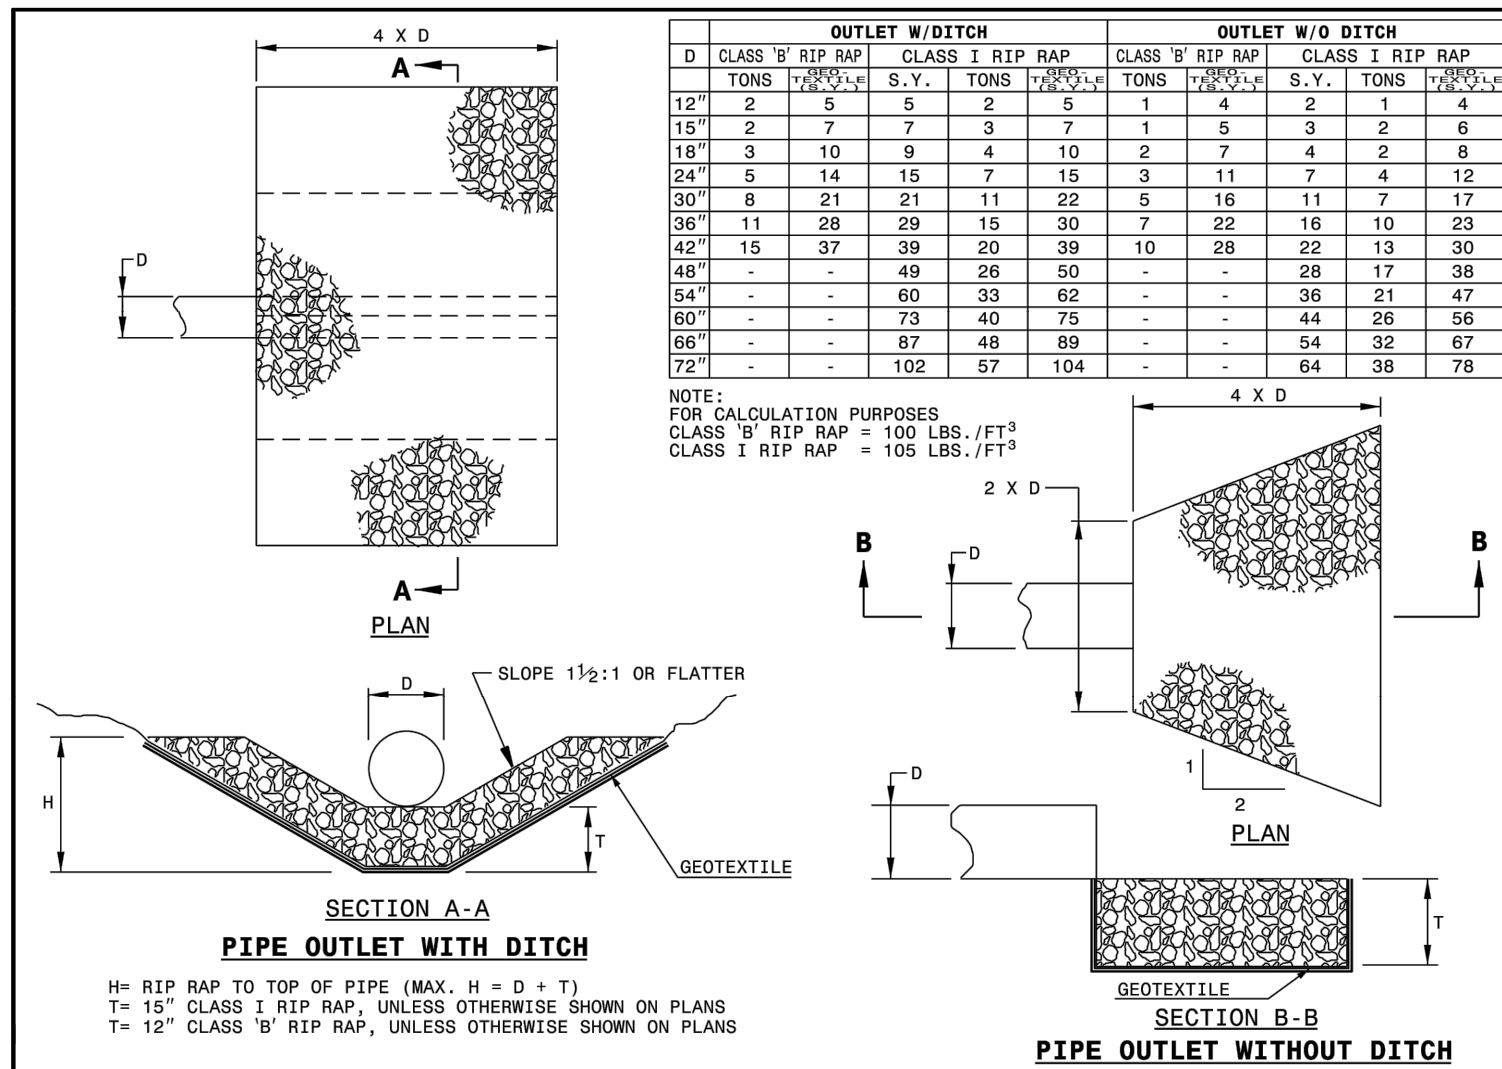

STATE OF NORTH CAROLINA
DEPARTMENT OF TRANSPORTATION
DIVISION OF HIGHWAYS
RALEIGH, N.C.

ROADWAY STANDARD DRAWING FOR
GUIDE FOR RIP RAP AT PIPE OUTLETS


SHEET 1 OF 1
876.02

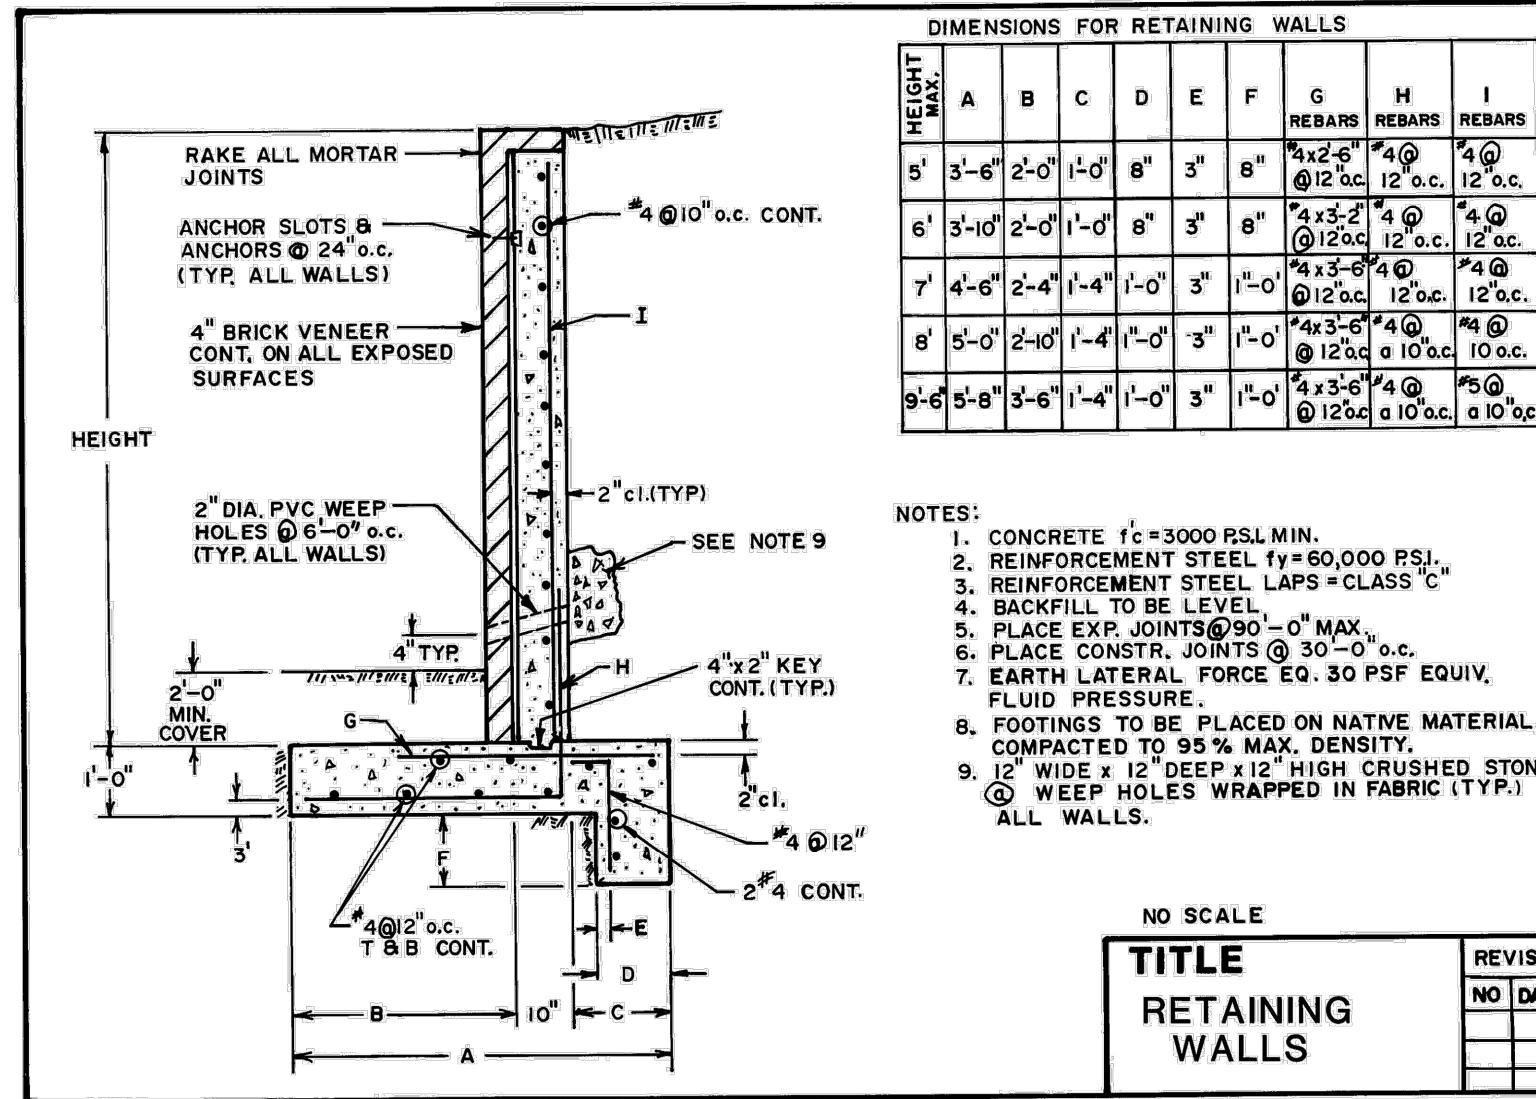

STATE OF NORTH CAROLINA
DEPARTMENT OF TRANSPORTATION
DIVISION OF HIGHWAYS
RALEIGH, N.C.

ROADWAY STANDARD DRAWING FOR
RETAINING WALLS


SHEET 1 OF 1
ST-13

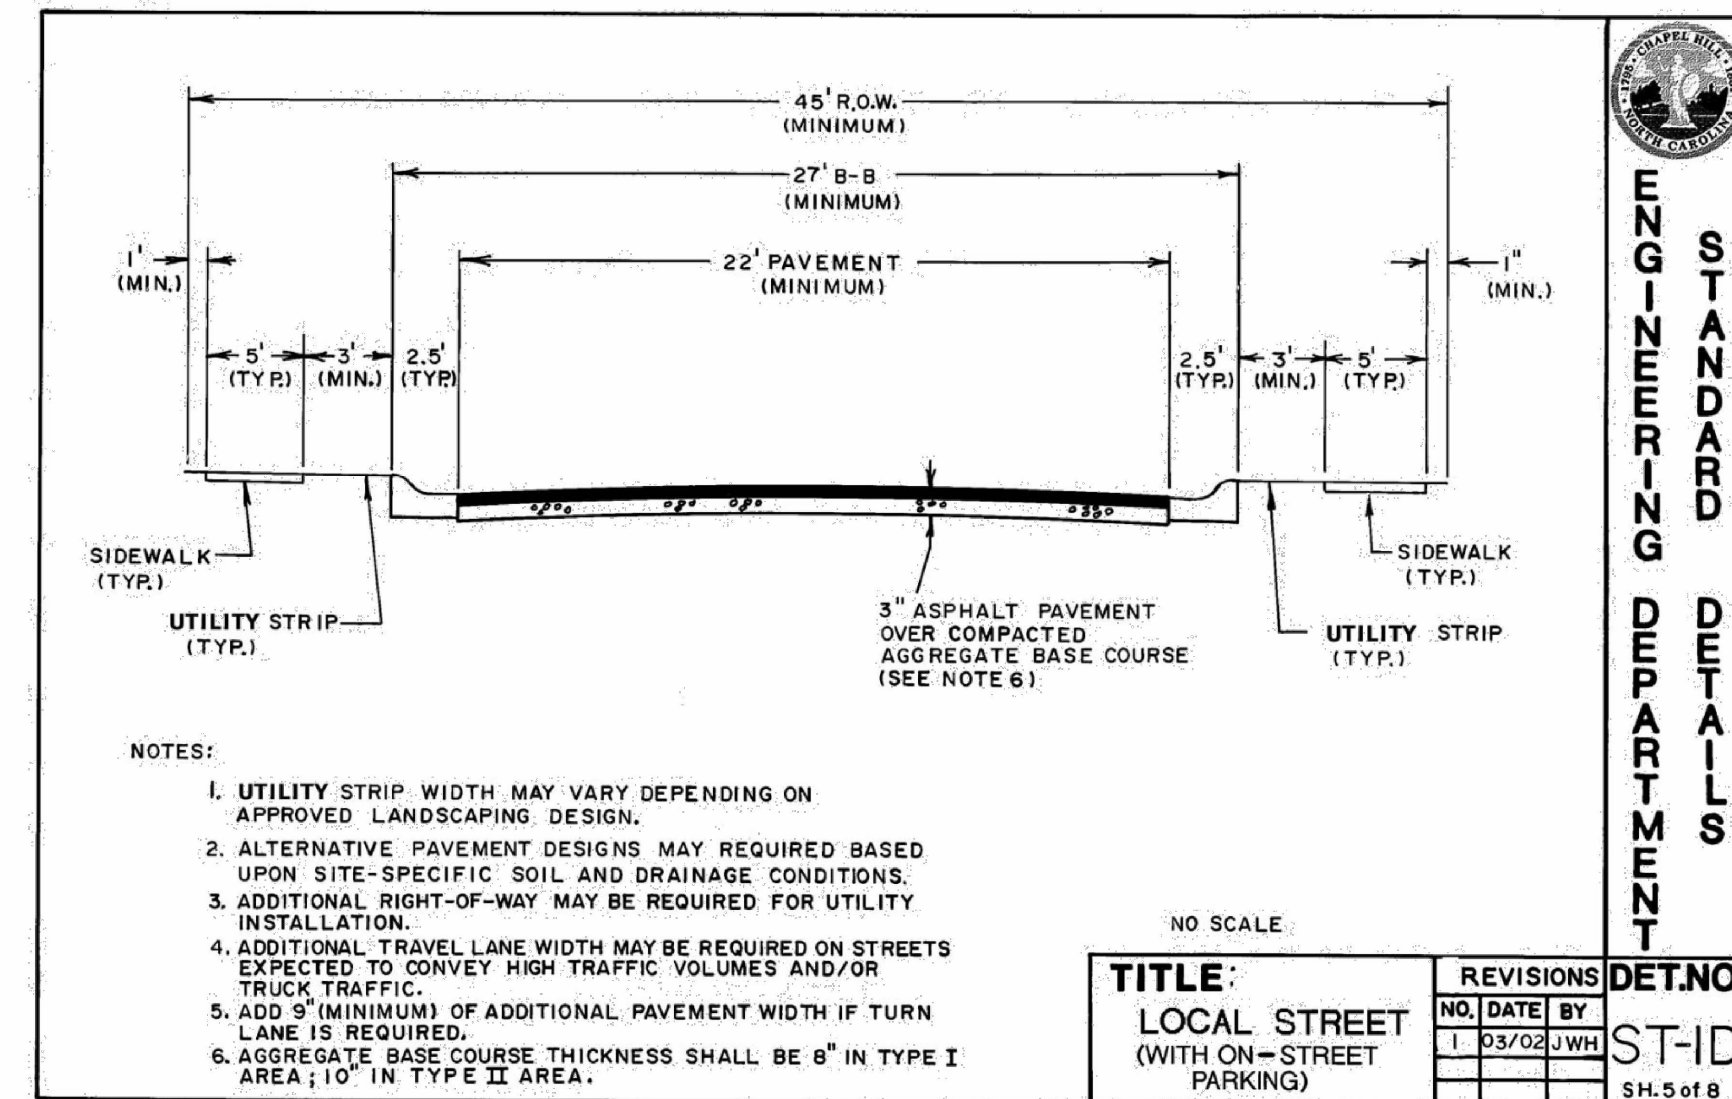

STATE OF NORTH CAROLINA
DEPARTMENT OF TRANSPORTATION
DIVISION OF HIGHWAYS
RALEIGH, N.C.

ROADWAY STANDARD DRAWING FOR
LOCAL STREET (WITH ON-STREET PARKING)


SHEET 1 OF 1
ST-1D

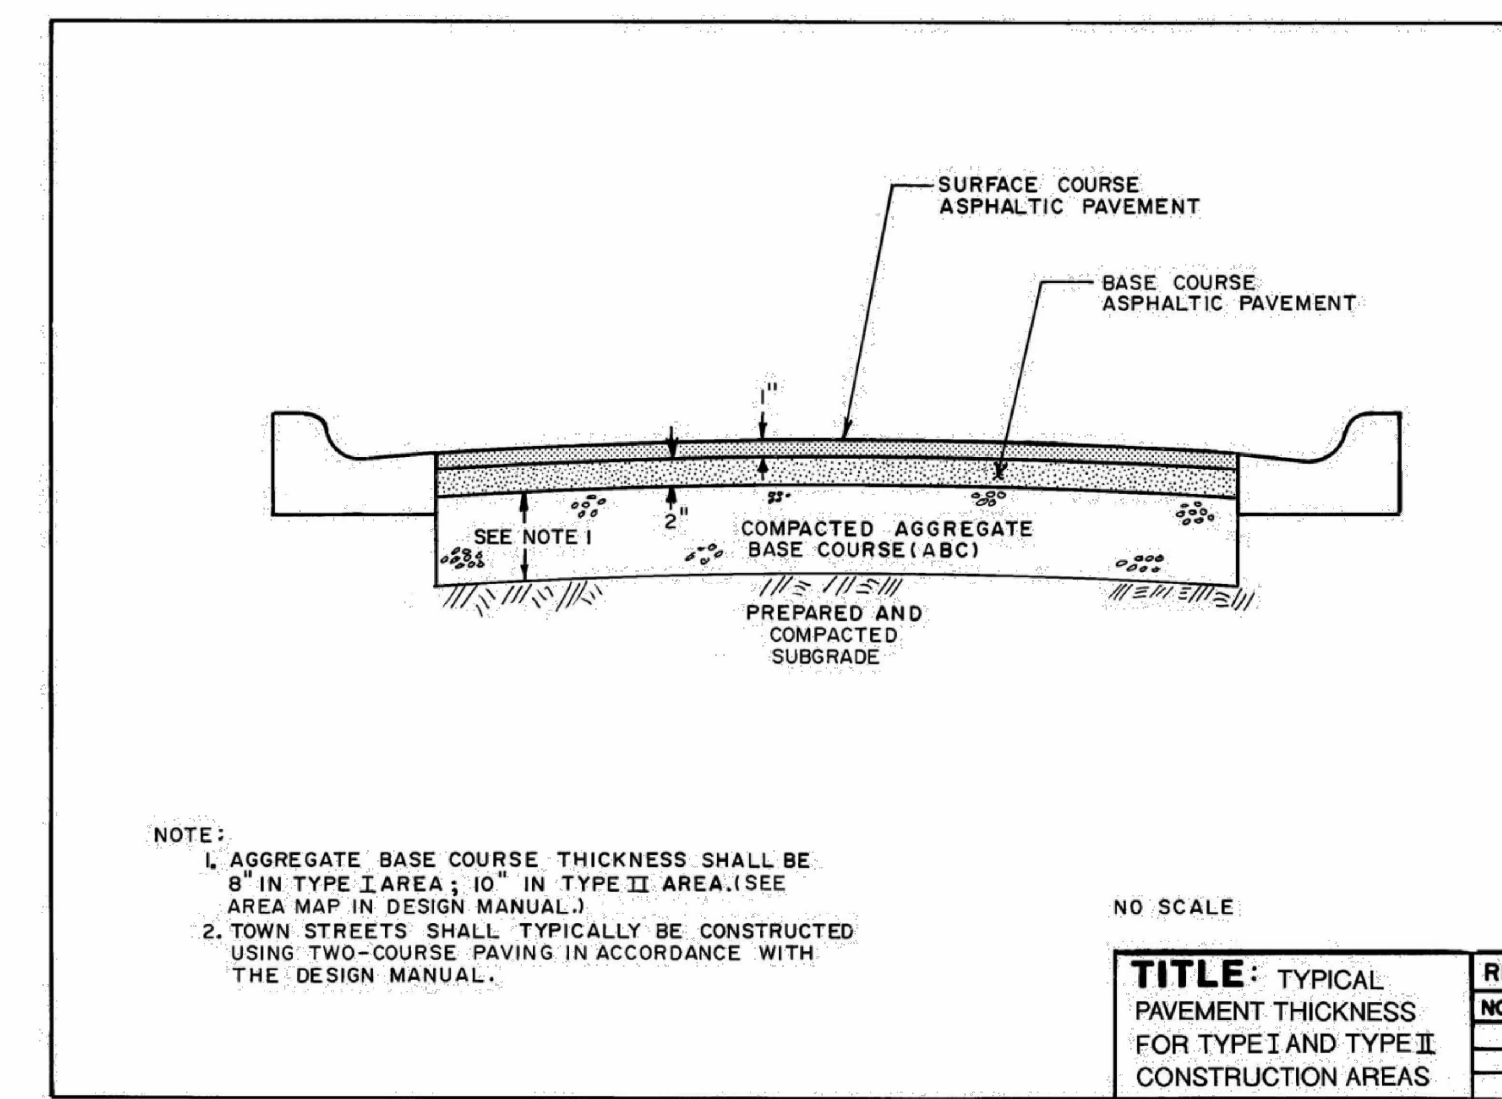

STATE OF NORTH CAROLINA
DEPARTMENT OF TRANSPORTATION
DIVISION OF HIGHWAYS
RALEIGH, N.C.

ROADWAY STANDARD DRAWING FOR
TYPICAL PAVEMENT THICKNESS FOR TYPE I AND TYPE II CONSTRUCTION AREAS


SHEET 1 OF 1
ST-1G

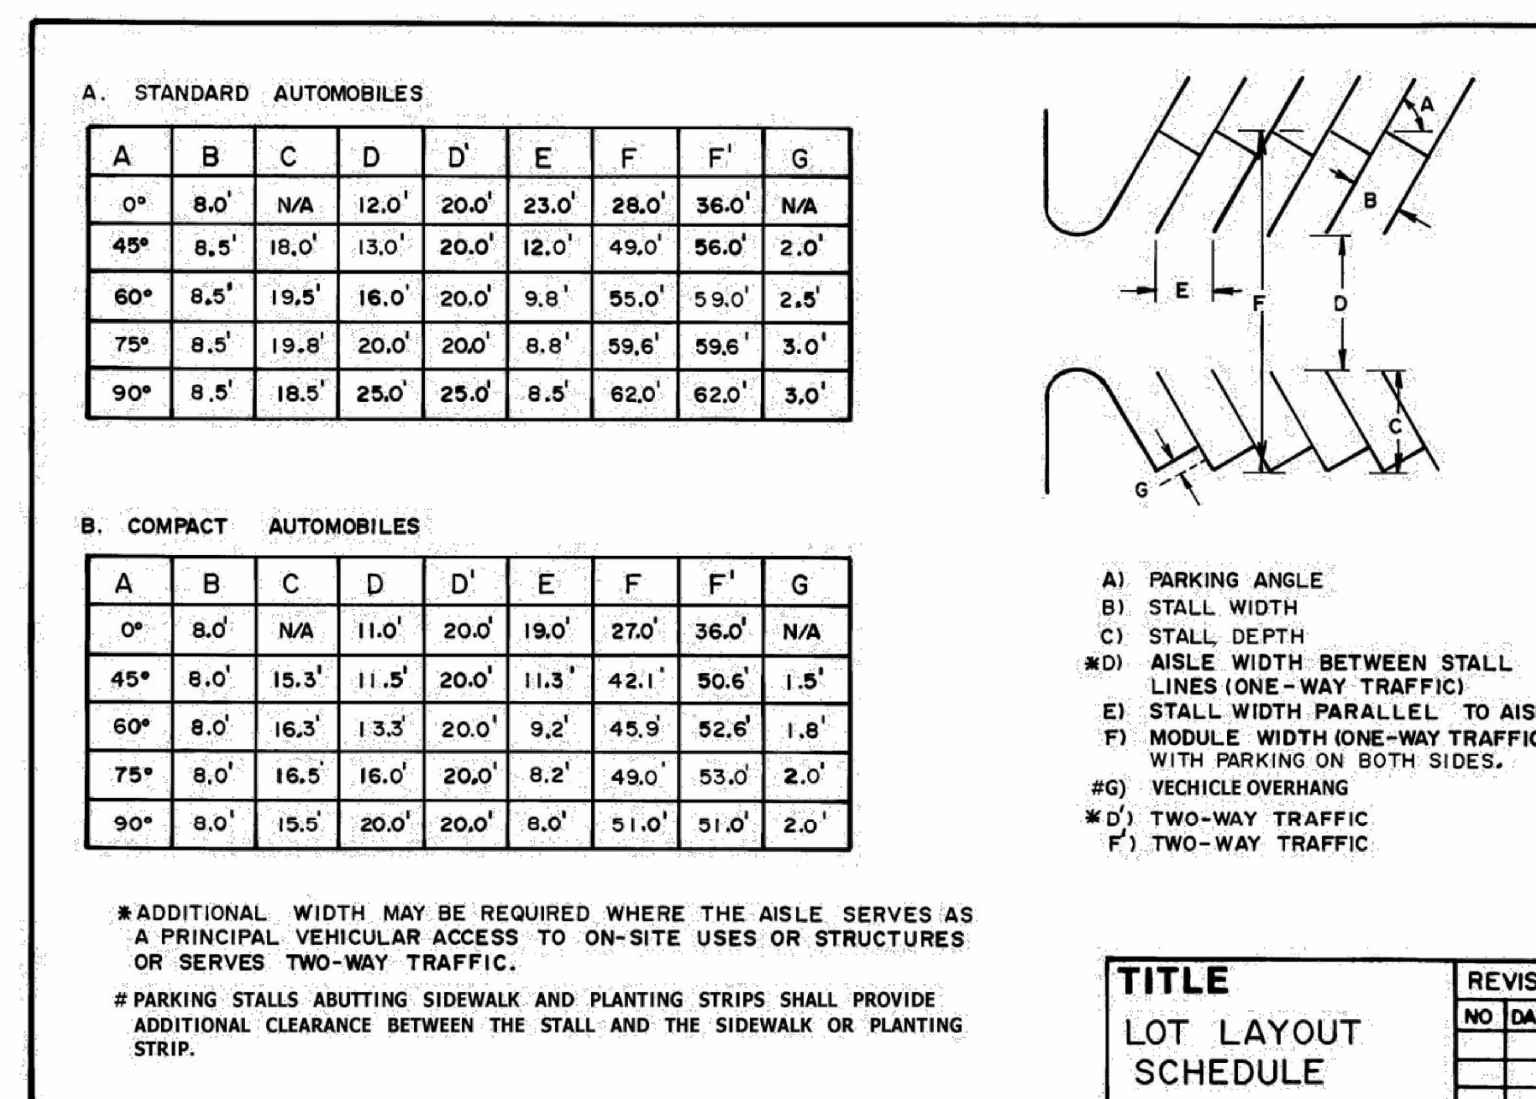

STATE OF NORTH CAROLINA
DEPARTMENT OF TRANSPORTATION
DIVISION OF HIGHWAYS
RALEIGH, N.C.

ROADWAY STANDARD DRAWING FOR
LOT LAYOUT SCHEDULE


SHEET 1 OF 1
P-1

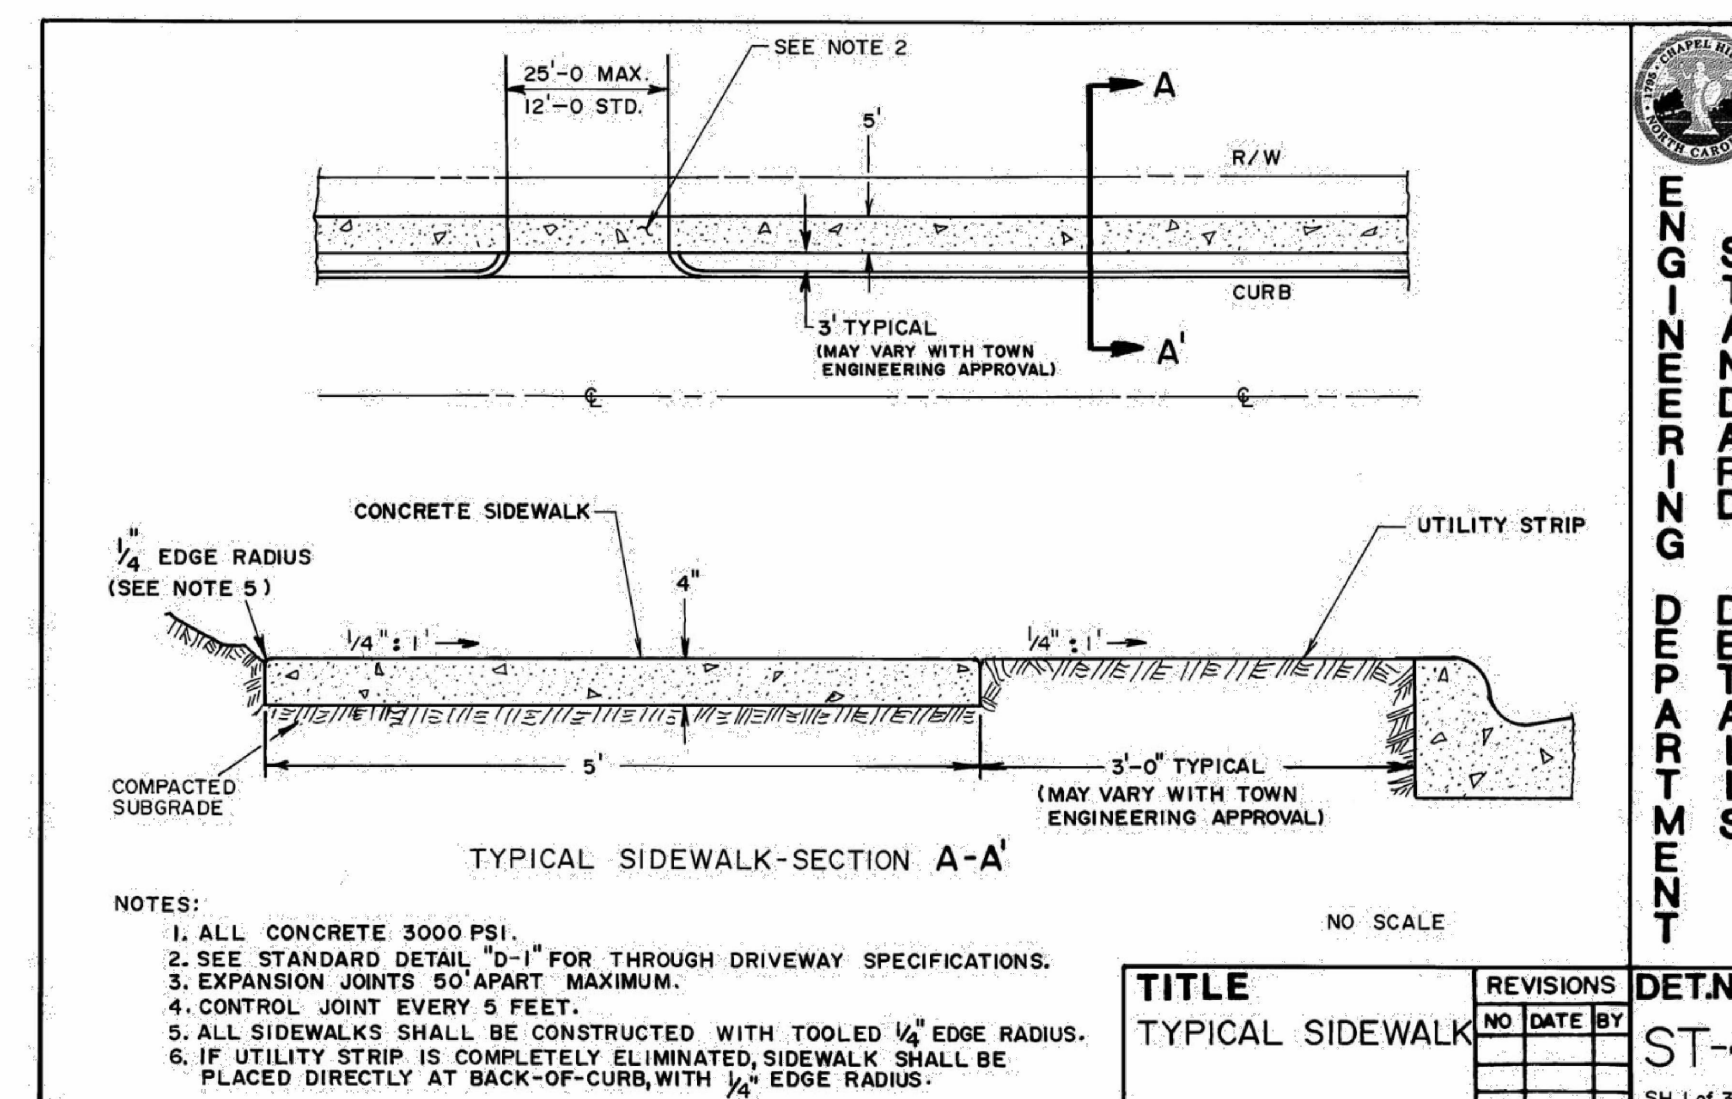

STATE OF NORTH CAROLINA
DEPARTMENT OF TRANSPORTATION
DIVISION OF HIGHWAYS
RALEIGH, N.C.

ROADWAY STANDARD DRAWING FOR
TYPICAL SIDEWALK


SHEET 1 OF 3
ST-4

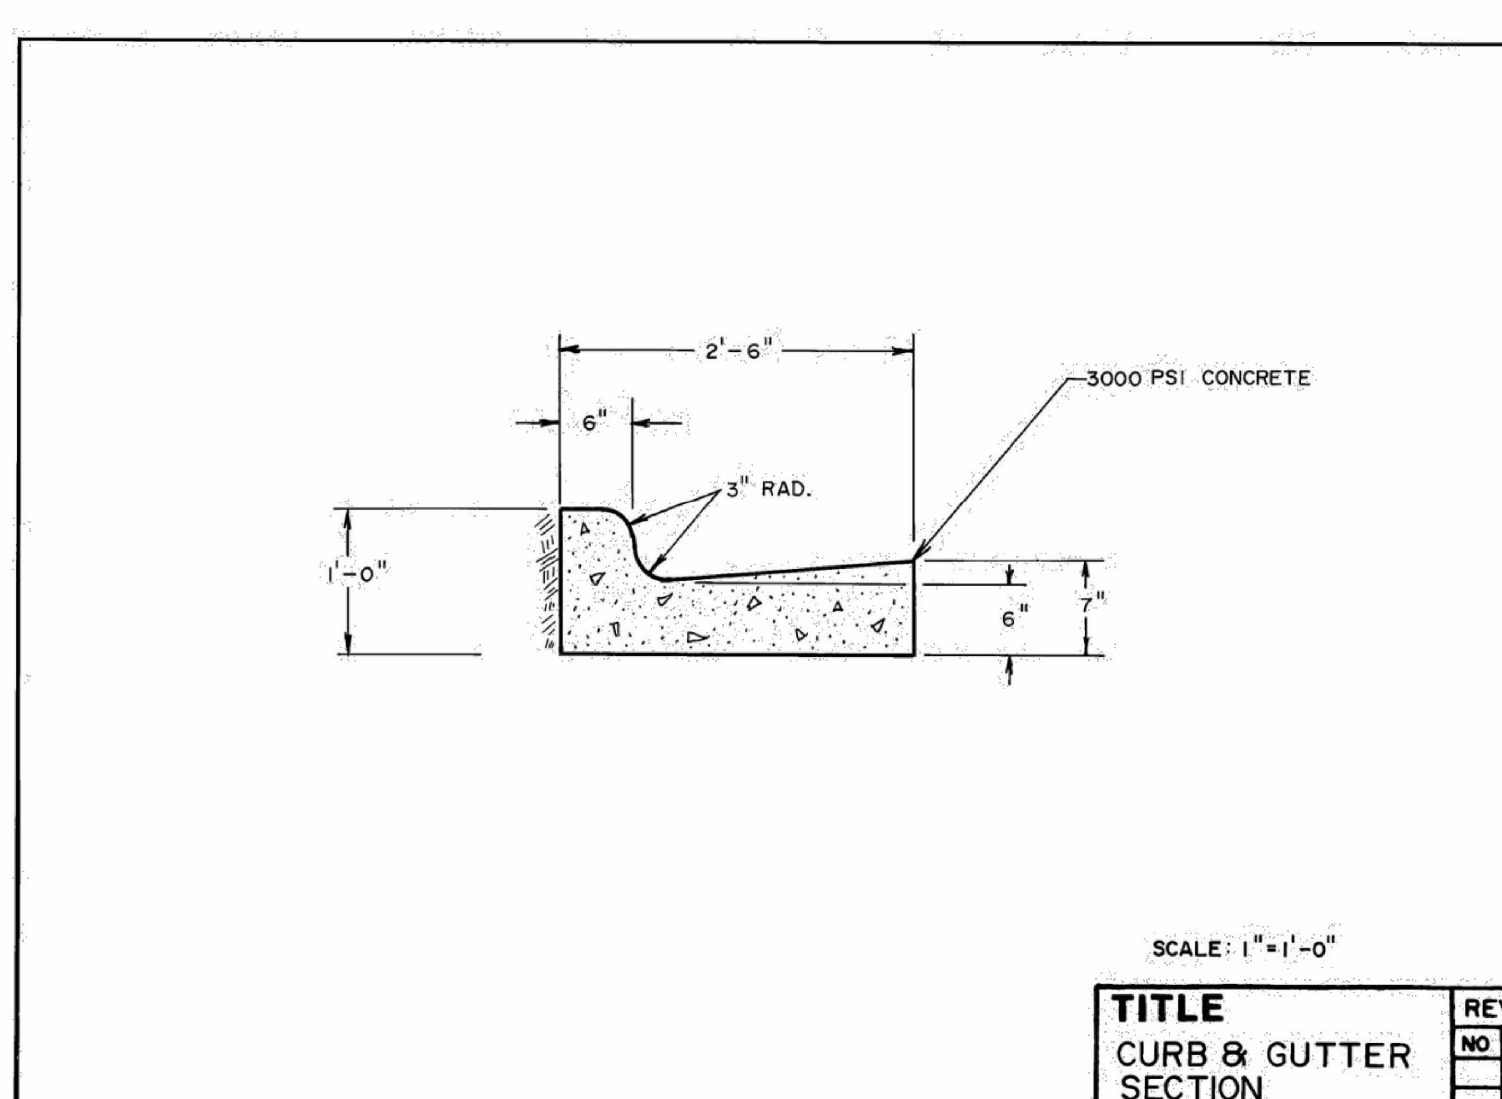

STATE OF NORTH CAROLINA
DEPARTMENT OF TRANSPORTATION
DIVISION OF HIGHWAYS
RALEIGH, N.C.

ROADWAY STANDARD DRAWING FOR
CURB & GUTTER SECTION


SHEET 1 OF 1
ST-2

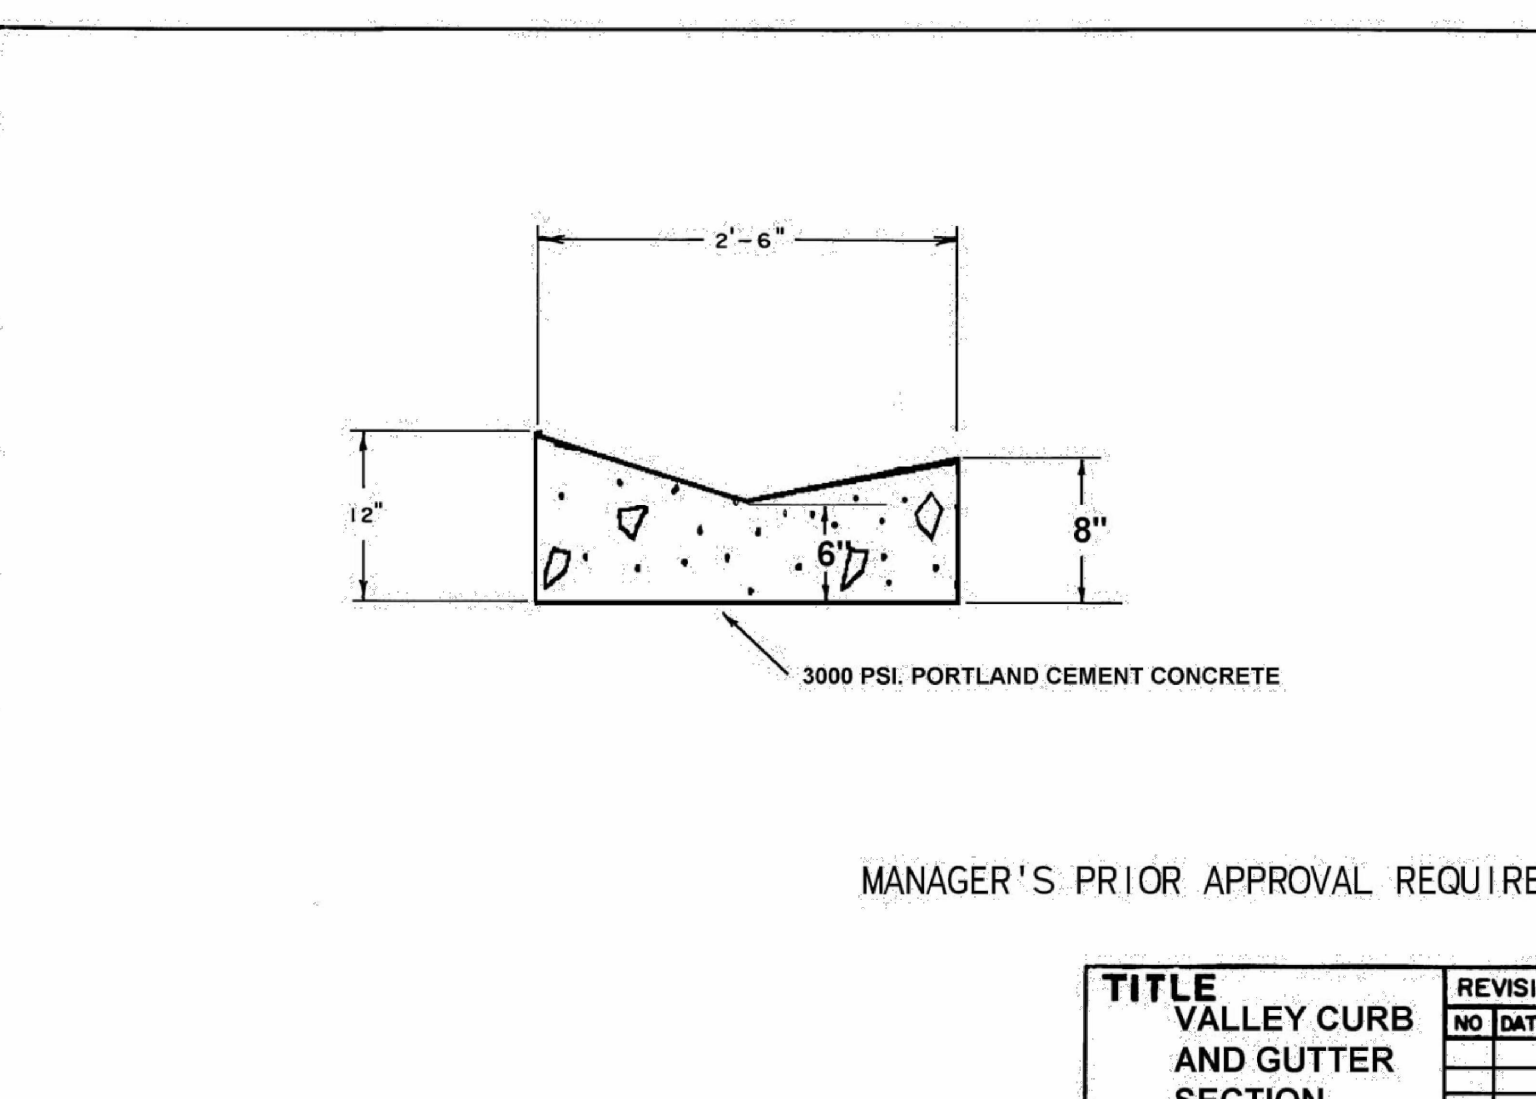

STATE OF NORTH CAROLINA
DEPARTMENT OF TRANSPORTATION
DIVISION OF HIGHWAYS
RALEIGH, N.C.

ROADWAY STANDARD DRAWING FOR
VALLEY CURB AND GUTTER SECTION

SHEET 1 OF 1
ST-2C


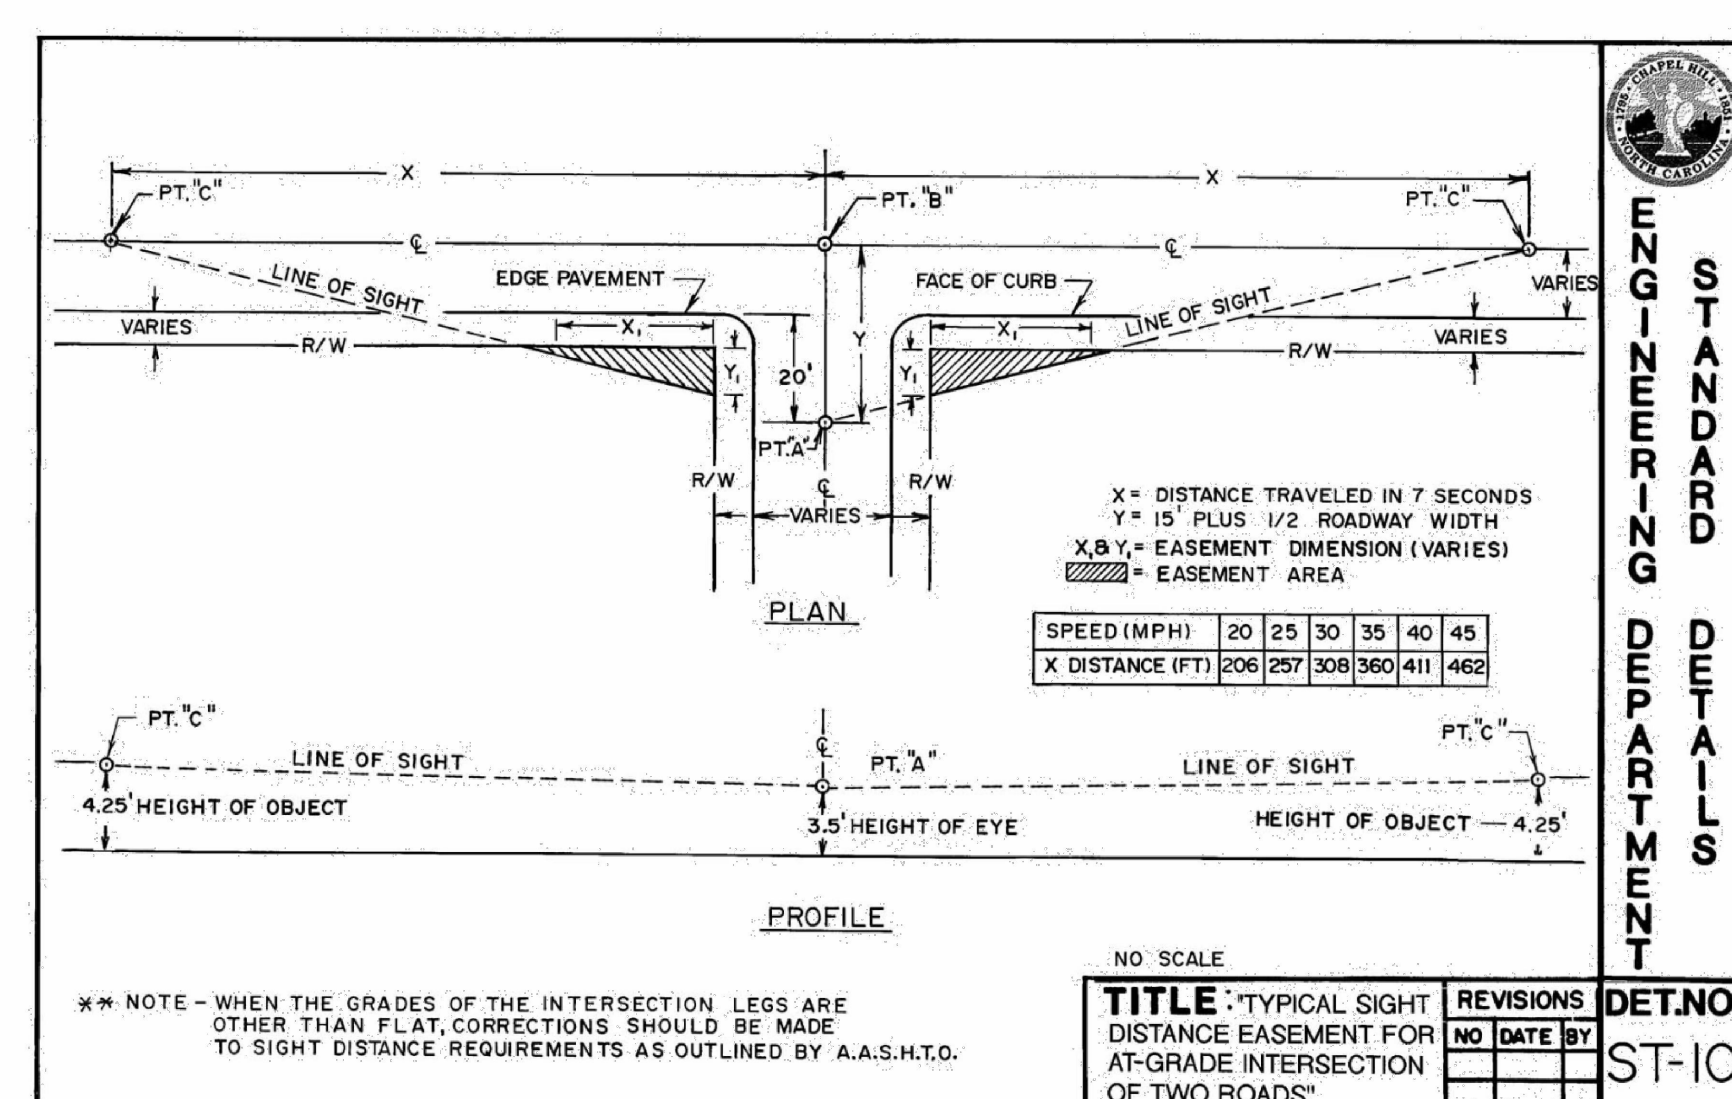


STATE OF NORTH CAROLINA
DEPARTMENT OF TRANSPORTATION
DIVISION OF HIGHWAYS
RALEIGH, N.C.

ROADWAY STANDARD DRAWING FOR
TYPICAL SIGHT DISTANCE EASEMENT FOR AT-GRADE INTERSECTION OF TWO ROADS

SHEET 1 OF 1
ST-10

Layout Tab Name: C-802 DETAILS
Last Saved By:Nix, 2/17/2023 2:45:13 PM
W:\Srv\DE\Dayton\Clients\Beechwood\082447 South Creek\4.0 Disciplines\Civil\Cadd\Cd\82447-DET.dwg Plotted By:Jacobs, Joe Plotted:February 17, 2023, 6:53:11 PM

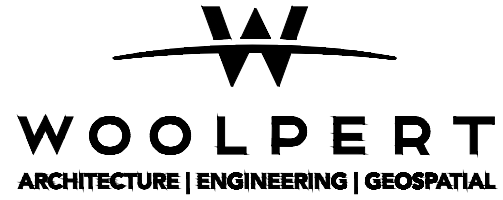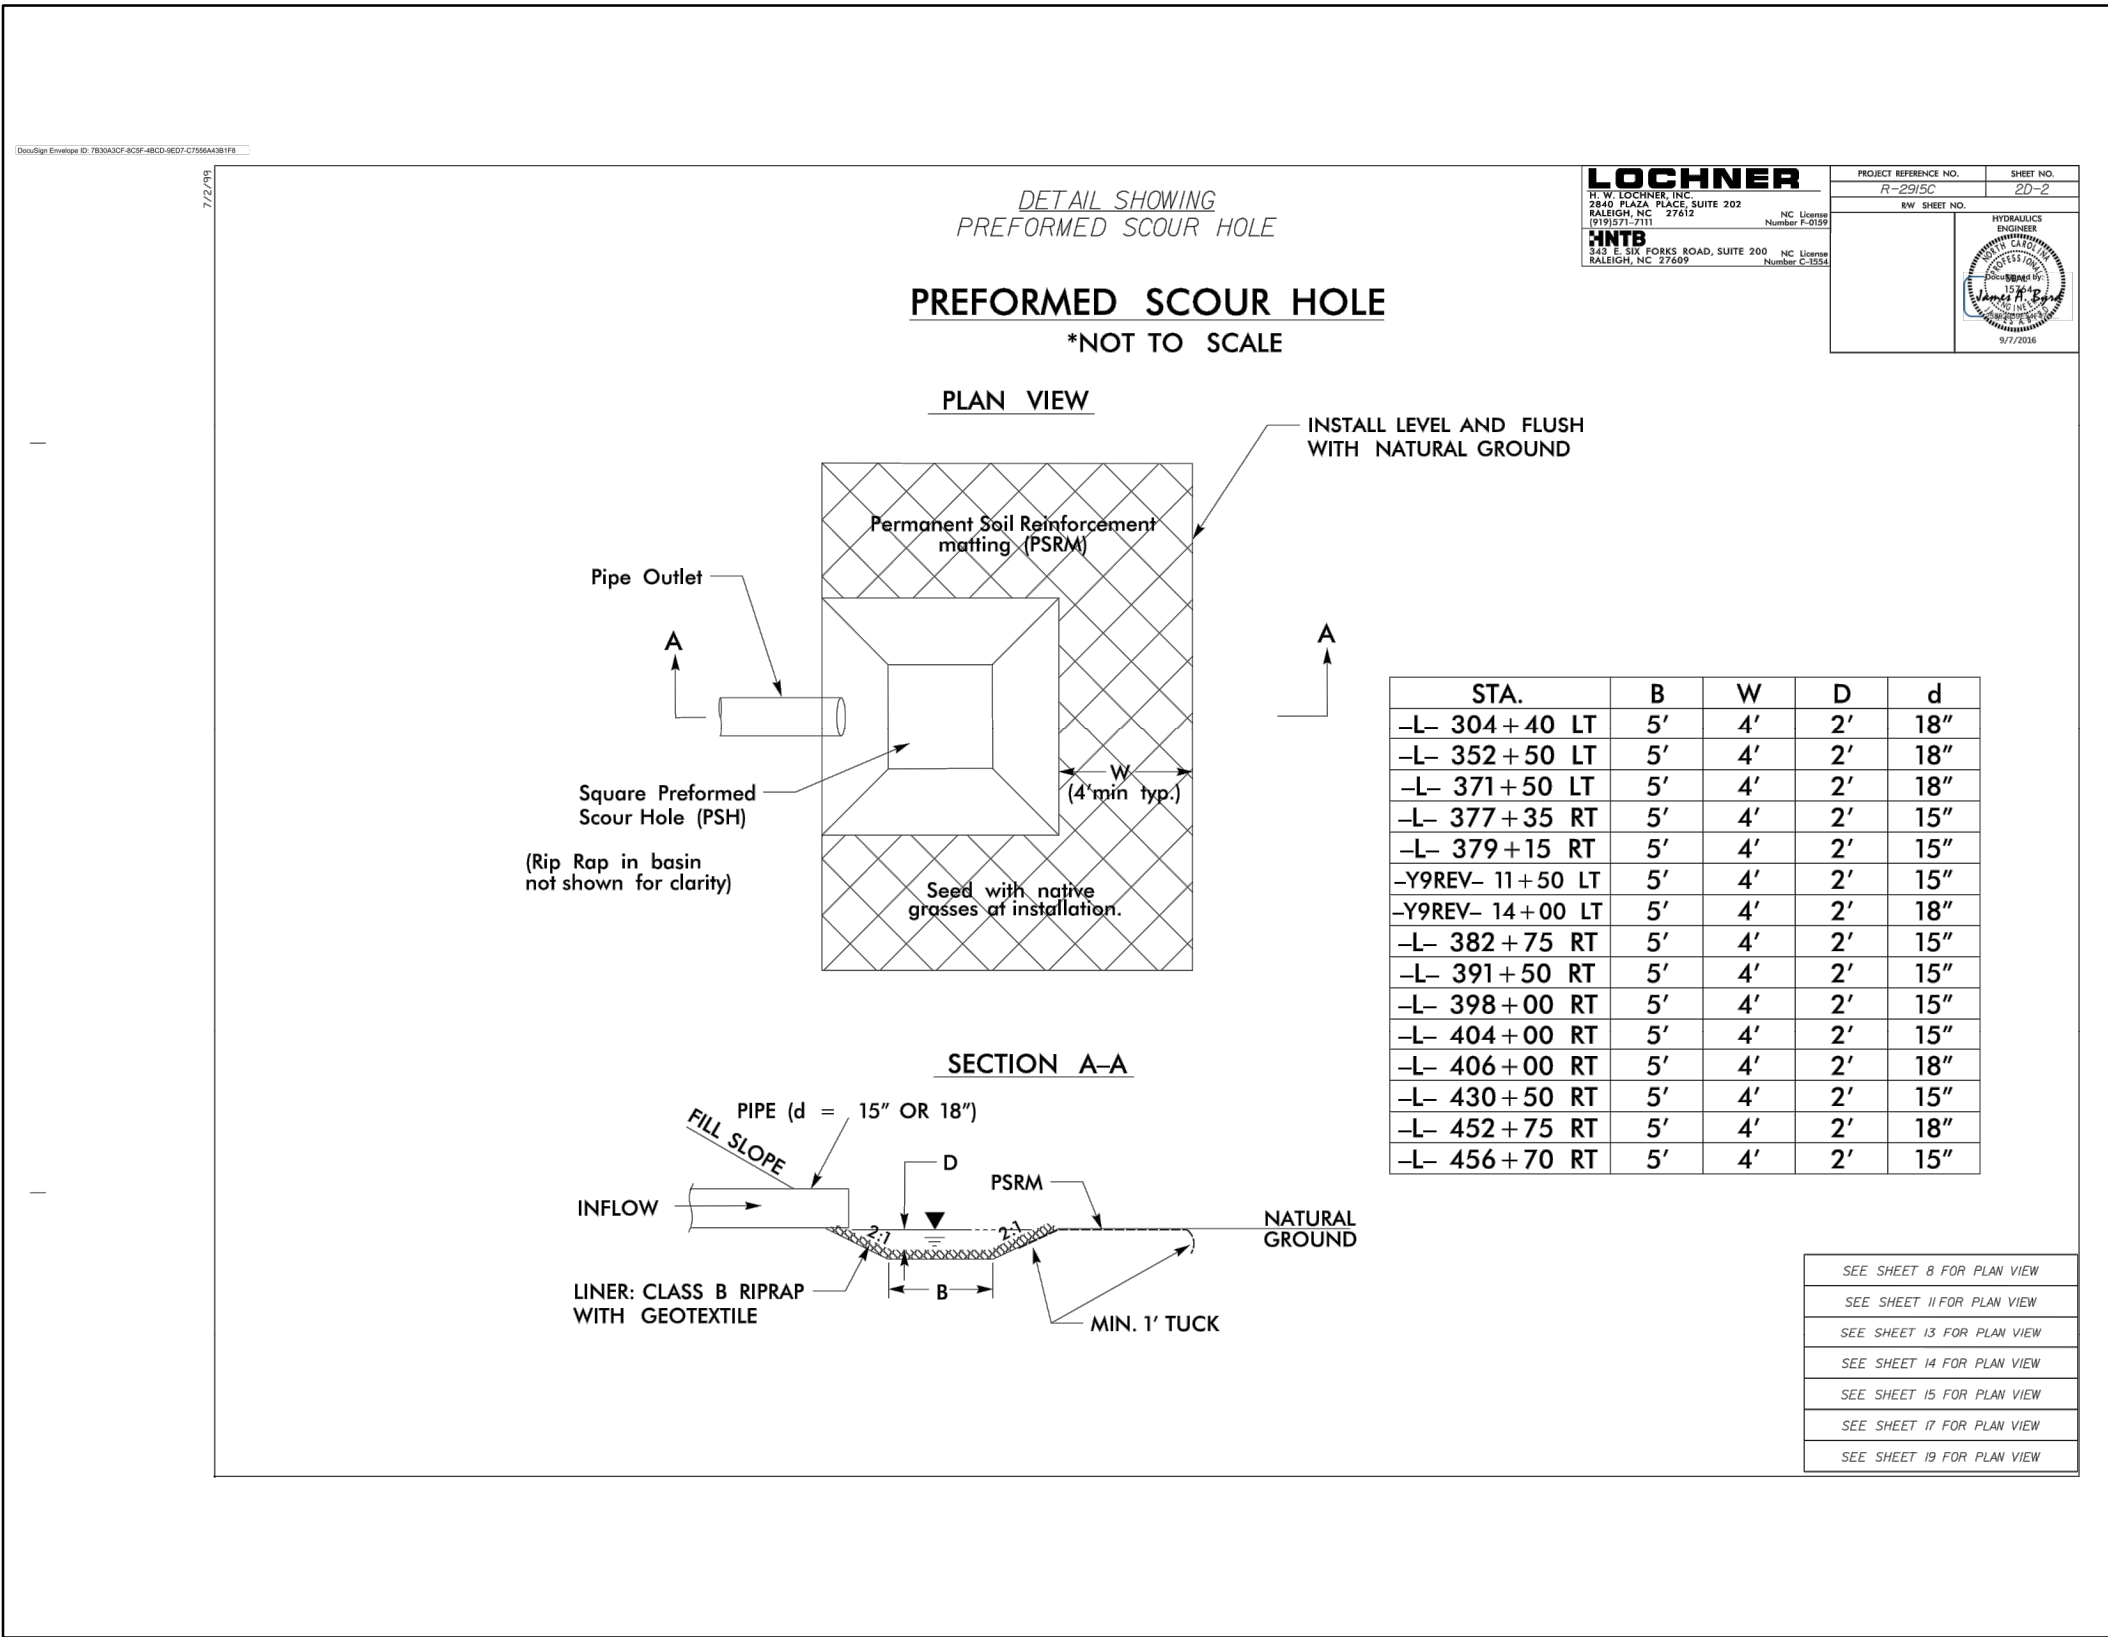

13860 Ballantyne Corporate Place, Suite 425
Charlotte, NC 28227

CIVIL
PERMIT
PLAN SET

ISSUANCE SCHEDULE
DESCRIPTION

NUMBER	DATE	DESCRIPTION
2	12/09/22	CONDITIONAL ZONING RESUBMITTAL
3	02/17/23	CONDITIONAL ZONING RESUBMITTAL

BEECHWOOD HOMES
SOUTH CREEK
MIXED USE DEVELOPMENT

S COLUMBIA ST.
CHAPEL HILL, NC 27514

PROJECT NO: 082447
DATE ISSUED: 7/8/22
DESIGNED BY: RMN
DRAWN BY: VCS
CHECKED BY: RMN

SHEET NAME:
DETAILS

SHEET NO:

C-802

Layout Tab Name: L-101 LANDSCAPE PLAN
Last Saved By: Jacobs, J. 2/17/2023 6:34:36 PM
W:\Srv\DE\Dayton\Clints\Beechwood\082447\South Creek\4.0 Disciplines\Civil\Cadd\Cd\82447-LAN.dwg Plotted By: Jacobs, Joe Plotted: February 17, 2023, 6:54:17 PM

TAG	QTY	SCIENTIFIC NAME	COMMON NAME	COND.	SIZE	REMARKS
TREE						
AP	62	Aesculus pavia	Red Buckeye	B&B	1" cal. 6'ht. 4'wd	Full, well shaped
CC	80	Cercis canadensis	Eastern Redbud	B&B	1" cal. 6'ht. 3'wd	Full, well shaped
AL	79	Amelanchier laevis	Serviceberry	B&B	1" cal. 6'ht. 3'wd	Full, well shaped
NS	19	Nyssa sylvatica	Black Gum	B&B	2" cal. 6'ht. 4'wd	Full, well shaped
AR	53	Acer rubrum	Red Maple	B&B	2" cal. 6'ht. 3'wd	Full, well shaped
QP	47	Quercus pagodifolia	Cherrybark Oak	B&B	2" cal. 6'ht. 3'wd	Full, well shaped
EVERGREEN SHRUB						
IG	477	Ilex glabra	Inkberry Holly	#3 cont.	30"ht. x 24"wd.	Full, vigorous
LC	494	Lorapetalum chinense 'Rubrum'	Chinese Fringe Flower	#3 cont.	30"ht. x 24"wd.	Full, vigorous
GJ	221	Gardenia jasminoides 'Radicans'	Dwarf Gardenia	#3 cont.	36"ht. x 24"wd.	Full, vigorous
DECIDUOUS SHRUB						
CA	46	Clethra alnifolia	Summersweet Clethra	#5 cont.	36"ht. x 24"wd.	Full, vigorous
GROUND COVER						
SEED	+/-378,412 SF					


PERMANENT SEED BLEND

90% FINE LEAF FESCUE (FESTUCA ARUNDINACEA)
REBEL, REBEL II, WRANGLER, BONANZA, MOJAVE
OR EQUAL
10% KENTUCKY BLUEGRASS (POA PRATENSIS)
MIDNIGHT, RUGBY II, MIDIRON VARIETIES OR
EQUAL
98% PURITY AND 85% GERMINATION
95% WEED FREE

SHREDDED HARDWOOD MULCH TO
3" DEPTH, UNLESS NOTED
OTHERWISE. SEE SPECIFICATIONS.



UTILITY EASEMENTS

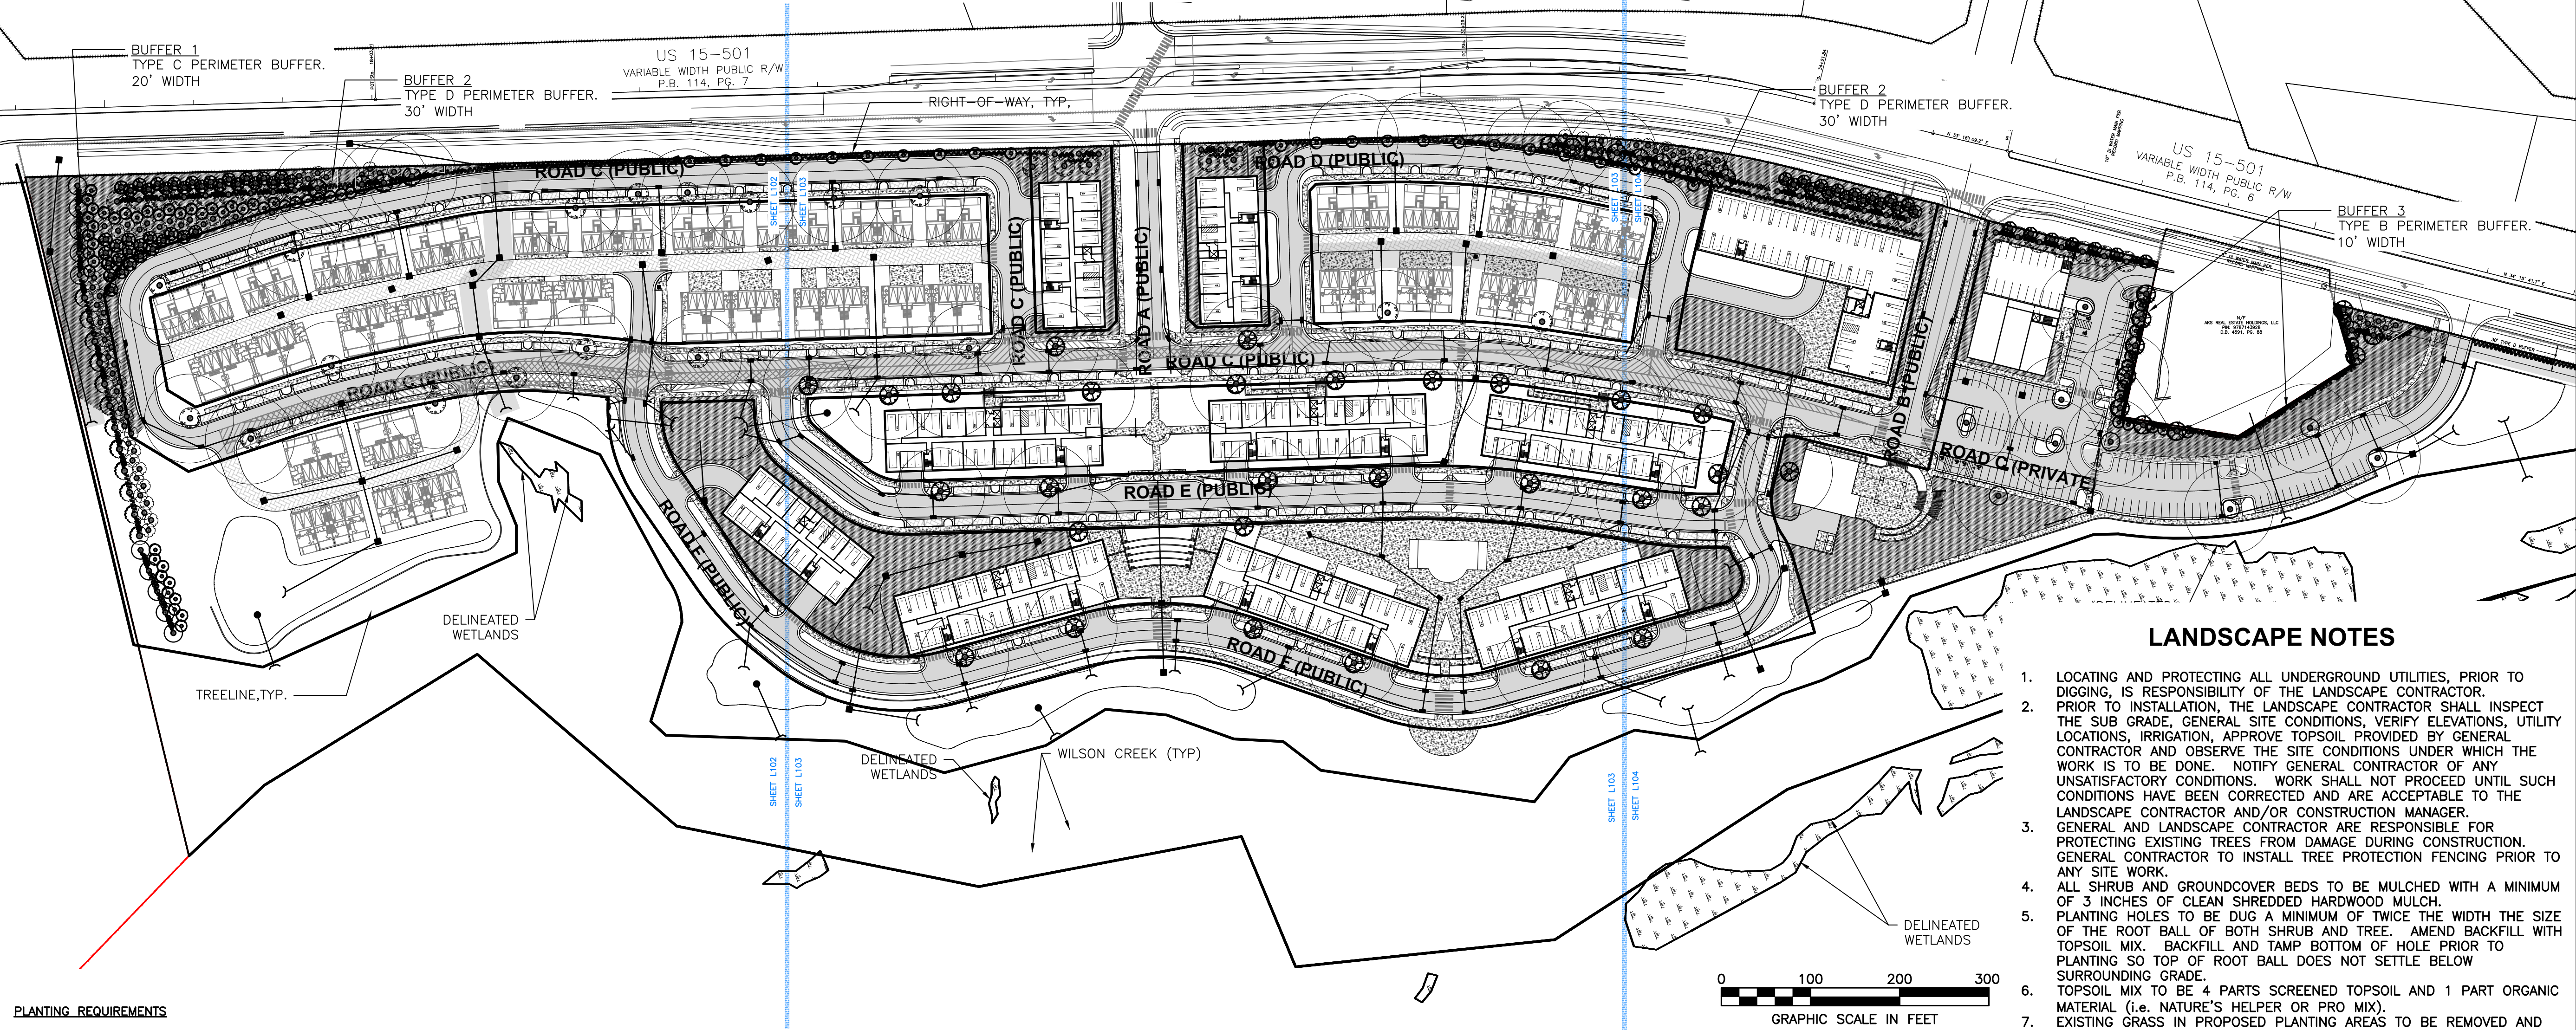

LANDSCAPE NOTES

- LOCATING AND PROTECTING ALL UNDERGROUND UTILITIES, PRIOR TO DIGGING, IS RESPONSIBILITY OF THE LANDSCAPE CONTRACTOR.
- PRIOR TO INSTALLATION, THE LANDSCAPE CONTRACTOR SHALL INSPECT THE SUB GRADE, GENERAL SITE CONDITIONS, VERIFY ELEVATIONS, UTILITY LOCATIONS, IRRIGATION, APPROVE TOPSOIL PROVIDED BY GENERAL CONTRACTOR AND OBSERVE THE SITE CONDITIONS UNDER WHICH THE WORK IS TO BE DONE. NOTIFY GENERAL CONTRACTOR OF ANY UNSATISFACTORY CONDITIONS. WORK SHALL NOT PROCEED UNTIL SUCH CONDITIONS HAVE BEEN CORRECTED AND ARE ACCEPTABLE TO THE LANDSCAPE CONTRACTOR AND/OR CONSTRUCTION MANAGER.
- GENERAL AND LANDSCAPE CONTRACTOR ARE RESPONSIBLE FOR PROTECTING EXISTING TREES FROM DAMAGE DURING CONSTRUCTION. GENERAL CONTRACTOR TO INSTALL TREE PROTECTION FENCING PRIOR TO ANY SITE WORK.
- ALL SHRUB AND GROUND COVER BEDS TO BE MULCHED WITH A MINIMUM OF 3 INCHES OF CLEAN SHREDDED HARDWOOD MULCH.
- PLANTING HOLES TO BE DUG A MINIMUM OF TWICE THE SIZE OF THE ROOT BALL OF BOTH SHRUB AND TREE. AMEND BACKFILL WITH TOPSOIL MIX. BACKFILL AND TAMP BOTTOM OF HOLE PRIOR TO PLANTING SO TOP OF ROOT BALL DOES NOT SETTLE BELOW SURROUNDING GRADE.
- TOPSOIL MIX TO BE 4 PARTS SCREENED TOPSOIL AND 1 PART ORGANIC MATERIAL (i.e. NATURE'S HELPER OR PRO MIX).
- EXISTING GRASS IN PROPOSED PLANTING AREAS TO BE REMOVED AND AREA TO BE HAND RAKED TO REMOVE ALL ROCKS AND DEBRIS LARGER THAN 1 INCH IN DIAMETER PRIOR TO PLANTING SHRUBS.
- SOIL TO BE TESTED TO DETERMINE FERTILIZER AND LIME REQUIREMENTS. LIME AND FERTILIZER TO BE DISTRIBUTED PRIOR TO LAYING SOD. ALL DISTURBED AREAS (INCLUDING RIGHT-OF-WAYS) NOT RECEIVING PLANTINGS TO RECEIVE 4 INCHES OF TOPSOIL AND SODDED.
- SOD TO BE DELIVERED FRESH (CUT LESS THAN 24 HOURS PRIOR TO ARRIVING ON SITE), LAID IMMEDIATELY, ROLLED AND WATERED THOROUGHLY WITHIN ONE HOUR OF INSTALLATION.
- ALL CHANGES TO DESIGN AND/OR PLANT SUBSTITUTIONS TO BE AUTHORIZED BY LANDSCAPE ARCHITECT.
- ALL PARKING ISLANDS TO BE BERMED UP 6"-10" WITH CLEAN FRIABLE TOPSOIL PRIOR TO PLANTING.
- ALL LANDSCAPING SHALL BE INSTALLED IN CONFORMANCE WITH ANSI Z60.1 THE AMERICAN STANDARD FOR NURSERY STOCK, AND THE ACCEPTED STANDARDS OF AMERICANHORT.
- THE LANDSCAPE CONTRACTOR SHALL GUARANTEE ALL PLANTS INSTALLED FOR ONE FULL YEAR FROM DATE OF ACCEPTANCE BY THE OWNER. ALL PLANTS SHALL BE ALIVE AND AT A VIGOROUS RATE OF GROWTH AT THE END OF THE GUARANTEE PERIOD. THE LANDSCAPE CONTRACTOR SHALL NOT BE RESPONSIBLE FOR ACTS OF GOD OR VANDALISM.
- ANY PLANT THAT IS DETERMINED DEAD, IN AN UNHEALTHY OR UNSIGHTLY CONDITION, LOST ITS SHAPE DUE TO DEAD BRANCHES OR OTHER SYMPTOMS OF POOR, NON-VIGOROUS GROWTH SHALL BE REPLACED BY THE LANDSCAPE CONTRACTOR WITH THE COST OF THE REPLACEMENT INCLUDED IN THE BID OR PROPOSAL PRICE.
- WATER THOROUGHLY TWICE IN THE FIRST 24 HOURS AND APPLY MULCH IMMEDIATELY.

PLANTING REQUIREMENTS

PERIMETER BUFFER 1

PROPOSED USE ADJACENT TO LAND ZONING:
R-LD5, RT, R-LD1, R-1, R-2, R-3
BUFFER TYPE C REQUIRED - 20' MIN. WIDTH
(SOUTHERN PROPERTY BOUNDARY)

PLANTS REQUIRED PER 100 LF

LARGE TREES: 4
SMALL TREES: 8
SHRUBS: 30

TOTAL BUFFER LENGTH: +/-530 LF

LARGE TREES REQUIRED: 21.2
SMALL TREES REQUIRED: 42.4
SHRUBS REQUIRED: 159

LARGE TREES PROVIDED: 22
SMALL TREES PROVIDED: 50
SHRUBS PROVIDED: 180

PERIMETER BUFFER 2

PROPOSED USE ADJACENT TO ARTERIAL STREET
BUFFER TYPE D REQUIRED - 30' MIN. WIDTH
(WESTERN PROPERTY BOUNDARY)

PLANTS REQUIRED PER 100 LF

LARGE TREES: 5
SMALL TREES: 10
SHRUBS: 30

TOTAL BUFFER LENGTH: +/-2,900 LF

LARGE TREES REQUIRED: 145
SMALL TREES REQUIRED: 290
SHRUBS REQUIRED: 870

LARGE TREES PROVIDED: 44
SMALL TREES PROVIDED: 158
SHRUBS PROVIDED: 878

PERIMETER BUFFER 3

PROPOSED USE ADJACENT TO INTUITIONAL USE (CHURCH):
BUFFER TYPE B REQUIRED - 10' MIN. WIDTH
(SOUTHERN PROPERTY BOUNDARY)

PLANTS REQUIRED PER 100 LF

LARGE TREES: 4
SMALL TREES: 7
SHRUBS: 12

TOTAL BUFFER LENGTH: +/-535 LF

LARGE TREES REQUIRED: 21.4
SMALL TREES REQUIRED: 37.4
SHRUBS REQUIRED: 64.2

LARGE TREES PROVIDED: 9
SMALL TREES PROVIDED: 13
SHRUBS PROVIDED: 180

PARKING LOT SHADE TREES

1 LARGE TREE PER 2,000 SF OF PARKING AREA REQUIRED; NO SPACE SHALL BE FARTHER THAN 50' FROM LARGE TREE; PLANTING ISLAND MIN. SF FOR LARGE TREE = 200 SF

PARKING LOT AREA: +/-90,423 SF
TREES REQUIRED: 46
TREES PROVIDED: 59

LOADING AREA SCREENING

MIN. 12' WIDTH SCREENING
FROM ALL PUBLIC R/W AND
ADJACENT PROPERTIES


TREE CANOPY COVERAGE


SITE ACREAGE (LOT 1): +/-42.80 AC.

REQUIRED: 40% (17.12 AC.)
PROPOSED: 10.72 AC. EXISTING TREES
2.30 AC. PROPOSED TREES
TOTAL: +/-30.43% (13.02 AC.)





EXISTING TREE CANOPY

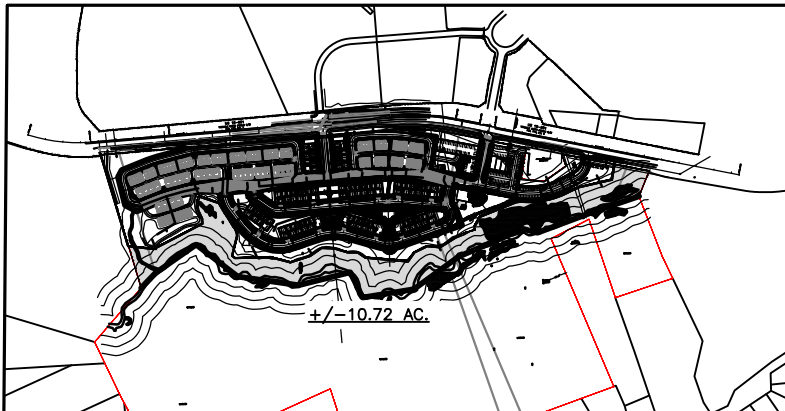

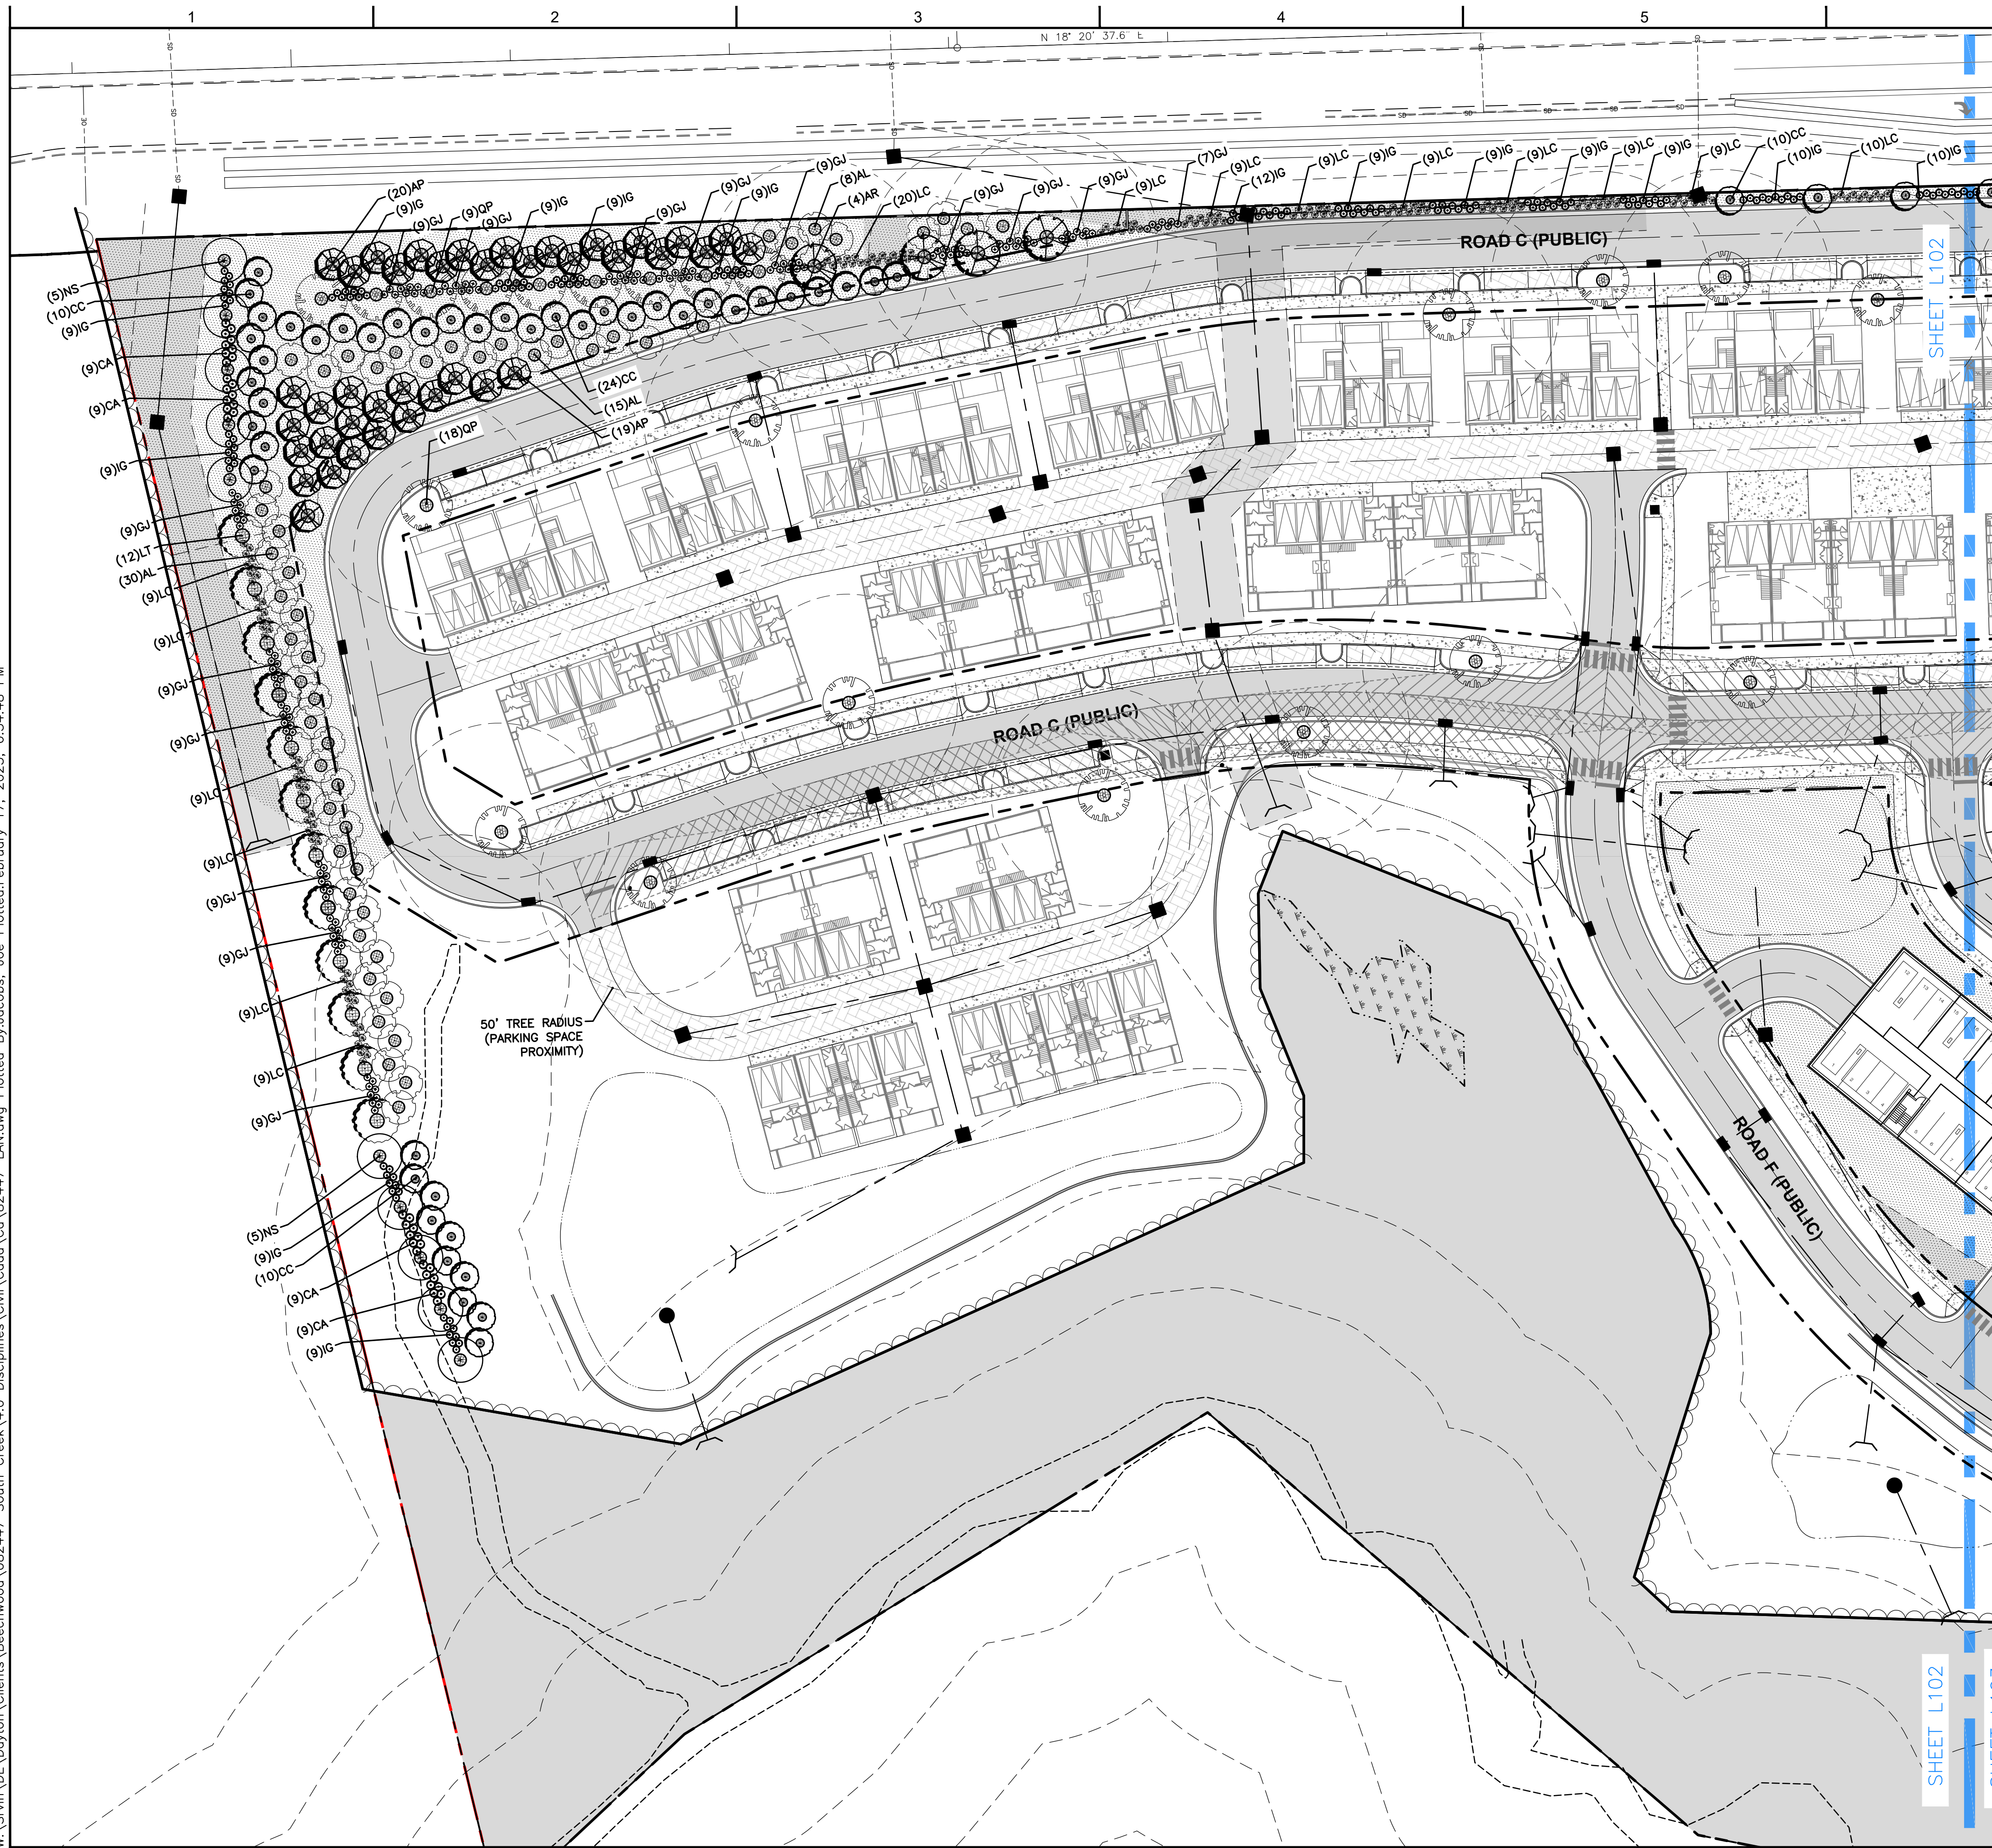

LANDSCAPE NOTES

1. LOCATING AND PROTECTING ALL UNDERGROUND UTILITIES, PRIOR TO DIGGING, IS RESPONSIBILITY OF THE LANDSCAPE CONTRACTOR.
2. PRIOR TO INSTALLATION, THE LANDSCAPE CONTRACTOR SHALL INSPECT THE SUB GRADE, GENERAL SITE CONDITIONS, VERIFY ELEVATIONS, UTILITY LOCATIONS, IRRIGATION, APPROVE TOPSOIL PROVIDED BY GENERAL CONTRACTOR AND OBSERVE THE SITE CONDITIONS UNDER WHICH THE WORK IS TO BE DONE. NOTIFY GENERAL CONTRACTOR OF ANY UNSATISFACTORY CONDITIONS. WORK SHALL NOT PROCEED UNTIL SUCH CONDITIONS HAVE BEEN CORRECTED AND ARE ACCEPTABLE TO THE LANDSCAPE CONTRACTOR AND/OR CONSTRUCTION MANAGER.
3. GENERAL AND LANDSCAPE CONTRACTOR ARE RESPONSIBLE FOR PROTECTING EXISTING TREES FROM DAMAGE DURING CONSTRUCTION. GENERAL CONTRACTOR TO INSTALL TREE PROTECTION FENCING PRIOR TO ANY SITE WORK.
4. ALL SHRUB AND GROUNDCOVER BEDS TO BE MULCHED WITH A MINIMUM OF 3 INCHES OF CLEAN SHREDDED HARDWOOD MULCH.
5. PLANTING HOLES TO BE DUG A MINIMUM OF TWICE THE WIDTH THE SIZE OF THE ROOT BALL OF BOTH SHRUB AND TREE. AMEND BACKFILL WITH TOPSOIL MIX. BACKFILL AND TAMP BOTTOM OF HOLE PRIOR TO PLANTING SO TOP OF ROOT BALL DOES NOT SETTLE BELOW SURROUNDING GRADE.
6. TOPSOIL MIX TO BE 4 PARTS SCREENED TOPSOIL AND 1 PART ORGANIC MATERIAL (i.e. NATURE'S HELPER OR PRO MIX).
7. EXISTING GRASS IN PROPOSED PLANTING AREAS TO BE REMOVED AND AREA TO BE HAND RAKED TO REMOVE ALL ROCKS AND DEBRIS LARGER THAN 1 INCH IN DIAMETER PRIOR TO PLANTING SHRUBS.
8. SOIL TO BE TESTED TO DETERMINE FERTILIZER AND LIME REQUIREMENTS. LIME AND FERTILIZER TO BE DISTRIBUTED PRIOR TO LAYING SOD. ALL DISTURBED AREAS (INCLUDING RIGHT-OF-WAYS) NOT RECEIVING PLANTINGS TO RECEIVE 4 INCHES OF TOPSOIL AND SODDED.
9. SOD TO BE DELIVERED FRESH (CUT LESS THAN 24 HOURS PRIOR TO ARRIVING ON SITE), LAID IMMEDIATELY, ROLLED AND WATERED THOROUGHLY WITHIN ONE HOUR OF INSTALLATION.
10. ALL CHANGES TO DESIGN AND/OR PLANT SUBSTITUTIONS TO BE AUTHORIZED BY LANDSCAPE ARCHITECT.
11. ALL PARKING ISLANDS TO BE BERMED UP 6"-10" WITH CLEAN FRIABLE TOPSOIL PRIOR TO PLANTING.
12. ALL LANDSCAPING SHALL BE INSTALLED IN CONFORMANCE WITH ANSI Z60.1 THE AMERICAN STANDARD FOR NURSERY STOCK, AND THE ACCEPTED STANDARDS OF AMERICANHORT.
13. THE LANDSCAPE CONTRACTOR SHALL GUARANTEE ALL PLANTS INSTALLED FOR ONE FULL YEAR FROM DATE OF ACCEPTANCE BY THE OWNER. ALL PLANTS SHALL BE ALIVE AND AT A VIGOROUS RATE OF GROWTH AT THE END OF THE GUARANTEE PERIOD. THE LANDSCAPE CONTRACTOR SHALL NOT BE RESPONSIBLE FOR ACTS OF GOD OR VANDALISM.
14. ANY PLANT THAT IS DETERMINED DEAD OR IN AN UNHEALTHY OR UNSIGHTLY CONDITION, LOST ITS SHAPE DUE TO DEAD BRANCHES OR OTHER SYMPTOMS OF POOR, NON-VIGOROUS GROWTH SHALL BE REPLACED BY THE LANDSCAPE CONTRACTOR WITH THE COST OF THE REPLACEMENT INCLUDED IN THE BID OR PROPOSAL PRICE.
15. WATER THOROUGHLY TWICE IN THE FIRST 24 HOURS AND APPLY MULCH IMMEDIATELY.

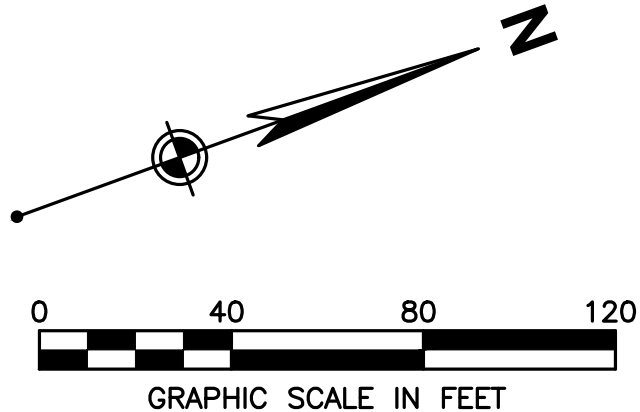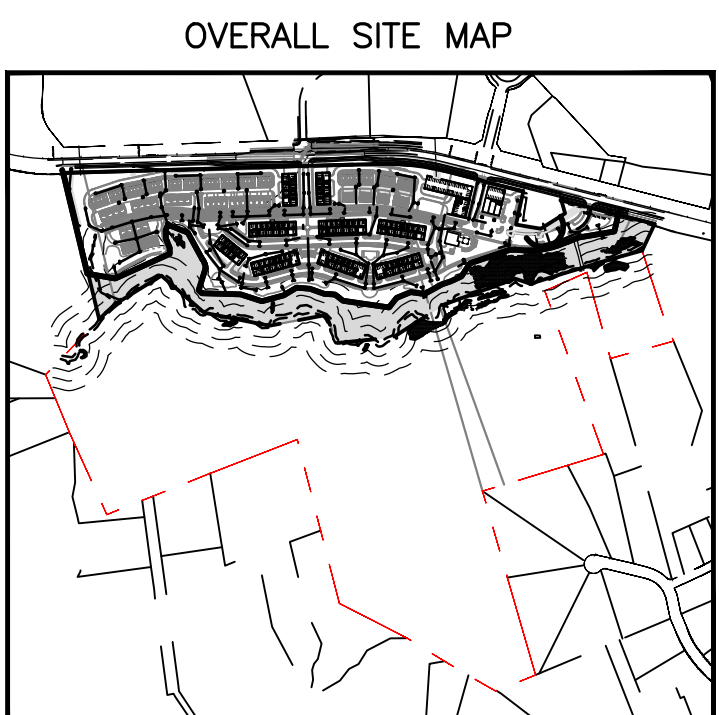

**CIVIL
PERMIT
PLAN SET**

ISSUANCE SCHEDULE	
NUMBER	DATE
	DESCRIPTION

BEECHWOOD HOMES
SOUTH CREEK
MIXED USE DEVELOPMENT

S COLUMBIA ST.
CHAPEL HILL, NC 27514

PROJECT NO:	082447
DATE ISSUED:	02/17/23
DESIGNED BY:	RMN
DRAWN BY:	VCS
CHECKED BY:	RMN

SHEET NAME:
LANDSCAPE PLAN

SHEET NO:

L-102

ISSUANCE SCHEDULE	
NUMBER	DATE DESCRIPTION

BEECHWOOD HOMES
SOUTH CREEK
MIXED USE DEVELOPMENT

S COLUMBIA ST.
CHAPEL HILL, NC 27514

PROJECT NO:	082447
DATE ISSUED:	02/17/23
DESIGNED BY:	RMN
DRAWN BY:	VCS
CHECKED BY:	RMN



SHEET NAME:
LANDSCAPE PLAN

SHEET NO. _____

L-103

1. LOCATING AND PROTECTING ALL UNDERGROUND UTILITIES, PRIOR TO DIGGING, IS RESPONSIBILITY OF THE LANDSCAPE CONTRACTOR.
2. PRIOR TO INSTALLATION, THE LANDSCAPE CONTRACTOR SHALL INSPECT THE SUB GRADE, GENERAL SITE CONDITIONS, VERIFY ELEVATIONS, UTILITY LOCATIONS, IRRIGATION, APPROVE TOPSOIL PROVIDED BY GENERAL CONTRACTOR AND OBSERVE THE SITE CONDITIONS UNDER WHICH THE WORK IS TO BE DONE. NOTIFY GENERAL CONTRACTOR OF ANY UNSATISFACTORY CONDITIONS. WORK SHALL NOT PROCEED UNTIL SUCH CONDITIONS HAVE BEEN CORRECTED AND ARE ACCEPTABLE TO THE LANDSCAPE CONTRACTOR AND/OR CONSTRUCTION MANAGER.
3. GENERAL AND LANDSCAPE CONTRACTOR ARE RESPONSIBLE FOR PROTECTING EXISTING TREES FROM DAMAGE DURING CONSTRUCTION. GENERAL CONTRACTOR TO INSTALL TREE PROTECTION FENCING PRIOR TO ANY SITE WORK.
4. ALL SITE AREAS AND GROUND COVER BEDS TO BE MULCHED WITH A MINIMUM OF 3 INCHES OF CLEAN SHREDDED HARDWOOD MULCH.
5. PLANTING HOLES TO BE DUG A MINIMUM OF TWICE THE WIDTH THE SIZE OF THE ROOT BALL OF BOTH SHRUB AND TREE. AMEND BACKFILL WITH TOPSOIL MIX. BACKFILL AND TAMP BOTTOM OF HOLE PRIOR TO PLANTING SO TOP OF ROOT BALL DOES NOT SETTLE BELOW SURROUNDING GRADE.
6. TOPSOIL MIX TO BE 4 PARTS SCREENED TOPSOIL AND 1 PART ORGANIC MATERIAL (I.E. NATURE'S HELPER OR PRO MIX).
7. EXISTING GRASS IN PROPOSED PLANTING AREAS TO BE REMOVED AND AREA TO BE HAND RAKED TO REMOVE ALL ROCKS AND DEBRIS LARGER THAN 1 INCH IN DIAMETER PRIOR TO PLANTING SHRUBS.
8. SOIL TO BE TESTED TO DETERMINE FERTILIZER AND LIME REQUIREMENTS. LIME AND FERTILIZER TO BE DISTRIBUTED PRIOR TO LAYING SOD. ALL DISTURBED AREAS (INCLUDING RIGHT-OF-WAYS) NOT RECEIVING PLANTINGS TO RECEIVE 4 INCHES OF TOPSOIL AND SODDED.
9. SOD TO BE DELIVERED FRESH (CUT LESS THAN 24 HOURS PRIOR TO ARRIVING ON SITE), LAID IMMEDIATELY, ROLLED AND WATERED THOROUGHLY WITHIN ONE HOUR OF INSTALLATION.
10. ALL CHANGES TO DESIGN AND/OR PLANT SUBSTITUTIONS TO BE AUTHORIZED BY LANDSCAPE ARCHITECT.
11. ALL PARKING ISLANDS TO BE BERMED UP 6"-10" WITH CLEAN FRIABLE TOPSOIL PRIOR TO PLANTING.
12. ALL LANDSCAPING SHALL BE INSTALLED IN CONFORMANCE WITH ANSI Z60.1 THE AMERICAN STANDARD FOR NURSERY STOCK, AND THE ACCEPTED STANDARDS OF AMERICANHORT.
13. THE LANDSCAPE CONTRACTOR SHALL GUARANTEE ALL PLANTS INSTALLED FOR ONE FULL YEAR FROM DATE OF ACCEPTANCE BY THE OWNER. ALL PLANTS SHALL BE ALIVE AND AT A VIGOROUS RATE OF GROWTH AT THE END OF THE GUARANTEE PERIOD. THE LANDSCAPE CONTRACTOR SHALL NOT BE RESPONSIBLE FOR ACTS OF GOD OR VANDALISM.
14. ANY PLANT THAT IS DETERMINED DEAD, IN AN UNHEALTHY OR UNSIGHTLY CONDITION, LOST ITS SHAPE DUE TO DEAD BRANCHES OR OTHER SYMPTOMS OF POOR, NON-VIGOROUS GROWTH SHALL BE REPLACED BY THE LANDSCAPE CONTRACTOR WITH THE COST OF THE REPLACEMENT INCLUDED IN THE BID OR PROPOSAL PRICE.
15. WATER THOROUGHLY TWICE IN THE FIRST 24 HOURS AND APPLY MULCH IMMEDIATELY.

OVERALL SITE MAP

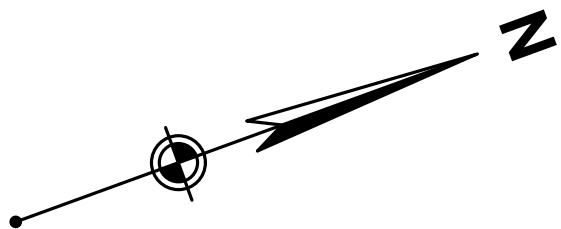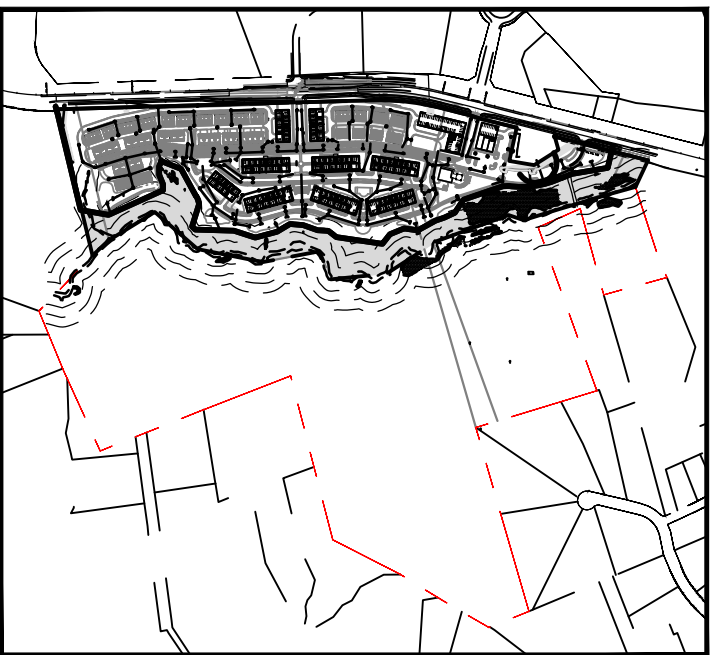

North Carolina 811
www.nc811.org



**CIVIL
PERMIT
PLAN SET**

ISSUANCE SCHEDULE	
NUMBER	DATE DESCRIPTION

LANDSCAPE NOTES

1. LOCATING AND PROTECTING ALL UNDERGROUND UTILITIES, PRIOR TO DIGGING, IS RESPONSIBILITY OF THE LANDSCAPE CONTRACTOR.
2. PRIOR TO INSTALLATION, THE LANDSCAPE CONTRACTOR SHALL INSPECT THE SUB GRADE, GENERAL SITE CONDITIONS, VERIFY ELEVATIONS, UTILITY LOCATIONS, IRRIGATION, APPROVE TOPSOIL PROVIDED BY GENERAL CONTRACTOR AND OBSERVE THE SITE CONDITIONS UNDER WHICH THE WORK IS TO BE DONE. NOTIFY GENERAL CONTRACTOR OF ANY UNSATISFACTORY CONDITIONS. WORK SHALL NOT PROCEED UNTIL SUCH CONDITIONS HAVE BEEN CORRECTED AND ARE ACCEPTABLE TO THE LANDSCAPE CONTRACTOR AND/OR CONSTRUCTION MANAGER.
3. GENERAL AND LANDSCAPE CONTRACTOR ARE RESPONSIBLE FOR PROTECTING EXISTING TREES FROM DAMAGE DURING CONSTRUCTION. GENERAL CONTRACTOR TO INSTALL TREE PROTECTION FENCING PRIOR TO ANY SITE WORK.
4. ALL SHRUB AND GROUNDCOVER BEDS TO BE MULCHED WITH A MINIMUM OF 3 INCHES OF CLEAN SHREDDED HARDWOOD MULCH.
5. PLANTING HOLES TO BE DUG A MINIMUM OF TWICE THE WIDTH THE SIZE OF THE ROOT BALL OF BOTH SHRUB AND TREE. AMEND BACKFILL WITH TOPSOIL MIX. BACKFILL AND TAMP BOTTOM OF HOLE PRIOR TO PLANTING SO TOP OF ROOT BALL DOES NOT SETTLE BELOW SURROUNDING GRADE.
6. TOPSOIL MIX TO BE 4 PARTS SCREENED TOPSOIL AND 1 PART ORGANIC MATERIAL (I.E. NATURE'S HELPER OR PRO MIX).
7. EXISTING GRASS IN PROPOSED PLANTING AREAS TO BE REMOVED AND AREA TO BE HAND RAKED TO REMOVE ALL ROCKS AND DEBRIS LARGER THAN 1 INCH IN DIAMETER PRIOR TO PLANTING SHRUBS.
8. SOIL TO BE TESTED TO DETERMINE FERTILIZER AND LIME REQUIREMENTS. LIME AND FERTILIZER TO BE DISTRIBUTED PRIOR TO LAYING SOD. ALL DISTURBED AREAS (INCLUDING RIGHT-OF-WAYS) NOT RECEIVING PLANTINGS TO RECEIVE 4 INCHES OF TOPSOIL AND SODDED.
9. SOD TO BE DELIVERED FRESH (CUT LESS THAN 24 HOURS PRIOR TO ARRIVING ON SITE), LAID IMMEDIATELY, ROLLED AND WATERED THOROUGHLY WITHIN ONE HOUR OF INSTALLATION.
10. ALL CHANGES TO DESIGN AND/OR PLANT SUBSTITUTIONS TO BE AUTHORIZED BY LANDSCAPE ARCHITECT.
11. ALL PARKING ISLANDS TO BE BERMED UP 6"-10" WITH CLEAN FRIABLE TOPSOIL PRIOR TO PLANTING.
12. ALL LANDSCAPING SHALL BE INSTALLED IN CONFORMANCE WITH ANSI Z60.1 THE AMERICAN STANDARD FOR NURSERY STOCK, AND THE ACCEPTED STANDARDS OF AMERICANHORT.
13. THE LANDSCAPE CONTRACTOR SHALL GUARANTEE ALL PLANTS INSTALLED FOR ONE FULL YEAR FROM DATE OF ACCEPTANCE BY THE OWNER. ALL PLANTS SHALL BE ALIVE AND AT A VIGOROUS RATE OF GROWTH AT THE END OF THE GUARANTEE PERIOD. THE LANDSCAPE CONTRACTOR SHALL NOT BE RESPONSIBLE FOR ACTS OF GOD OR VANDALISM.
14. ANY PLANT THAT IS DETERMINED DEAD, IN AN UNHEALTHY OR UNSIGHTLY CONDITION, LOST ITS SHAPE DUE TO DEAD BRANCHES OR OTHER SYMPTOMS OF POOR, NON-VIGOROUS GROWTH SHALL BE REPLACED BY THE LANDSCAPE CONTRACTOR WITH THE COST OF THE REPLACEMENT INCLUDED IN THE BID OR PROPOSAL PRICE.
15. WATER THOROUGHLY TWICE IN THE FIRST 24 HOURS AND APPLY MULCH IMMEDIATELY.


BEECHWOOD HOMES
SOUTH CREEK
MIXED USE DEVELOPMENT

3 COLUMBIA ST.
CHAPEL HILL, NC 27514

PROJECT NO:	082447
DATE ISSUED:	02/17/23
DESIGNED BY:	RMN
DRAWN BY:	VCS
CHECKED BY:	RMN

SHEET NAME:
LANDSCAPE PLAN

SHEET NO:
L-104

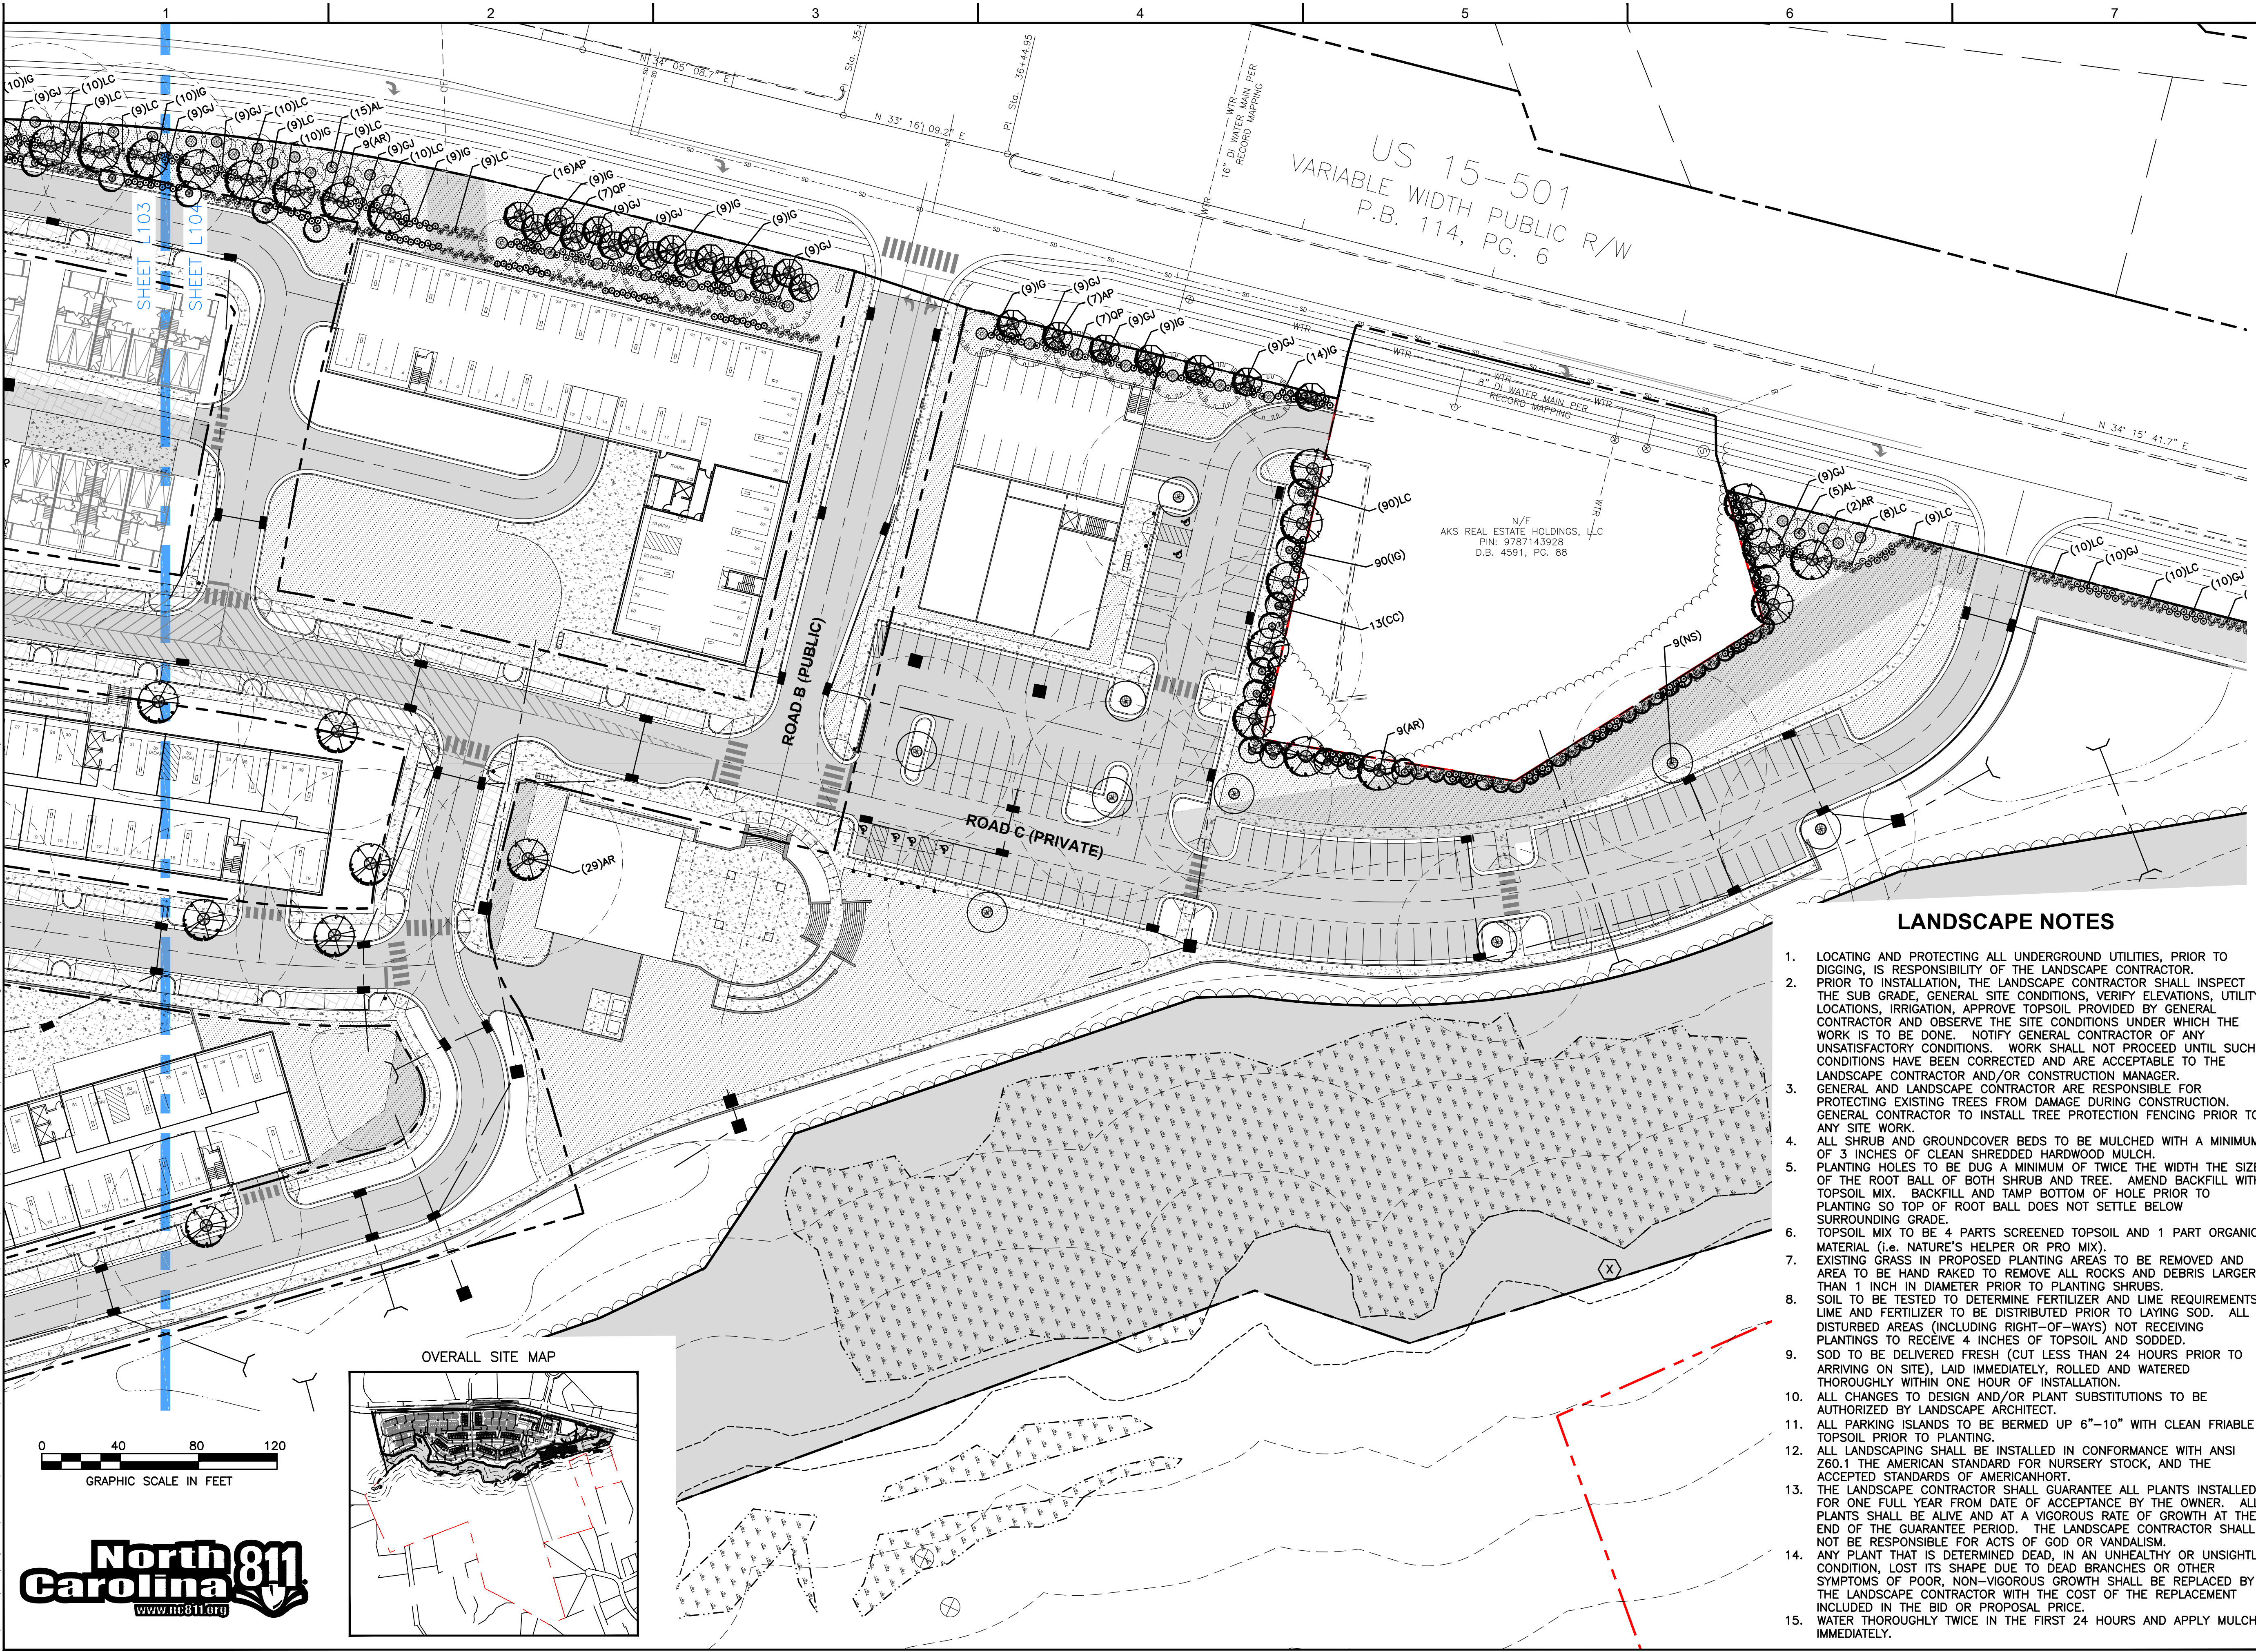

Layout Tab Name: L-104 LANDSCAPE PLAN
Last Saved By: JacobsL, 2/17/2023 6:34:36 PM
W:\Srin\DE Dayton\Clients\Beechwood\082447\South Creek\4.0 Disciplines\Civil\Cadd\Cd\82447-LAN.dwg Plotted By: Jacobs, Joe Plotted: February 17, 2023, 6:55:52 PM

Layout Tab Name: L-104 LANDSCAPE PLAN
Last Saved By: Jacobs, 2/17/2023 6:34:36 PM
W: \\SrvIn\\DE\\Dayton\\Clients\\Beechwood\\082447

0 40 80 120

GRAPHIC SCALE IN FEET

North Carolina 811
www.nc811.org