

CONDITIONAL ZONING APPLICATION



TOWN OF CHAPEL HILL
Planning Department
405 Martin Luther King Jr. Blvd.
(919) 968-2728 fax (919) 969-2014
www.townofchapelhill.org

Revised: August 26, 2022

Parcel Identifier Number (PIN): 9870907642

Date: June 27, 2022

Section A: Project Information

Project Name: Tri Pointe Townhomes

Property Address: 2217 Homestead Road, Chapel Hill, NC Zip Code: 27516

Use Groups (A, B, and/or C): A Existing Zoning District: R-5

Project Description: 103 Townhome Units

Section B: Applicant, Owner, and/or Contract Purchaser Information

Applicant Information (to whom correspondence will be mailed):

Name: Richard Gurlitz

Address: 121 S. Estes Drive Suite 100

City: Chapel Hill, State: NC Zip Code: 27514

Phone: 919-489-9000 Email: richard@gurlitzarchitects.com

The undersigned applicant hereby certifies that, to the best of their knowledge and belief, all information supplied with this application and accurate.

Signature: _____ Date: October 7, 2022

Owner/Contract Purchaser Information:

☒ Owner

☐ Contract Purchaser

Name: GS Homestead, LLC

Address: 121 S. Estes Drive Suite 100

City: Chapel Hill State: NC Zip Code: 27514

Phone: 919-489-9000 Email: richard@gurlitzarchitects.com

The undersigned applicant hereby certifies that, to the best of their knowledge and belief, all information supplied with this application and accurate.

Signature: _____ Date: October 7, 2022

Click [here](#) for application submittal instructions.



CONDITIONAL ZONING

TOWN OF CHAPEL HILL

Planning Department

Conditional Rezoning applications are reviewed by staff, Planning Commission, and Town Council. The application is part of an open public process that enables Town Council to discuss and decide on the key issues of a rezoning proposal. If a rezoning is approved, the applicant may then submit a detailed final plan application to staff for compliance review with the technical development standards and with the Council rezoning approval.

The establishment of a Conditional Zoning District shall be consistent with the Land Use Plan in the Comprehensive Plan. A proposed Conditional Zoning District is deemed consistent if the proposed District will be located in conformance with an adopted small area plan and/or in one of the following Land Use Categories:

- Medium Residential
- High Residential
- Commercial
- Mixed Use, Office/Commercial Emphasis
- Mixed Use, Office Emphasis
- Town/Village Center
- Institutional
- Office
- University
- Development Opportunity Area
- Light Industrial Opportunity Area

If the proposed conditional zoning districts is located in a Low Residential or a Rural Residential Land Use Category, the Town Council must approve a Land Use Plan amendment prior to proceeding.

SIGNED CONDITIONS: All conditions shall be in writing, prepared by the owner of the property or an attorney and must be signed by all property owners and contract purchasers, if applicable. The Town Attorney may require additional signatures if necessary and will determine whether or not the conditions statement is legally sufficient. Within thirty (30) days after receipt of the conditions the Planning Division Manager will notify the applicant of any deficiencies in the conditions statement or if any additional information is needed. The applicant may make changes to the written conditions statement provided it is submitted at least thirty (30) prior to Planning Commission meeting or thirty (30) days prior to Town Council public hearing.

RECORDATION OF CONDITIONS: After a rezoning has been approved by the Town Council, the conditions statement shall be recorded with the Register of Deeds Office. After a rezoning has been approved by Town Council and recorded by the Register of Deeds Office, the conditions may not be amended except through a new rezoning application.



PROJECT FACT SHEET

TOWN OF CHAPEL HILL

Planning Department

Section A: Project Information

Use Type: (check/list all that apply)

☐ Office/Institutional ☒ Residential ☐ Mixed-Use ☐ Other: _____

Overlay District: (check all that apply)

☐ Historic District ☐ Neighborhood Conservation District ☐ Airport Hazard Zone

Section B: Land Area

Net Land Area (NLA): Area within zoning lot boundaries		NLA=	678,842	sq. ft.
Choose one, or both, of the following (a or b), not to exceed 10% of NLA	a) Credited Street Area (total adjacent frontage) x ½ width of public right-of-way	CSA=	15,094	sq. ft.
	b) Credited Permanent Open Space (total adjacent frontage) x ½ public or dedicated open space	COS=	52,790	sq. ft.
TOTAL: NLA + CSA and/or COS = Gross Land Area (not to exceed NLA + 10%)		GLA=	746,726	sq. ft.

Section C: Special Protection Areas, Land Disturbance, and Impervious Area

Special Protection Areas: (check all those that apply)

☐ Jordan Buffer ☐ Resource Conservation District ☐ 100 Year Floodplain ☐ Watershed Protection District

Land Disturbance	Total (sq. ft.)
Area of Land Disturbance (Includes: Footprint of proposed activity plus work area envelope, staging area for materials, access/equipment paths, and all grading, including off-site clearing)	566,437 SF
Area of Land Disturbance within RCD	0
Area of Land Disturbance within Jordan Buffer	0

Impervious Areas	Existing (sq. ft.)	Demolition (sq. ft.)	Proposed (sq. ft.)	Total (sq. ft.)
Impervious Surface Area (ISA)	15,438	15,438	270,712	270,712
Impervious Surface Ratio: Percent Impervious Surface Area of Gross Land Area (ISA/GLA)%		2.0%	36.25%	36.25%
If located in Watershed Protection District, % of impervious surface on 7/1/1993				



PROJECT FACT SHEET

TOWN OF CHAPEL HILL

Planning Department

Section D: Dimensions

Dimensional Unit (sq. ft.)	Existing (sq. ft.)	Demolition (sq. ft.)	Proposed (sq. ft.)	Total (sq. ft.)
Number of Buildings	1	1	108 Bldg - 216,000 SF	216,000 SF
Number of Floors	2	2	2	2
Recreational Space	0	0	34,085	34,085

Residential Space

Dimensional Unit (sq. ft.)	Existing (sq. ft.)	Demolition (sq. ft.)	Proposed (sq. ft.)	Total (sq. ft.)
Floor Area (all floors – heated and unheated)	4001	4001	216,000	216,000
Total Square Footage of All Units	4001	4001	216,000	216,000
Total Square Footage of Affordable Units			32,000	32,000
Total Residential Density			6.9/AC	6.9/AC
Number of Dwelling Units	1	1	108	108
Number of Affordable Dwelling Units	0	0	16	16
Number of Single Bedroom Units			0	0
Number of Two Bedroom Units			0	0
Number of Three Bedroom Units	1	1	108	108

Non-Residential Space (Gross Floor Area in Square Feet)

Use Type	Existing	Proposed	Uses	Existing	Proposed
Commercial					
Restaurant			# of Seats		
Government					
Institutional					
Medical					
Office					
Hotel			# of Rooms		
Industrial					
Place of Worship			# of Seats		
Other					

Dimensional Requirements		Required by Ordinance	Existing	Proposed
Setbacks (minimum)	Street	20	NA	20
	Interior (neighboring property lines)	6	NA	6
	Solar (northern property line)	8	NA	8
Height (maximum)	Primary	39	NA	39
	Secondary	60	NA	39
Streets	Frontages	40	NA	40
	Widths	50	NA	50



PROJECT FACT SHEET

TOWN OF CHAPEL HILL

Planning Department

Section F: Adjoining or Connecting Streets and Sidewalks

Note: For approval of proposed street names, contact the Engineering Department.

Street Name	Right-of-Way Width	Pavement Width	Number of Lanes	Existing Sidewalk*	Existing Curb/Gutter
Homestead Road	60'	Variable	2-3 lanes	☐ Yes	☐ Yes
Kipling Drive	45	27	2	☒ Yes	☒ Yes

List Proposed Points of Access (Ex: Number, Street Name):

*If existing sidewalks do not exist and the applicant is adding sidewalks, please provide the following information:

Sidewalk Information			
Street Names	Dimensions	Surface	Handicapped Ramps
Homestead Road	10' Multi Use	Asphalt	☒ Yes ☐ No ☐ N/A
			☐ Yes ☐ No ☐ N/A

Section G: Parking Information

Parking Spaces	Minimum	Maximum	Proposed
Regular Spaces	189	243	216
Handicap Spaces	0	0	3
Total Spaces	NA	NA	234
Guest Spaces	NA	NA	18
Bicycle Spaces			27
Surface Type			

Section H: Landscape Buffers

Location (North, South, Street, Etc.)	Minimum Width	Proposed Width	Alternate Buffer	Modify Buffer
Homestead Road - North External	15Feet B	15 Feet	☐ Yes	☒ Yes
UNC Property - East	10 Feet B	10 Feet	☐ Yes	☒ Yes
UNC Property - South	10 Feet B	10 Feet	☐ Yes	☒ Yes
The Courtyards - West	None	None	☐ Yes	☒ Yes



PROJECT FACT SHEET

TOWN OF CHAPEL HILL

Planning Department

Section I: Land Use Intensity

Existing Zoning District:

Proposed Zoning Change (if any):

Zoning – Area – Ratio			Impervious Surface Thresholds			Minimum and Maximum Limitations	
Zoning District(s)	Floor Area Ratio (FAR)	Recreation Space Ratio (RSR)	Low Density Residential (0.24)	High Density Residential (0.50)	Non-Residential (0.70)	Maximum Floor Area (MFA) = FAR x GLA	Minimum Recreation Space (MSR) = RSR x GLA
R-5	.303	.050		373,363		226,258	34,085
ADU BONUS						54,400	
TOTAL						280,658	34,085
RCD Streamside		0.01					NA
RCD Managed		0.019					NA
RCD Upland							NA

Section J: Utility Service

Check all that apply:

Water	☒ OWASA	☐ Individual Well	☐ Community Well	☐ Other
Sewer	☒ OWASA	☐ Individual Septic Tank	☐ Community Package Plant	☐ Other
Electrical	☒ Underground	☐ Above Ground		
Telephone	☒ Underground	☐ Above Ground		
Solid Waste	☒ Town	☐ Private		



CONDITIONAL ZONING APPLICATION SUBMITTAL REQUIREMENTS TOWN OF CHAPEL HILL Planning Department

The following must accompany your application. Failure to do so will result in your application being considered incomplete. For assistance with this application, please contact the Chapel Hill Planning Department (Planning) at (919) 968-2728 or at planning@townofchapelhill.org.

	Application fee (including Engineering Review fee) (refer to fee schedule)	Amount Paid \$	63,368.80
	Pre-application meeting –with appropriate staff		
	Digital Files – provide digital files of all plans and documents		
	Recorded Plat or Deed of Property		
	Project Fact Sheet		
	Traffic Impact Statement – completed by Town’s consultant (or exemption)		
	Description of Public Art Proposal , if applicable		
	Statement of Justification		
	Response to Community Design Commission and Town Council Concept Plan comments , if applicable		
	Affordable Housing Proposal , if applicable		
	Statement of Consistency with Comprehensive Plan or request to amend Comprehensive Plan		
	Mailing list of owners of property within 1,000 feet perimeter of subject property (see GIS notification tool)		
	Mailing fee for above mailing list (mailing fee is double due to 2 mailings)	Amount Paid \$	137
	Written Narrative describing the proposal, including proposed land uses and proposed conditions		
	Resource Conservation District, Floodplain, & Jordan Buffers Determination – necessary for all submittals		
	Jurisdictional Wetland Determination – if applicable		
	Resource Conservation District Encroachment Exemption or Variance (determined by Planning)		
	Jordan Buffer Authorization Certificate or Mitigation Plan Approval (determined by Planning)		
	Reduced Site Plan Set (reduced to 8.5" x 11")		

Stormwater Impact Statement (1 copy to be submitted)

- Written narrative describing existing & proposed conditions, anticipated stormwater impacts and management structures and strategies to mitigate impacts
- Description of land uses and area (in square footage)
- Existing and proposed impervious surface area in square feet for all subareas and project area
- Ground cover and uses information
- Soil information (classification, infiltration rates, depth to groundwater and bedrock)
- Time of concentration calculations and assumptions
- Topography (2-foot contours)
- Pertinent on-site and off-site drainage conditions
- Upstream and/or downstream volumes
- Discharges and velocities
- Backwater elevations and effects on existing drainage conveyance facilities
- Location of jurisdictional wetlands and regulatory FEMA Special Flood Hazard Areas
- Water quality volume calculations
- Drainage areas and sub-areas delineated
- Peak discharge calculations and rates (1, 2, and 25-year storms)
- Hydrographs for pre- & post-development without mitigation, post-development with mitigation
- Volume calculations and documentation of retention for 2-year storm



**CONDITIONAL ZONING APPLICATION
SUBMITTAL REQUIREMENTS
TOWN OF CHAPEL HILL
Planning and Development Services**

- r) 85% TSS removal for post-development stormwater runoff
- s) Nutrient loading calculations
- t) BMP sizing calculations
- u) Pipe sizing calculations and schedule (include HGL & EGL calculations and profiles)

Plan Sets (10 copies to be submitted no larger than 24" x 36")

Plans should be legible and clearly drawn. All plan set sheets should include the following:

- Project Name
- Legend
- Labels
- North Arrow (North oriented toward top of page)
- Property boundaries with bearing and distances
- Scale (Engineering), denoted graphically and numerically
- Setbacks
- Streams, RCD Boundary, Jordan Riparian Buffer Boundary, Floodplain, and Wetlands Boundary, where applicable
- Revision dates and professional seals and signatures, as applicable

Cover Sheet

- a) Include Project Name, Project fact information, PIN, and Design Team

Area Map

- a) Project name, applicant, contact information, location, PIN, & legend
- b) Dedicated open space, parks, greenways
- c) Overlay Districts, if applicable
- d) Property lines, zoning district boundaries, land uses, project names of site and surrounding properties, significant buildings, corporate limit lines
- e) Existing roads (public & private), rights-of-way, sidewalks, driveways, vehicular parking areas, bicycle parking, handicapped parking, street names
- f) 1,000' notification boundary

Existing Conditions Plan

- a) Slopes, soils, environmental constraints, existing vegetation, and any existing land features
- b) Location of all existing structures and uses
- c) Existing property line and right-of-way lines
- d) Existing utilities & easements including location & sizes of water, sewer, electrical, & drainage lines
- e) Nearest fire hydrants
- f) Nearest bus shelters and transit facilities
- g) Existing topography at minimum 2-foot intervals and finished grade
- h) Natural drainage features & water bodies, floodways, floodplain, RCD, Jordan Buffers & Watershed boundaries



**CONDITIONAL ZONING APPLICATION
SUBMITTAL REQUIREMENTS
TOWN OF CHAPEL HILL
Planning and Development Services**

Detailed Site Plan

- a) Existing and proposed building locations
- b) Description & analysis of adjacent land uses, roads, topography, soils, drainage patterns, environmental constraints, features, existing vegetation, vistas (on and off-site)
- c) Location, arrangement, & dimension of vehicular parking, width of aisles and bays, angle of parking, number of spaces, handicapped parking, bicycle parking. Typical pavement sections & surface type.
- d) Location of existing and proposed fire hydrants
- e) Location and dimension of all vehicle entrances, exits, and drives
- f) Dimensioned street cross-sections and rights-of-way widths
- g) Pavement and curb & gutter construction details
- h) Dimensioned sidewalk and tree lawn cross sections
- i) Proposed transit improvements including bus pull-off and/or bus shelter
- j) Required landscape buffers (or proposed alternate/modified buffers)
- k) Required recreation area/space (including written statement of recreation plans)
- l) Refuse collection facilities (existing and proposed) or shared dumpster agreement
- m) Construction parking, staging, storage area, and construction trailer location
- n) Sight distance triangles at intersections
- o) Proposed location of street lights and underground utility lines and/or conduit lines to be installed
- p) Easements
- q) Clearing and construction limits
- r) Traffic Calming Plan – detailed construction designs of devices proposed & associated sign & marking plan

Stormwater Management Plan

- a) Topography (2-foot contours)
- b) Existing drainage conditions
- c) RCD and Jordan Riparian Buffer delineation and boundary (perennial & intermittent streams; note ephemeral streams on site)
- d) Proposed drainage and stormwater conditions
- e) Drainage conveyance system (piping)
- f) Roof drains
- g) Easements
- h) BMP plans, dimensions, details, and cross-sections
- i) Planting and stabilization plans and specifications

Landscape Protection Plan

- a) Rare, specimen, and significant tree survey within 50 feet of construction area
- b) Rare and specimen tree critical root zones
- c) Rare and specimen trees proposed to be removed
- d) Certified arborist tree evaluation, if applicable
- e) Significant tree stand survey
- f) Clearing limit line
- g) Proposed tree protection/silt fence location
- h) Pre-construction/demolition conference note
- i) Landscape protection supervisor note
- j) Existing and proposed tree canopy calculations, if applicable



**CONDITIONAL ZONING APPLICATION
SUBMITTAL REQUIREMENTS
TOWN OF CHAPEL HILL
Planning and Development Services**

Planting Plan

- a) Dimensioned and labeled perimeter buffers
- b) Off-site buffer easement, if applicable
- c) Landscape buffer and parking lot planting plan (including planting strip between parking and building, entryway planting, and 35% shading requirement)

Steep Slope Plan

- a) Classify and quantify slopes 0-10%, 10-15%, 15-25%, and 25% and greater
- b) Show and quantify areas of disturbance in each slope category
- c) Provide/show specialized site design and construction techniques

Grading and Erosion Control Plan

- a) Topography (2-foot contours)
- b) Limits of Disturbance
- c) Pertinent off-site drainage features
- d) Existing and proposed impervious surface tallies

Streetscape Plan, if applicable

- a) Public right-of-way existing conditions plan
- b) Streetscape demolition plan
- c) Streetscape proposed improvement plan
- d) Streetscape proposed utility plan and details
- e) Streetscape proposed pavement/sidewalk details
- f) Streetscape proposed furnishing details
- g) Streetscape proposed lighting detail

Solid Waste Plan

- a) Preliminary Solid Waste Management Plan
- b) Existing and proposed dumpster pads
- c) Proposed dumpster pad layout design
- d) Proposed heavy duty pavement locations and pavement construction detail
- e) Preliminary shared dumpster agreement, if applicable



**CONDITIONAL ZONING APPLICATION
SUBMITTAL REQUIREMENTS
TOWN OF CHAPEL HILL
Planning and Development Services**

Construction Management Plan

- a) Construction trailer location
- b) Location of construction personnel parking and construction equipment parking
- c) Location and size of staging and materials storage area
- d) Description of emergency vehicle access to and around project site during construction
- e) Delivery truck routes shown or noted on plan sheets

Energy Management Plan

- a) Description of how project will be 20% more energy efficient than ASHRAE standards
- b) Description of utilization of sustainable forms of energy (Solar, Wind, Hydroelectric, and Biofuels)
- c) Participation in NC GreenPower program
- d) Description of how project will ensure indoor air quality, adequate access to natural lighting, and allow for proposed utilization of sustainable energy
- e) Description of how project will maintain commitment to energy efficiency and reduced carbon footprint over time
- f) Description of how the project's Transportation Management Plan will support efforts to reduce energy consumption as it affects the community

Exterior Elevations

- a) An outline of each elevation of the building, including the finished grade line along the foundation (height of building measured from mean natural grade)

HOMESTEAD ROAD TOWNHOMES

CONSULTANT:



STEWART
101 WEST MAIN ST.
DURHAM, NC 27701
T 919.380.8750

FIRM LICENSE #: C-1051
www.stewartinc.com
PROJECT #: C22033

APPLICANT:

GS HOMESTEAD, LLC
121 S. ESTES DRIVE, SUITE 100
CHAPEL HILL, NC 2514

PARCEL INFORMATION:

SITE DATA	
PROJECT NAME:	HOMESTEAD ROAD TOWNHOMES
SITE ADDRESS:	2217 HOMESTEAD ROAD
COUNTY:	ORANGE
PARCEL PIN #:	9870907642
PARCEL OWNER:	GS HOMESTEAD, LLC
TOTAL PARCEL AREA:	15.65
PROPOSED UNITS:	108 TOWNHOME (16 AFFORDABLE UNITS)
CURRENT ZONING:	R-5-CZD
PROPOSED ZONING:	R-5-CZD
EXISTING LAND USE:	RESIDENTIAL
PROPOSED LAND USE:	TOWNHOUSE DEVELOPMENT
FLOOD PLAIN DATA:	MAP NO. 3710987000K, PANEL EFFECTIVE 11/17/2017
WATERSHED:	JORDAN LAKE
RIVER BASIN:	CAPE FEAR
TREE CONSERVATION AREA::	30%
TOTAL LIMITS OF DISTURBANCE::	13.16 AC / 573,159 SF
EXISTING IMPERVIOUS AREA:	0.35 AC / 15,438 SF
PROPOSED IMPERVIOUS AREA:	6.48 AC / 282,274 SF
PARKING DATA:	
MINIMUM REQUIRED:	1.75 SPACE PER 3 BEDROOM = 189 SPACE
MAXIMUM ALLOWED:	2.25 SPACE PER 3 BEDROOM = 243 SPACE
PROVIDED:	2 SPACE PER UNIT = 216 SPACE 18 GUEST PARKING (2 ADA & 1 VAN) TOTAL: 234 SPACE
BICYCLE PARKING:	
REQUIRED:	1 SPACE PER 4 UNITS = 27 SPACE
PROVIDED:	4 SPACE (2 RACKS) IN NEIGHBORHOOD PARK; REST PROVIDED IN TOWNHOME UNITS

CONDITIONAL ZONING PERMIT

JUNE 24, 2022
2217 HOMESTEAD ROAD
CHAPEL HILL, NORTH CAROLINA
2ND RESUBMITTAL - OCTOBER 7, 2022

INDEX OF DRAWINGS	
Sheet #	SHEET NAME
C0.00	COVER SHEET
C0.10	GENERAL NOTES
C0.20	AREA MAP
C1.00	EXISTING CONDITIONS & DEMOLITION PLAN
C1.10	STEEP SLOPE ANALYSIS
C1.20	CONSTRUCTION MANAGEMENT PLAN
C3.00	SITE PLAN
C3.10	TRASH MANAGEMENT & FIRE APPARATUS PLAN
C3.90	SITE DETAILS
C3.91	SITE DETAILS
C5.00	GRADING & STORM DRAINAGE PLAN
C6.00	UTILITY PLAN
L7.00	CODE PLANTING PLAN
L7.10	LANDSCAPE PROTECTION PLAN
L7.11	LANDSCAPE PROTECTION PLAN - TREE SURVEY
L7.90	PLANTING & SOILS DETAILS
A1.00	EXTERIOR ELEVATION


VICINITY MAP



Sheet #:

C0.00

L:\Projects\2022\C22033 - Homestead Road Townhomes\DWGS\1-SUP\3-Sheets\C22033-C0 20 Area Map.dwg Oct 07, 2022 - 9:26am

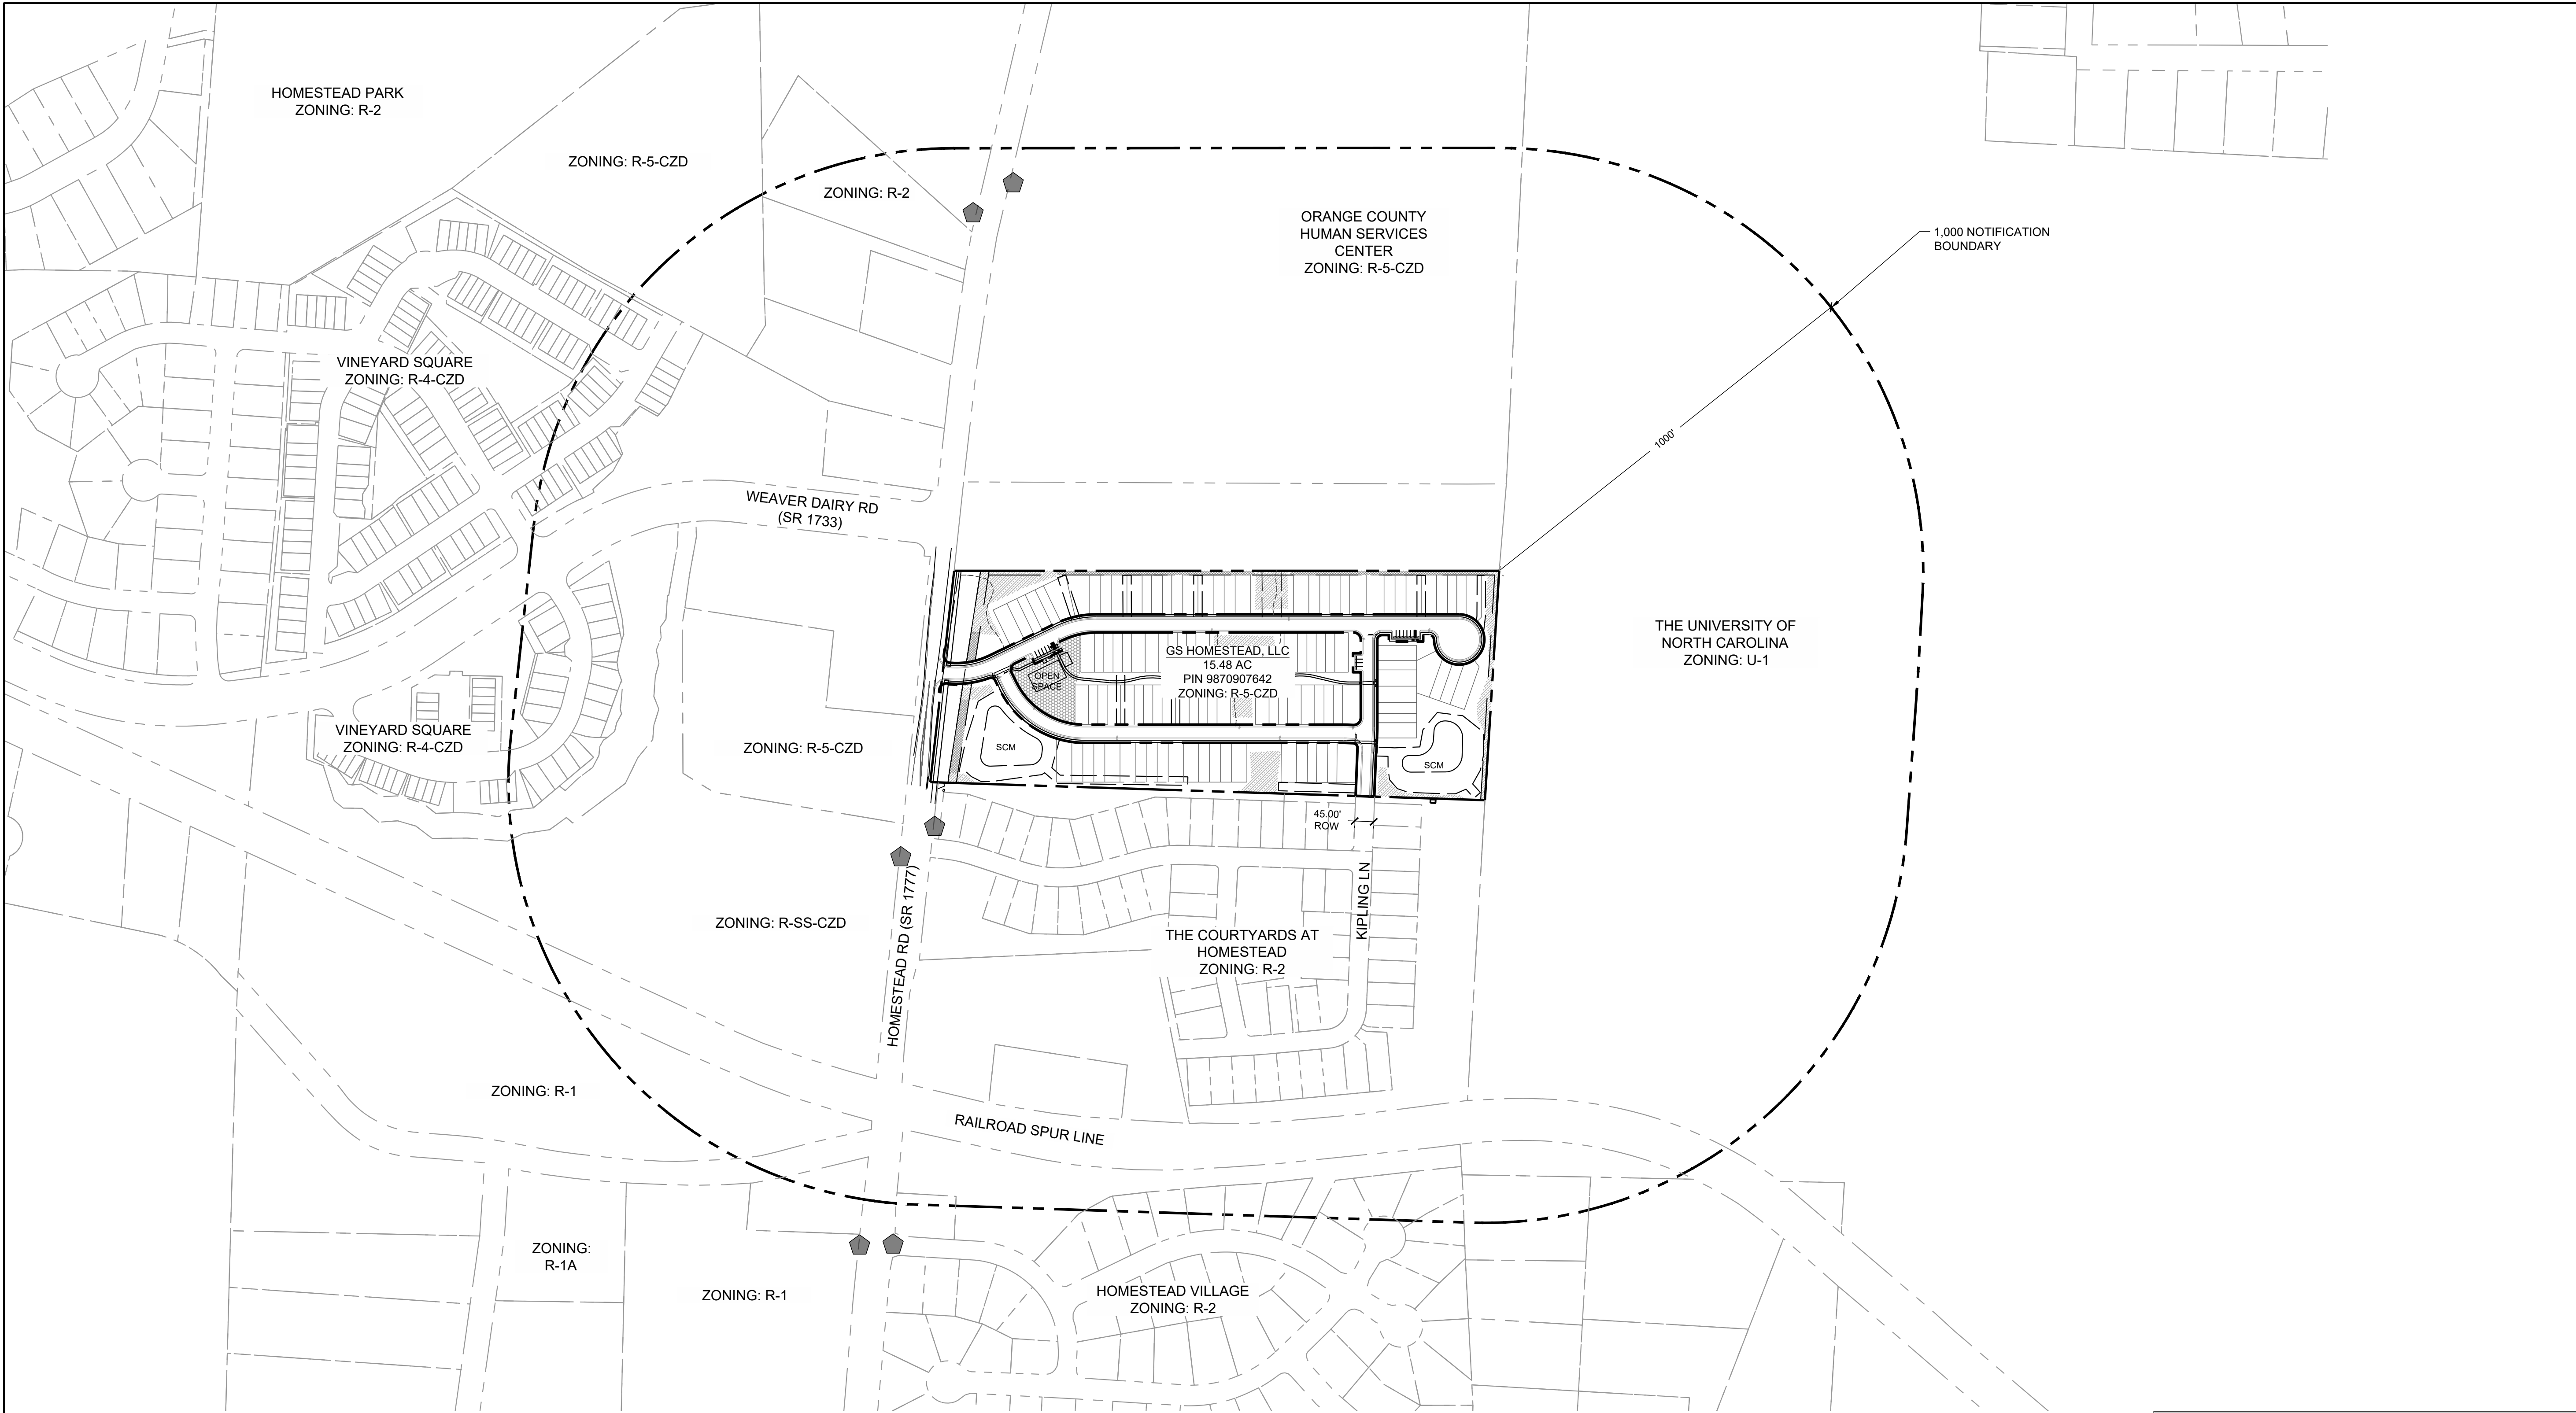

LEGEND:	
SYMBOL	DESCRIPTION
	1000' BOUNDARY LINE
	OPEN SPACE
	TREE REPLACEMENT AREA
	TREE SAVE AREA
	BUS STOP




STEWART
101 WEST MAIN ST.
DURHAM, NC 27701
T 919.380.8750

FIRM LICENSE #: C-1051
www.stewartinc.com
PROJECT #: C22033

Client:

GS HOMESTEAD, LLC
121 S. ESTES DRIVE, SUITE 100
CHAPEL HILL, NC 27514
PHONE: 919.489.9000
EMAIL: RICHARD@GURLITZARCHITECTS.COM


Vicinity map:

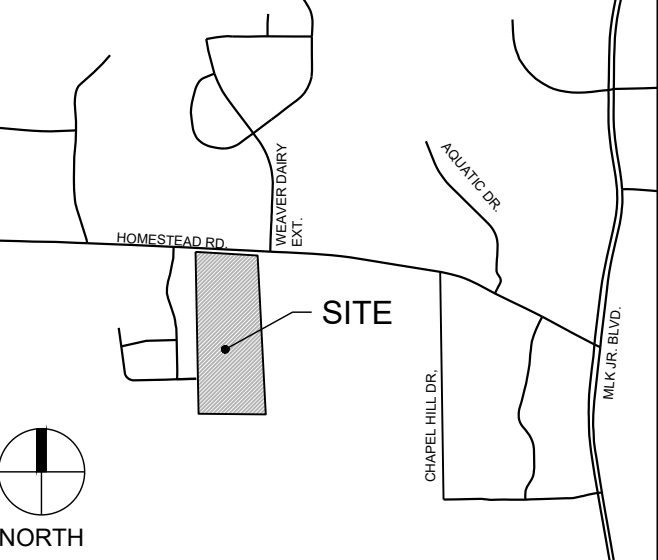

Seal:

PRELIMINARY - DO NOT
USE FOR CONSTRUCTION

Scale:

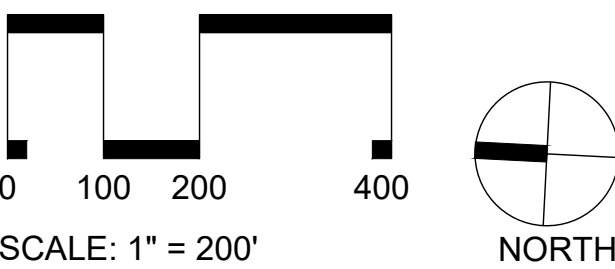

Project:

**HOMESTEAD
ROAD
TOWNHOMES**

Issued for:

**CONDITIONAL ZONING
PERMIT**

No.	Date	Description
1	8/26/2022	1ST RESUBMITTAL
2	10/07/2022	2ND RESUBMITTAL


Title:

AREA MAP

Project number: C22033 Sheet #:
Issued Date: 06.24.2022
Drawn by: HNJ
Approved by: TS

C0.20

L:\Projects\2022\C22033 - Homestead Road Townhomes\DWGS\1-SUP\3-Sheets\C22033-C1 00 Existing Conditions Plan.dwg Oct 07, 2022 - 9:26am

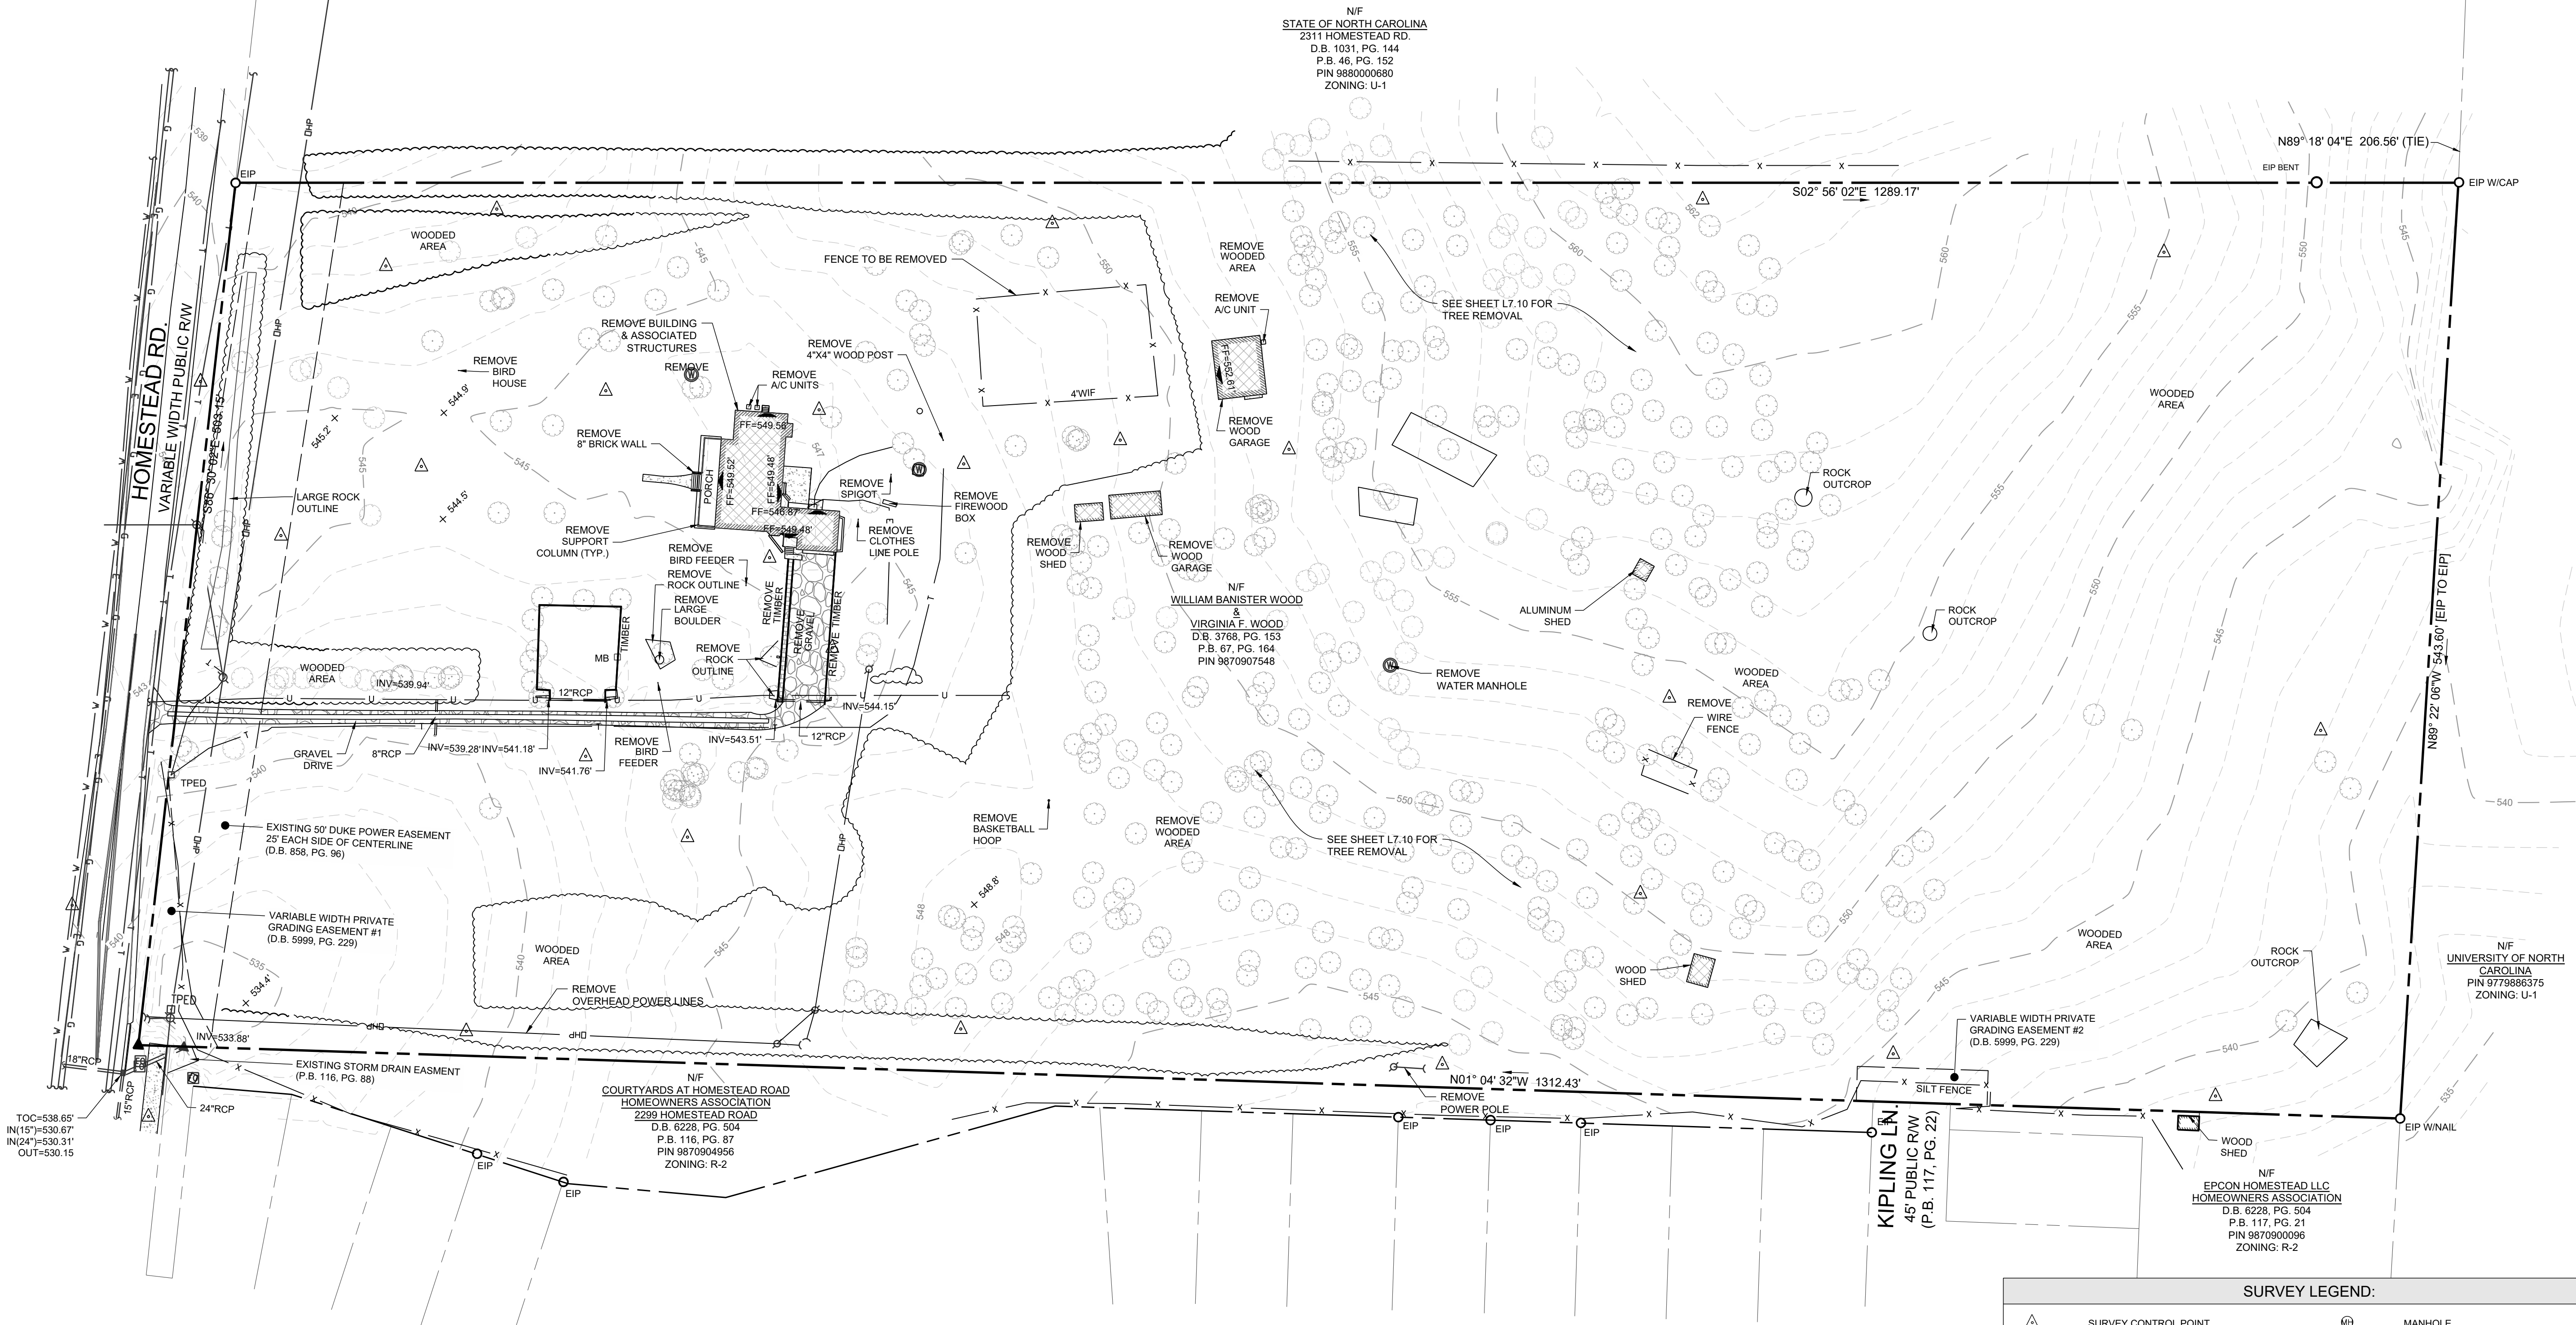

N/F
STATE OF NORTH CAROLINA
2311 HOMESTEAD RD.
D.B. 1031, PG. 144
P.B. 48, PG. 152
PIN 988000680
ZONING: U-1

N/F
WILLIAM BANISTER WOOD
&
VIRGINIA F. WOOD
D.B. 3768, PG. 153
P.B. 67, PG. 164
PIN 9870907548

N/F
COURTYARDS AT HOMESTEAD ROAD
HOMEOWNERS ASSOCIATION
2299 HOMESTEAD ROAD
D.B. 1228, PG. 504
P.B. 116, PG. 87
PIN 9870904956
ZONING: R-2


N/F
EPCON HOMESTEAD LLC
HOMEOWNERS ASSOCIATION
D.B. 6228, PG. 504
P.B. 117, PG. 21
PIN 9870900096
ZONING: R-2

N/F
UNIVERSITY OF NORTH
CAROLINA
PIN 97736885375
ZONING: U-1

NOTES:
1. SEE SHEET C0.10 FOR GENERAL AND EXISTING CONDITIONS NOTES.


DEMOLITION LEGEND:	
SYMBOL	DESCRIPTION
	REMOVE BUILDING
	REMOVE GRAVEL
	REMOVE TREE (SEE SHEET L7.10 FOR REMOVAL)
	REMOVE ROCK OUTCROP

SURVEY LEGEND:			
	SURVEY CONTROL POINT		MANHOLE
	EXISTING IRON PIPE		TRAFFIC SIGNAL BOX
	EXISTING CONCRETE MONUMENT		TRAFFIC SIGNAL POST
	COMPUTED POINT		MONITORING WELL
	STORM DRAIN MANHOLE		BORING LOCATION
	STORM DRAIN CURB INLET		BOLLARD
	SANITARY SEWER MANHOLE		SIGN
	SANITARY SEWER CLEANOUT		FINISHED FLOOR ELEVATION
	SANITARY FORCEMAIN VALVE		DECIDUOUS TREE
	HYDRANT		EVERGREEN TREE
	WATER VALVE		BUSH
	WATER METER		WIRE FENCE
	WATER MANHOLE		CHAIN LINK FENCE
	WATER VAULT		UNDERGROUND TELEPHONE LINE
	GAS VALVE		UNDERGROUND FIBER OPTIC LINE
	GAS METER		UNDERGROUND GAS LINE
	TELEPHONE MANHOLE		UNDERGROUND ELECTRIC LINE
	TELEPHONE PEDESTAL		UNDERGROUND WATER LINE
	TV MANHOLE		SANITARY SEWER LINE
	TV PEDESTAL		STORM DRAIN LINE
	FIBER OPTIC WITNESS POST		OVERHEAD WIRES
	FIBER OPTIC BOX		UNIDENTIFIED LINE
	ELECTRIC MANHOLE		UNKNOWN DESTINATION
	ELECTRIC METER		CONCRETE SURFACE
	ELECTRIC BOX		DUCTILE IRON PIPE
	UTILITY POLE		PVC
	GUY POLE		POLYVINYL CHLORIDE PIPE
	GUY WIRE		HDPE
	LIGHT POLE		REINFORCED CONCRETE PIPE
			CMP
			CORRUGATED METAL PIPE
			CB
			CATCH BASIN

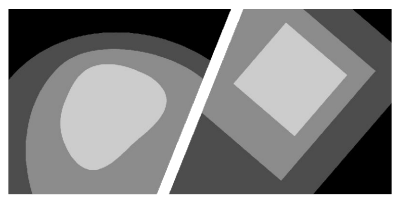


STEWART
101 WEST MAIN ST.
DURHAM, NC 27701
T 919.380.8750
FIRM LICENSE #: C-1051
www.stewartinc.com
PROJECT #: C22033

Client:
GS HOMESTEAD, LLC
121 S. ESTES DRIVE, SUITE 100
CHAPEL HILL, NC 27514
PHONE: 919.489.9000
EMAIL: RICHARD@GURLITZARCHITECTS.COM

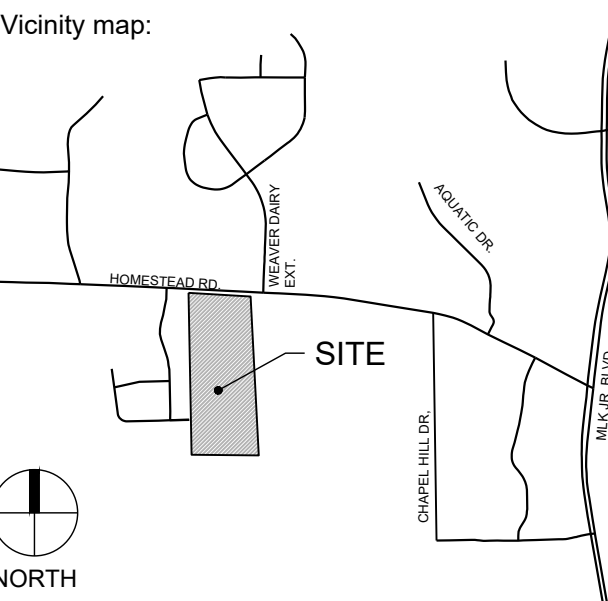

PRELIMINARY - DO NOT
USE FOR CONSTRUCTION

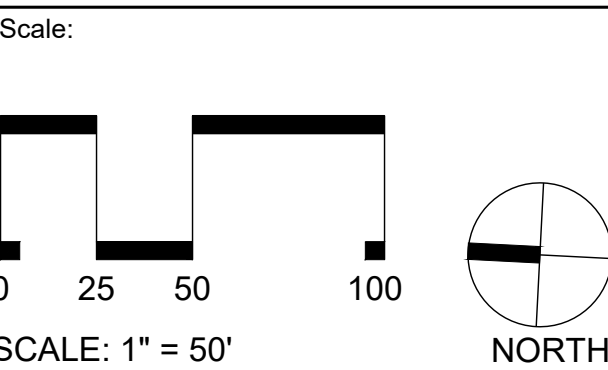

HOMESTEAD ROAD TOWNHOMES

CONDITIONAL ZONING PERMIT

No.	Date	Description
1	8/26/2022	1ST RESUBMITTAL
2	10/07/2022	2ND RESUBMITTAL

EXISTING CONDITIONS & DEMOLITION PLAN

Project number: C22033 Sheet #:
Issued Date: 06.24.2022
Drawn by: HNJ
Approved by: TS

C1.00



GS HOMESTEAD, LLC
121 S. ESTES DRIVE, SUITE 100
CHAPEL HILL, NC 27514
PHONE: 919.489.9000
EMAIL: RICHARD@GURLITZARCHITECTS.COM

A map showing the location of the 'SITE' (a grey rectangle) relative to 'HOMESTEAD RD' and 'CHapel Hill'. A north arrow is in the bottom left corner.

PRELIMINARY - DO NOT
USE FOR CONSTRUCTION



25 50 100

SCALE: 1" = 50'

NORTH



HOMESTEAD ROAD TOWNHOMES

CONDITIONAL ZONING PERMIT

[illegible]

STEEP SLOPE ANALYSIS


Project number: C22033 Sheet #:
Issued Date: 06.24.2022
Drawn by: SM
Approved by: TS

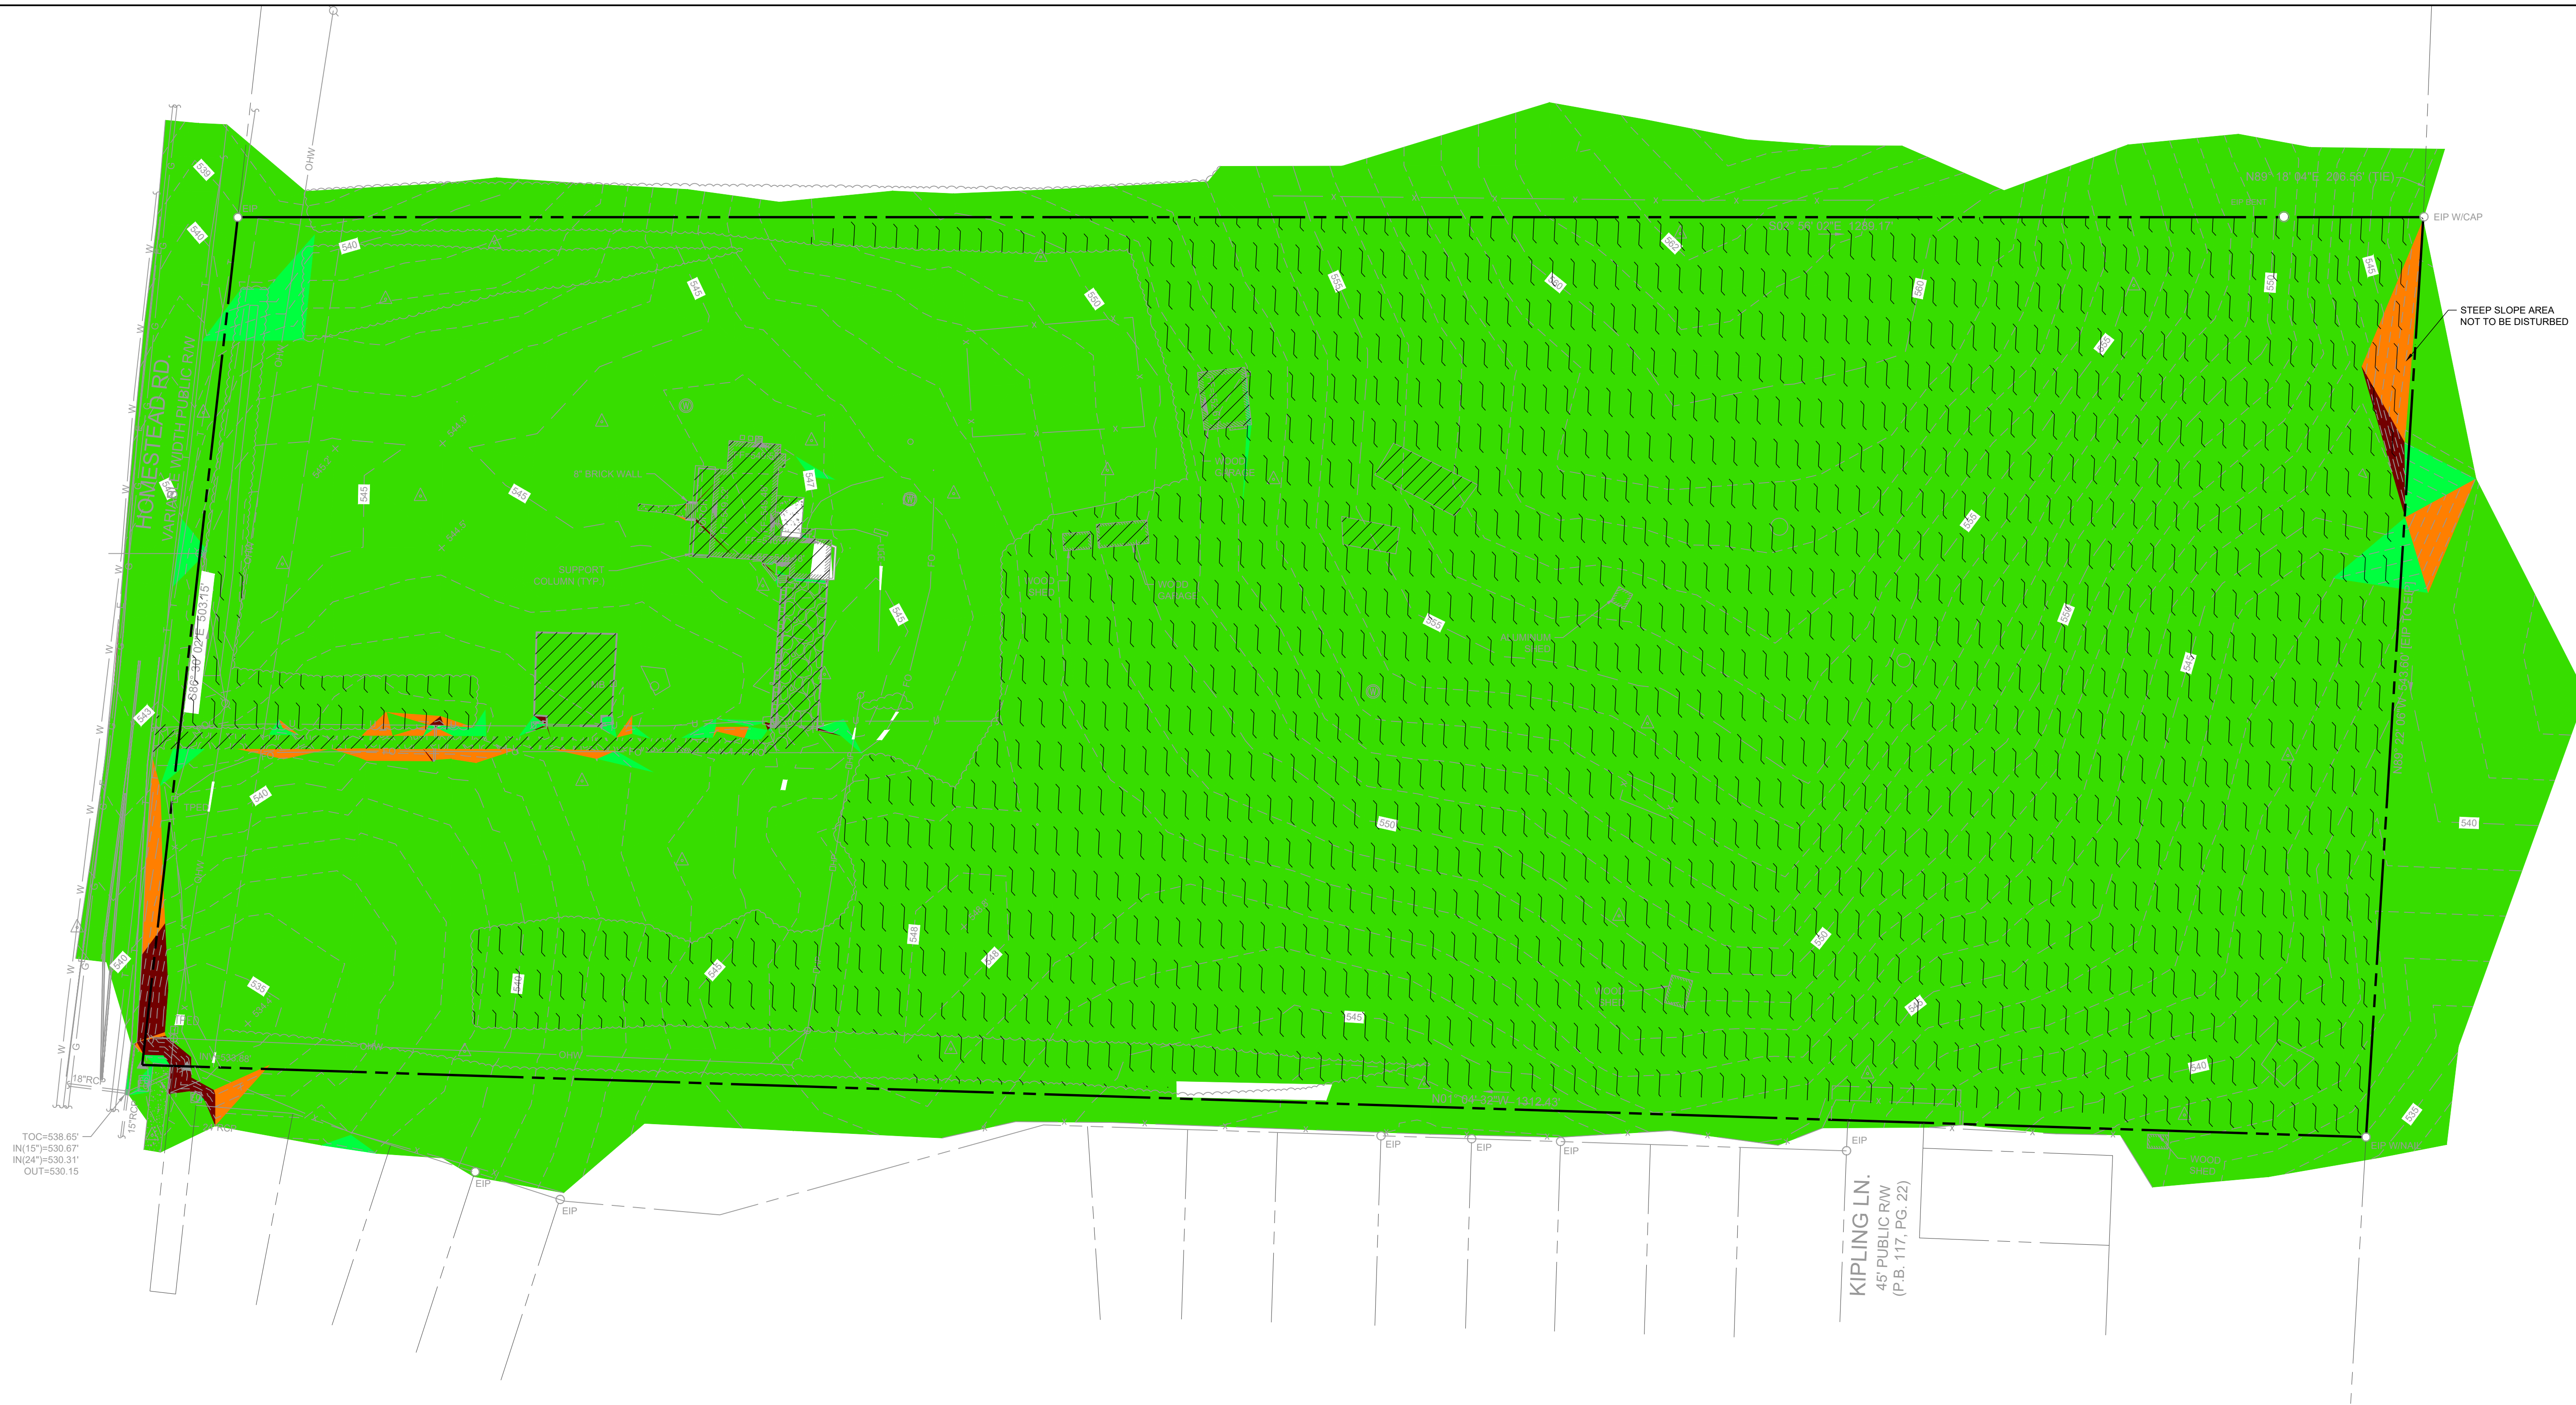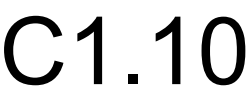

NOTE: ALL SLOPES GREATER THAN 15%
ON THIS SITE ARE RELATED TO
DRIVEWAYS OR ROADS AND THEREFORE
NOT SUBJECT TO STEEP SLOPE
CLASSIFICATION.

Slopes Table			
	Minimum Slope	Maximum Slope	Color
	0.00%	10.00%	
	10.00%	15.00%	
	15.00%	25.00%	
	25.00%	100.00%	

L:\Projects\2022\C22033 - Homestead Road Townhomes\DWGS\1-SUP\3-Sheets\C22033-C1 20 Construction Management Plan.dwg, Oct 07, 2022, 9:26am

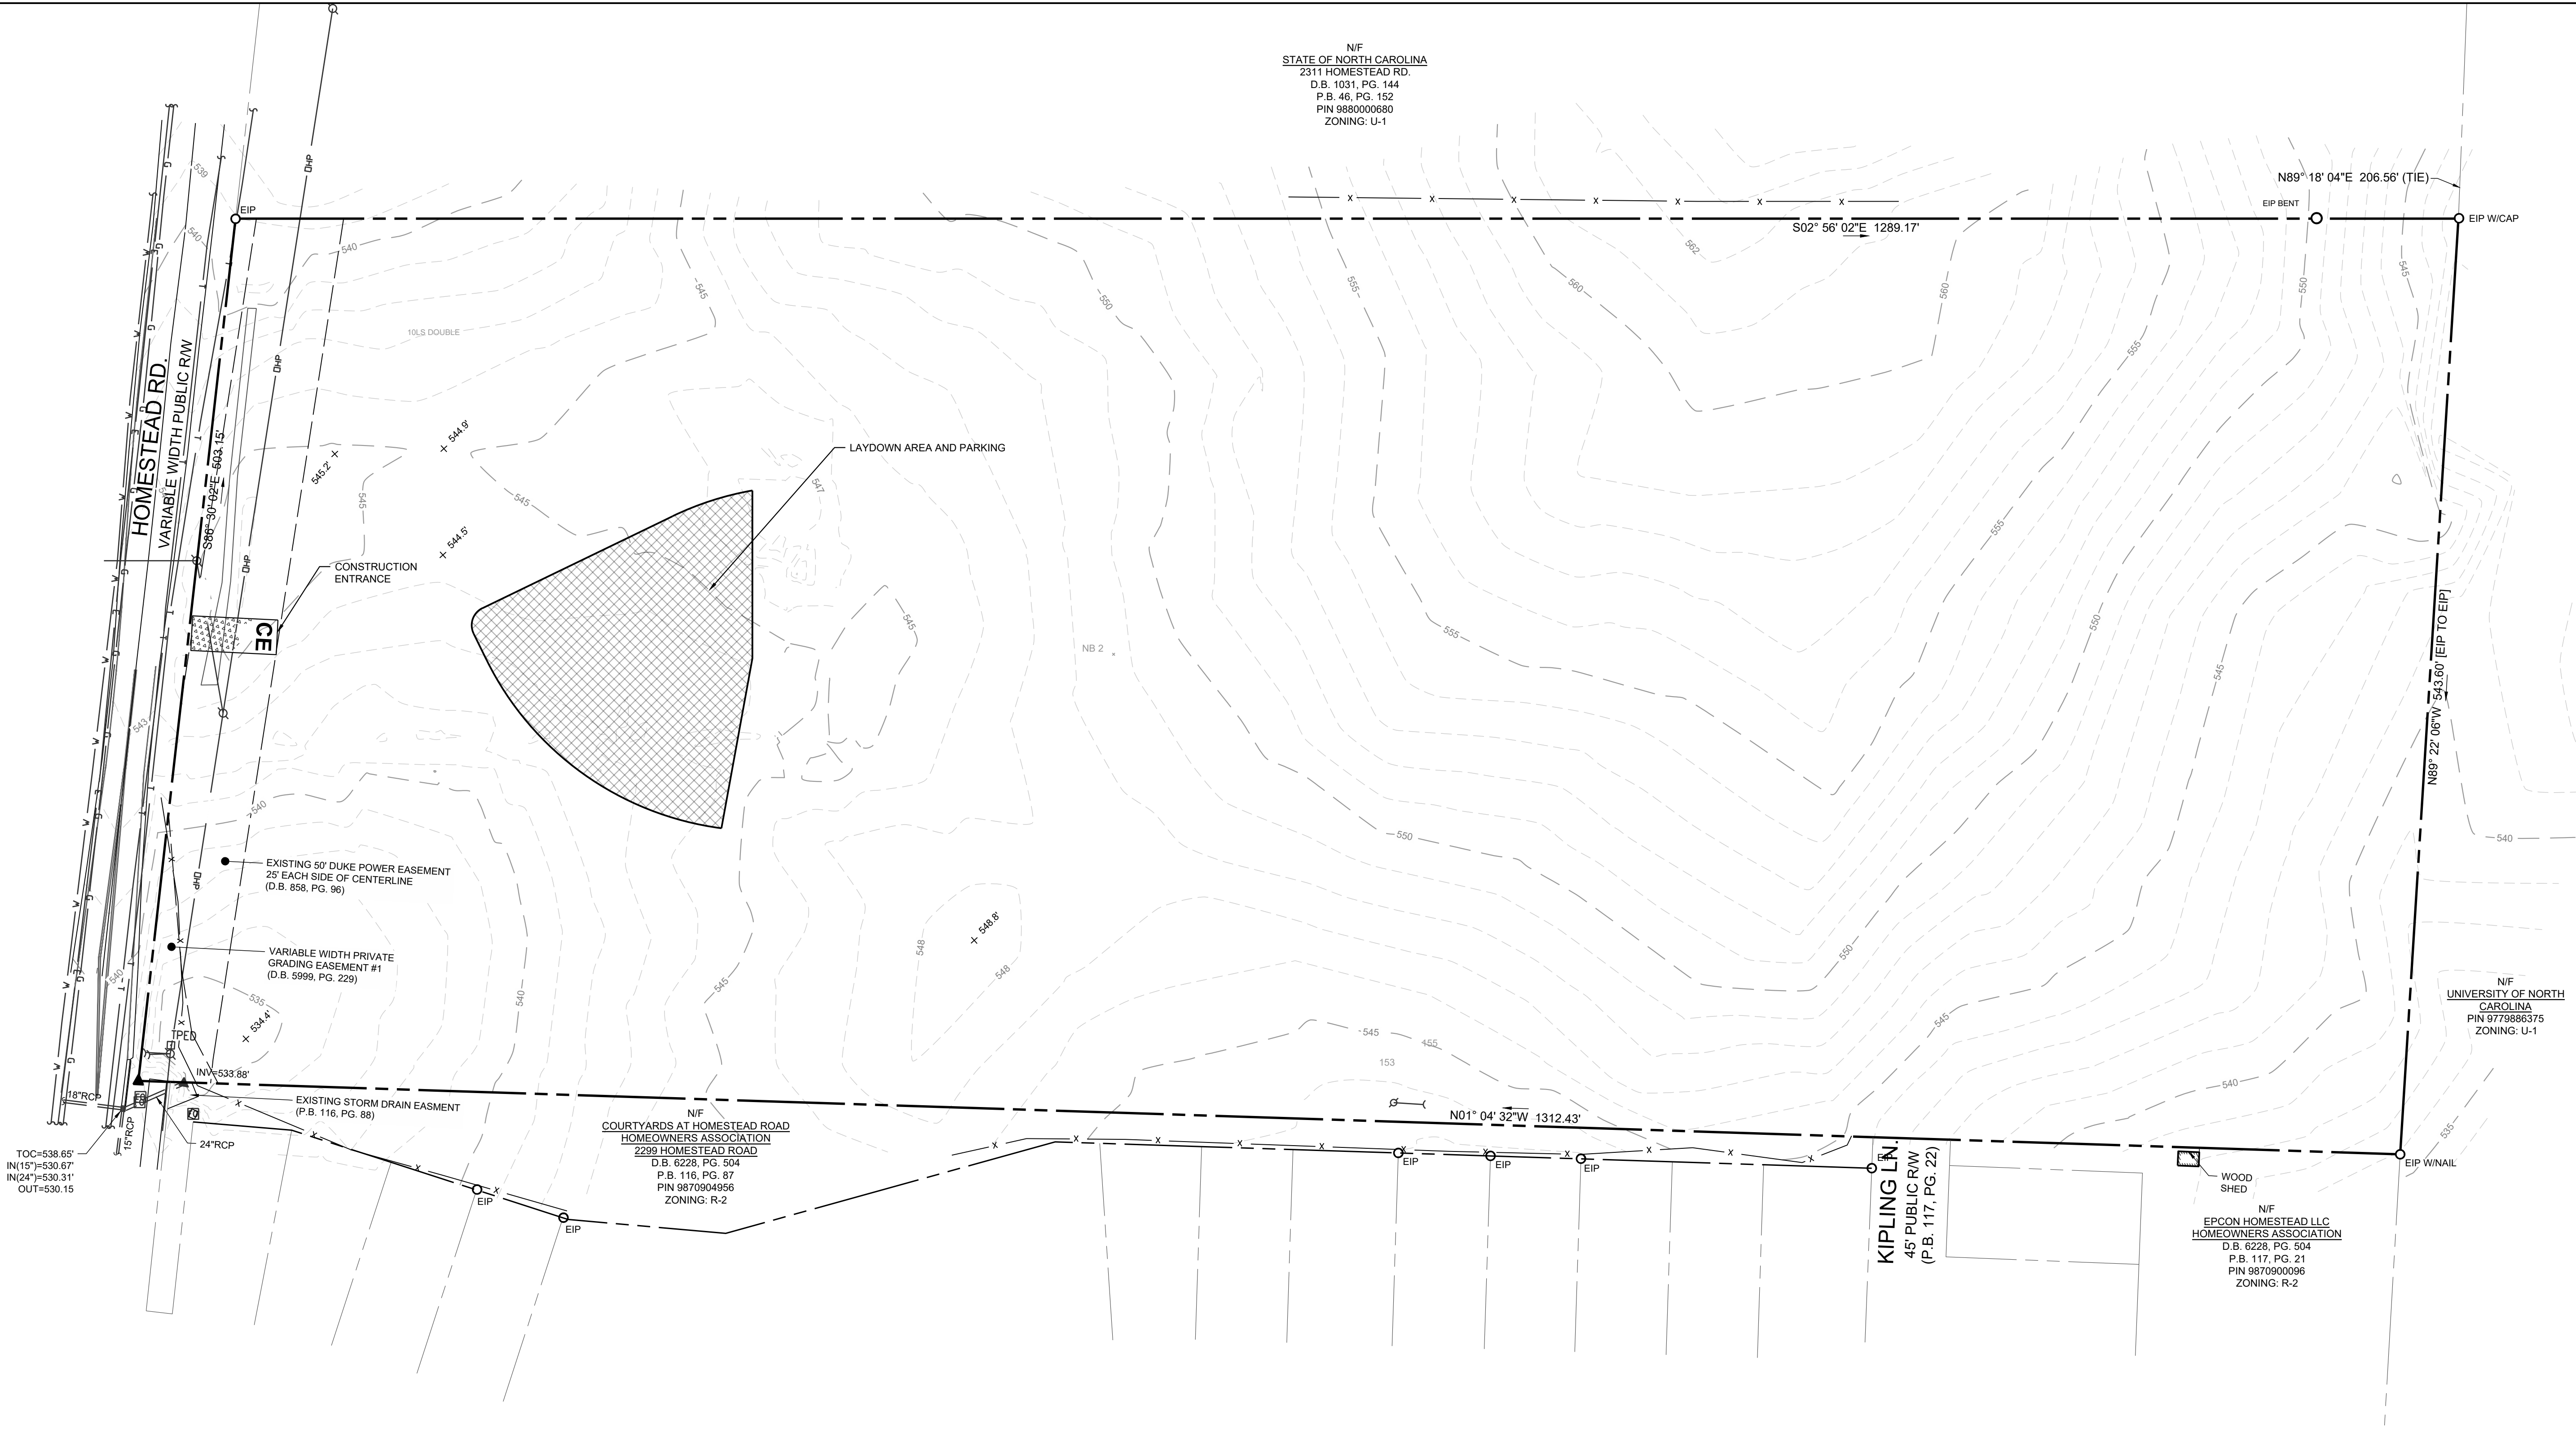


STEWART

101 WEST MAIN ST.
DURHAM, NC 27701
T 919.380.8750

FIRM LICENSE # C-1051
www.stewartinc.com
PROJECT # C22033



Client:

GS HOMESTEAD, LLC
121 S. ESTES DRIVE, SUITE 100
CHAPEL HILL, NC 27514
PHONE: 919.489.9000
EMAIL: RICHARD@GURLITZARCHITECTS.COM

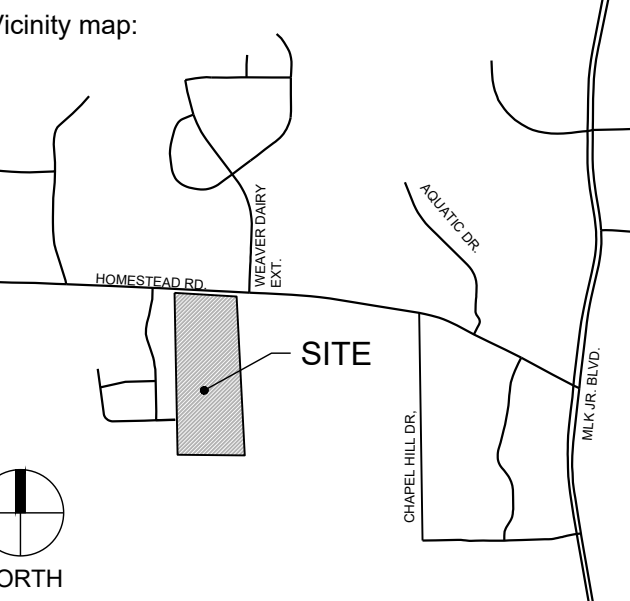

Seal:

PRELIMINARY - DO NOT
USE FOR CONSTRUCTION

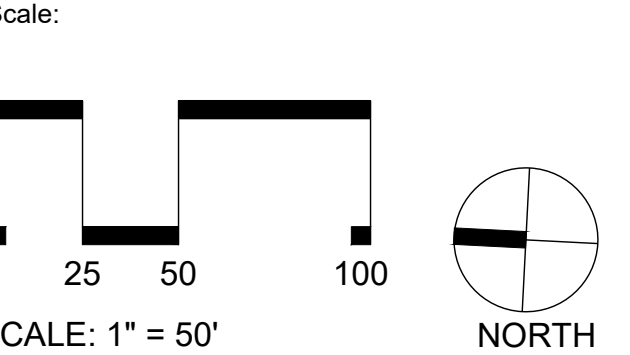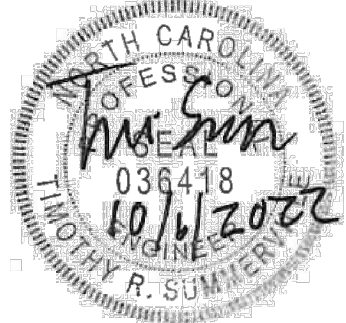

Project:

**HOMESTEAD
ROAD
TOWNHOMES**

Issued for:

**CONDITIONAL ZONING
PERMIT**

No.	Date	Description
1	8/26/2022	1ST RESUBMITTAL
2	10/07/2022	2ND RESUBMITTAL

Title:

**CONSTRUCTION
MANAGEMENT PLAN**

Project number: C22033 Sheet #:
Issued Date: 06.24.2022
Drawn by: HNJ
Approved by: TS

C1.20




STEWART

101 WEST MAIN ST.
DURHAM, NC 27701
T 919.380.8750

FIRM LICENSE #: C-1051
www.stewartinc.com
PROJECT #: C22033

Client:
GS HOMESTEAD, LLC
121 S. ESTES DRIVE, SUITE 100
CHAPEL HILL, NC 27514
PHONE: 919.489.9000
EMAIL: RICHARD@GURLITZARCHITECTS.COM

Vicinity map:

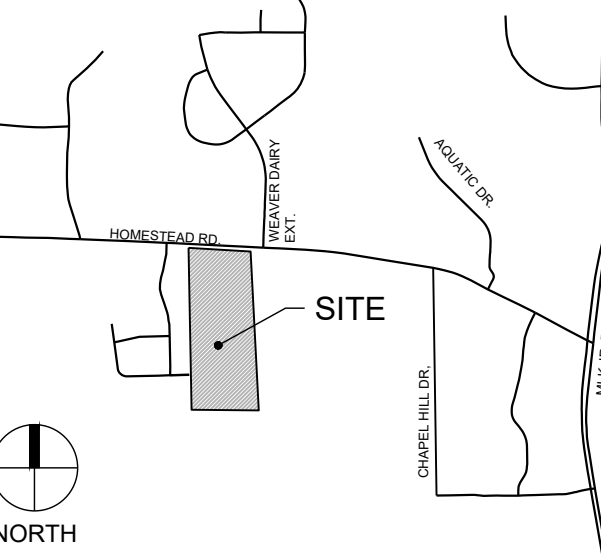

Seal:
PRELIMINARY - DO NOT
USE FOR CONSTRUCTION



Scale:
0 25 50 100
SCALE: 1" = 50'
NORTH

HOMESTEAD ROAD TOWNHOMES

Issued for: CONDITIONAL ZONING PERMIT



No.	Date	Description
1	8/26/2022	1ST RESUBMITTAL
2	10/07/2022	2ND RESUBMITTAL

Title:



SITE PLAN

Project number: C22033 Sheet #:
Issued Date: 06.24.2022
Drawn by: SM
Approved by: TS


C3.00

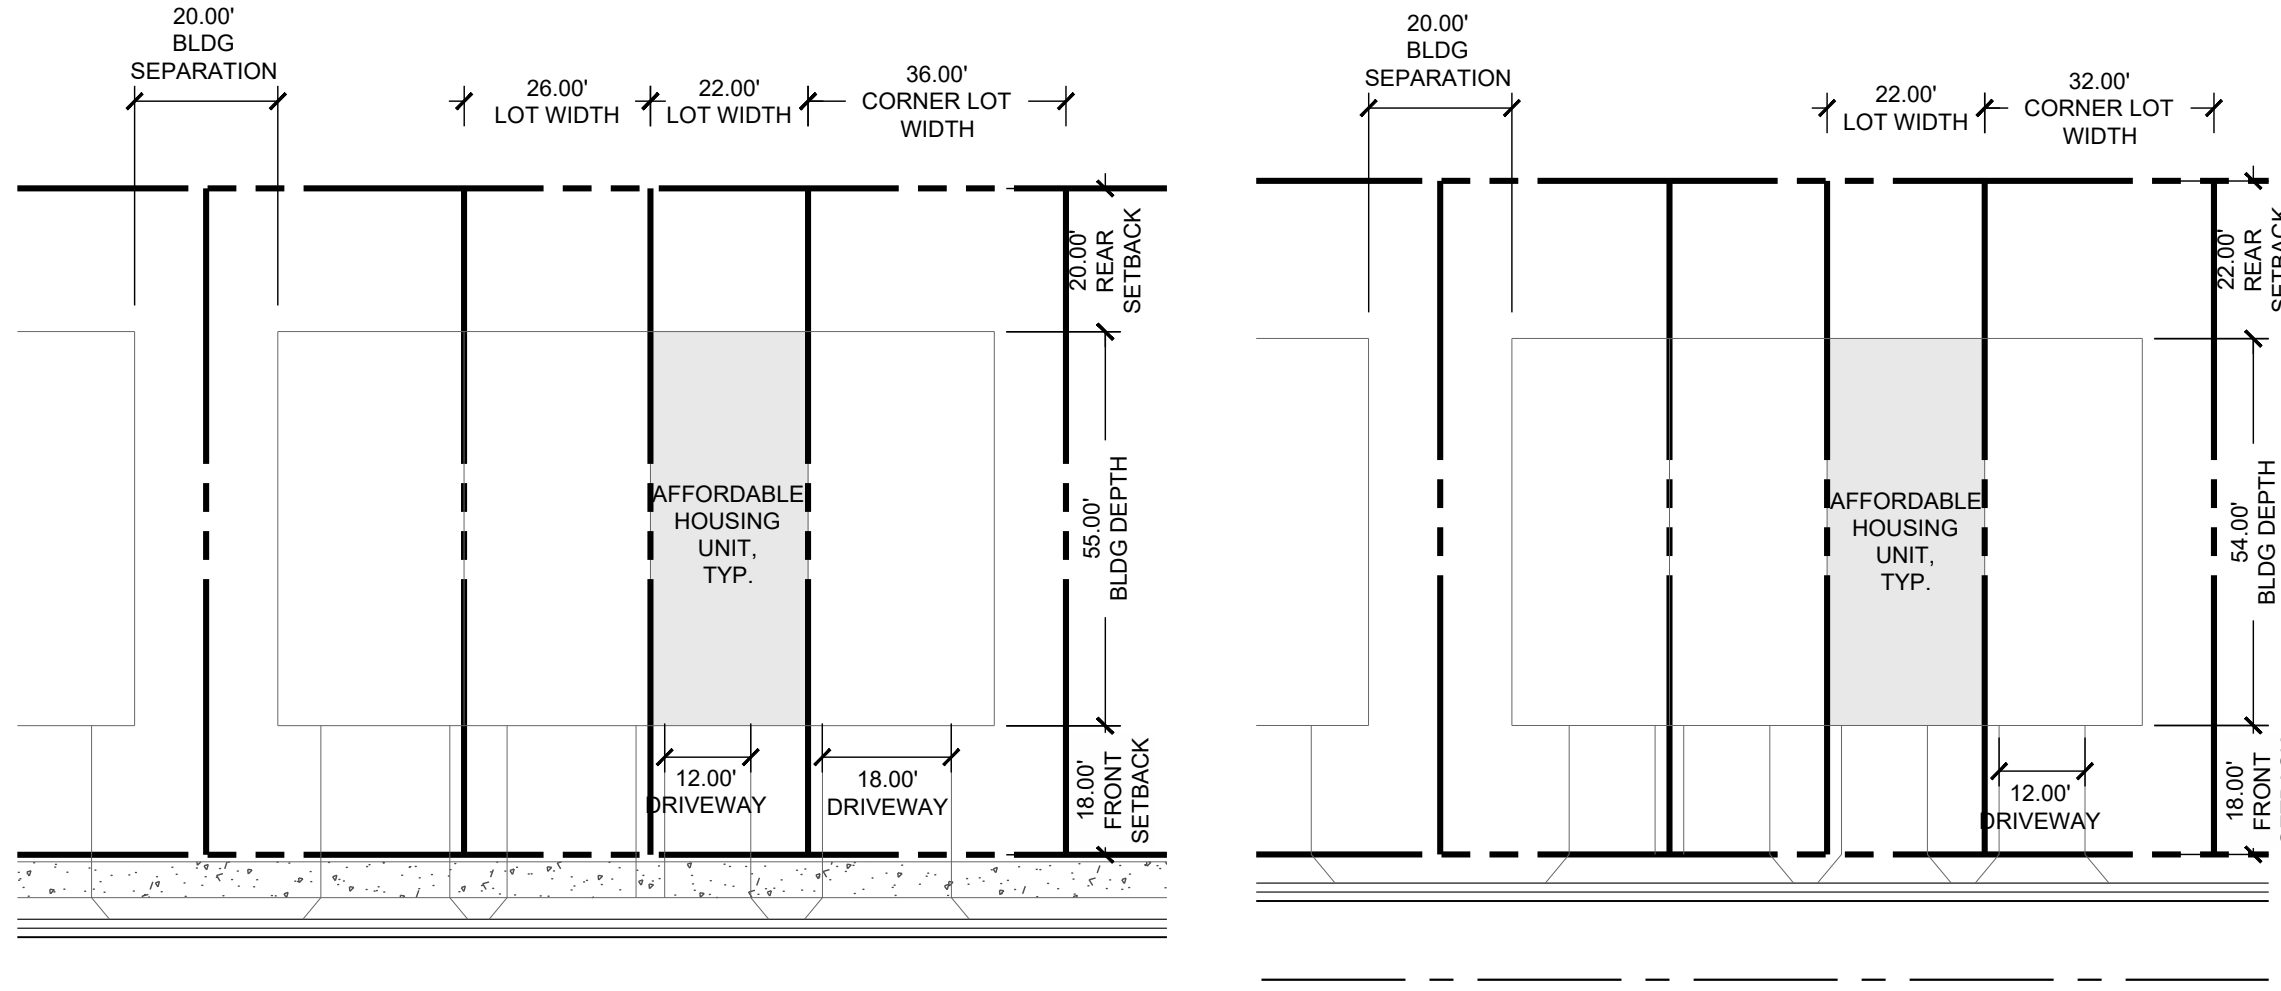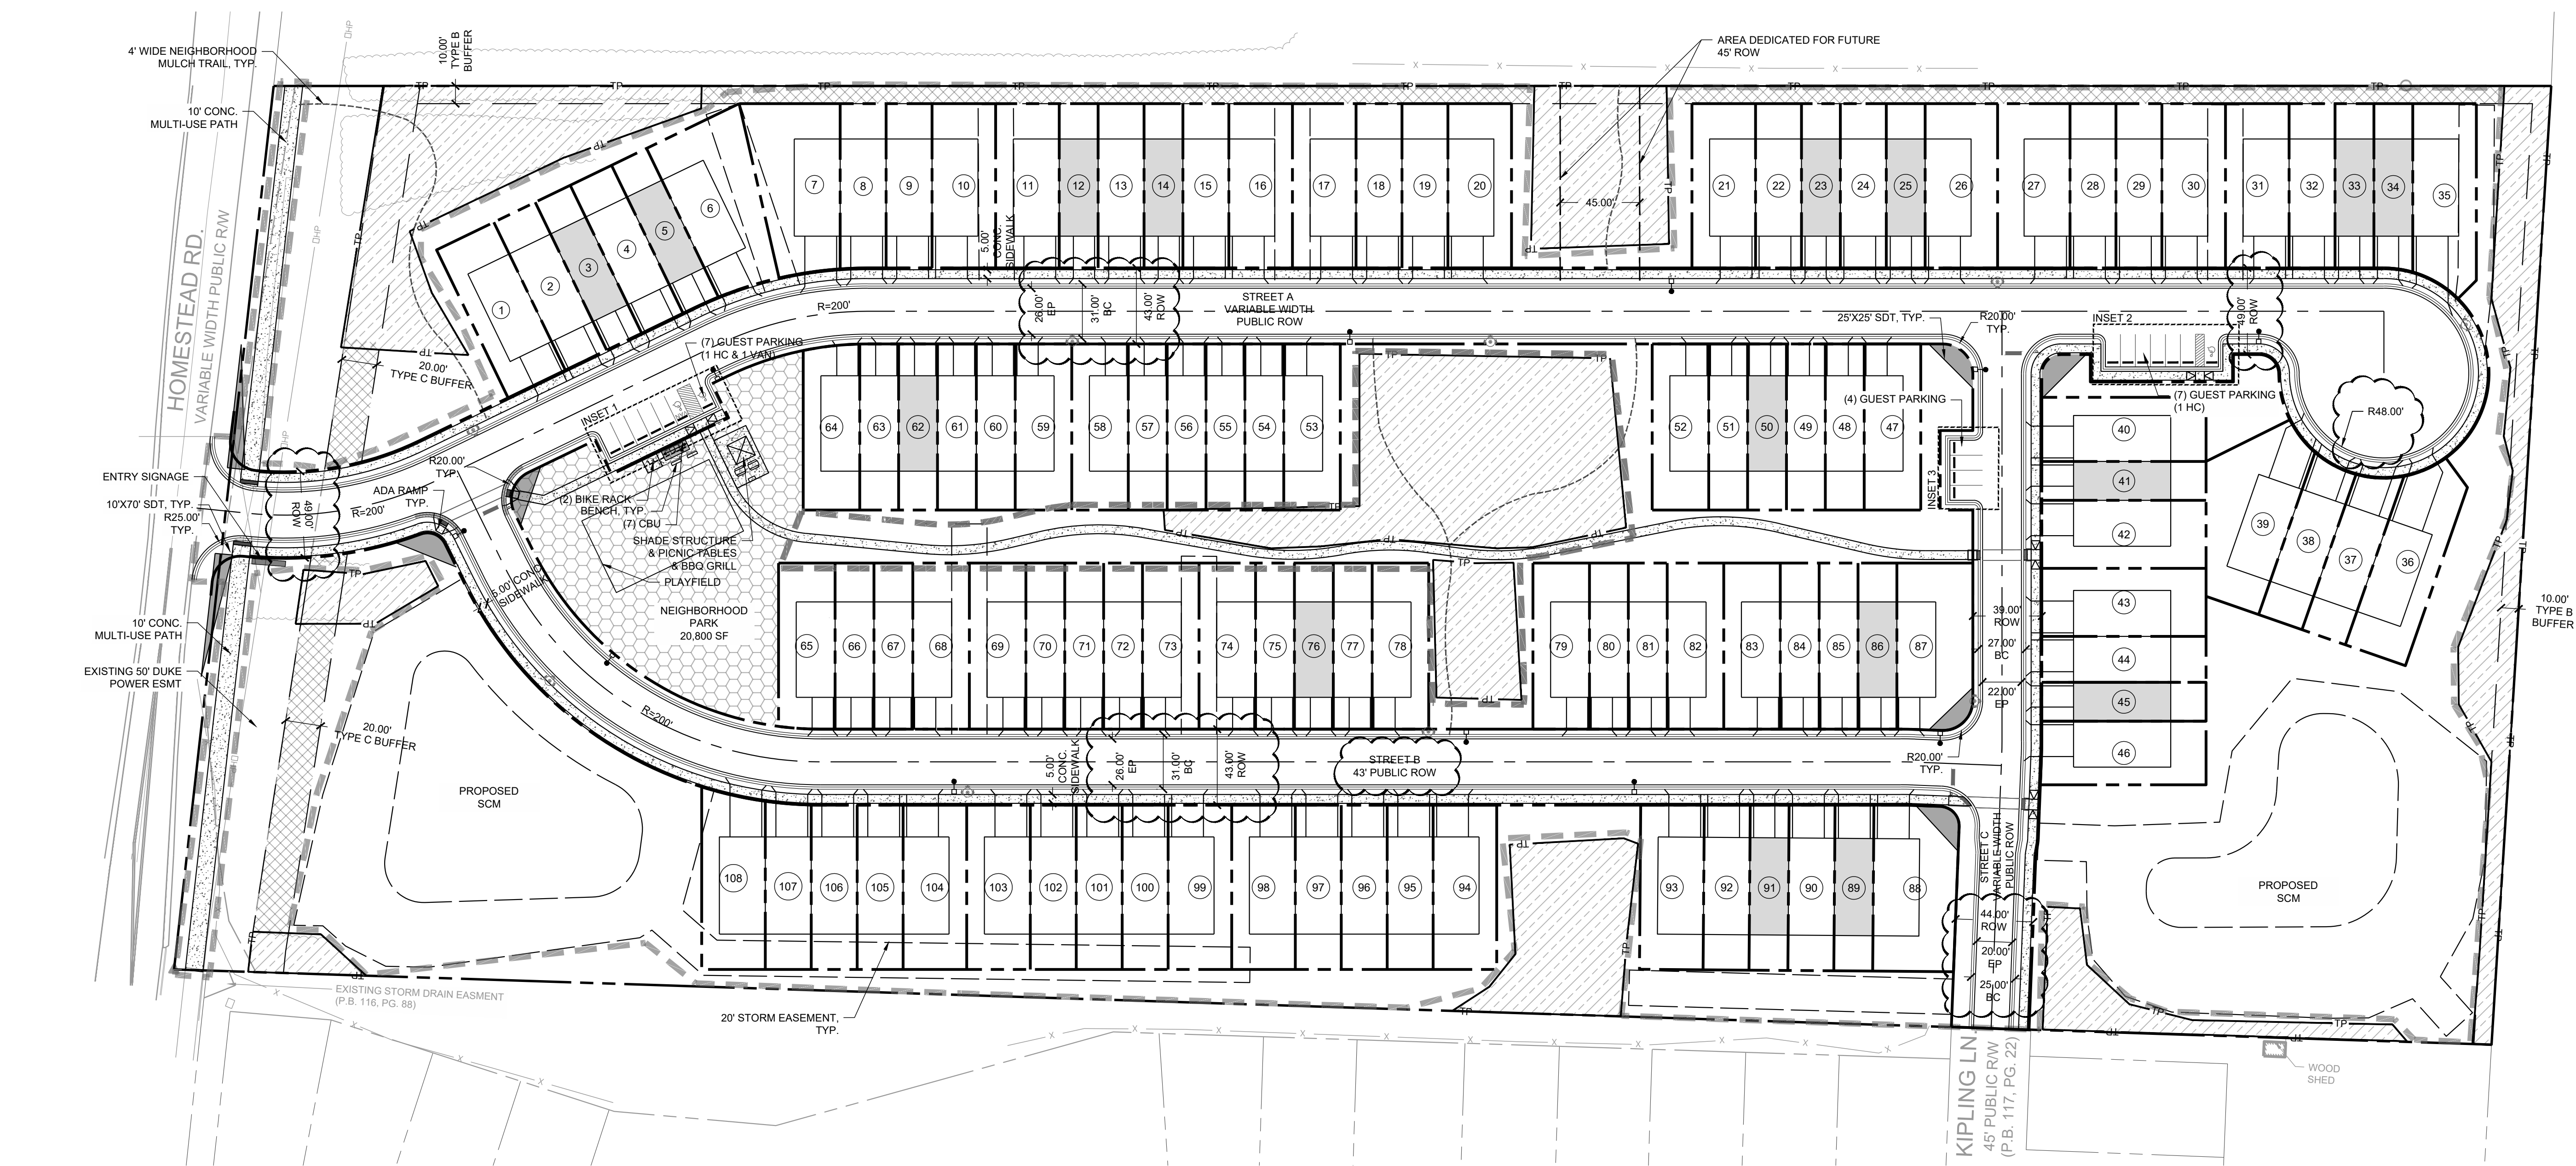

TYPICAL TOWNHOME LAYOUT

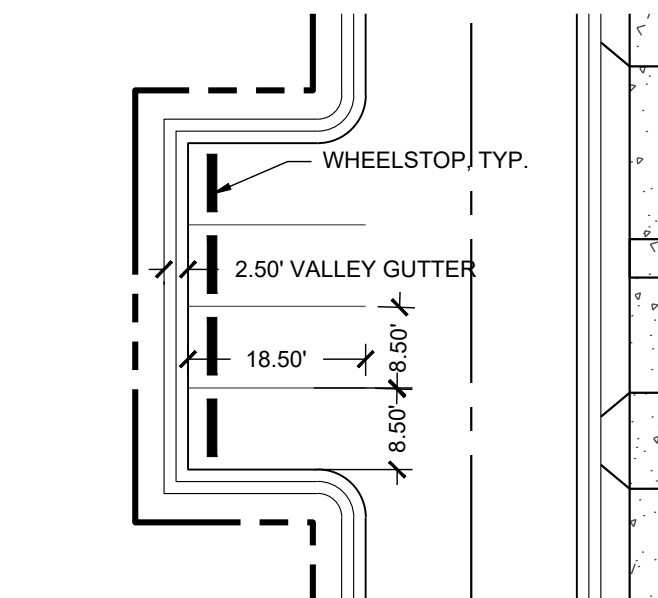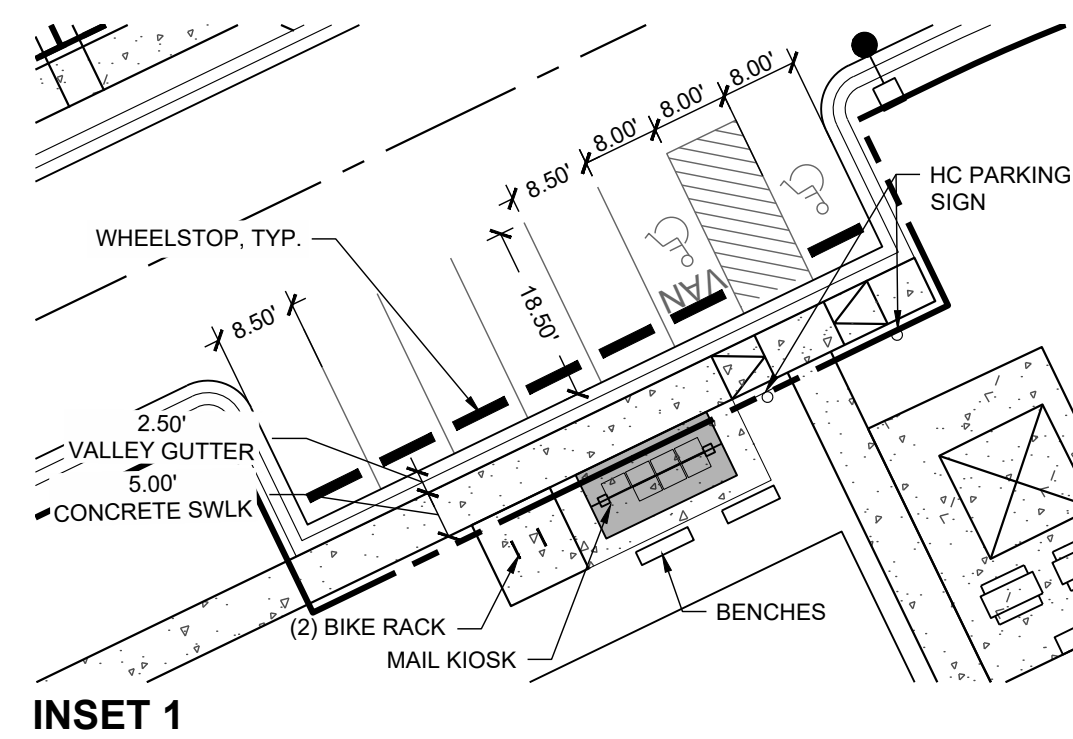

INSET 3

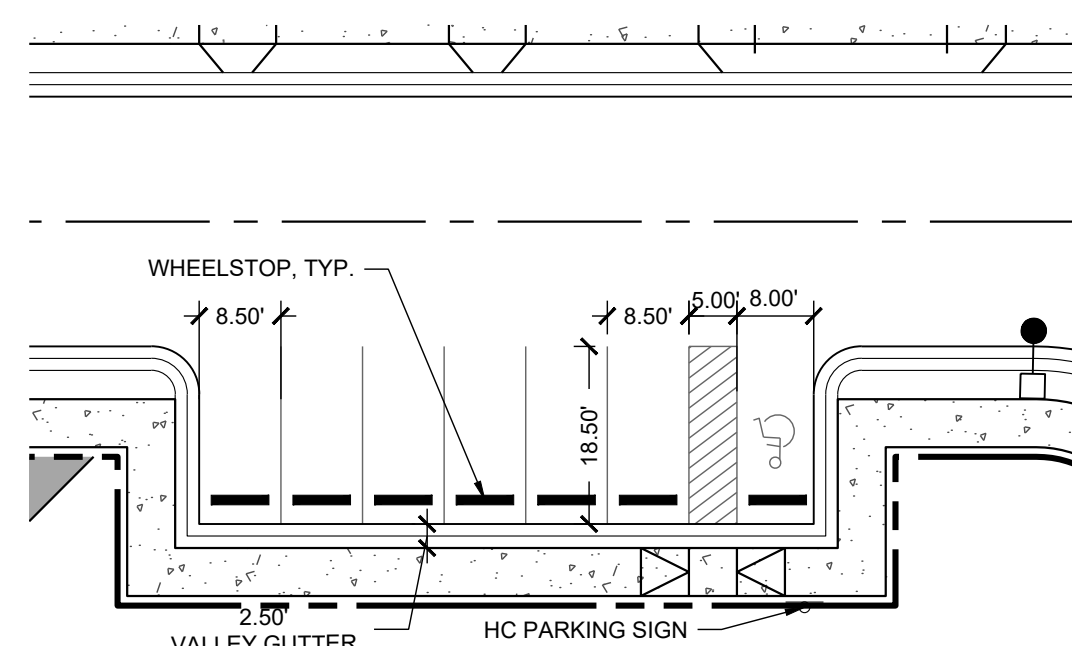

INSET 2

RECREATION SPACE CALCULATIONS

RECREATION SPACE REQUIRED:	34,085 SF (0.05 RATIO)
RECREATION SPACE PROVIDED (75%):	25,564 SF
NEIGHBORHOOD PARK:	20,800 SF
10' MULTI-USE PATH:	4,764 SF
PAYMENT IN LIEU (25%):	8,521 SF
PAYMENT IN LIEU FEE CALCULATION:	34,085 X 25% X 1.55 X \$12 = \$158,496

TOWNHOME UNITS BREAKDOWN

TOTAL TOWNHOME UNITS:	108 UNITS (16 AFFORDABLE UNITS)
28' X 55' UNITS:	55 UNITS
22' X 55' UNITS:	53 UNITS (16 AFFORDABLE UNITS)
TOWNHOME SETBACK:	
FRONT:	18'
REAR:	0'
BUILDING SEPARATION:	20' MIN.

- NOTES:
- SEE SHEET C0.10 FOR GENERAL AND SITE NOTES.
 - FINAL STREET LIGHTS LOCATION TO BE PROVIDED BY DUKE ENERGY DURING CONSTRUCTION DRAWINGS

SITE LEGEND:	
	PROPOSED BUILDING
	PROPOSED AFFORDABLE HOUSING UNIT
	PROPOSED CONCRETE SIDEWALK
	PROPOSED RECREATIONAL SPACE
	PROPOSED TREE REPLACEMENT AREA
	TREE SAVE AREA
	PROPOSED 4' WIDE NEIGHBORHOOD TRAIL
	PROPOSED SIGN
	PROPOSED ADA PARKING SPACE
	PROPOSED STOP BAR
	PROPOSED 6' WIDE STANDARD CROSSWALK
	LIMITS OF DISTURBANCE
	PROPOSED TREE PROTECTION FENCE
	PROPOSED LIGHT
	PROPOSED VALLEY GUTTER
	PROPOSED STANDARD CURB & GUTTER

L:\Projects\2022\C22033 - Homestead Road Townhomes\DWGS\1-SUP\3-Sheets\C22033-C3.10 Trash Management Plan.dwg Oct 07, 2022 - 9:27am



TRUCK CIRCULATION LEGEND:	
SYMBOL	DESCRIPTION
	GARBAGE TRUCK
	FIRE TRUCK

NOTE:
ALL TRASH TO BE HANDLED BY ROLL OUT CARTS.




STEWART


101 WEST MAIN ST.
DURHAM, NC 27701
T 919.380.8750

FIRM LICENSE # C-1051
www.stewartinc.com
PROJECT # C22033

Client:
GS HOMESTEAD, LLC
121 S. ESTES DRIVE, SUITE 100
CHAPEL HILL, NC 27514
PHONE: 919.489.9000
EMAIL: RICHARD@GURLITZARCHITECTS.COM

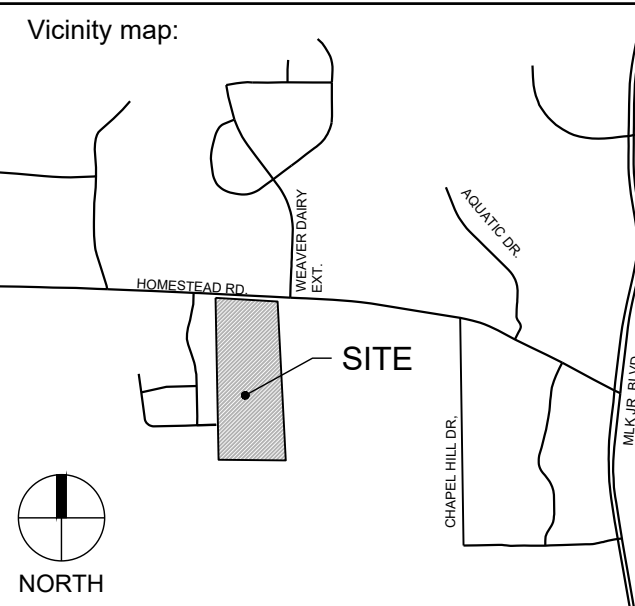

Seal:
PRELIMINARY - DO NOT
USE FOR CONSTRUCTION

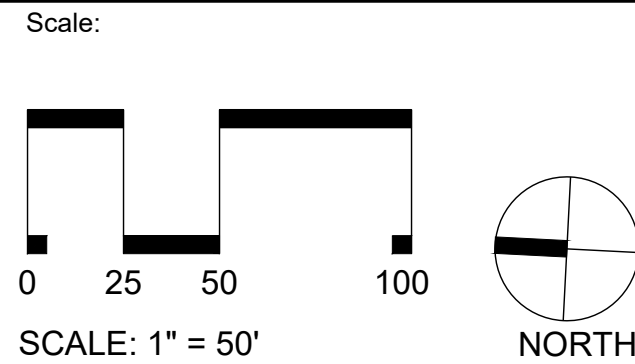

Project:

HOMESTEAD ROAD TOWNHOMES

Issued for:

CONDITIONAL ZONING PERMIT

No.	Date	Description
1	8/26/2022	1ST RESUBMITTAL
2	10/07/2022	2ND RESUBMITTAL







Title:

TRASH MANAGEMENT & FIRE APPARATUS PLAN

Project number: C22033 Sheet #:
Issued Date: 06.24.2022
Drawn by: HNJ
Approved by: TS


C3.10

L:\Projects\2022\C22033 - Homestead Road Townhomes\DWGS\1-SUP\3-Sheets\C22033-C3 90 Site Details.dwg Oct 07, 2022 - 9:27am

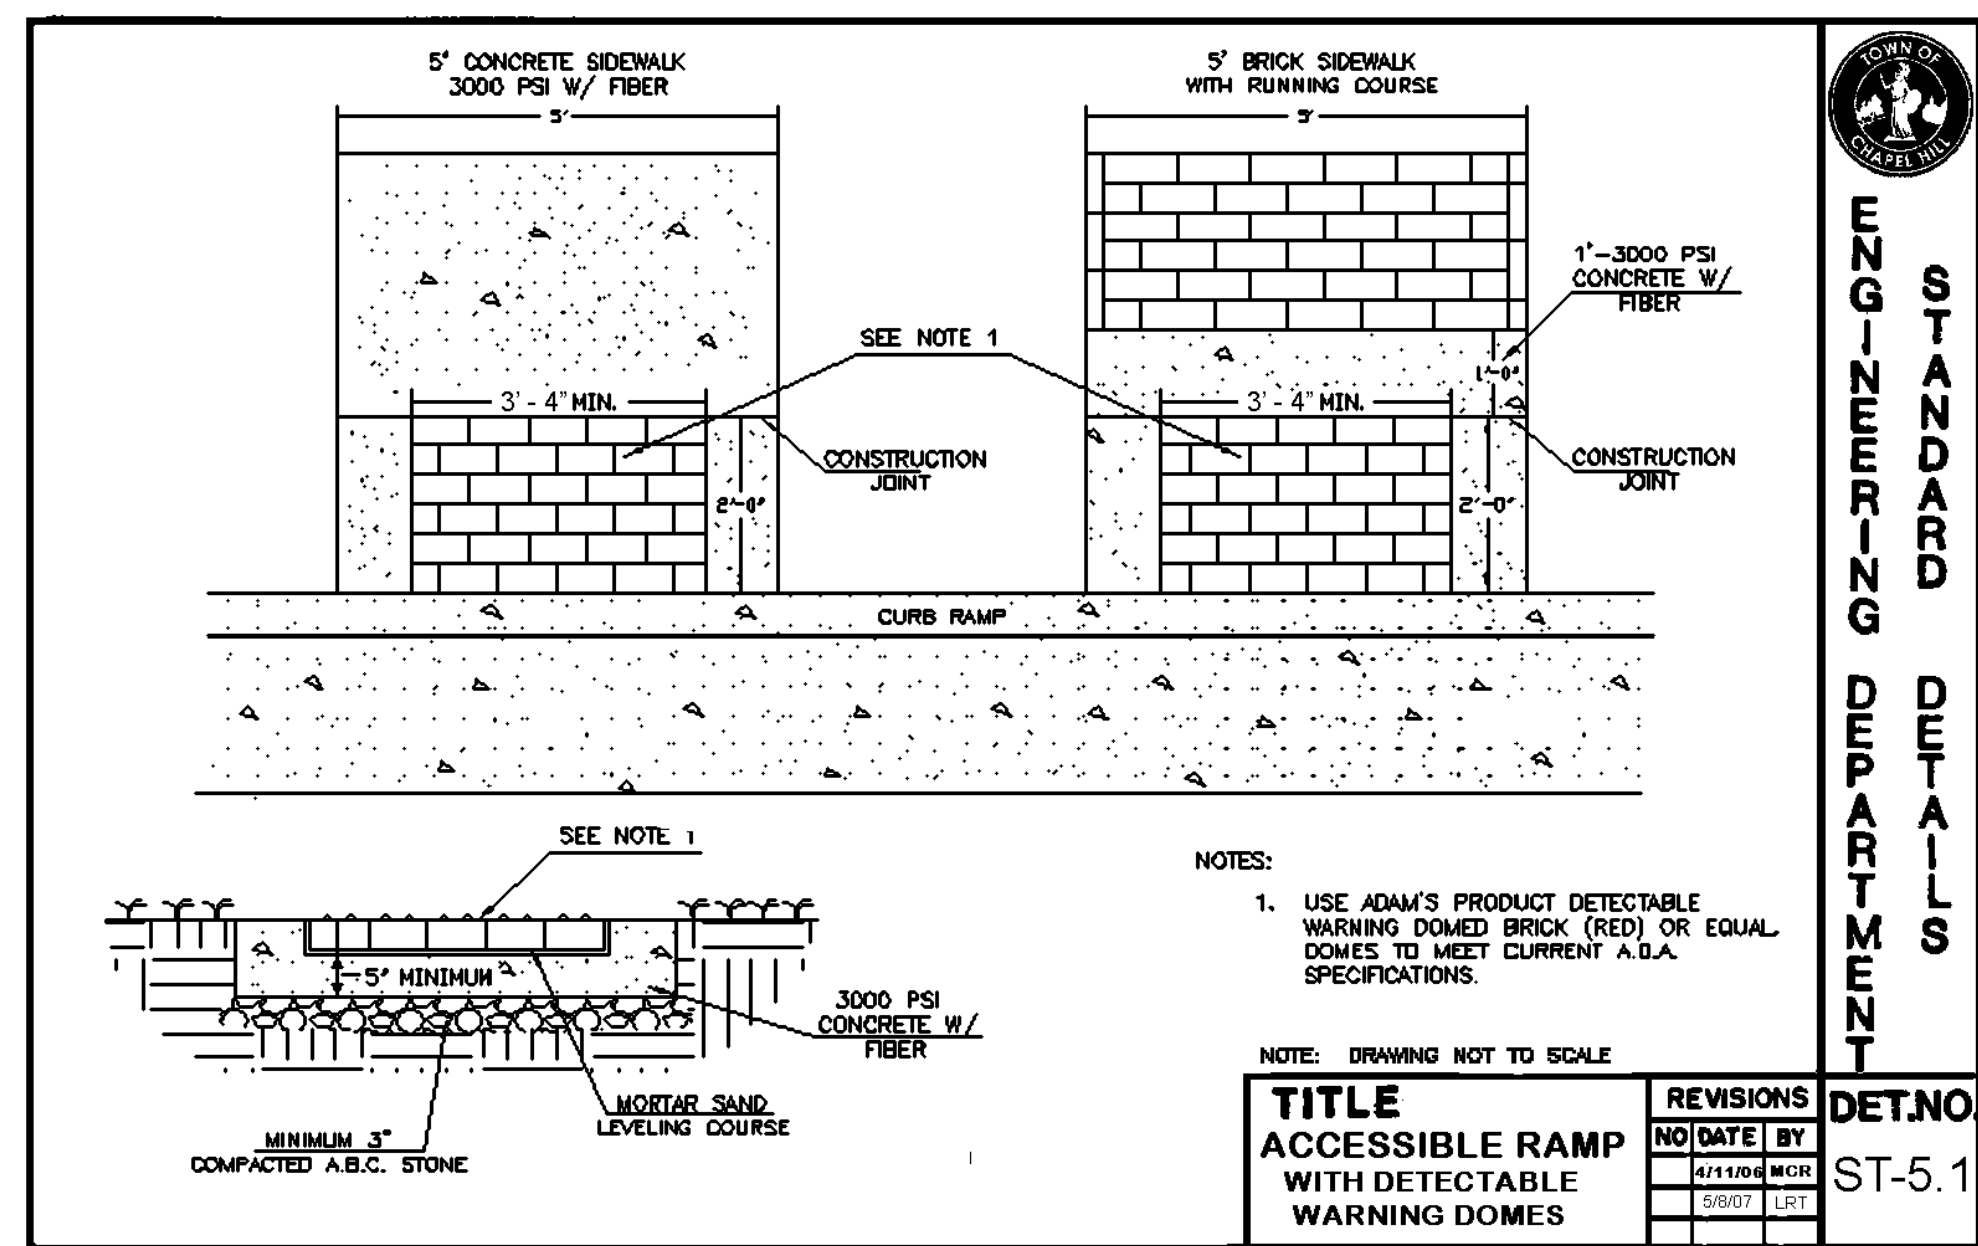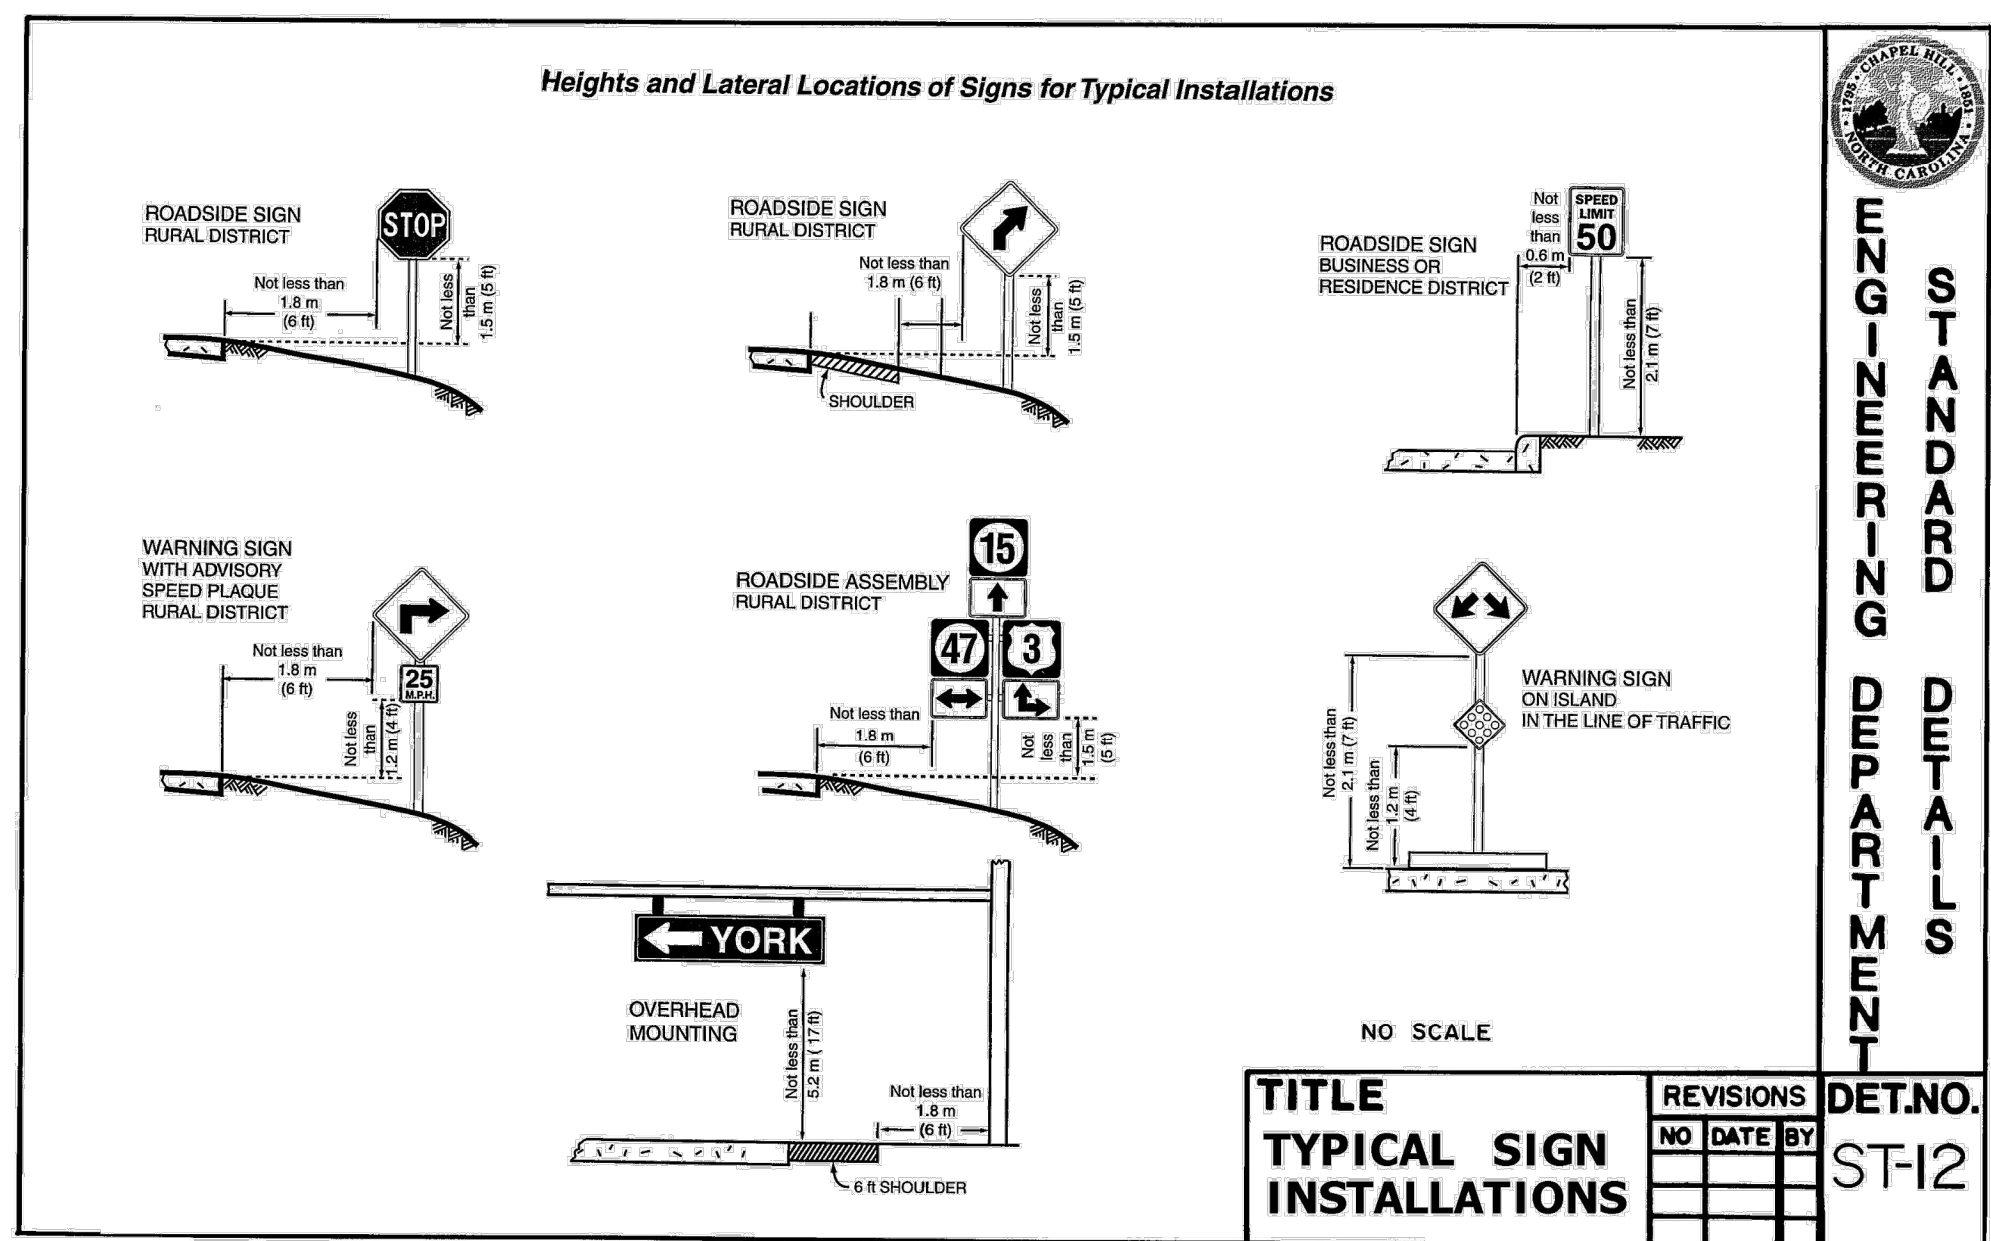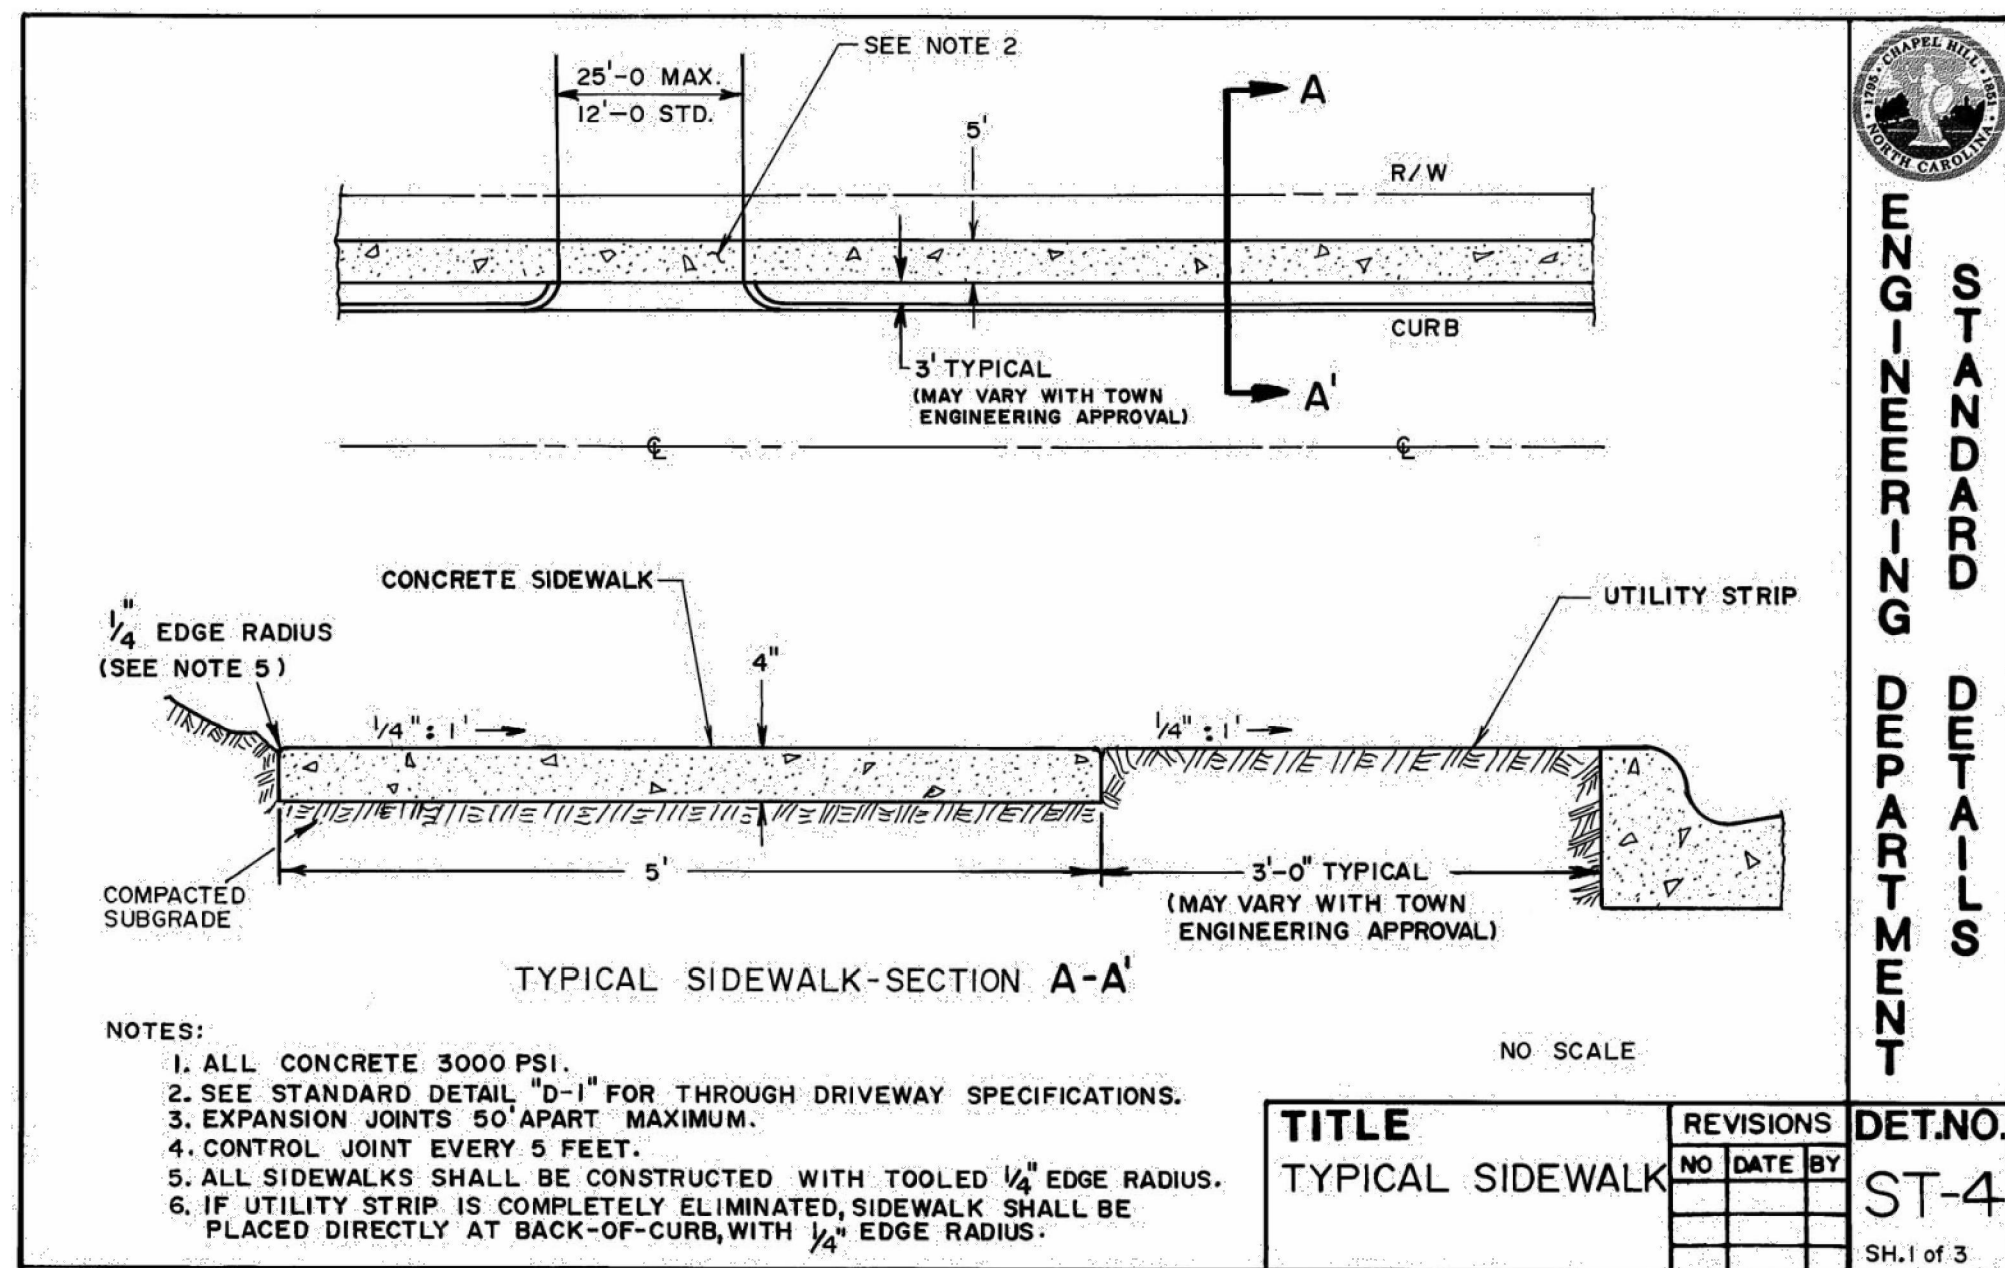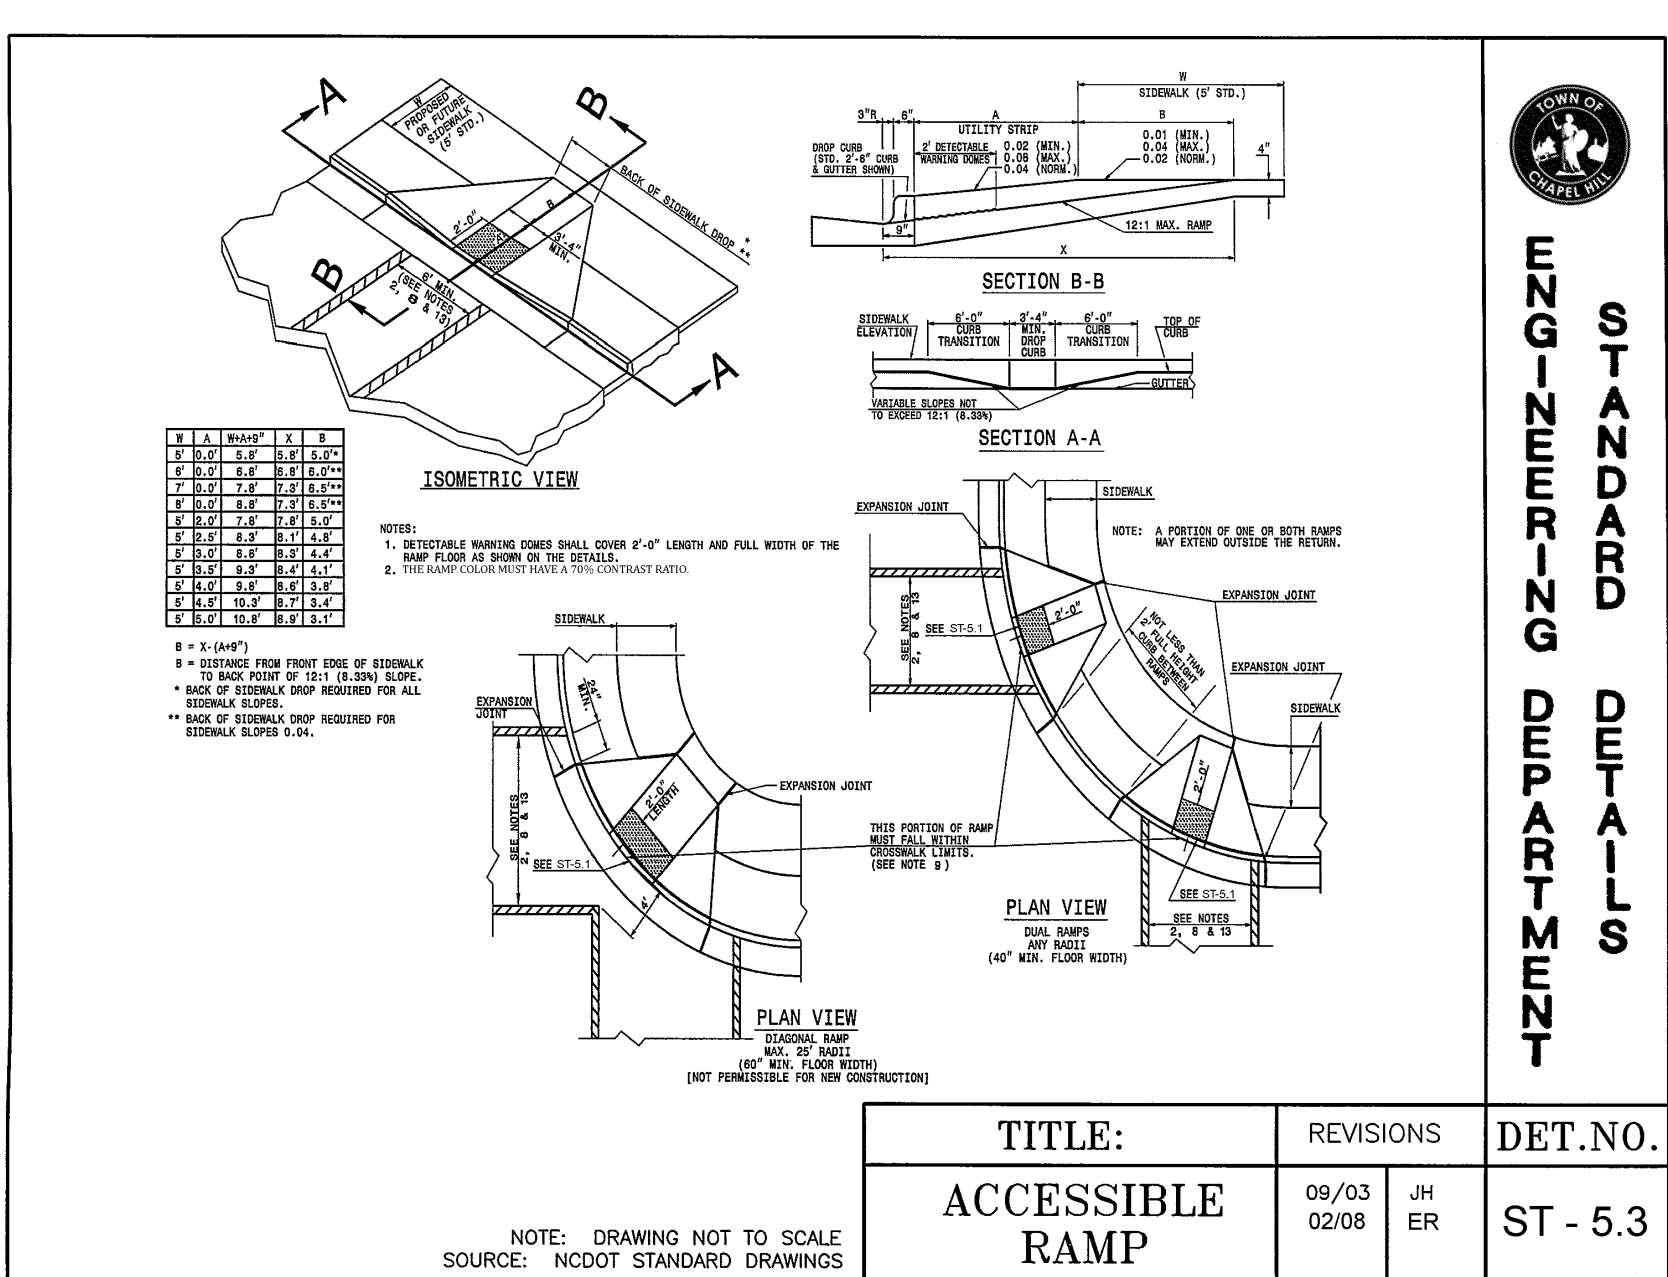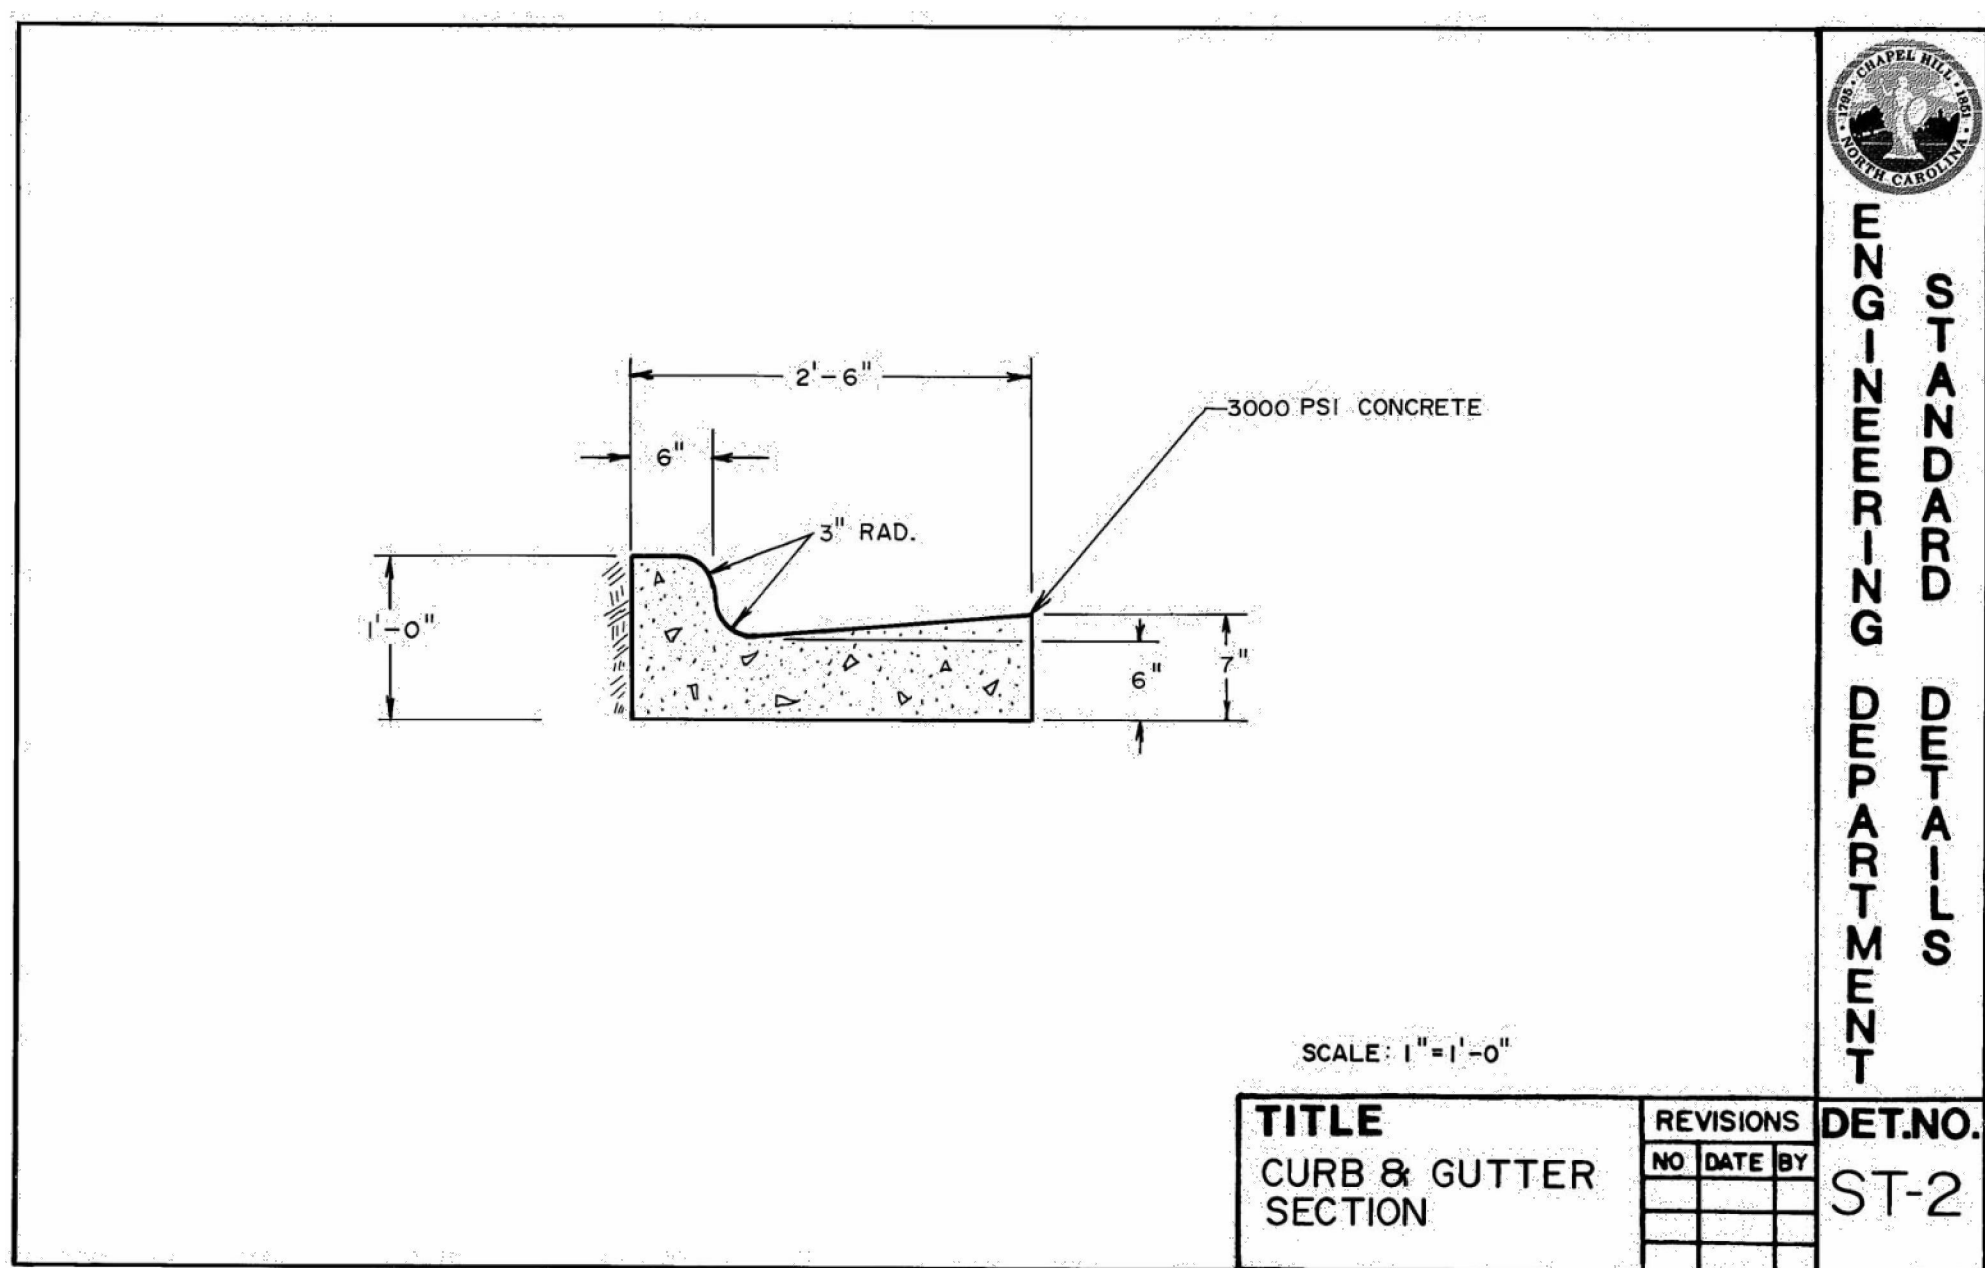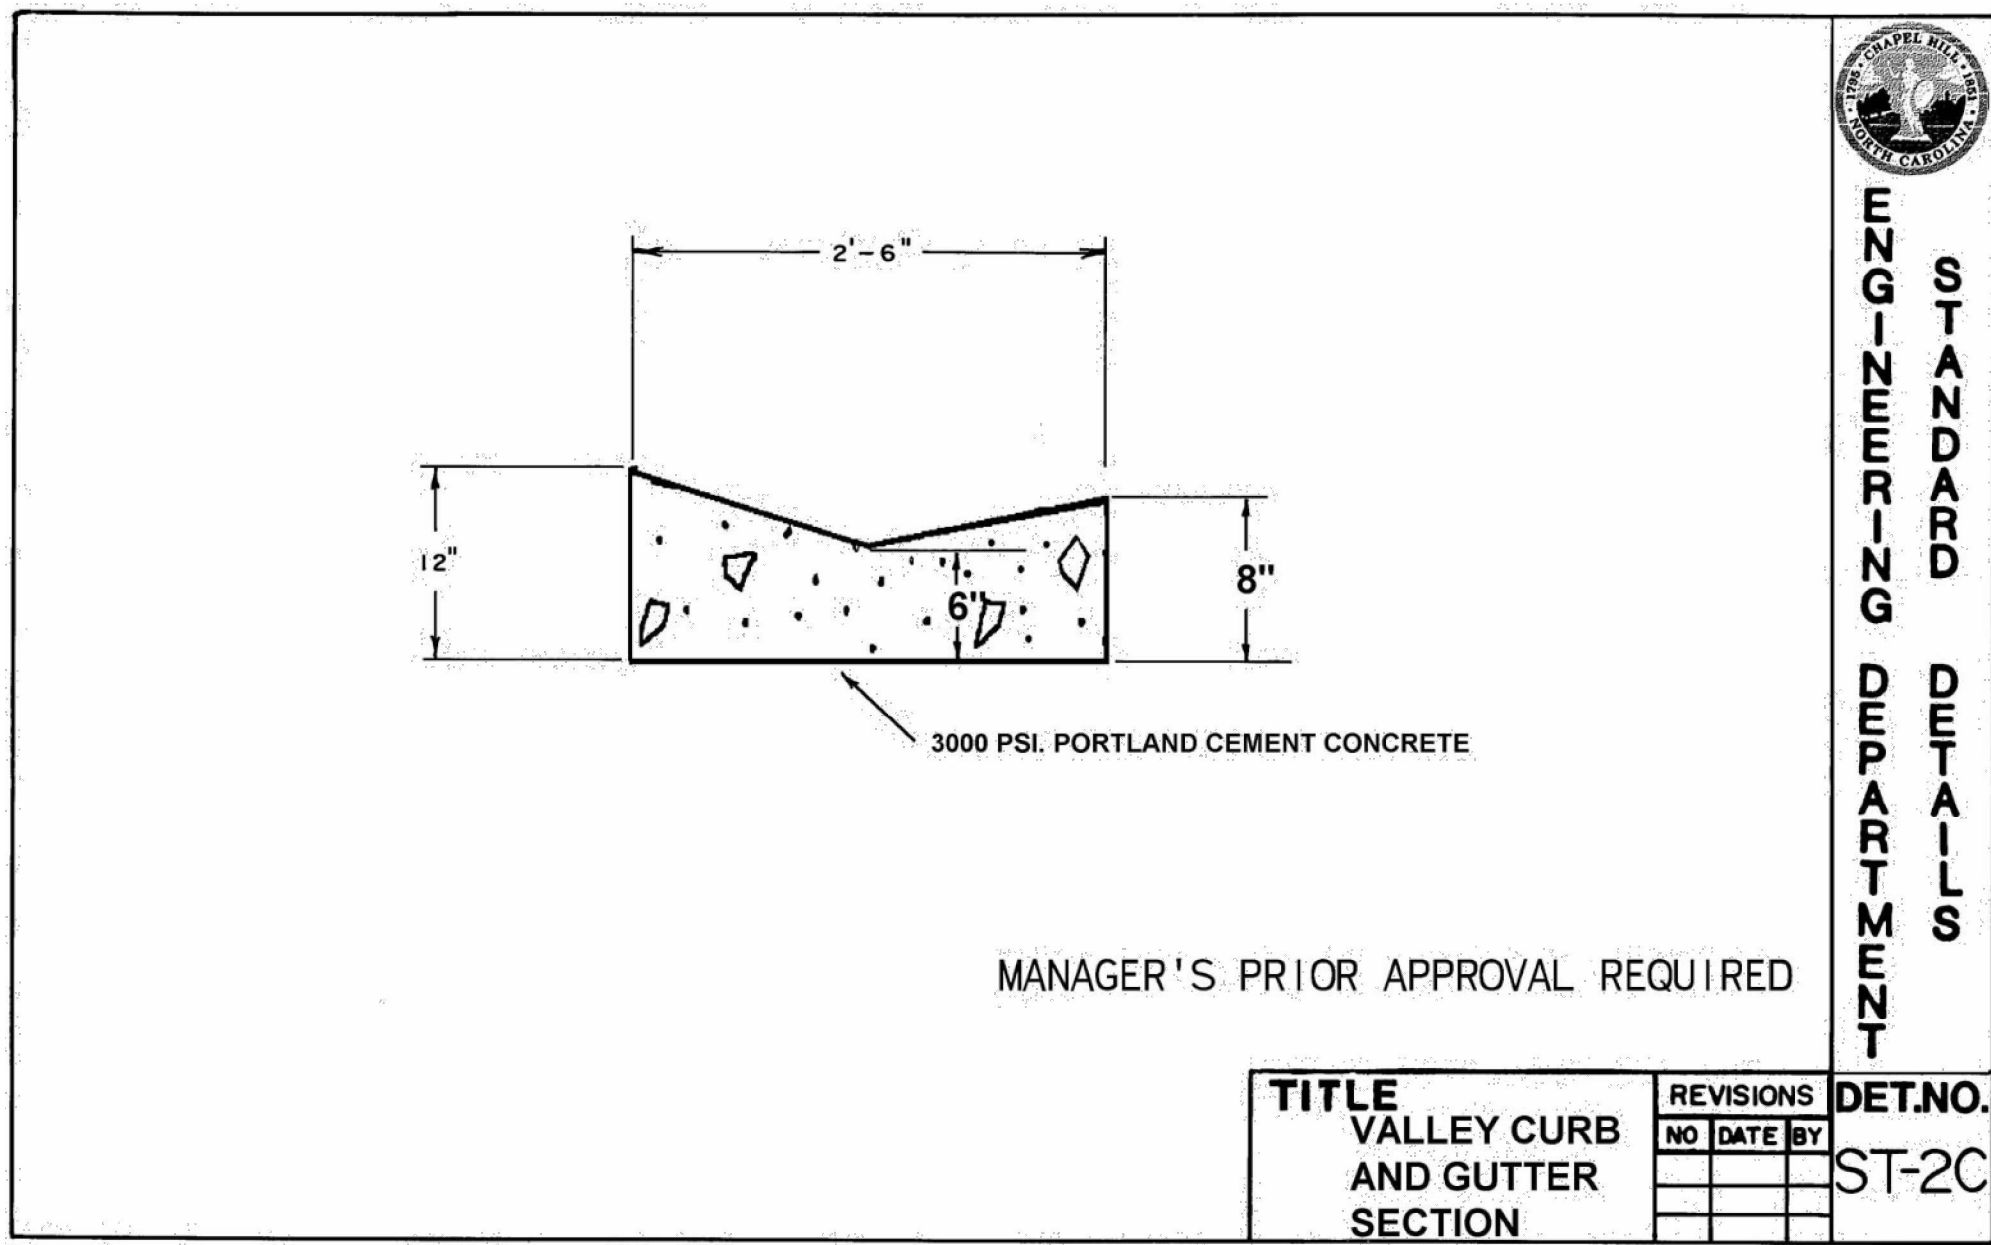


Client:

GS HOMESTEAD, LLC
121 S. ESTES DRIVE, SUITE 100
CHAPEL HILL, NC 27514
PHONE: 919.489.9000
EMAIL: RICHARD@GURLITZARCHITECTS.COM

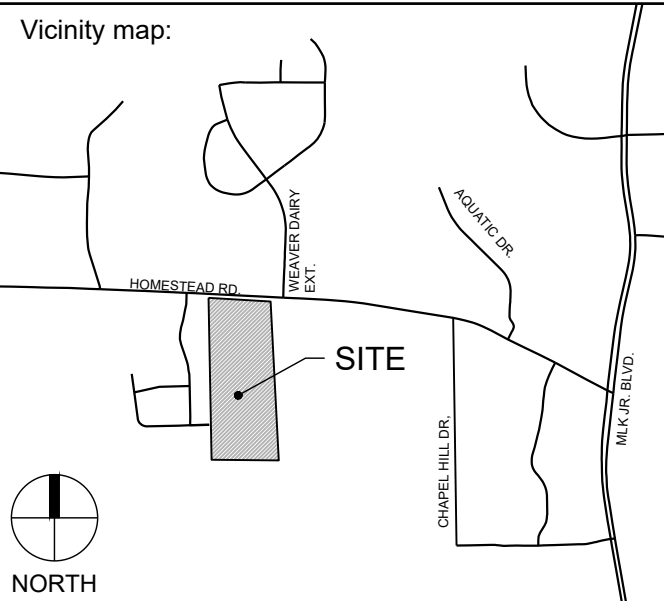

Seal:

PRELIMINARY - DO NOT
USE FOR CONSTRUCTION

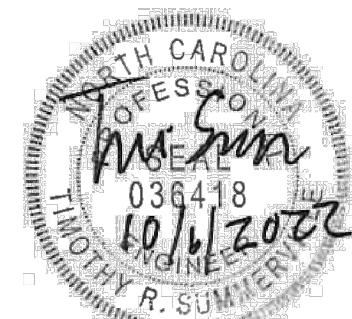

Scale:

SCALE: AS NOTED

Project:

HOMESTEAD
ROAD
TOWNHOMES

Issued for:

CONDITIONAL ZONING
PERMIT

No.	Date	Description
1	8/26/2022	1ST RESUBMITTAL
2	10/07/2022	2ND RESUBMITTAL

Title:

SITE DETAILS


Project number: C22033 Sheet #:
Issued Date: 06.24.2022
Drawn by: SM
Approved by: TS

C3.90

Client:

GS HOMESTEAD, LLC
121 S. ESTES DRIVE, SUITE 100
CHAPEL HILL, NC 27514
PHONE: 919.489.9000
EMAIL: RICHARD@GURLITZARCHITECTS.COM

Nearby map

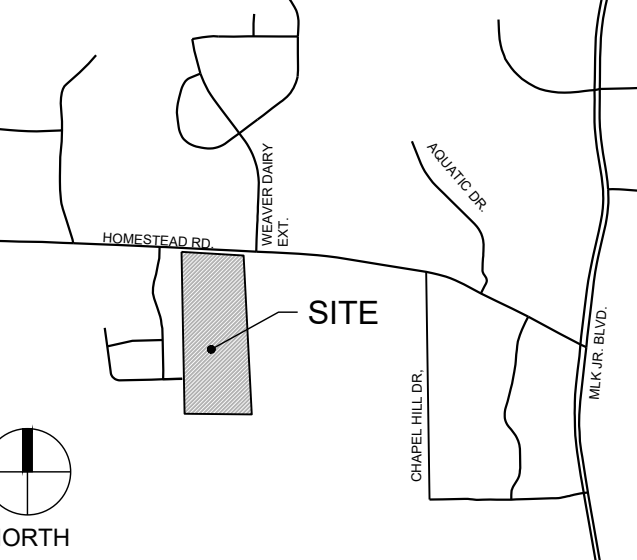

Seal: PRELIMINARY - DO NOT
USE FOR CONSTRUCTION



Scale

SCALE: AS NOTED

Project

HOMESTEAD
ROAD
TOWNHOMES

ssued for

CONDITIONAL ZONING PERMIT


No.	Date	Description
1	8/26/2022	1ST RESUBMITTAL
2	10/07/2022	2ND RESUBMITTAL
3		
4		
Title:


SITE DETAILS

Project number: C22033 Sheet #:
Issued Date: 06.24.2022
Drawn by: SM
Approved by: TS



C3.91

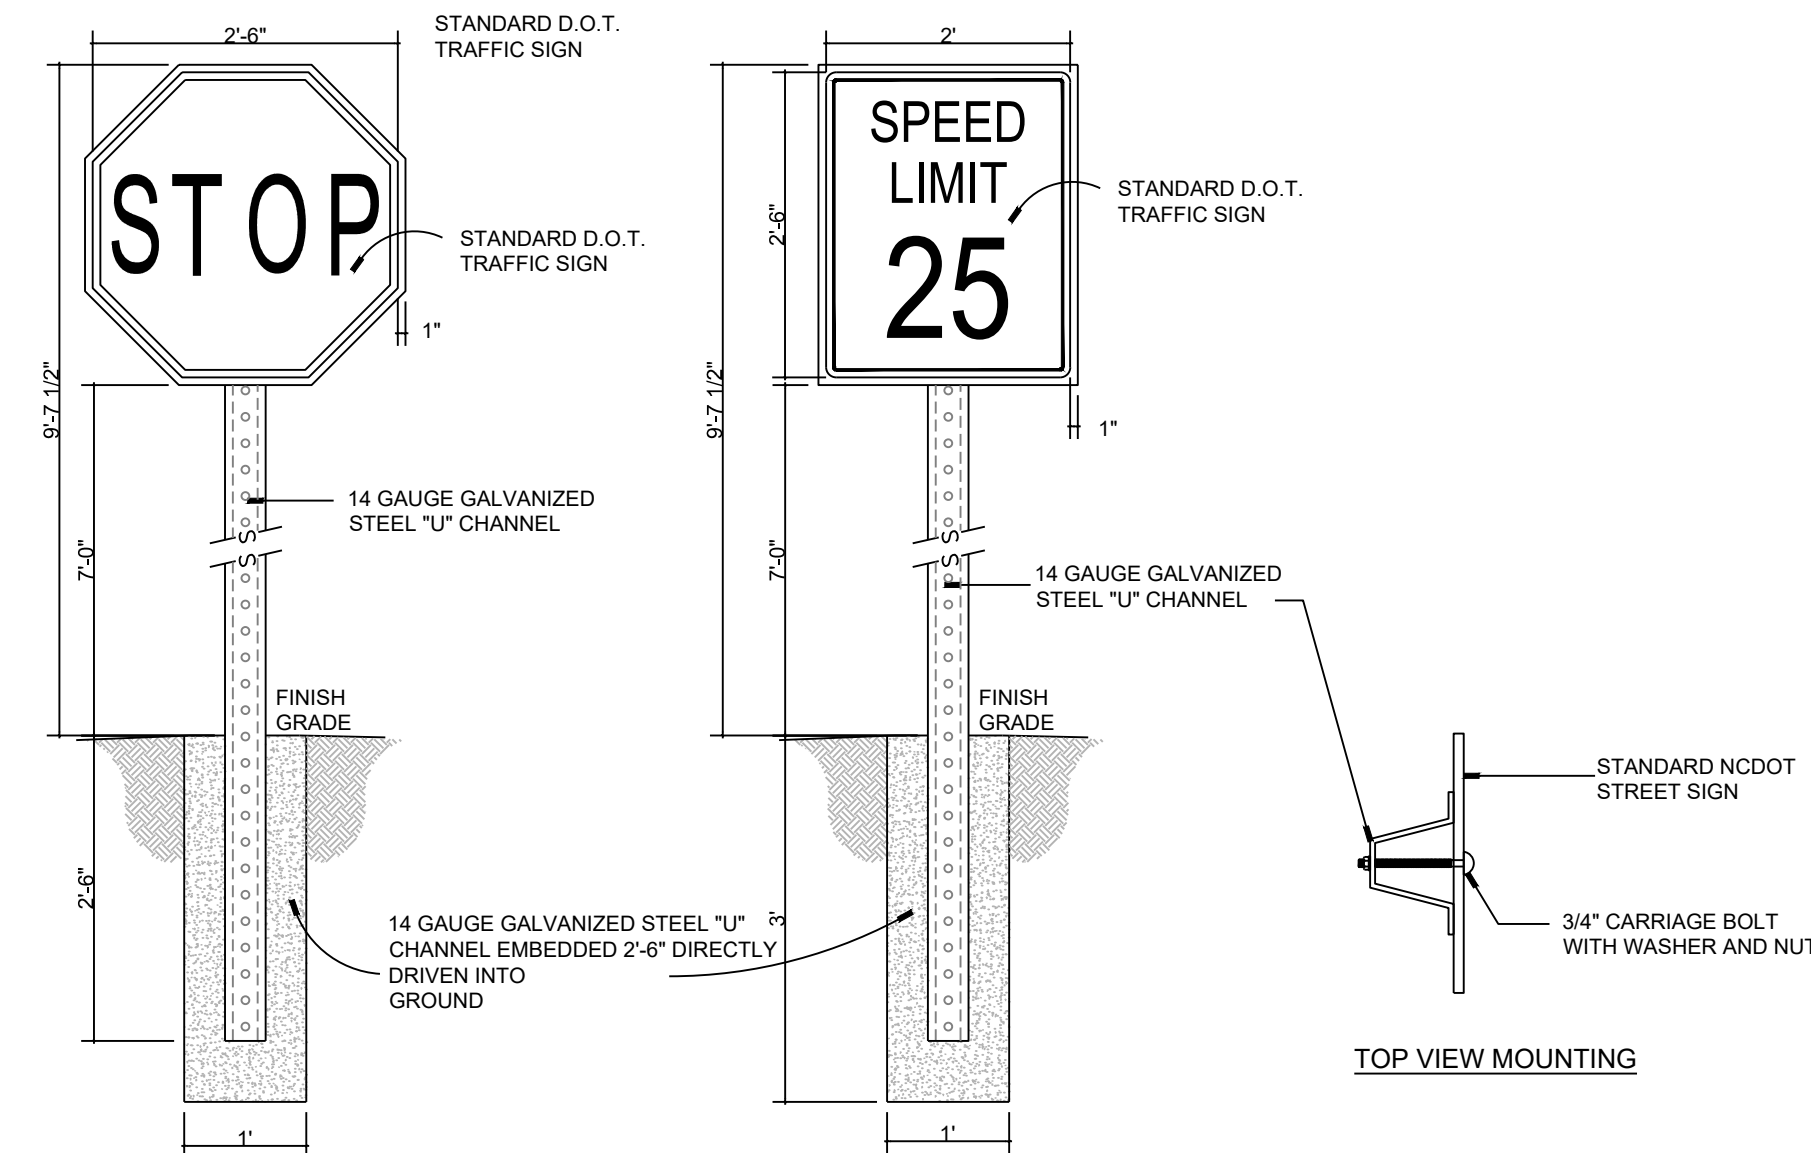

2 SIGNAGE SECTION NTS

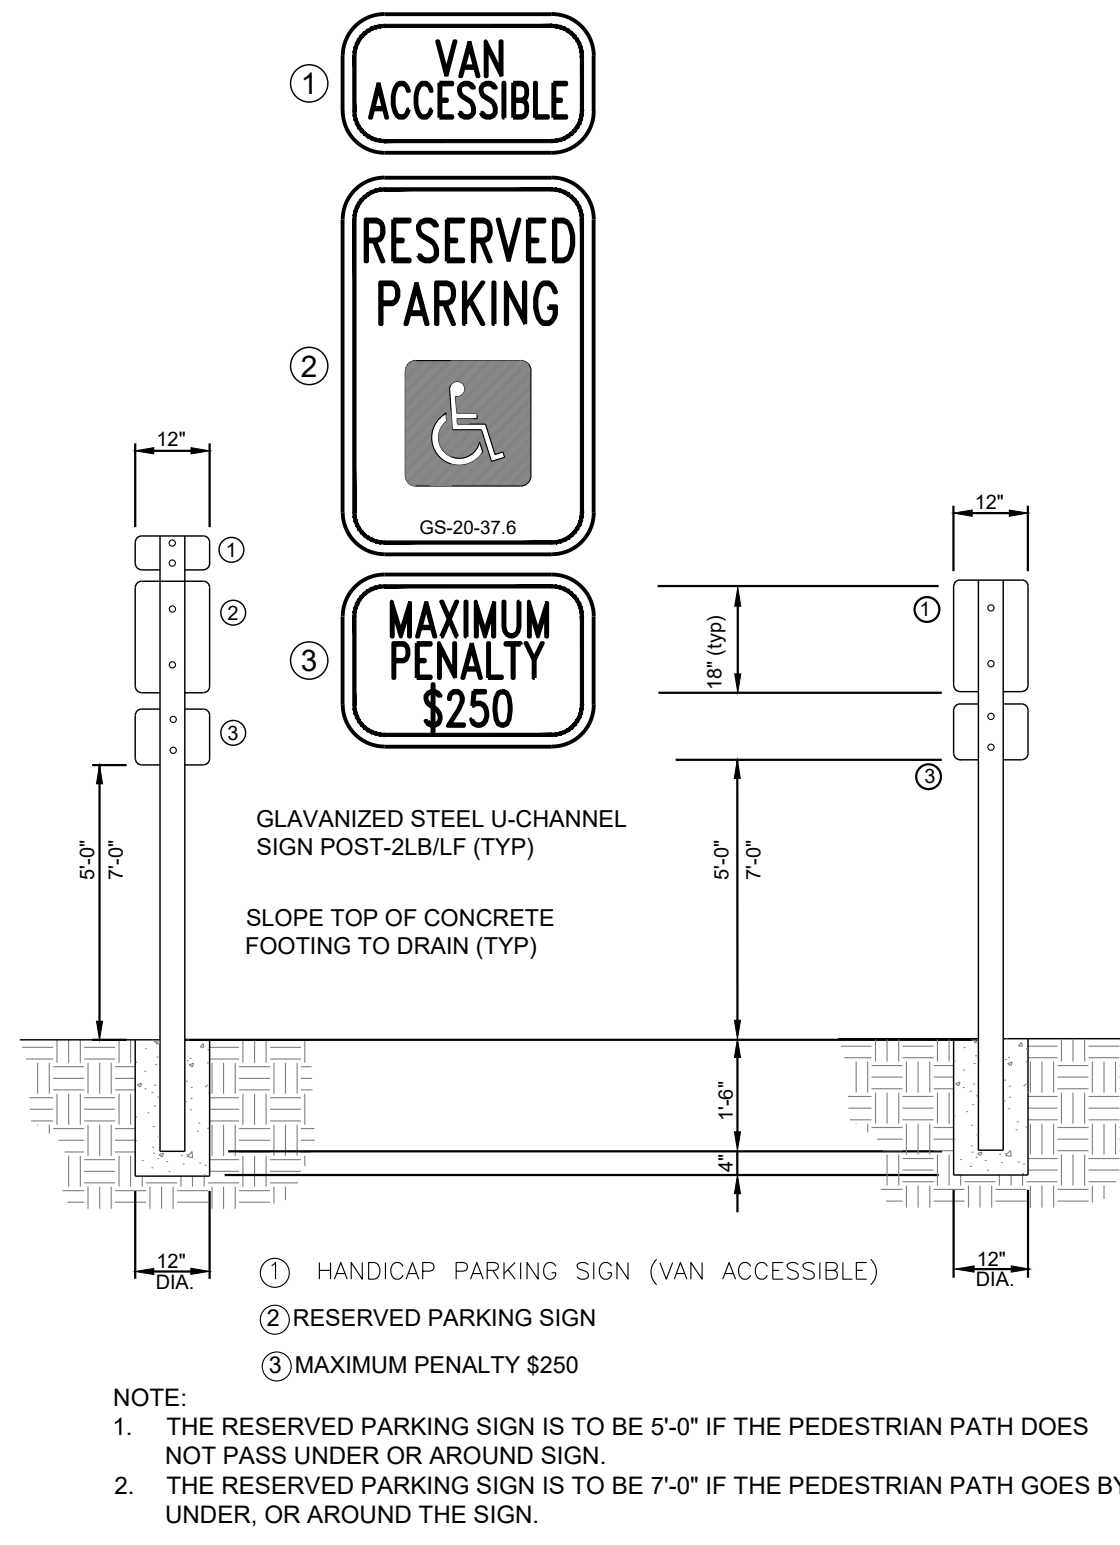

3 ADA PARKING PLAN NTS

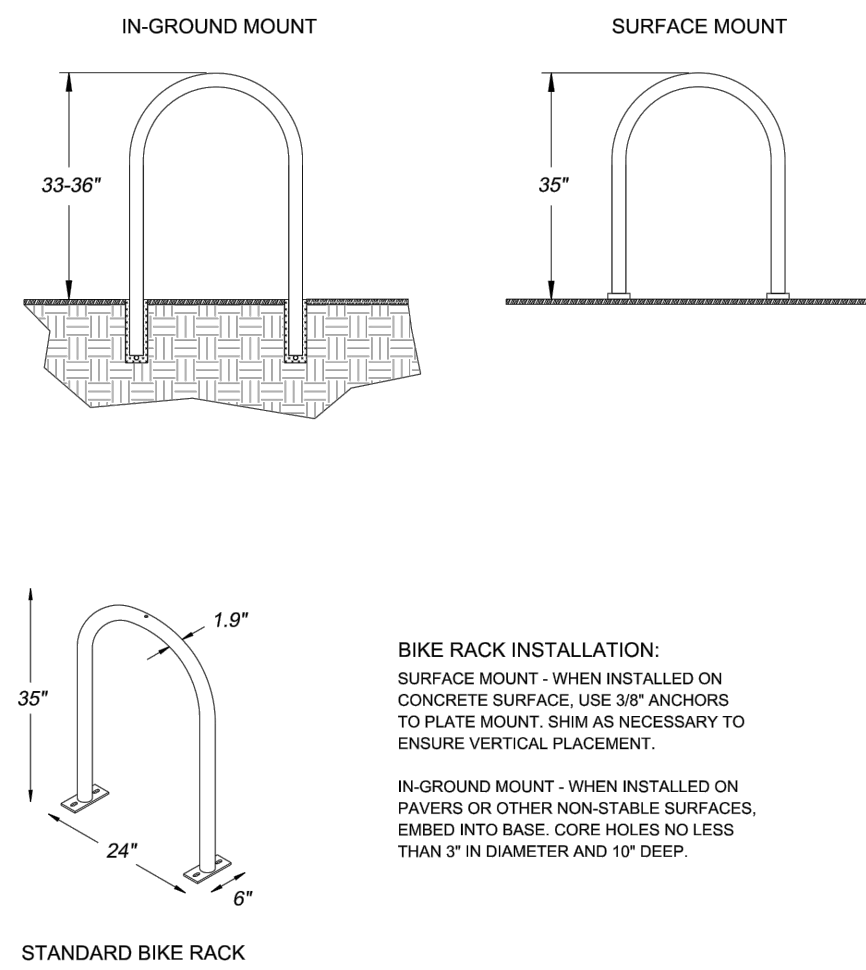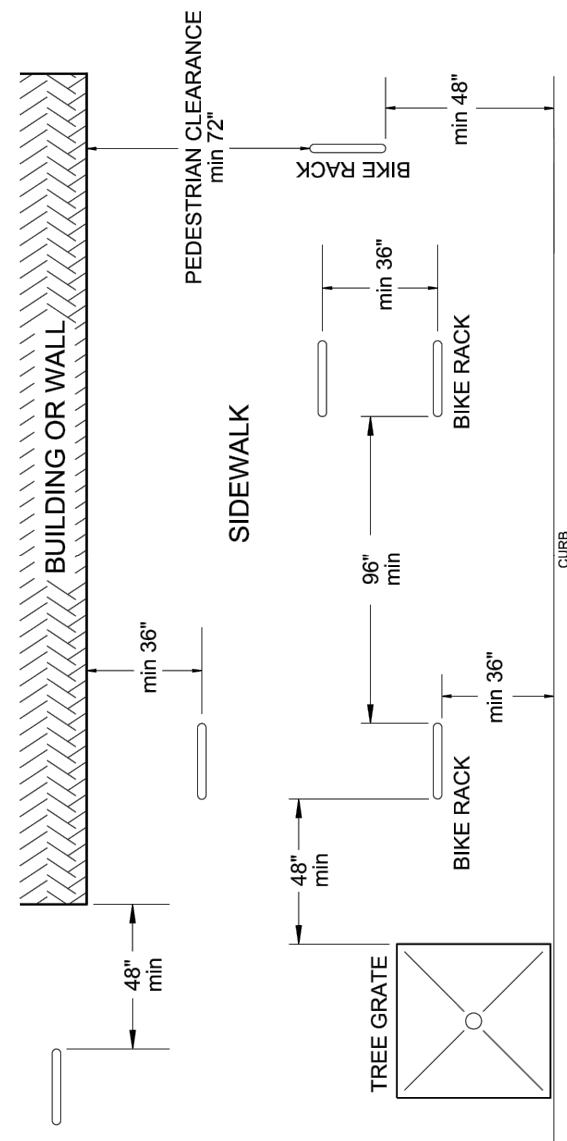

BIKE RACK INSTALLATION:
SURFACE MOUNT - WHEN INSTALLED ON CONCRETE SURFACE, USE 3/8" ANCHORS TO PLATE MOUNT. SHIM AS NECESSARY TO ENSURE VERTICAL PLACEMENT.

IN-GROUND MOUNT - WHEN INSTALLED ON PAVERS OR OTHER NON-STABLE SURFACE, EMBED INTO BASE. CORE HOLES NO LESS THAN 3" IN DIAMETER AND 10" DEEP.

4 EXTERIOR BYCYCLE PARKING

NTS




STEWART

101 WEST MAIN ST.
DURHAM, NC 27701
T 919.380.8750

FIRM LICENSE # C-1051
www.stewartinc.com
PROJECT # C22033

Client:
GS HOMESTEAD, LLC
121 S. ESTES DRIVE, SUITE 100
CHAPEL HILL, NC 27514
PHONE: 919.489.9000
EMAIL: RICHARD@GURLITZARCHITECTS.COM

Vicinity map:

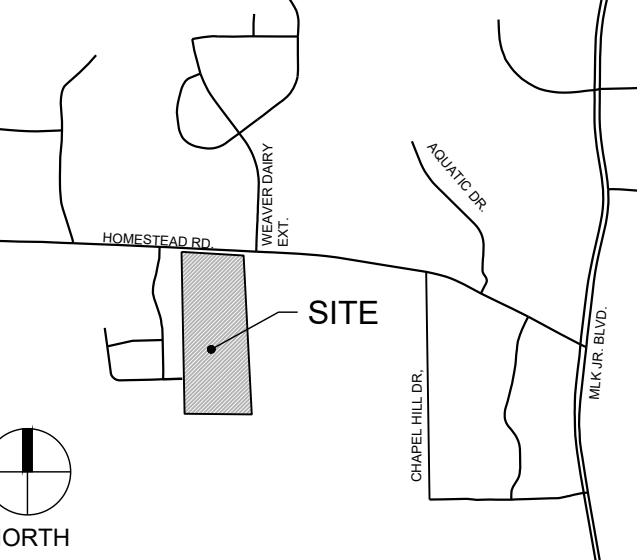


Seal:

PRELIMINARY - DO NOT
USE FOR CONSTRUCTION



Scale:

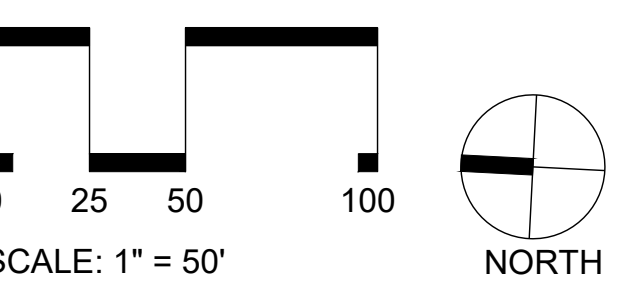

Project:

**HOMESTEAD
ROAD
TOWNHOMES**

Issued for:

**CONDITIONAL ZONING
PERMIT**


No.	Date	Description
1	8/26/2022	1ST RESUBMITTAL
2	10/07/2022	2ND RESUBMITTAL

Title:

**GRADING & STORM
DRAINAGE PLAN**

Project number: C22033 Sheet #:
Issued Date: 06.24.2022
Drawn by: SM
Approved by: TS

C5.00

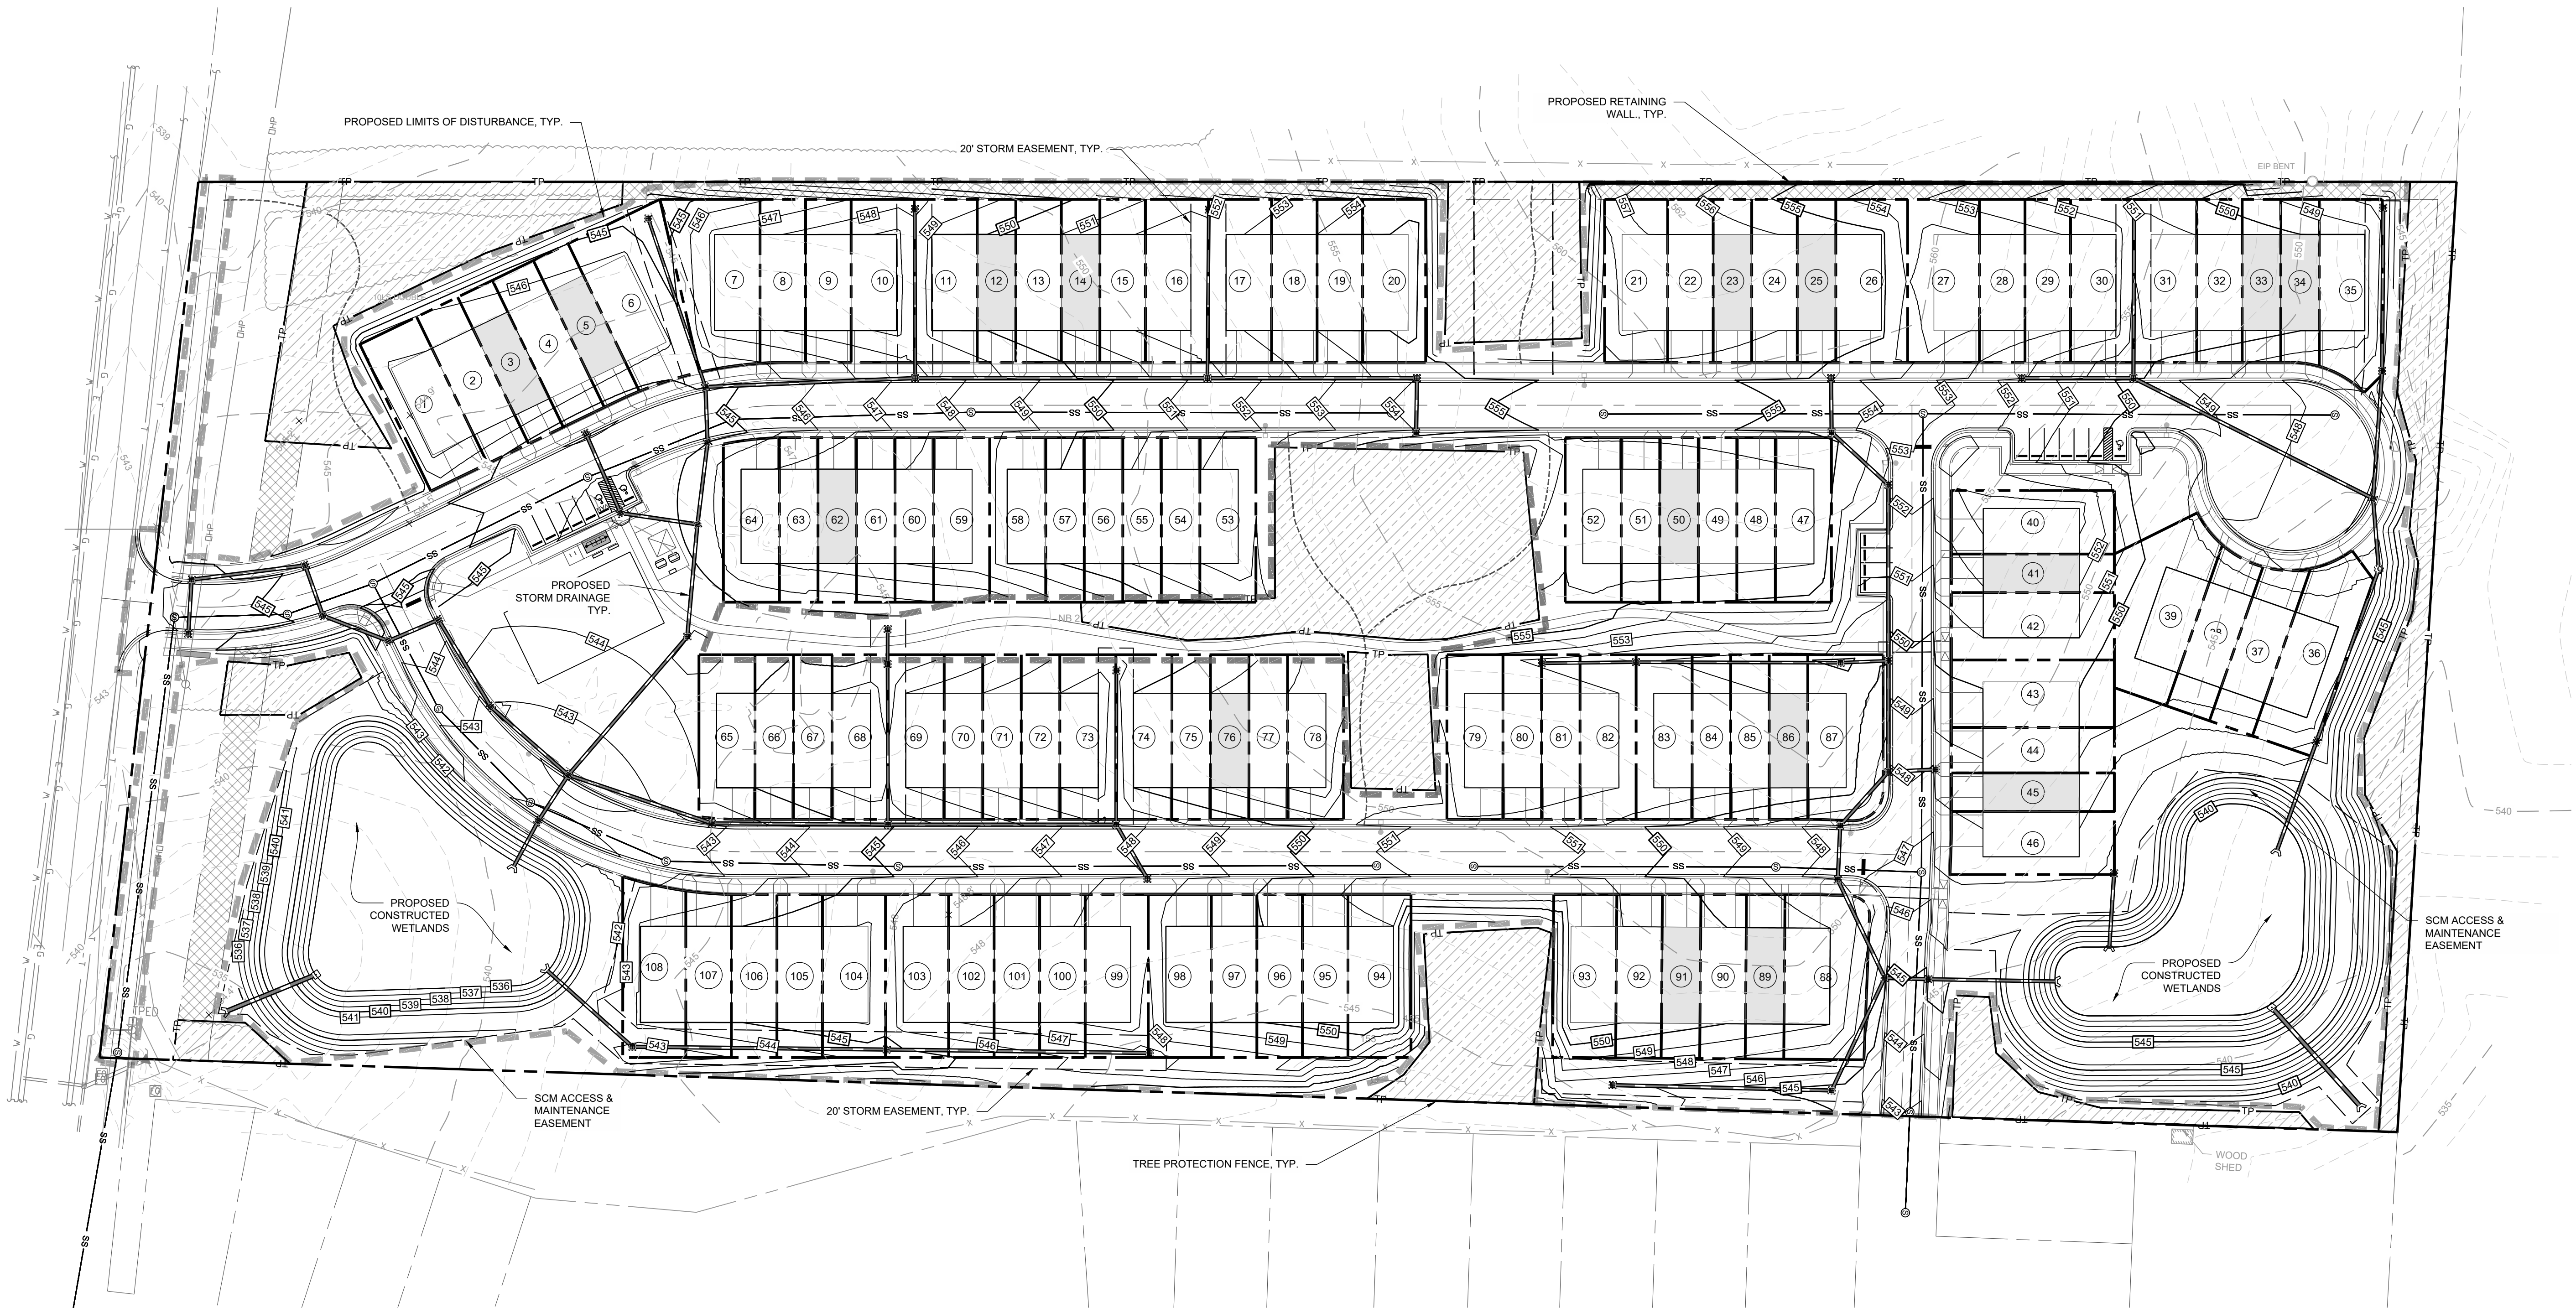

GRADING LEGEND:

SYMBOL	DESCRIPTION
	PROPOSED JUNCTION BOX
	PROPOSED CATCH BASIN
	PROPOSED AREA DRAIN
	RIPRAP DISSIPATOR
	FLOW DIRECTION
	PROPOSED ELEVATION
	TOP/BOTTOM OF CURB
	TOP/BOTTOM OF WALL
	PROPOSED STORM DRAINAGE
	PROPOSED MAJOR CONTOUR
	PROPOSED MINOR CONTOUR
	EXISTING MAJOR CONTOUR
	EXISTING MINOR CONTOUR

NOTES:

- SEE SHEET C0.10 FOR GENERAL AND GRADING NOTES.




STEWART

101 WEST MAIN ST.
DURHAM, NC 27701
T 919.380.8750

FIRM LICENSE # C-1051
www.stewartinc.com
PROJECT # C22033

Client:
GS HOMESTEAD, LLC
121 S. ESTES DRIVE, SUITE 100
CHAPEL HILL, NC 27514
PHONE: 919.489.9000
EMAIL: RICHARD@GURLITZARCHITECTS.COM

Vicinity map:

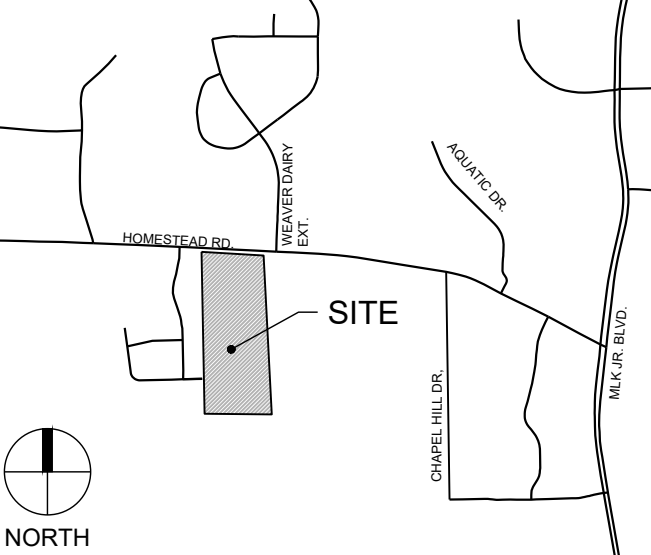


Seal:

PRELIMINARY - DO NOT
USE FOR CONSTRUCTION



Scale:

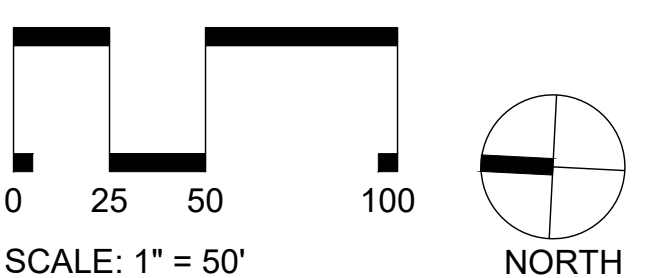

Project:

HOMESTEAD
ROAD
TOWNHOMES

Issued for:

CONDITIONAL ZONING
PERMIT


No.	Date	Description
1	8/26/2022	1ST RESUBMITTAL
2	10/07/2022	2ND RESUBMITTAL

Title:

UTILITY PLAN

Project number: C22033 Sheet #:
Issued Date: 06.24.2022
Drawn by: SM
Approved by: TS

C6.00

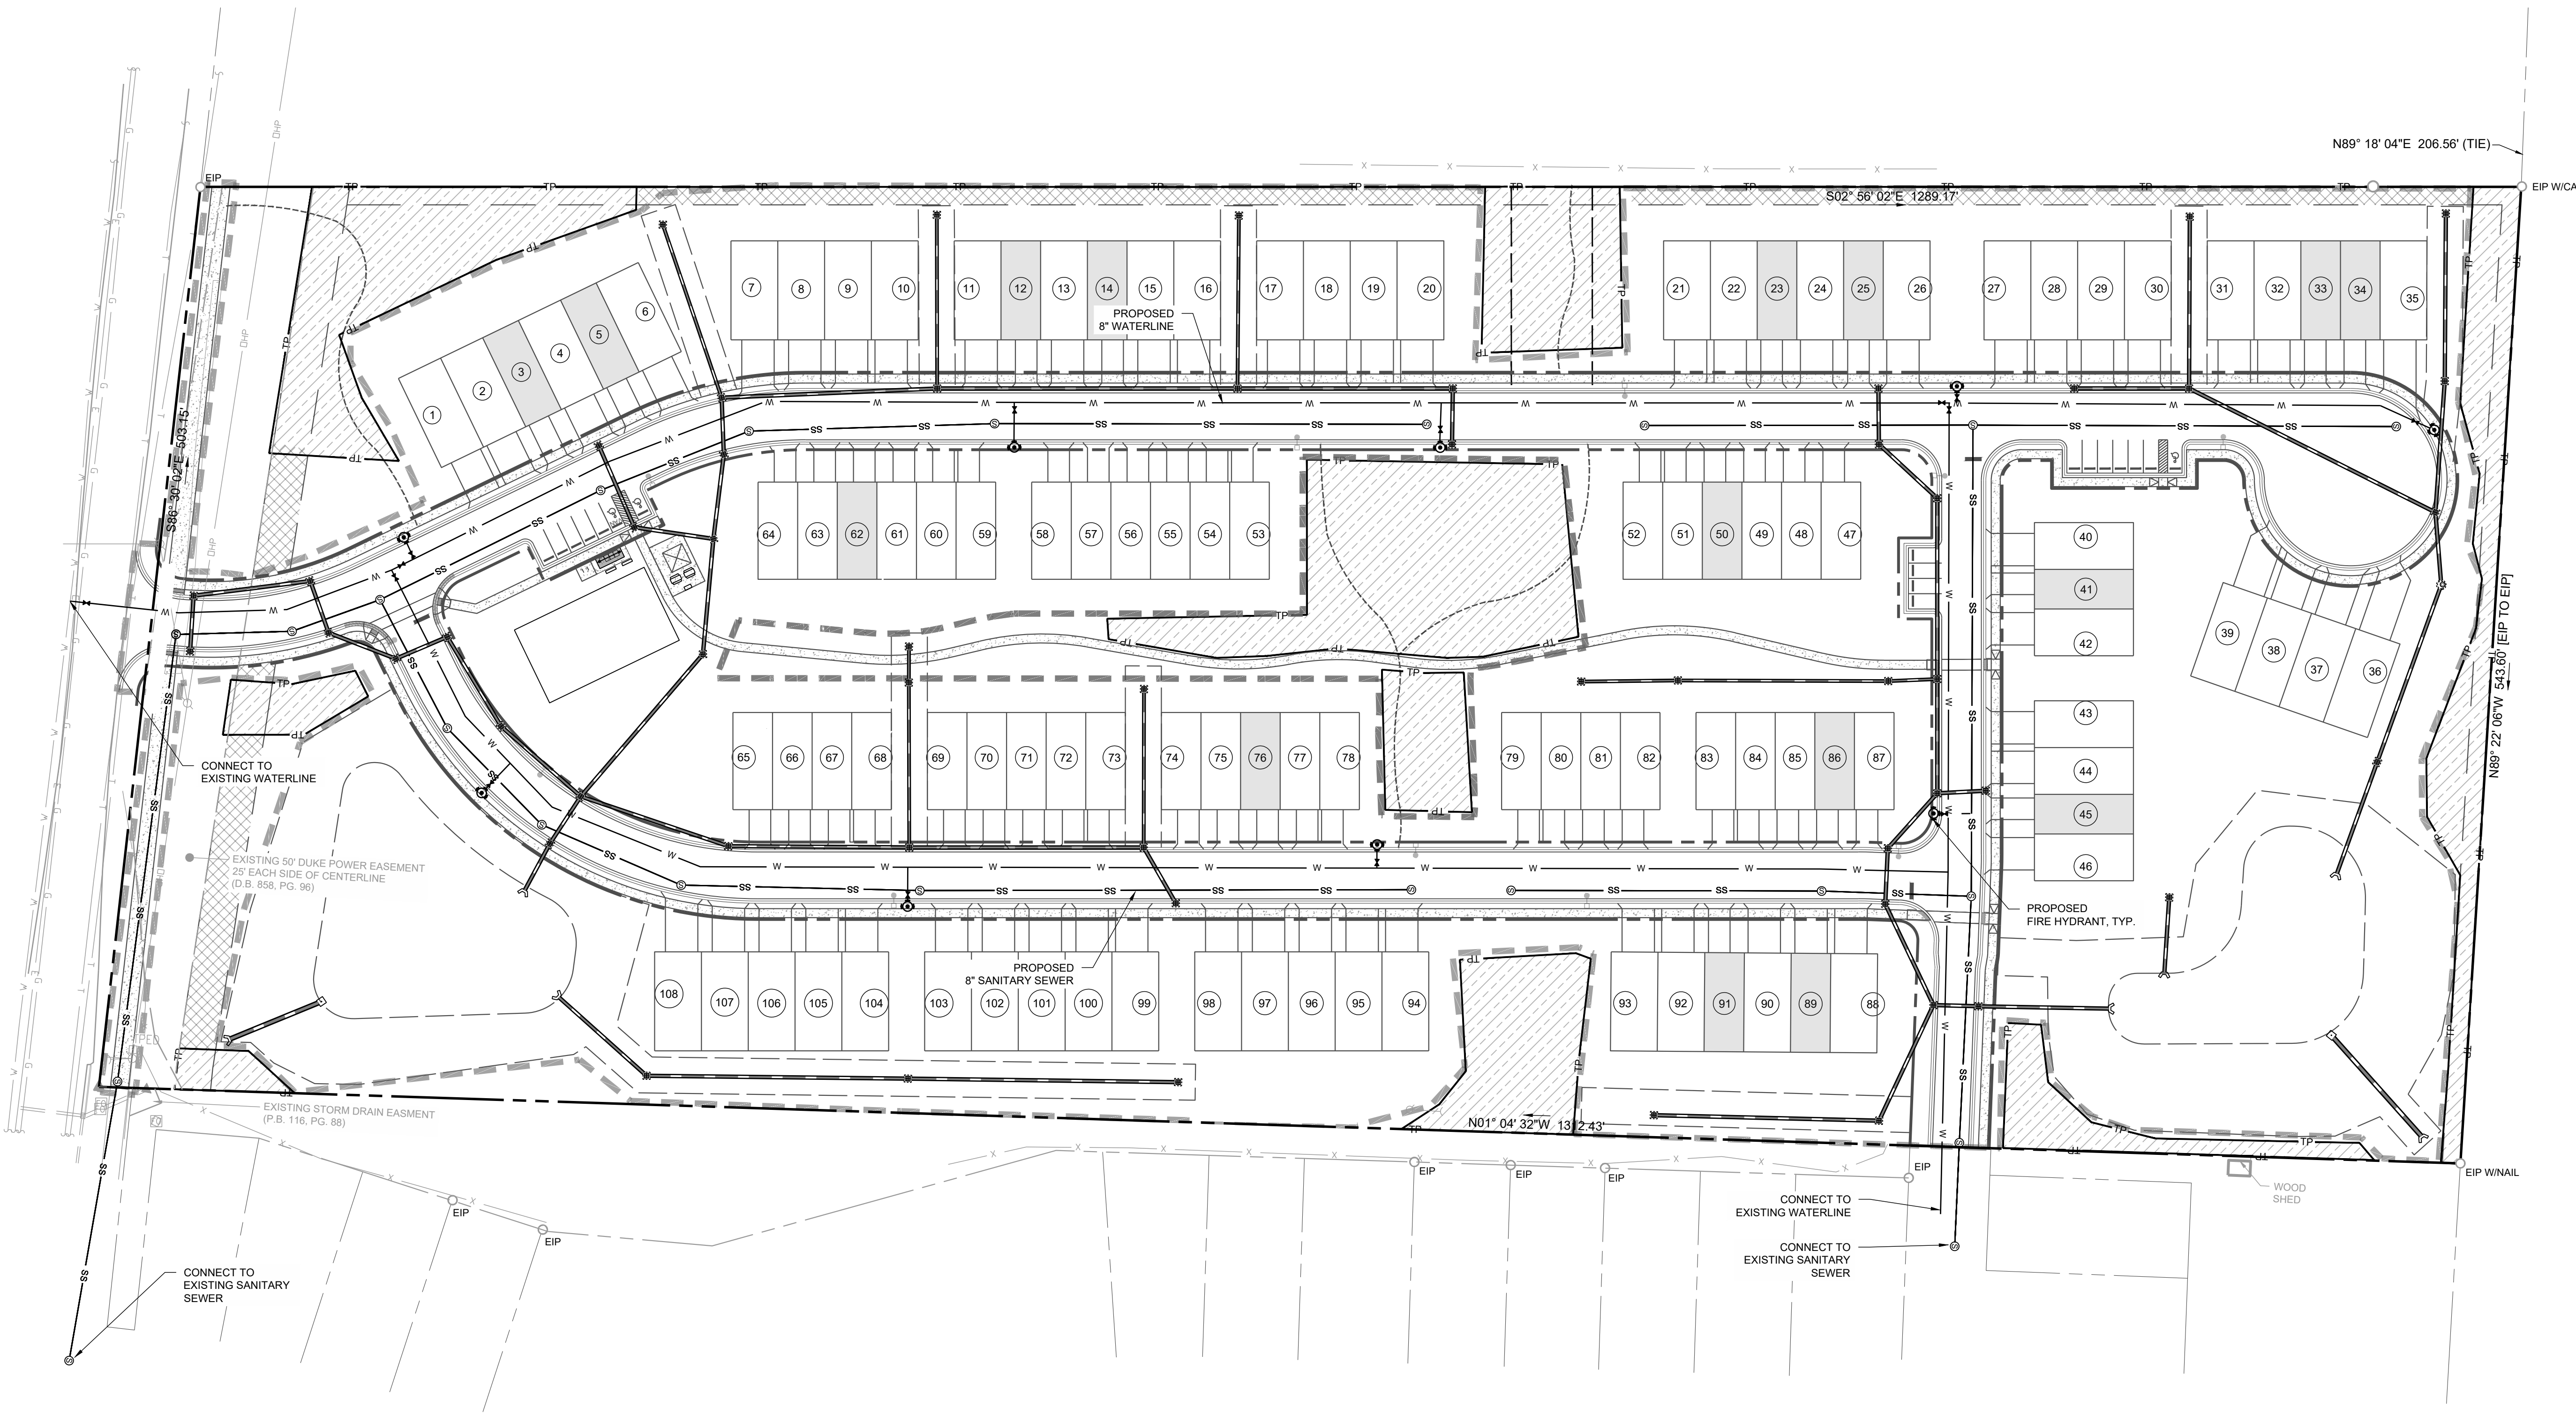


UTILITY LEGEND:

SYMBOL	DESCRIPTION
	PROPOSED FIRE HYDRANT
	PROPOSED WATER VALVE
	EXISTING SANITARY SEWER MANHOLE
	PROPOSED SANITARY SEWER MANHOLE
	PROPOSED CLEANOUT
	PROPOSED FIRE DEPARTMENT CONNECTION (FDC)
	PROPOSED BACKFLOW METER
	PROPOSED POST INDICATOR VALVE (PIV)
	PROPOSED GREASE INTERCEPTOR
	EXISTING WATER LINE
	PROPOSED WATER LINE
	EXISTING SANITARY SEWER LINE
	PROPOSED SANITARY SEWER LINE
	300' HYDRANT COVERAGE CIRCLE

NOTES:

1. SEE SHEET C0.10 FOR GENERAL AND UTILITY NOTES.

L:\Projects\2022\C22033 - Homestead Road Townhomes\DWGS\1-SUP\3-Sheets\C22033-L7 00 Code Planning Plan.dwg, Oct 07, 2022, 9:29am

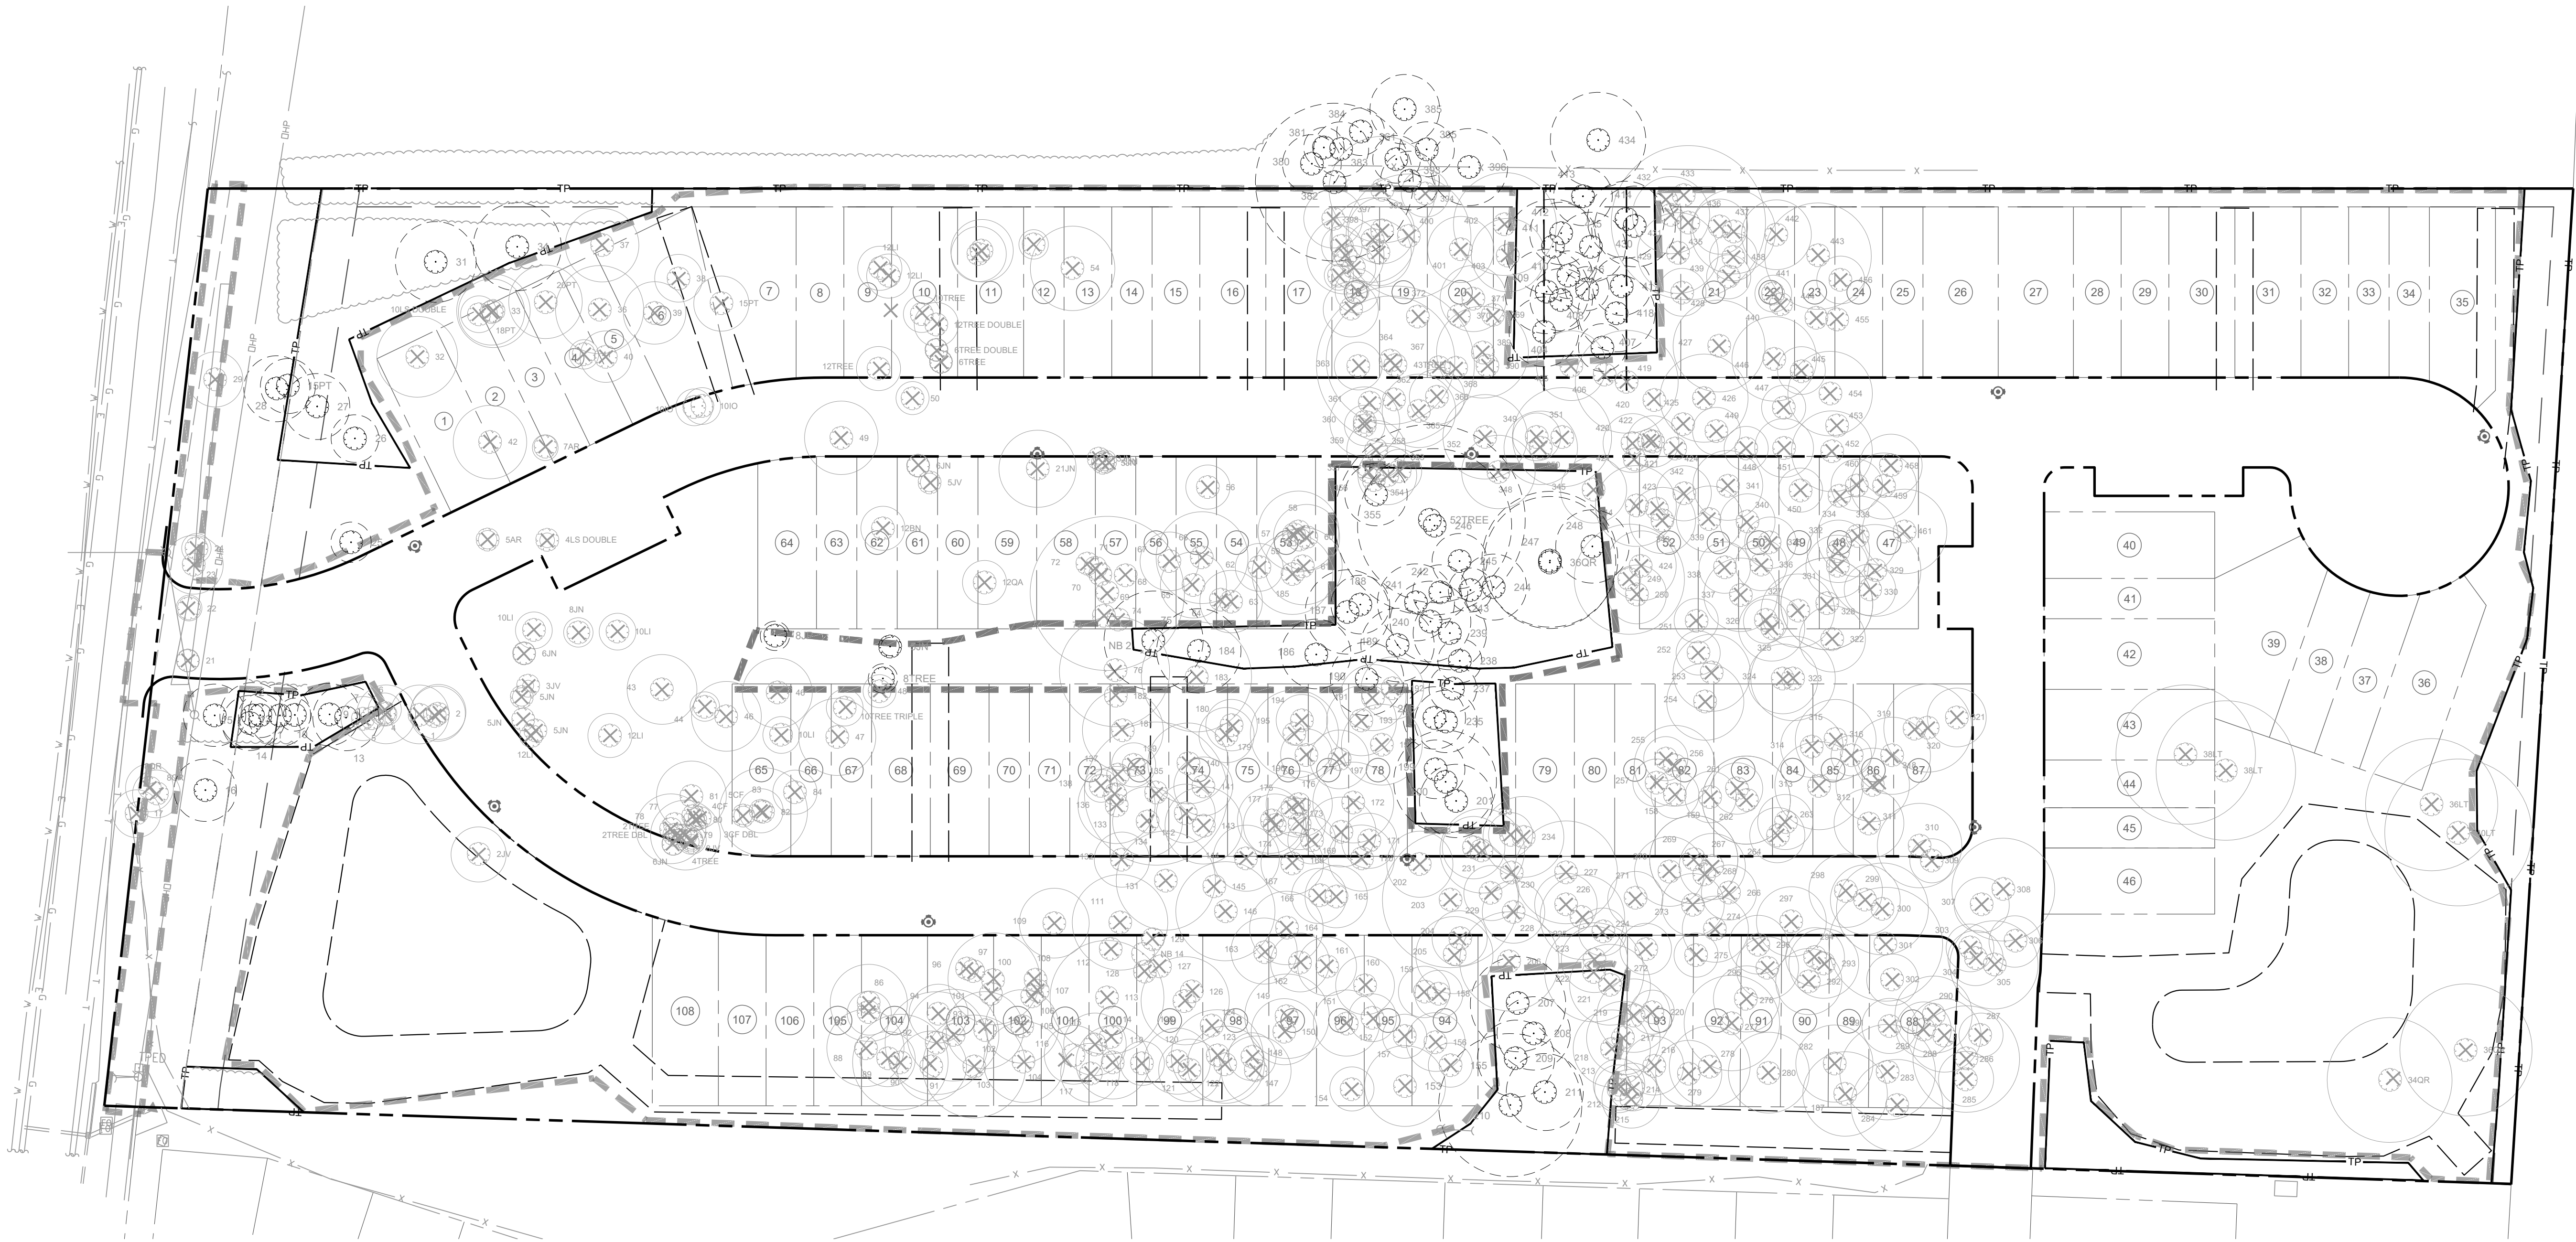


LINETYPE LEGEND:	
SYMBOL	DESCRIPTION
	LIMITS OF DISTURBANCE
	PROPERTY LINE
	TREE PROTECTION FENCE
	EXISTING TREE TO REMAIN
	EXISTING TREE TO BE REMOVED




STEWART
101 WEST MAIN ST.
DURHAM, NC 27701
T 919.380.8750
FIRM LICENSE # C-1051
www.stewartinc.com
PROJECT # C22033

Client:
GS HOMESTEAD, LLC
121 S. ESTES DRIVE, SUITE 100
CHAPEL HILL, NC 27514
PHONE: 919.489.9000
EMAIL: RICHARD@GURLITZARCHITECTS.COM

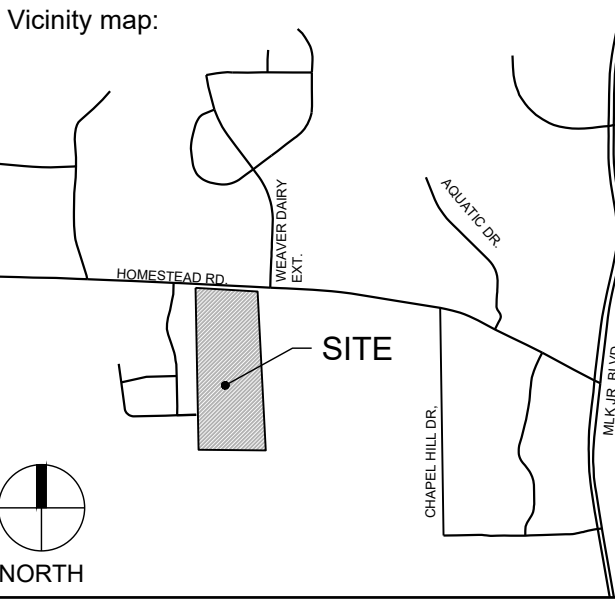

Seal:
PRELIMINARY - DO NOT
USE FOR CONSTRUCTION

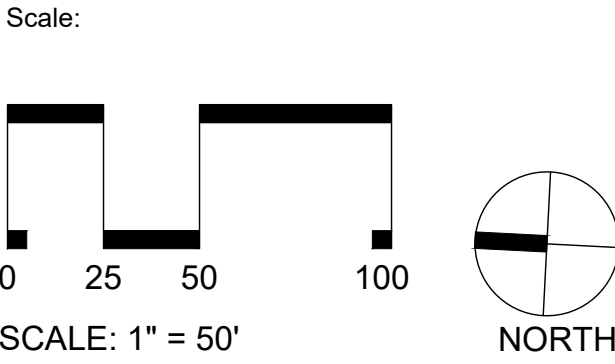

Project:
**HOMESTEAD
ROAD
TOWNHOMES**

Issued for:
**CONDITIONAL ZONING
PERMIT**

No.	Date	Description
1	8/26/2022	1ST RESUBMITTAL
2	10/07/2022	2ND RESUBMITTAL


Title:
**LANDSCAPE
PROTECTION PLAN**

Project number: C22033 Sheet #:
Issued Date: 06.24.2022
Drawn by: SM
Approved by: CH **L7.10**


ID #	CODE	Common Name	Scientific Name	DBP	Rare or Spec	Multistem Number
1	LEST	Sw.veglum	Liquidambar styraciflua	15	Specimen	
2	AMH	Eastern Red Cedar	Juniperus virginiana	15	Specimen	
3	FRSE	Black Cherry	Prunus serotina	16	Specimen	
4	LEST	Sw.veglum	Liquidambar styraciflua	16	Specimen	
5	RTA	Loblolly Pine	Pinus taeda	19	Specimen	
6	COFL	Dogwood	Cornus florida	6	Specimen	
7	LEST	Sw.veglum	Liquidambar styraciflua	12	Specimen	
8	AMH	Eastern Red Cedar	Juniperus virginiana	15	Specimen	
9	LEST	Sw.veglum	Liquidambar styraciflua	17	Specimen	
10	FRSE	Black Cherry	Prunus serotina	9	NA	
11	AMH	Eastern Red Cedar	Juniperus virginiana	17	Specimen	
12	LEST	Sw.veglum	Liquidambar styraciflua	12	Specimen	
13	RTA	Loblolly Pine	Pinus taeda	19	Specimen	
14	LITU	Tup. Poplar	Liriodendron tulipifera	15	Specimen	
15	PVCA	Calhoun Pear	Pyrus calhouni	17	NA	
16	PVCA	Calhoun Pear	Pyrus calhouni	17	NA	
17	AMH	Eastern Red Cedar	Juniperus virginiana	15	Specimen	
18	COFL	Dogwood	Cornus florida	6	Specimen	
19	LSP	American Holly	Ilex opaca	7	Specimen	
20	LITU	Tup. Poplar	Liriodendron tulipifera	15	Specimen	
21	COFL	Dogwood	Cornus florida	6	Specimen	
22	COFL	Dogwood	Cornus florida	7	Specimen	
23	LITU	Tup. Poplar	Liriodendron tulipifera	15	Specimen	
24	COFL	Dogwood	Cornus florida	8	Specimen	
25	MAGR	Southern Magnolia	Magnolia grandiflora	11	NA	
26	MAGR	Southern Magnolia	Magnolia grandiflora	13	Specimen	
27	LEST	Sw.veglum	Liquidambar styraciflua	18	Specimen	
28	RTA	Loblolly Pine	Pinus taeda	19	Specimen	
29	LITU	Tup. Poplar	Liriodendron tulipifera	15	Specimen	
30	LITU	Tup. Poplar	Liriodendron tulipifera	24	Specimen	
31	LITU	Tup. Poplar	Liriodendron tulipifera	22	Specimen	
32	RTA	Loblolly Pine	Pinus taeda	22	Specimen	
33	LITU	Tup. Poplar	Liriodendron tulipifera	20	Specimen	
34	RTA	Loblolly Pine	Pinus taeda	24	Specimen	
35	LEST	Sw.veglum	Liquidambar styraciflua	14	Specimen	
36	RTA	Loblolly Pine	Pinus taeda	24	Specimen	
37	RTA	Loblolly Pine	Pinus taeda	20	Specimen	
38	LEST	Sw.veglum	Liquidambar styraciflua	13	Specimen	
39	LEST	Sw.veglum	Liquidambar styraciflua	17	Specimen	
40	AMH	Eastern Red Cedar	Juniperus virginiana	14	Specimen	
41	AMH	Eastern Red Cedar	Juniperus virginiana	8	Specimen	
42	ACRU	Red Maple	Acer rubrum	20	Specimen	
43	BEH	River Birch	Betula nigra	8	Specimen	
44	OPAT	Hawthorn	Crataegus species	8	Specimen	
45	LITU	Tup. Poplar	Liriodendron tulipifera	19	Specimen	
46	BEH	River Birch	Betula nigra	19	Specimen	
47	BEH	River Birch	Betula nigra	21	Specimen	
48	COFL	Dogwood	Cornus florida	9	Specimen	
49	MAGR	Magnolia	Pinus taeda	9	NA	
50	PRCA	Calhoun Pear	Pinus taeda	9	Specimen	
51	COFL	Dogwood	Cornus florida	16	Specimen	
52	LITU	Tup. Poplar	Liriodendron tulipifera	19	Specimen	
53	LITU	Tup. Poplar	Liriodendron tulipifera	17	Specimen	
54	LITU	Tup. Poplar	Liriodendron tulipifera	23	Specimen	
55	LITU	Tup. Poplar	Liriodendron tulipifera	36	Specimen	
56	LITU	Tup. Poplar	Liriodendron tulipifera	12	Specimen	
57	ACRU	Red Maple	Acer rubrum	12	Specimen	
58	QUAL	White Oak	Quercus alba	22	Specimen	
59	QUAL	White Oak	Quercus alba	22	Specimen	
60	LITU	Tup. Poplar	Liriodendron tulipifera	19	Specimen	
61	LITU	Tup. Poplar	Liriodendron tulipifera	15	Specimen	
62	CARYA	Hickory	Carya species	13	Specimen	
63	CARYA	Hickory	Carya species	17	Specimen	
64	ACRU	Red Maple	Acer rubrum	16	Specimen	
65	LITU	Tup. Poplar	Liriodendron tulipifera	19	Specimen	
66	LITU	Tup. Poplar	Liriodendron tulipifera	26	Specimen	
67	LEST	Sw.veglum	Liquidambar styraciflua	16	Specimen	
68	CARYA	Hickory	Carya species	17	Specimen	
69	QUAE	Black Oak	Quercus velutina	42	Specimen	
70	QUAE	Black Oak	Quercus velutina	14	Specimen	
71	LITU	Tup. Poplar	Liriodendron tulipifera	17	Specimen	
72	CARYA	Hickory	Carya species	13	Specimen	
73	LITU	Tup. Poplar	Liriodendron tulipifera	21	Specimen	
74	LITU	Tup. Poplar	Liriodendron tulipifera	20	Specimen	
75	LITU	Tup. Poplar	Liriodendron tulipifera	27	Specimen	
76	LITU	Tup. Poplar	Liriodendron tulipifera	26	Specimen	
77	LITU	Tup. Poplar	Liriodendron tulipifera	15	Specimen	
78	LITU	Tup. Poplar	Liriodendron tulipifera	19	Specimen	
79	FRSE	Black Cherry	Prunus serotina	16	Specimen	
80	DMV	Pinus taeda	Quercus virginiana	10	Specimen	
81	QUAE	Black Oak	Carya borealis	19	Specimen	
82	LEST	Sw.veglum	Liquidambar styraciflua	12	Specimen	
83	LEST	Sw.veglum	Liquidambar styraciflua	24	Specimen	
84	QUAE	Black Oak	Carya borealis	12	Specimen	
85	QUAE	Black Oak	Carya borealis	13	Specimen	
86	LITU	Tup. Poplar	Liriodendron tulipifera	21	Specimen	
87	LITU	Tup. Poplar	Liriodendron tulipifera	12	Specimen	
88	LEST	Sw.veglum	Liquidambar styraciflua	21	Specimen	
89	QUAE	Black Oak	Quercus alba	15	Specimen	
90	QUAE	Black Oak	Quercus alba	28	Specimen	
91	LEST	Sw.veglum	Liquidambar styraciflua	19	Specimen	
92	LEST	Sw.veglum	Liquidambar styraciflua	25	Specimen	
93	QUAE	Black Oak	Quercus alba	25	Specimen	
94	LEST	Sw.veglum	Liquidambar styraciflua	16	Specimen	
95	QUAE	Black Oak	Quercus alba	12	Specimen	
96	LEST	Sw.veglum	Liquidambar styraciflua	15	Specimen	
97	QUAE	Black Oak	Quercus alba	8	Specimen	
98	FRSE	Black Cherry	Prunus serotina	6	Specimen	
99	FRSE	Black Cherry	Prunus serotina	6	Specimen	
100	LEST	Sw.veglum	Liquidambar styraciflua	29	Specimen	
101	LEST	Sw.veglum	Liquidambar styraciflua	16	Specimen	
102	QUAE	Black Oak	Quercus alba	21	Specimen	
103	QUAE	Black Oak	Quercus alba	26	Specimen	
104	QUAE	Black Oak	Quercus alba	22	Specimen	
105	QUAE	Black Oak	Quercus alba	29	Specimen	
106	QUAE	Black Oak	Quercus alba	15	Specimen	
107	QUAE	Black Oak	Quercus alba	12	Specimen	
108	QUAE	Black Oak	Quercus alba	17	Specimen	
109	RTA	Loblolly Pine	Pinus taeda	19	Specimen	
110	RTA	Loblolly Pine	Pinus taeda	19	Specimen	
111	QUAE	Black Oak	Quercus alba	29	Specimen	
112	LEST	Sw.veglum	Liquidambar styraciflua	17	Specimen	
113	QUAE	Black Oak	Quercus alba	34	Specimen	
114	LITU	Tup. Poplar	Liriodendron tulipifera	22	Specimen	
115	QUAE	Black Oak	Quercus alba	17	Specimen	
116	QUAE	Black Oak	Quercus alba	16	Specimen	
117	LEST	Sw.veglum	Liquidambar styraciflua	16	Specimen	
118	FRAX	Ash	Fraxinus species	20	Specimen	
119	CATO	Mockernut Hickory	Carya tomentosa	12	Specimen	
120	QUAE	Black Oak	Quercus alba	19	Specimen	
121	QUAE	Black Oak	Quercus alba	17	Specimen	
122	LITU	Tup. Poplar	Liriodendron tulipifera	21	Specimen	
123	QUAE	Black Oak	Quercus alba	25	Specimen	
124	CATO	Mockernut Hickory	Carya tomentosa	13	Specimen	
125	QUAE	Black Oak	Quercus alba	24	Specimen	
126	LEST	Sw.veglum	Liquidambar styraciflua	14	Specimen	
127	FRAX	Ash	Fraxinus species	14	Specimen	
128	FRAX	Ash	Fraxinus species	15	Specimen	
129	FRAX	Ash	Fraxinus species	13	Specimen	
130	FRAX	Ash	Fraxinus species	12	Specimen	
131	LSP	American Holly	Ilex opaca	6	Specimen	
132	LEST	Sw.veglum	Liquidambar styraciflua	22	Specimen	
133	LEST	Sw.veglum	Liquidambar styraciflua	15	Specimen	
134	LITU	Tup. Poplar	Liriodendron tulipifera	19	Specimen	
135	LEST	Sw.veglum	Liquidambar styraciflua	13	Specimen	
136	QUAE	Black Oak	Quercus alba	13	Specimen	
137	QUAE	Black Oak	Quercus alba	15	Specimen	
138	QUAE	Black Oak	Quercus alba	10	Specimen	
139	QUAE	Black Oak	Quercus alba	12	Specimen	
140	CATO	Mockernut Hickory	Carya tomentosa	22	Specimen	
141	FRAX	Ash	Fraxinus species	15	Specimen	
142	QUAE	Black Oak	Quercus alba	19	Specimen	
143	QUAE	Black Oak	Quercus alba	21	Specimen	
144	QUAE	Black Oak	Quercus alba	18	Specimen	
145	LEST	Sw.veglum	Liquidambar styraciflua	15	Specimen	
146	LEST	Sw.veglum	Liquidambar styraciflua	15	Specimen	
147	QUAE	Black Oak	Quercus alba	19	Specimen	
148	QUAE	Black Oak	Quercus alba	13	Specimen	
149	QUAE	Black Oak	Quercus alba	23	Specimen	
150	QUAE	Black Oak	Quercus alba	18	Specimen	
151	LEST	Sw.veglum	Liquidambar styraciflua	18	Specimen	
152	CATO	Mockernut Hickory	Carya tomentosa	13	Specimen	
153	FRAX	Ash	Fraxinus species	22	Specimen	
154	CATO	Mockernut Hickory	Carya tomentosa	12	Specimen	
155	LEST	Sw.veglum	Liquidambar styraciflua	12	Specimen	
156	QUAE	Black Oak	Quercus alba	12	Specimen	
157	QUAE	Black Oak	Quercus alba	12	Specimen	
158	LEST	Sw.veglum	Liquidambar styraciflua	13	Specimen	
159	QUAE	Black Oak	Quercus alba	14	Specimen	
160	QUAE	Black Oak	Quercus alba	15	Specimen	
161	CATO	Mockernut Hickory	Carya tomentosa	16	Specimen	
162	QUAE	Black Oak	Quercus alba	19	Specimen	
163	QUAE	Black Oak	Quercus alba	18	Specimen	
164	QUAE	Black Oak	Quercus alba	17	Specimen	
165	CATO	Mockernut Hickory	Carya tomentosa	17	Specimen	
166	LEST	Sw.veglum	Liquidambar styraciflua	15	Specimen	
167	LITU	Tup. Poplar	Liriodendron tulipifera	17	Specimen	
168	QUAE	Black Oak	Quercus alba	13	Specimen	
169	LITU	Tup. Poplar	Liriodendron tulipifera	19	Specimen	
170	QUAE	Black Oak	Quercus alba	18	Specimen	
171	LITU	Tup. Poplar	Liriodendron tulipifera	15	Specimen	
172	QUAE	Black Oak	Quercus alba	22	Specimen	
173	LITU	Tup. Poplar	Liriodendron tulipifera	14	Specimen	
174	FRAX	Ash	Fraxinus species	17	Specimen	
175	LITU	Tup. Poplar	Liriodendron tulipifera	18	Specimen	
176	QUAE	Black Oak	Quercus alba	19	Specimen	
177	QUAE	Black Oak	Quercus alba	18	Specimen	
178	LITU	Tup. Poplar	Liriodendron tulipifera	17	Specimen	
179	QUAE	Black Oak	Quercus alba	15	Specimen	
180	LITU	Tup. Poplar	Liriodendron tulipifera	14	Specimen	

181	LEST	Sw.veglum	Liquidambar styraciflua	22	Specimen	
182	LEST	Sw.veglum	Liquidambar styraciflua	12	Specimen	
183	LITU	Tup. Poplar	Liriodendron tulipifera	30	Specimen	
184	LITU	Tup. Poplar	Liriodendron tulipifera	23	Specimen	
185	LITU	Tup. Poplar	Liriodendron tulipifera	22	Specimen	
186	QUAE	White Oak	Quercus alba	19	Specimen	
187	QUAE	White Oak	Quercus alba	23	Specimen	
188	QUAE	White Oak	Quercus alba	16	Specimen	
189	QUAE	White Oak	Quercus alba	20	Specimen	
190	QUAE	Black Oak	Quercus macrocarpa	20	Specimen	
191	LITU	Tup. Poplar	Liriodendron tulipifera	18	Specimen	
192	LITU	Tup. Poplar	Liriodendron tulipifera	17	Specimen	
193	LITU	Tup. Poplar	Liriodendron tulipifera	19	Specimen	
194	QUAE	White Oak	Quercus alba	14	Specimen	
195	QUAE	White Oak	Quercus alba	24	Specimen	
196	QUAE	White Oak	Quercus alba	14	Specimen	
197	QUAE	White Oak	Quercus alba	18	Specimen	
198	QUAE	White Oak	Quercus alba	22	Specimen	
199	QUAE	White Oak	Quercus alba	16	Specimen	
200	LITU	Tup. Poplar	Liriodendron tulipifera	28	Specimen	
201	CARYA	Hickory	Carya species	20	Specimen	
202	CATO	Mockernut Hickory	Carya tomentosa	18	Specimen	
203	LITU	Tup. Poplar	Liriodendron tulipifera	27	Specimen	
204	QUAE	White Oak	Quercus alba	15	Specimen	
205	QUAE	White Oak	Quercus alba	21	Specimen	
206	LITU	Tup. Poplar	Liriodendron tulipifera	27	Specimen	
207	LITU	Tup. Poplar	Liriodendron tulipifera	28	Specimen	
208	LITU	Tup. Poplar	Liriodendron tulipifera	20	Specimen	
209	QUAE	White Oak	Quercus alba	21	Specimen	
210	LITU	Tup. Poplar	Liriodendron tulipifera	30	Specimen	
211	LITU	Tup. Poplar	Liriodendron tulipifera	21	Specimen	
212	LITU	Tup. Poplar	Liriodendron tulipifera	13	Specimen	
213	LITU	Tup. Poplar	Liriodendron tulipifera	14	Specimen	
214	LITU	Tup. Poplar	Liriodendron tulipifera	13	Specimen	
215	LITU	Tup. Poplar	Liriodendron tulipifera	16	Specimen	
216	QUAE	White Oak	Quercus alba	16	Specimen	
217	LITU	Tup. Poplar	Liriodendron tulipifera	20	Specimen	
218	LITU	Tup. Poplar	Liriodendron tulipifera	11	Specimen	
219	LITU	Tup. Poplar	Liriodendron tulipifera	20	Specimen	
220	LITU	Tup. Poplar	Liriodendron tulipifera	12	Specimen	
221	LITU	Tup. Poplar	Liriodendron tulipifera	22	Specimen	
222	LITU	Tup. Poplar	Liriodendron tulipifera	27		
223	CATO	Figural Hickory	Carya glabra	13	Specimen	
224	CARYA	Hickory	Carya species	18	Specimen	
225	LITU	Tup. Poplar	Liriodendron tulipifera	17	Specimen	
226	LITU	Tup. Poplar	Liriodendron tulipifera	17	Specimen	
227	QUAE	White Oak	Quercus alba	21	Specimen	
228	LITU	Tup. Poplar	Liriodendron tulipifera	17	Specimen	
229	QUAE	White Oak	Quercus alba	15	Specimen	
230	QUAE	White Oak	Quercus alba	23	Specimen	
231	LITU	Tup. Poplar	Liriodendron tulipifera	23	Specimen	
232	CARYA	Hickory	Carya species	17	Specimen	
233	QUAE	White Oak	Quercus alba	12	Specimen	
234	QUAE	White Oak	Quercus alba	22	Specimen	
235	QUAE	White Oak	Quercus alba	15	Specimen	
236	LEST	Sw.veglum	Liquidambar styraciflua	17	Specimen	
237	LEST	Sw.veglum	Liquidambar styraciflua	13	Specimen	
238	LITU	Tup. Poplar	Liriodendron tulipifera	19	Specimen	
239	LITU	Tup. Poplar	Liriodendron tulipifera	20	Specimen	
240	LITU	Tup. Poplar	Liriodendron tulipifera	20	Specimen	
241	LITU	Tup. Poplar	Liriodendron tulipifera	22	Specimen	
242	LITU	Tup. Poplar	Liriodendron tulipifera	15	Specimen	
243	LITU	Tup. Poplar	Liriodendron tulipifera	18	Specimen	
244	LITU	Tup. Poplar	Liriodendron tulipifera	18	Specimen	
245	LITU	Tup. Poplar	Liriodendron tulipifera	15	Specimen	
246	LITU	Tup. Poplar	Liriodendron tulipifera	42	Specimen	
247	LITU	Tup. Poplar	Liriodendron tulipifera	27	Specimen	
248	QUAE	White Oak	Quercus alba	18	Specimen	
249	QUAE	White Oak	Quercus alba	26	Specimen	
250	QUAE	White Oak	Quercus alba	26	Specimen	
251	CATO	Mockernut Hickory	Carya tomentosa	12	Specimen	
252	AGRU	Northern Red Oak	Acer rubrum	12	Specimen	
253	AGRU	Northern Red Oak	Acer rubrum	12	Specimen	
254	QUAE	White Oak	Quercus alba	21	Specimen	
255	LEST	Sw.veglum	Liquidambar styraciflua	21	Specimen	
256	QUAE	White Oak	Quercus alba	22	Specimen	
257	CATO	Mockernut Hickory	Carya tomentosa	13	Specimen	
258	QUAE	White Oak	Quercus alba	13	Specimen	
259	LITU	Tup. Poplar	Liriodendron tulipifera	15	Specimen	
260	CATO	Mockernut Hickory	Carya tomentosa	14	Specimen	
261	CATO	Mockernut Hickory	Carya tomentosa	14	Specimen	
262	LEST	Sw.veglum	Liquidambar styraciflua	24	Specimen	
263	LEST	Sw.veglum	Liquidambar styraciflua	16	Specimen	
264	CATO	Mockernut Hickory	Carya tomentosa	15	Specimen	
265	QUAE	White Oak	Quercus alba	24	Specimen	
266	LEST	Sw.veglum	Liquidambar styraciflua	15	Specimen	
267	LEST	Sw.veglum	Liquidambar styraciflua	18	Specimen	
268	LITU	Tup. Poplar	Liriodendron tulipifera	18	Specimen	
269	LITU	Tup. Poplar	Liriodendron tulipifera	15	Specimen	
270	LITU	Tup. Poplar	Liriodendron tulipifera	24	Specimen	
271	QUAE	White Oak	Quercus alba	19	Specimen	
272	LEST	Sw.veglum	Liquidambar styraciflua	14	Specimen	
273	LITU	Tup. Poplar	Liriodendron tulipifera	17	Specimen	
274	LEST	Sw.veglum	Liquidambar styraciflua	18	Specimen	
275	CATO	Mockernut Hickory	Carya tomentosa	12	Specimen	
276	LITU	Tup. Poplar	Liriodendron tulipifera	26	Specimen	
277	LITU	Tup. Poplar	Liriodendron tulipifera	26	Specimen	
278	LITU	Tup. Poplar	Liriodendron tulipifera	26	Specimen	
279	NYDF	Black Gum	Nyssa sylvatica	18	Specimen	
280	QUAE	White Oak	Quercus alba	22	Specimen	
281	QUAE	White Oak	Quercus alba	21	Specimen	
282	QUAE	White Oak	Quercus alba	21	Specimen	
283	QUAE	White Oak	Quercus alba	21	Specimen	
284	QUAE	White Oak	Quercus alba	26	Specimen	
285	QUAE	White Oak	Quercus alba	15	Specimen	
286	LEST	Sw.veglum	Liquidambar styraciflua	28	Specimen	
287	LITU	Tup. Poplar	Liriodendron tulipifera	12	Specimen	
288	LITU	Tup. Poplar	Liriodendron tulipifera	15	Specimen	
289	QUAE	White Oak	Quercus alba	15	Specimen	
290	QUAE	White Oak	Quercus alba	21	Specimen	
291	LEST	Sw.veglum	Liquidambar styraciflua	15	Specimen	
292	QUAE	White Oak	Quercus alba	18	Specimen	
293	QUAE	Black Oak	Quercus velutina	19	Specimen	
294	QUAE	Northern Red Oak	Acer rubrum	19	Specimen	
295	QUAE	White Oak	Quercus alba	17	Specimen	
296	LITU	Tup. Poplar	Liriodendron tulipifera	18	Specimen	
297	LITU	Tup. Poplar	Liriodendron tulipifera	18	Specimen	
298	QUAE	Northern Red Oak	Acer rubrum	20	Specimen	
299	LITU	Tup. Poplar	Liriodendron tulipifera	26	Specimen	
300	QUAE	White Oak	Quercus alba	26	Specimen	
301	AGRU	Northern Red Oak	Acer rubrum	14	Specimen	
302	LEST	Sw.veglum	Liquidambar styraciflua	14	Specimen	
303	LEST	Sw.veglum	Liquidambar styraciflua	13	Specimen	
304	LEST	Sw.veglum	Liquidambar styraciflua	15	Specimen	
305	LITU	Tup. Poplar	Liriodendron tulipifera	24	Specimen	
306	QUAE	White Oak	Quercus alba	25	Specimen	
307	QUAE	White Oak	Quercus velutina	15	Specimen	
308	LITU	Tup. Poplar	Liriodendron tulipifera	28	Specimen	
309	LEST	Sw.veglum	Liquidambar styraciflua	12	Specimen	
310	LITU	Tup. Poplar	Liriodendron tulipifera	23	Specimen	
311	LITU	Tup. Poplar	Liriodendron tulipifera	22	Specimen	
312	LITU	Tup. Poplar	Liriodendron tulipifera	20	Specimen	
313	LITU	Tup. Poplar	Liriodendron tulipifera	24	Specimen	
314	LEST	Sw.veglum	Liquidambar styraciflua	17	Specimen	
315	LITU	Tup. Poplar	Liriodendron tulipifera	22	Specimen	
316	NYDF	Black Gum	Nyssa sylvatica	11	Specimen	
317	QUAE	White Oak	Quercus alba	15	Specimen	
318	LITU	Tup. Poplar	Liriodendron tulipifera	21	Specimen	
319	AGRU	Northern Red Oak	Acer rubrum	24	Specimen	
320	QUAE	White Oak	Quercus alba	19	Specimen	
321	QUAE	White Oak	Quercus alba	18	Specimen	
322	QUAE	White Oak	Quercus alba	18	Specimen	
323	QUAE	Black Oak	Quercus velutina	23	Specimen	
324	LITU	Tup. Poplar	Liriodendron tulipifera	19	Specimen	
325	PTA	Likely Pine	Pinus bresla	18	Specimen	
326	QUAE	White Oak	Quercus alba	12	Specimen	
327	LITU	Tup. Poplar	Liriodendron tulipifera	15	Specimen	
328	QUAE	White Oak	Quercus alba	25	Specimen	
329	LITU	Tup. Poplar	Liriodendron tulipifera	26	Specimen	
330	CARYA	Hickory	Carya species	14	Specimen	
331	LITU	Tup. Poplar	Liriodendron tulipifera	17	Specimen	
332	QUAE	White Oak	Quercus alba	19	Specimen	
333	QUAE	White Oak	Quercus alba	22	Specimen	
334	QUAE	White Oak	Quercus alba	14	Specimen	
335	QUAE	White Oak	Quercus alba	14	Specimen	
336	LEST	Sw.veglum	Liquidambar styraciflua	14	Specimen	
337	QUAE	White Oak	Quercus alba	20	Specimen	
338	LEST	Sw.veglum	Liquidambar styraciflua	14	Specimen	
339	QUAE	White Oak	Quercus alba	15	Specimen	
340	LITU	Tup. Poplar	Liriodendron tulipifera	15	Specimen	
341	QUAE	White Oak	Quercus alba	19	Specimen	
342	QUAE	Black Oak	Quercus velutina	18	Specimen	
343	QUAE	White Oak	Quercus alba	18	Specimen	
344	QUAE	White Oak	Quercus alba	22	Specimen	
345	QUAE	White Oak	Quercus alba	18	Specimen	
346	QUAE	White Oak	Quercus alba	12	Specimen	
347	QUAE	White Oak	Quercus alba	15	Specimen	
348	CATO	Mockernut Hickory	Carya tomentosa	20	Specimen	
349	QUAE	White Oak	Quercus alba	20	Specimen	
350	LITU	Tup. Poplar	Liriodendron tulipifera	27	Specimen	
351	LITU	Tup. Poplar	Liriodendron tulipifera	27	Specimen	
352	AGRU	Northern Red Oak	Acer rubrum	12	Specimen	
353	QUAE	White Oak	Quercus alba	22	Specimen	
354	QUAE	White Oak	Quercus alba	18	Specimen	
355	LITU	Tup. Poplar	Liriodendron tulipifera	18	Specimen	
356	DIAR	Sourwood	Diospyros aromatica	8	Specimen	
357	LITU	Tup. Poplar	Liriodendron tulipifera	14	Specimen	
358	CATO	Mockernut Hickory	Carya tomentosa	16	Specimen	
359	CARYA	Hickory	Carya species	11	Specimen	
360	CARYA	Hickory	Carya species	11	Specimen	


L:\Projects\2022\C22033 - Homestead Road Townhomes\DWGS\1-SUP\3-Sheets\C22033-1.7 90 Planting & Soils Details.dwg, Oct 07, 2022 - 9:29am

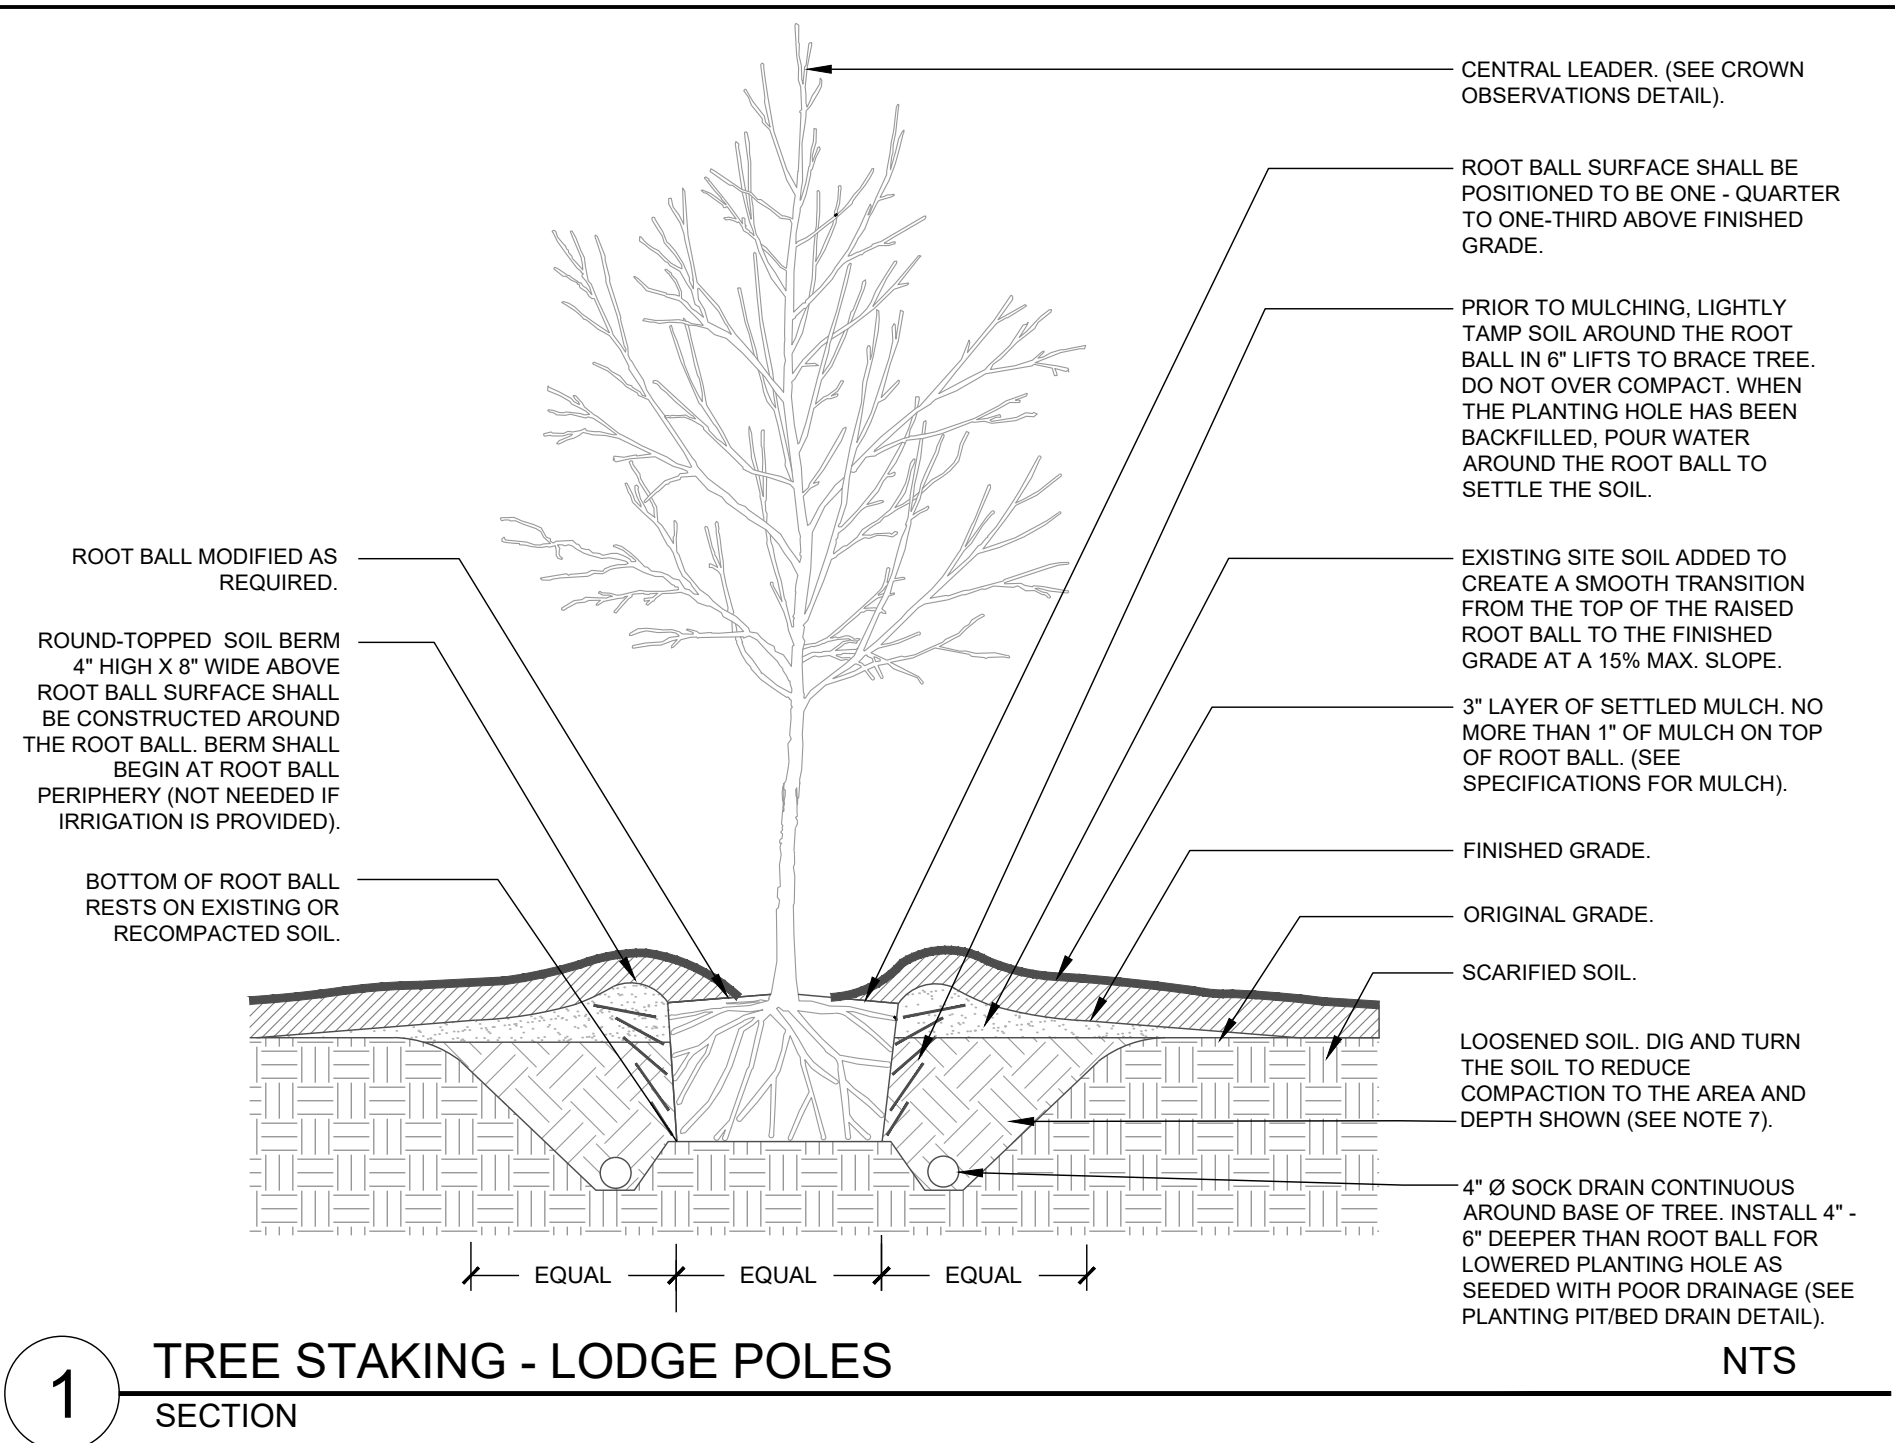


1 TREE STAKING - LODGE POLES SECTION NTS

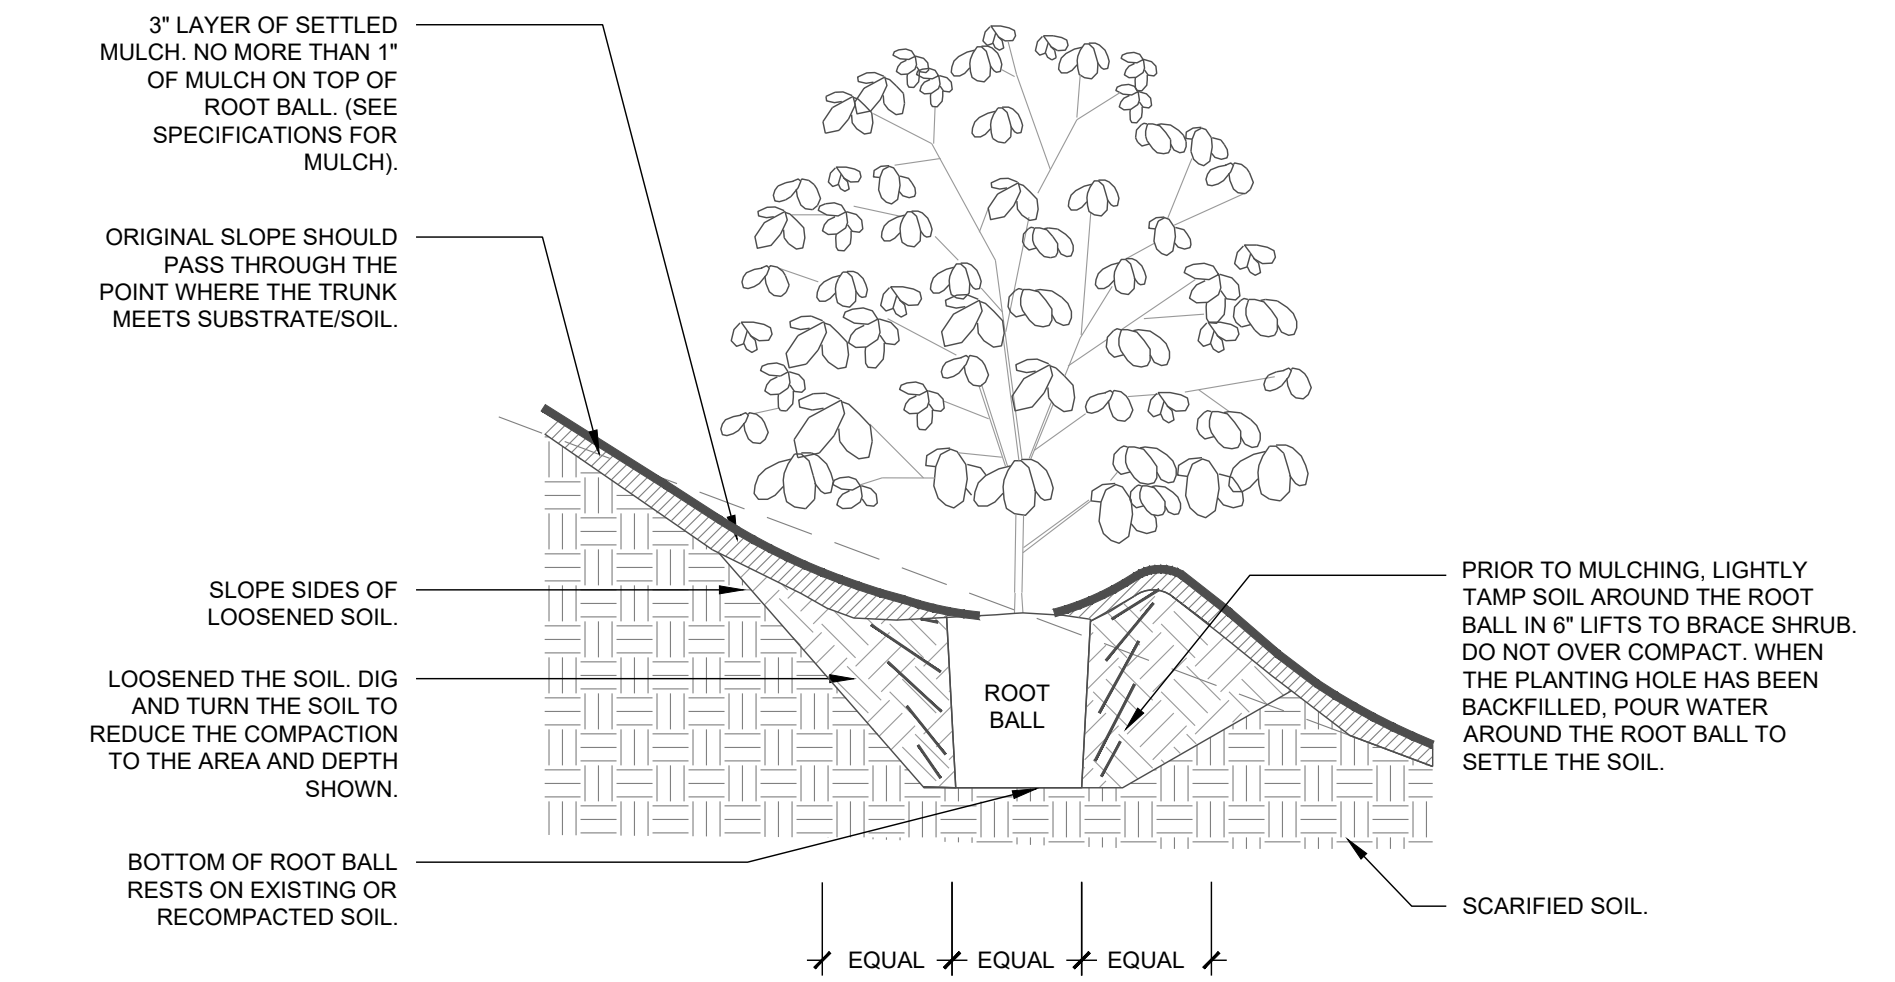

4 SHRUB ON SLOPE - EXISTING IN-SITU SOIL SECTION NTS

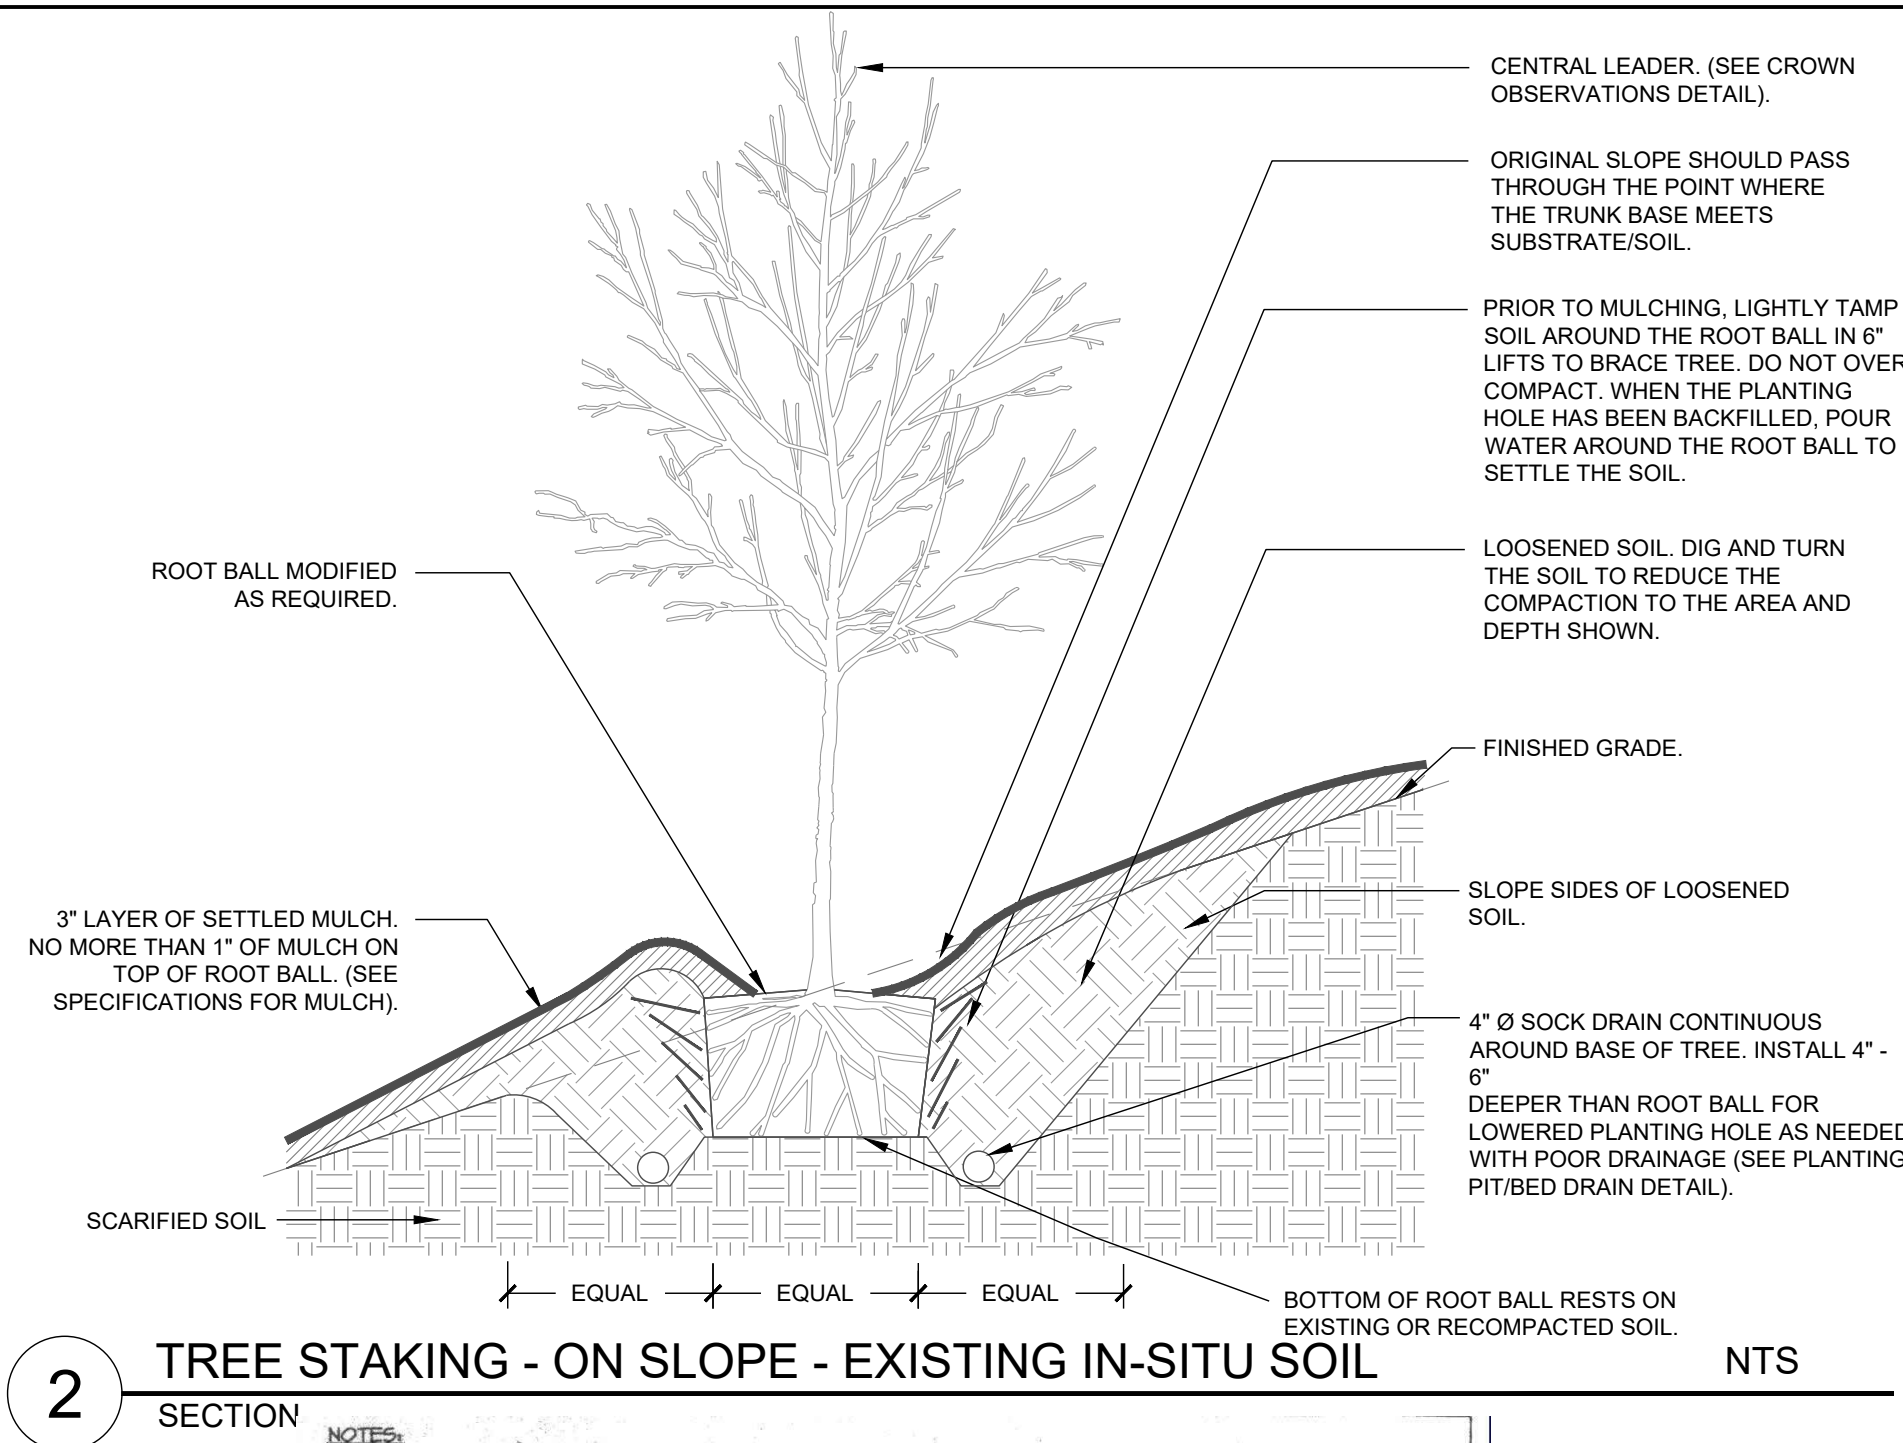

3 SHRUB - EXISTING IN-SITU SOIL SECTION NTS

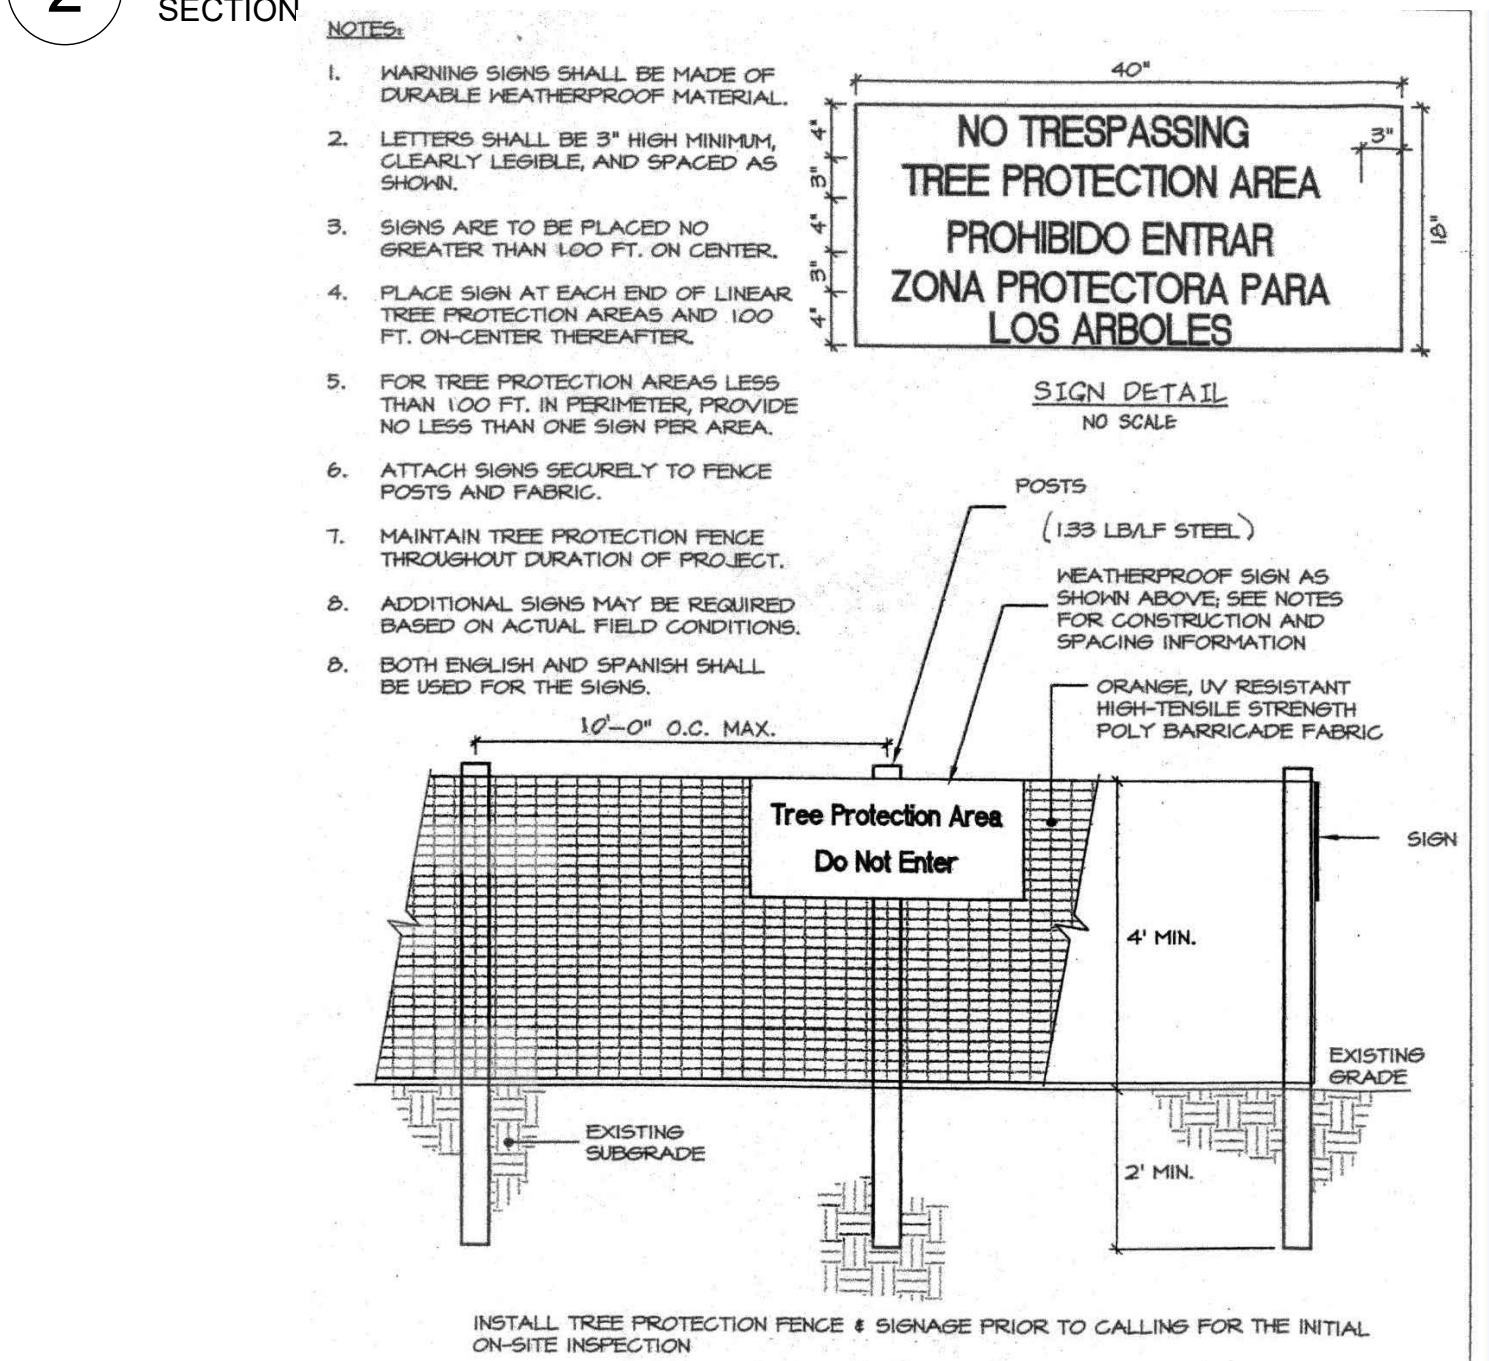


4 TREE PROTECTION FENCE SECTION NTS

TREE PROTECTION NOTES:

1. A PRE-CONSTRUCTION CONFERENCE MAY BE REQUIRED WITH THE TOWN'S URBAN FORESTER PRIOR TO BEGINNING SITE WORK. PLEASE CONTACT ADAM NICHOLSON AT 919.969.5006.
2. ANY TREE ROOTS EXPOSED DURING DEMOLITION/CONSTRUCTION WILL BE SEVERED CLEANLY WITH AN APPROPRIATE AND SHARPENED ROOT PRUNING TOOL.
3. THE SOIL WITHIN THE CRITICAL ROOT ZONE OF EXISTING TREES WILL NOT BE DRIVEN ON OR OTHERWISE DISTURBED DURING THE INSTALLATION OF LANDSCAPING.
4. (2) LANDSCAPE PROTECTION SUPERVISORS MUST REGISTER WITH THE TOWN. CONTACT ADAM NICHOLSON AT 919.969.5006 FOR THAT REVIEW.
5. ONE OR BOTH OF THE LANDSCAPE PROTECTION SUPERVISOR WHO ARE REGISTERED WITH THE TOWN OF CHAPEL HILL WILL BE PRESENT ON SITE AT ALL TIMES ANY LAND DISTURBING ACTIVITY IS OCCURRING.

NOTES:

1. CONTRACTOR SHALL ASSURE PERCOLATION OF ALL PLANTING PITS PRIOR TO INSTALLATION.
2. WHEN SHRUBS AND GROUND COVER ARE PLANTED IN BASSES, ENTIRE BED SHALL BE EXCAVATED AND TILLED WITH SOIL AMENDMENTS PER SPECIFICATIONS.

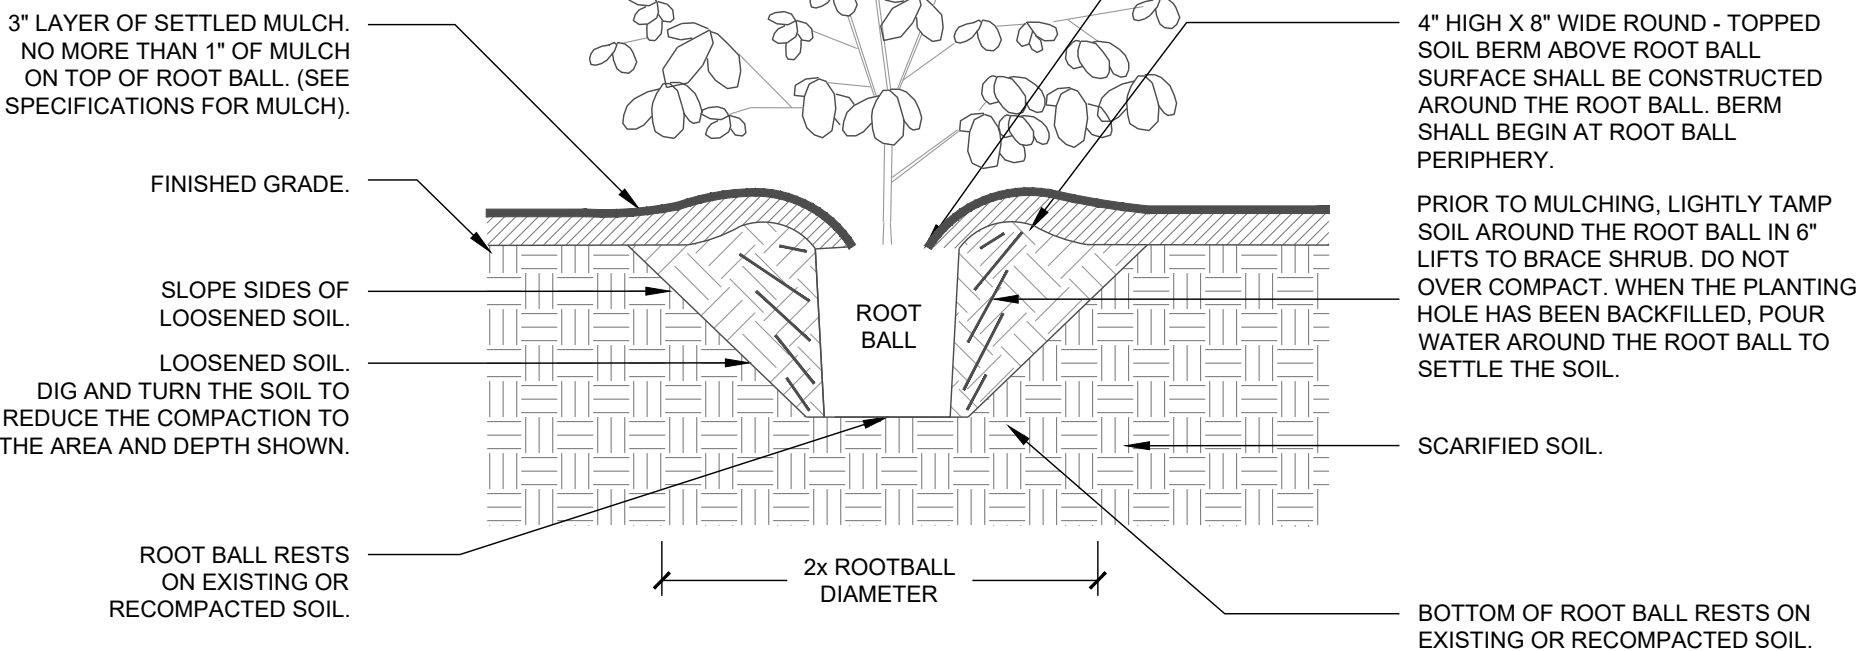

3 SHRUB - EXISTING IN-SITU SOIL SECTION NTS

PLANTING NOTES:

1. DO NOT STAKE TREES EXCEPT WHERE SPECIFIED BY LANDSCAPE ARCHITECT. STAKING IS REQUIRED FOR TREES PLANTED ON SLOPES.
2. WHERE SEVERAL TREES WILL BE PLANTED CLOSE TOGETHER SUCH THAT THEY WILL LIKELY SHARE ROOT SPACE, TILL IN SOIL AMENDMENTS TO A DEPTH OF 4-6\"/>




STEWART

101 WEST MAIN ST.
DURHAM, NC 27701
T 919.380.8750

FIRM LICENSE # C-1051
www.stewartinc.com
PROJECT # C22033

Client:
GS HOMESTEAD, LLC
121 S. ESTES DRIVE, SUITE 100
CHAPEL HILL, NC 27514
PHONE: 919.489.9000
EMAIL: RICHARD@GURLITZARCHITECTS.COM

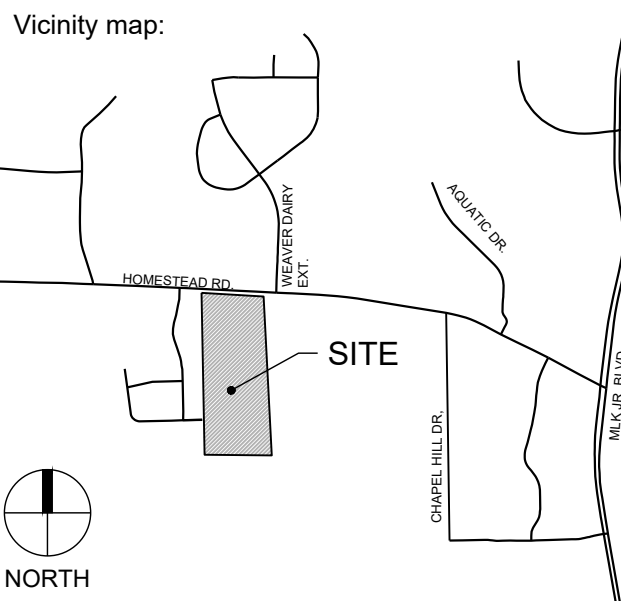

Seal:
PRELIMINARY - DO NOT
USE FOR CONSTRUCTION



Scale:

SCALE: AS NOTED

Project:

HOMESTEAD
ROAD
TOWNHOMES

Issued for:
CONDITIONAL ZONING
PERMIT

No.	Date	Description
1	8/26/2022	1ST RESUBMITTAL
2	10/07/2022	2ND RESUBMITTAL

Title:

PLANTING & SOILS
DETAILS

Project number: C22033 Sheet #:
Issued Date: 06.24.2022
Drawn by: SM
Approved by: CH

L7.90



4 BUILDING ELEVATION - RIGHT
Scale: 1/8" = 1'-0"



3 BUILDING ELEVATION - REAR
Scale: 1/8" = 1'-0"



2 BUILDING ELEVATION - LEFT
Scale: 1/8" = 1'-0"



1 BUILDING ELEVATION - FRONT
Scale: 1/8" = 1'-0"

Homestead Road Tri Pointe

WRITTEN NARRATIVE

(REV. August 26, 2022)

Goals and Objectives:

The program for the project is to develop 108 townhomes complementary to the nearby communities along Homestead Road and consistent with the 2020 Comprehensive Plan as well as the FLUM.

Natural Features of the Site

The geometry of the site is rectangular and bounded on the North face by Homestead Rd, on the East & South faces by the Carolina North Forest and on the West by a newer cottage style retirement community. The site generally slopes gently from the southeast corner to the northwest corner.

Circulation and Mitigation of Traffic impacts

Following both the geometry of the site and the topography, the townhomes are laid out following the northeast and northwest facing boundaries and the resulting roads. There is internal circulation on the site as well as fire access from both Kipling Lane as well as Homestead Road. The Kipling Lane access point additionally provides a second means of access for the neighboring development. The main road connects to the adjacent, previously stubbed out Kipling Lane of the bordering Western property. Bus service is available along Homestead road for some mitigation of traffic impacts. Homestead road has been designed for an additional center lane. This property has already dedicated additional right-of-way to accommodate that improvement. Discussions with DOT have indicated that main access road will be located to provide sufficient storage space on Homestead for turning vehicles in the center lane.

Arrangement and Orientation of Buildings

The buildings are arranged in clusters surrounding preserved open spaces with existing hardwood forest. The rectilinear orientation allows for many of the homes to face the wooded areas. The townhomes are arranged in clusters of primarily four units with a few six unit clusters. The lots are generally 110 feet deep. The orientation of the lots and their depth allow for some privacy mitigation on backyard to backyard conditions. **The units in the center core of the site will respond to an open common area between the units with a sidewalk and connection to recreation facilities on site.**

Natural Vegetation and Landscape

Large areas of natural vegetation are intended to be preserved among the townhome clusters. The site is very flat and minimal grading will be required to achieve the building pads at grade. This allows larger areas of existing wooded areas to be preserved. The landscaping included will consist of street trees as required along the major public roadways, and landscaped buffers where required along the neighboring properties.

Impact on Neighboring Properties

The property is surrounded on three sides with permanent open space as dedicated parkland on the south and east, and Homestead Road on the north. The immediate western neighborhood is a development at 3.5 units per acre. The impact of this property on that neighborhood will be the completion of its required fire access road. The properties being developed across Homestead Road from this property is a townhome community with similar density. It is also anticipated that development of this parcel will help alleviate a stormwater flow problem that currently exists on the neighboring properties.

Homestead Road Tri Pointe

WRITTEN NARRATIVE

(REV. August 26, 2022)

Erosion, Sedimentation and Stormwater

Erosion and sedimentation will only be a factor during the construction phase of the development. During that phase, all applicable Orange County erosion control measures will be undertaken as part of the approval and inspection process.

Stormwater management will consist of routing water from the impervious surfaces of roof and roadway to collection and conveyances leading to a detention pond facility on site. Currently heavy rains from this site naturally drain to the neighboring property. Development of this property should have the effect of channeling much of the migrating flow from crossing the property line to being channeled to the stormwater management devices thus improving the flow conditions naturally occurring during heavy rain events.

The stream determination performed by the Town indicated that there was an ephemeral stream near the south east boundary of the property, but that there were no streams at all on the property. See Attachment 9 provided with the submittal.

Additionally, the property is not within the Jordan lake Watershed Protection District.

Access to the Courtyards

The developer, planning department, fire chief and the neighbors have met on several occasions to discuss the access connection at Kipling Drive to this development. The result, which is indicated on the submission, includes a pedestrian and bike connection between the two projects with signage that states “for Emergency Vehicles Only”. The right of way will be 45’ similar to the other right of ways throughout the development. The paved surface, however, will be narrowed to the minimum required for emergency vehicle access.

Building Facades

The building facades are staggered with varying depths and roof configurations to eliminate the “wall” effect that may be inferred from simply viewing the lot lines on the site plan documents. See attached rendering of proposed units for varying image.



Rendered Elevations for Proposed 2217 Homestead Road Townhomes

STATEMENT OF JUSTIFICATION AND COMPLIANCE WITH THE COMPREHENSIVE PLAN

Revised August 26, 2022

Compliance with the Comprehensive Plan

The sections of the 2020 Comprehensive Plan that are particularly applicable to this project focus on the need in the community to provide a variety of housing types- Big Idea number 4. We believe that providing both the units for affordable housing as a component of this development, as well as the development as-a-whole providing a townhouse community, meets the expectations and accomplishes the goals of the 2020 Comprehensive Plan as well as the Future Land Use Map for 2050. This project responds to the Themes and Goals in Chapter 3 of the Comprehensive Plan as follows:

THEMES

1. *A Place for Everyone* -

The need for affordable housing is clear in the first theme. This project provides for both mid- range housing in the townhomes as well as the affordable housing indicated in the LUMO. The townhome development is in concert with the Future Land Use Map and provides an alternate housing type to the predominant single family detached home or rental apartment in Chapel Hill. It is also anticipated that these townhomes will be a bridge in cost between single family and apartments. A mid-range.

2. *Community Prosperity and Engagement*

A key element in prosperity and engagement, the second theme, is “sustaining healthy neighborhoods”. This project provides new housing in a locus of existing R-5 neighborhoods, expanding the same fabric of that neighborhood. We anticipate that this neighborhood will be very cohesive and have the amenities of the University property as parkland adjacent. Community and gathering spaces are provided on-site as part of the recreation element that should contribute to a “healthy” neighborhood character.

3. *Getting Around*

Key in the Getting Around theme is linking neighborhoods to thriving greenways, sidewalks, bicycle amenities and other options. The proximity of this project to the existing Carolina North Forest greenway & trails, and the anticipated payment in lieu providing support for the continued operation of the nearby Homestead Park and the Carolina North Forest’s greenway and bicycle friendly neighboring property indicates the contribution this project will make to keeping Chapel Hill greenway and park facilities thriving. Additionally, this project will construct several hundred feet of multi-use trail along Homestead Road.

Homestead Road Tri Pointe

STATEMENT OF JUSTIFICATION AND COMPLIANCE WITH THE COMPREHENSIVE PLAN

Revised August 26, 2022

4. *Good Places New Spaces*

This theme talks about “balancing respect for the old with the prospect of the new”. This development as a continuation of the existing density and housing type of its neighbors, respects its neighborhood, but will provide an updated and newer version of this housing type.

5. *Nurturing Our Community*

Environmental Sustainability and aspects of people’s interaction with the natural habitat from parks and open spaces are the focus of this theme. With the existing wooded areas of UNC surrounding it to remain, there is great opportunity for the residents to interact with the immediate natural habitat. The proximity of Homestead Park, The Senior Center Southern Human Services Center and the Carolina North Forest, greenway and trails abutting the property, virtually insures that the residents will have the ability to take advantage of the Town and County park facilities. The saved natural treed areas within the site further enhance the interaction with the natural habitat.

6. *Town and Gown Collaboration*

While there is no direct linkage between this project and the University, there is every likelihood that a significant number of the residents will in some way be associated with UNC. Providing housing for primarily UNC employees will be a major impact of this project on the Town and Gown relationship. It is not anticipated nor is it a goal of the developers that this project will provide student housing.

GOALS

PFE.1 – Family Friendly, accessible exterior and interior places throughout the town for a variety of active uses.

This townhome project of primarily three bedroom for-sale properties is certainly aimed at being family friendly. The site is additionally accessible both in terms of being ADA compliant as well as providing comfortable and inviting outdoor common areas and gathering spaces.

PFE.2 – A creative place to live, work, and play because of Chapel Hill’s arts and culture.

The site is located within walking proximity to Homestead Park, Chapel Hill North trails, the Southern Orange Senior Center and the Chapel Hill Aquatics Center. All of which offer opportunities to engage in some of Chapel Hill’s cultural and recreational activities.

Homestead Road Tri Pointe

STATEMENT OF JUSTIFICATION AND COMPLIANCE WITH THE COMPREHENSIVE PLAN

Revised August 26, 2022

PFE.3 – A range of housing options for current and future residents.

Homestead Road townhomes is providing a mid-range housing type that is currently under-represented in the Chapel Hill market. It expands the range of options for current and future residents.

PFE.4 – A welcoming and friendly community that provides all people with access to opportunities

Of the 108 townhomes in the community, 16 will be reserved as affordable housing to serve Chapel Hill residents at 65% and 80% of AMI creating home ownership opportunity for a wider range of Chapel Hill residents.

PFE.5 – A community of high civic engagement and participation.

As a housing community, the Homeowners Association created by this development, will provide a vehicle for the members of the community to voice their opinions and engage in civic activities.

FLUM Compliance

The 2050 Future Land Use Map, (FLUM) South MLK Boulevard Focus Area indicates that this site has a primary use as multi-family, as Sub Area A, with townhomes as the recommended housing type. Page 44 of the December 2020 FLUM charts sub area A for Character Types and Height in 2050: South MLK Boulevard.

In recent conversations with Brian Peterson in the Town Manager's office, the preference for providing housing in Chapel Hill that addresses the "Missing Middle" has been addressed. Chapel Hill has a substantial inventory of single family homes. It also has recently developed a significant inventory of Apartments. Townhomes represent a form of "missing middle" housing types. Although there are certainly other townhome communities in Chapel Hill, they are under-represented overall. This project will help address that shortage. We also believe that the term "missing middle" applies to both the cost aspect of the homes as well as the building type.

Homestead Road Tri Pointe

STATEMENT OF JUSTIFICATION AND COMPLIANCE WITH THE COMPREHENSIVE PLAN

Revised August 26, 2022

Climate Action and Response Plan

This project will work with the Town's stated goals of affecting climate change by providing full electric services to the new homes. Within the framework of the current construction the following are provided:

Watersense Faucets and Fixtures – 1.5 gpm or 30% reduction from standard fixtures
Tankless water heaters – 8% -14% more energy efficient than standard
Energy Star Dishwashers – 12% more energy efficient and 30% more water efficient
Toilets – 1.28gpf – 20% less water than current federal standard
EV outlet in garage – Available
Rough in for optional solar panels included
Whole House LED lighting standard
Whole House energy management system included
Low E glazing standard
Techshield Radiant Barrier Roof Sheathing included
LOW VOC Paints standard
Programmable W—Fi thermostats standard
Merv 13 Air Filters
Duke Energy Hero Plan

Central West Small Area Plan

The major elements of the Central West Small Area Plan are focused on predominantly community and municipal actions that will lead to the development of successful town infrastructure. A few of the Principles, however, do pertain to the townhome development on Homestead Road.

Principle 3 – Create Social Connections: B; Include a variety of public spaces for all ages at a variety of scales with trees/vegetation, shade and places for sitting, and D; provide pedestrian and bicycle connections that encourage interpersonal connections to public gathering places throughout the area.

Principle 4 – Improve Physical Connections: The townhome project satisfies Objectives B, C, E and G providing linking pathways, bicycle connectivity, street and trails.

Principle 6 – Enhance the Pedestrian/Bicycle experience. The 10 foot wide multi-use trail that this project constructs along Homestead Road will be a link in developing this principle.

Principle 9 – A Diverse Population. The 16 affordable units in this development will contribute to providing opportunity for a more diverse economic population.

Homestead Road Tri Pointe

STATEMENT OF JUSTIFICATION AND COMPLIANCE WITH THE COMPREHENSIVE PLAN

Revised August 26, 2022

Principle 10 – Respect Existing Neighborhoods – This project is working with the neighboring communities to both connection at the emergency vehicle and pedestrian level and provide privacy in the proximity of housing.

Principle 11: - Employ Environmentally Sound Practices - Most applicable components of this Principle are being employed in this project. It is capturing site run-off, maintaining tree cover, promoting green building and construction standards, burying utility and power lines, utilizing native and non-invasive plant species.

Principle 12 – Feature, Repair, and Enhance Natural Resources – This project provides open space amenities, best management practices for stormwater, and preserves natural features.

Mobility and Connectivity Plan Chapel Hill Bike Plan

The Mobility and Connectivity Plan as well as the Chapel Hill Bike Plan primarily address improvements made in the public right of way. The contribution to this plan that this townhome project includes is the ten foot multi-use pathway along Homestead Road. This feature provides a wide surface to accommodate both pedestrian as well as bicycle traffic and provides a missing link between the portion completed in front of the Courtyards development, and the continuation of the trail on the eastern portion of the site. Bike parking facilities on site adjacent to guest parking and the recreation and gathering facilities, should encourage bike use within the neighborhood.

Homestead Road Tri Pointe

AFFORDABLE HOUSING PROPOSAL

REVISED August 26, 2022

The Affordable Housing Proposal commits to providing affordable housing as a component of this development. The project will develop 108 Townhome properties. Sixteen of the townhomes will be constructed by the developer and sold to the Community Home Trust or similar organization at the rate indicated in the Land Use Ordinance Section 3.10.9 Price of Affordable Dwelling Units or Lots.

15% of 108 townhomes is 16.2. The .2 fractional will be offered as a payment in lieu.

Of the fifteen affordable units sold, the sales price of 8 units will be based on household incomes at 65% of median. The remaining 7 units will have a sales price based on household incomes at 80% of median. At this writing, the median income is \$73,614. The income levels will therefore be: 65%AMI = \$47,849 and 80% AMI= \$58,891. Median income will be determined at the time the units are readied for sale.

It is the intent of this project to provide the affordable housing on site in units distributed throughout the site and aesthetically equal to the remaining townhomes. The square footage, number of bedrooms and baths shall be consistent with the market rate units sold at equivalent value. All units – both affordable and market will be three bedroom.

The affordable housing shall be completed and be available at roughly the same time as the market rate housing. It is intended that this project be built out in its entirety.

The appearance of the affordable units will be comparable in material and finishes to the market rate units.