
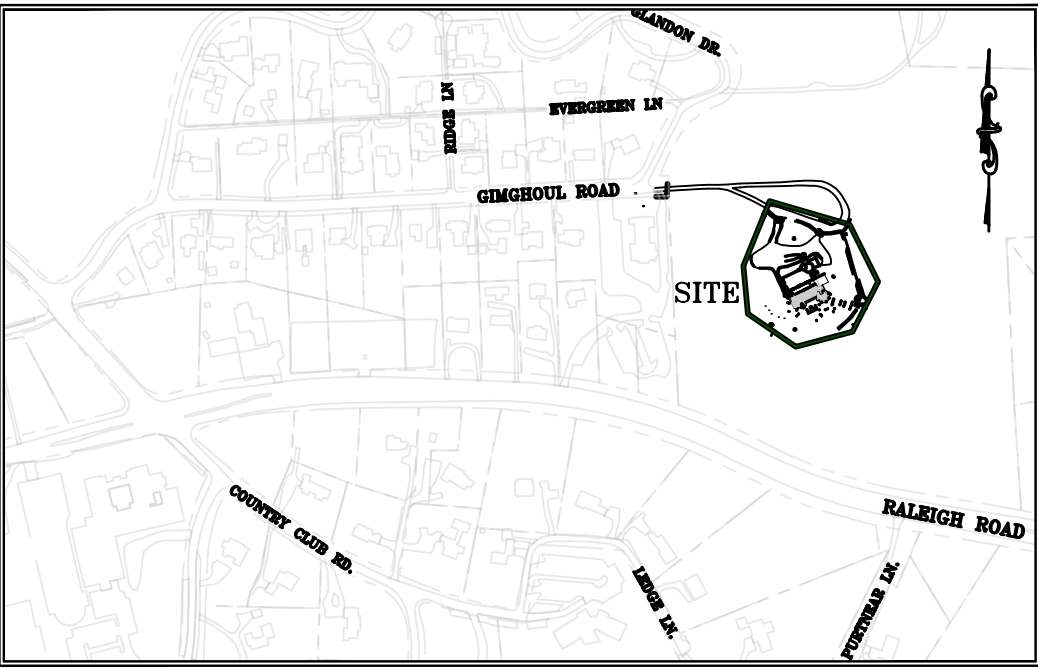


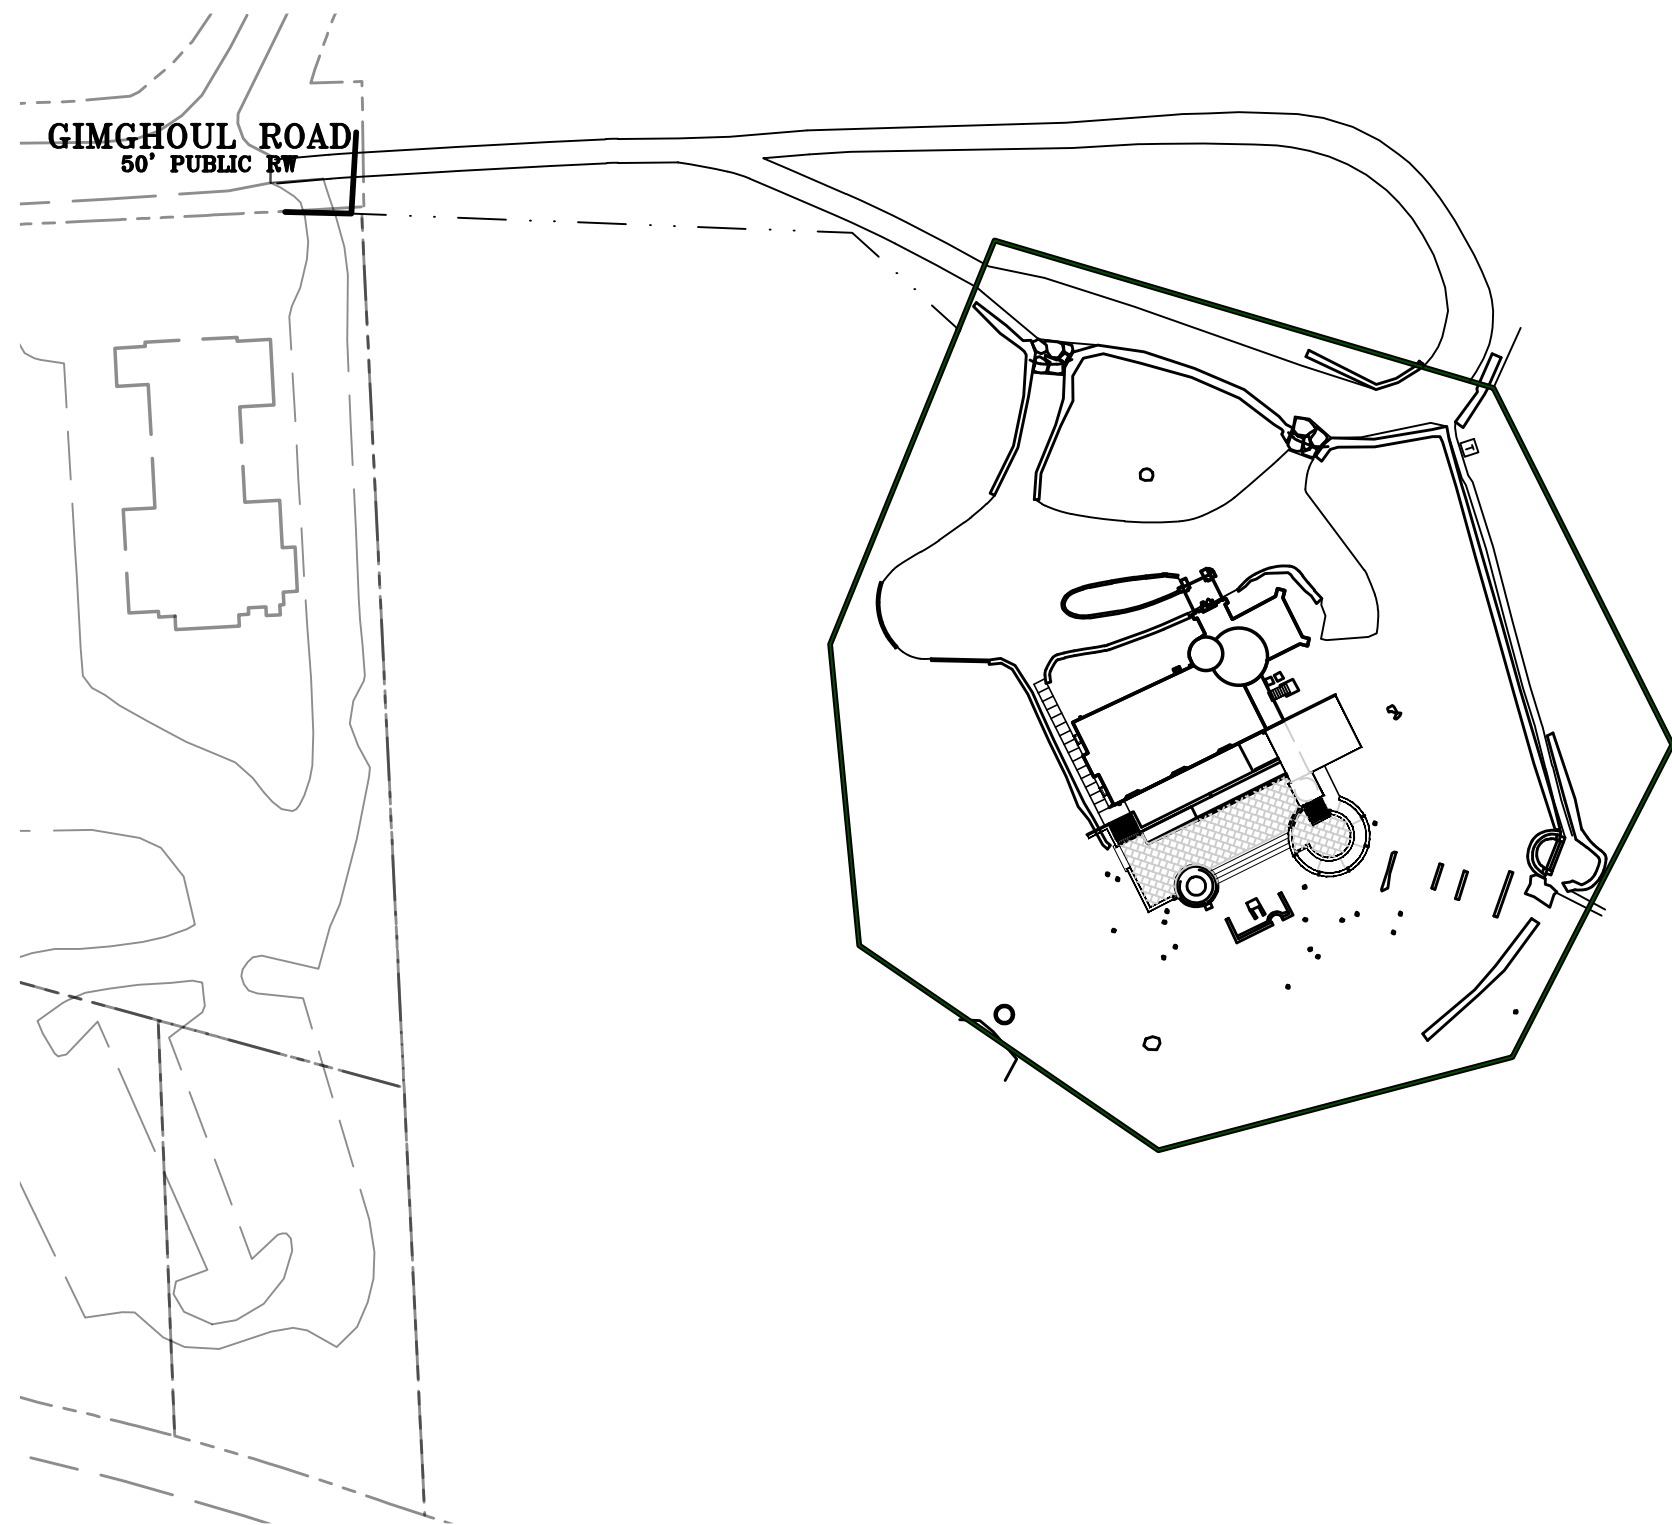

VICINITY MAP
NTS

BUILDING RENOVATION & PATIO ADDITION TO GIMGHOUL CASTLE

742 GIMGHOUL RD
CHAPEL HILL, NORTH CAROLINA

DRAWING INDEX:

- C1.1 COVER SHEET
- C1.2 STANDARD NOTES AND SPECIFICATIONS
- C2.1 SURVEY
- C2.3 EXISTING CONDITIONS & DEMOLITION PLAN
- C2.4 AREA MAP
- C3.1 SITE LAYOUT PLAN
- C4.1 GRADING & STORM DRAINAGE PLAN
- C4.2 STORMWATER MANAGEMENT PLAN
- C5.1 CONSTRUCTION MANAGEMENT PLAN
- C5.2 SOLID WASTE PLAN
- C6.1 UTILITY PLAN
- C7.1 EROSION CONTROL PLAN
- C7.2 EROSION CONTROL DETAILS
- C8.1 LANDSCAPE PROTECTION & PLANTING PLAN
- C9.1 ROADWAY IMPROVEMENT PLAN
- C10.1 SITE LIGHTING PLAN
- C11.1 SITE DETAILS

SITE DATA:

OWNER:	GIMGHOUL CORPORATION PO BOX 3670 CHAPEL HILL, NC 27515R	MAXIMUM BUILDING HEIGHT:	PRIMARY 29' SECONDARY 60'
APPLICANT:	GIMGHOUL CORPORATION PO BOX 3670 CHAPEL HILL, NC 27515R	MINIMUM LOT SIZE REQUIRED:	10,000 SF
PROJECT DESCRIPTION:	BUILDING RENOVATION AND PATIO ADDITION	MINIMUM LOT SIZE PROPOSED:	2.15 ACRES
EXISTING USE:	PRIVATE CLUB	NET LAND AREA (NLA):	93,849 SF
PROPOSED USE:	PRIVATE CLUB	GROSS LAND AREA (GLA):	103,234 SF
PIN:	9788-96-2765	IMPERVIOUS AREA	
DEED REFERENCE:	DB 851 PG 418	EXISTING:	24,602 SF 23.81%
PARCEL ACREAGE:	2.15 ACRES	DEMOLITION:	596 SF 0.57%
CURRENT ZONING:	R-1	PROPOSED:	4,298 SF 4.16%
PROPOSED ZONING:	OI-1 CZD	TOTAL:	28,304 SF 27.41%
OVERLAY ZONING:	GIMGHOUL HISTORIC DISTRICT (HD-3) JORDAN LAKE WATERSHED PROTECTION DISTRICT	LAND DISTURBANCE AREA:	18,500 SF
RESOURCE CONSERVATION DISTRICT SUMMARY (RCD)		PARKING SUMMARY	
STREAM SIDE ZONE:	0 SF	NONE REQUIRED	
MANAGED USE ZONE:	0 SF	BUILDING SUMMARY	
UPLAND ZONE:	0 SF	EXISTING FLOOR AREA:	5,055 SF
TOTAL RCD:	0 SF	NEW FLOOR AREA:	1,200 SF
RIVER BASIN:	CAPE FEAR RIVER BASIN (JORDAN LAKE)	TOTAL FLOOR AREA:	6,255 SF
FLOODPLAIN:	NO FLOOD ZONE PER MAP #3701809788 K		
SOILS:	APPLING (AUC), WEDOWEE (WmE)		
ENVIRONMENTAL:	NO STREAMS, WETLANDS, NOR RCD		
NO. OF LOTS:	1 LOT		
BUILDING SETBACKS REQUIRED:	STREET: 24' INTERIOR: 8' SOLAR: 11'		
BUILDING SETBACKS PROVIDED:	STREET: 365' INTERIOR: 97' SOLAR: 108'		

LEGEND

	NEW	EXISTING	REMOVE
DRAINAGE STRUCTURE			
SANITARY SEWER MANHOLE			
SANITARY SEWER CLEANOUT			
WATER VALVE			
FIRE HYDRANT			
OVERHEAD UTILITY LINE			
UNDERGROUND ELECTRIC LINE			
UNDERGROUND TELECOM/DATA LINE			
FIBER OPTIC CABLE			
GAS LINE			
STORM DRAINAGE PIPE			
SANITARY SEWER LINE			
WATER LINE			
SURFACE ELEVATION CONTOUR			
SURFACE SPOT ELEVATION			
TREE LINE			
LIMIT OF DISTURBANCE/CLEARING			
ROOF DRAIN			
ELECTRICAL TRANSFORMER PAD			
TYPICAL KEYED NOTE LABEL			

REV.	DATE	DESCRIPTION
1	09/17/2021	TRT REVIEW COMMENTS
2	12/07/2021	TRT REVIEW COMMENTS
3	02/15/2022	TRT REVIEW COMMENTS
4	03/04/2022	BUFFER OPTION 1 (NO DISTURBANCE)
5	03/09/2022	LAND DISTURBANCE AREA

DATE: FEBRUARY 4 2021

THIS DRAWING AND THE DESIGN HEREON ARE THE PROPERTY OF CIVIL CONSULTANTS, INC. THE INFORMATION ON THIS DRAWING IS NOT FOR USE ON ANY OTHER SITE OR PROJECT. THE REPRODUCTION OR OTHER USE OF THIS DRAWING IN WHOLE OR IN PART, WITHOUT WRITTEN CONSENT OF CIVIL CONSULTANTS, INC., IS PROHIBITED.

COPYRIGHT 2021 CIVIL CONSULTANTS, INC.


SHEET NO.

C1.1



Know what's below.
Call before you dig.
(Or call: 1-800-632-4949)


PRELIMINARY
DO NOT USE FOR
CONSTRUCTION

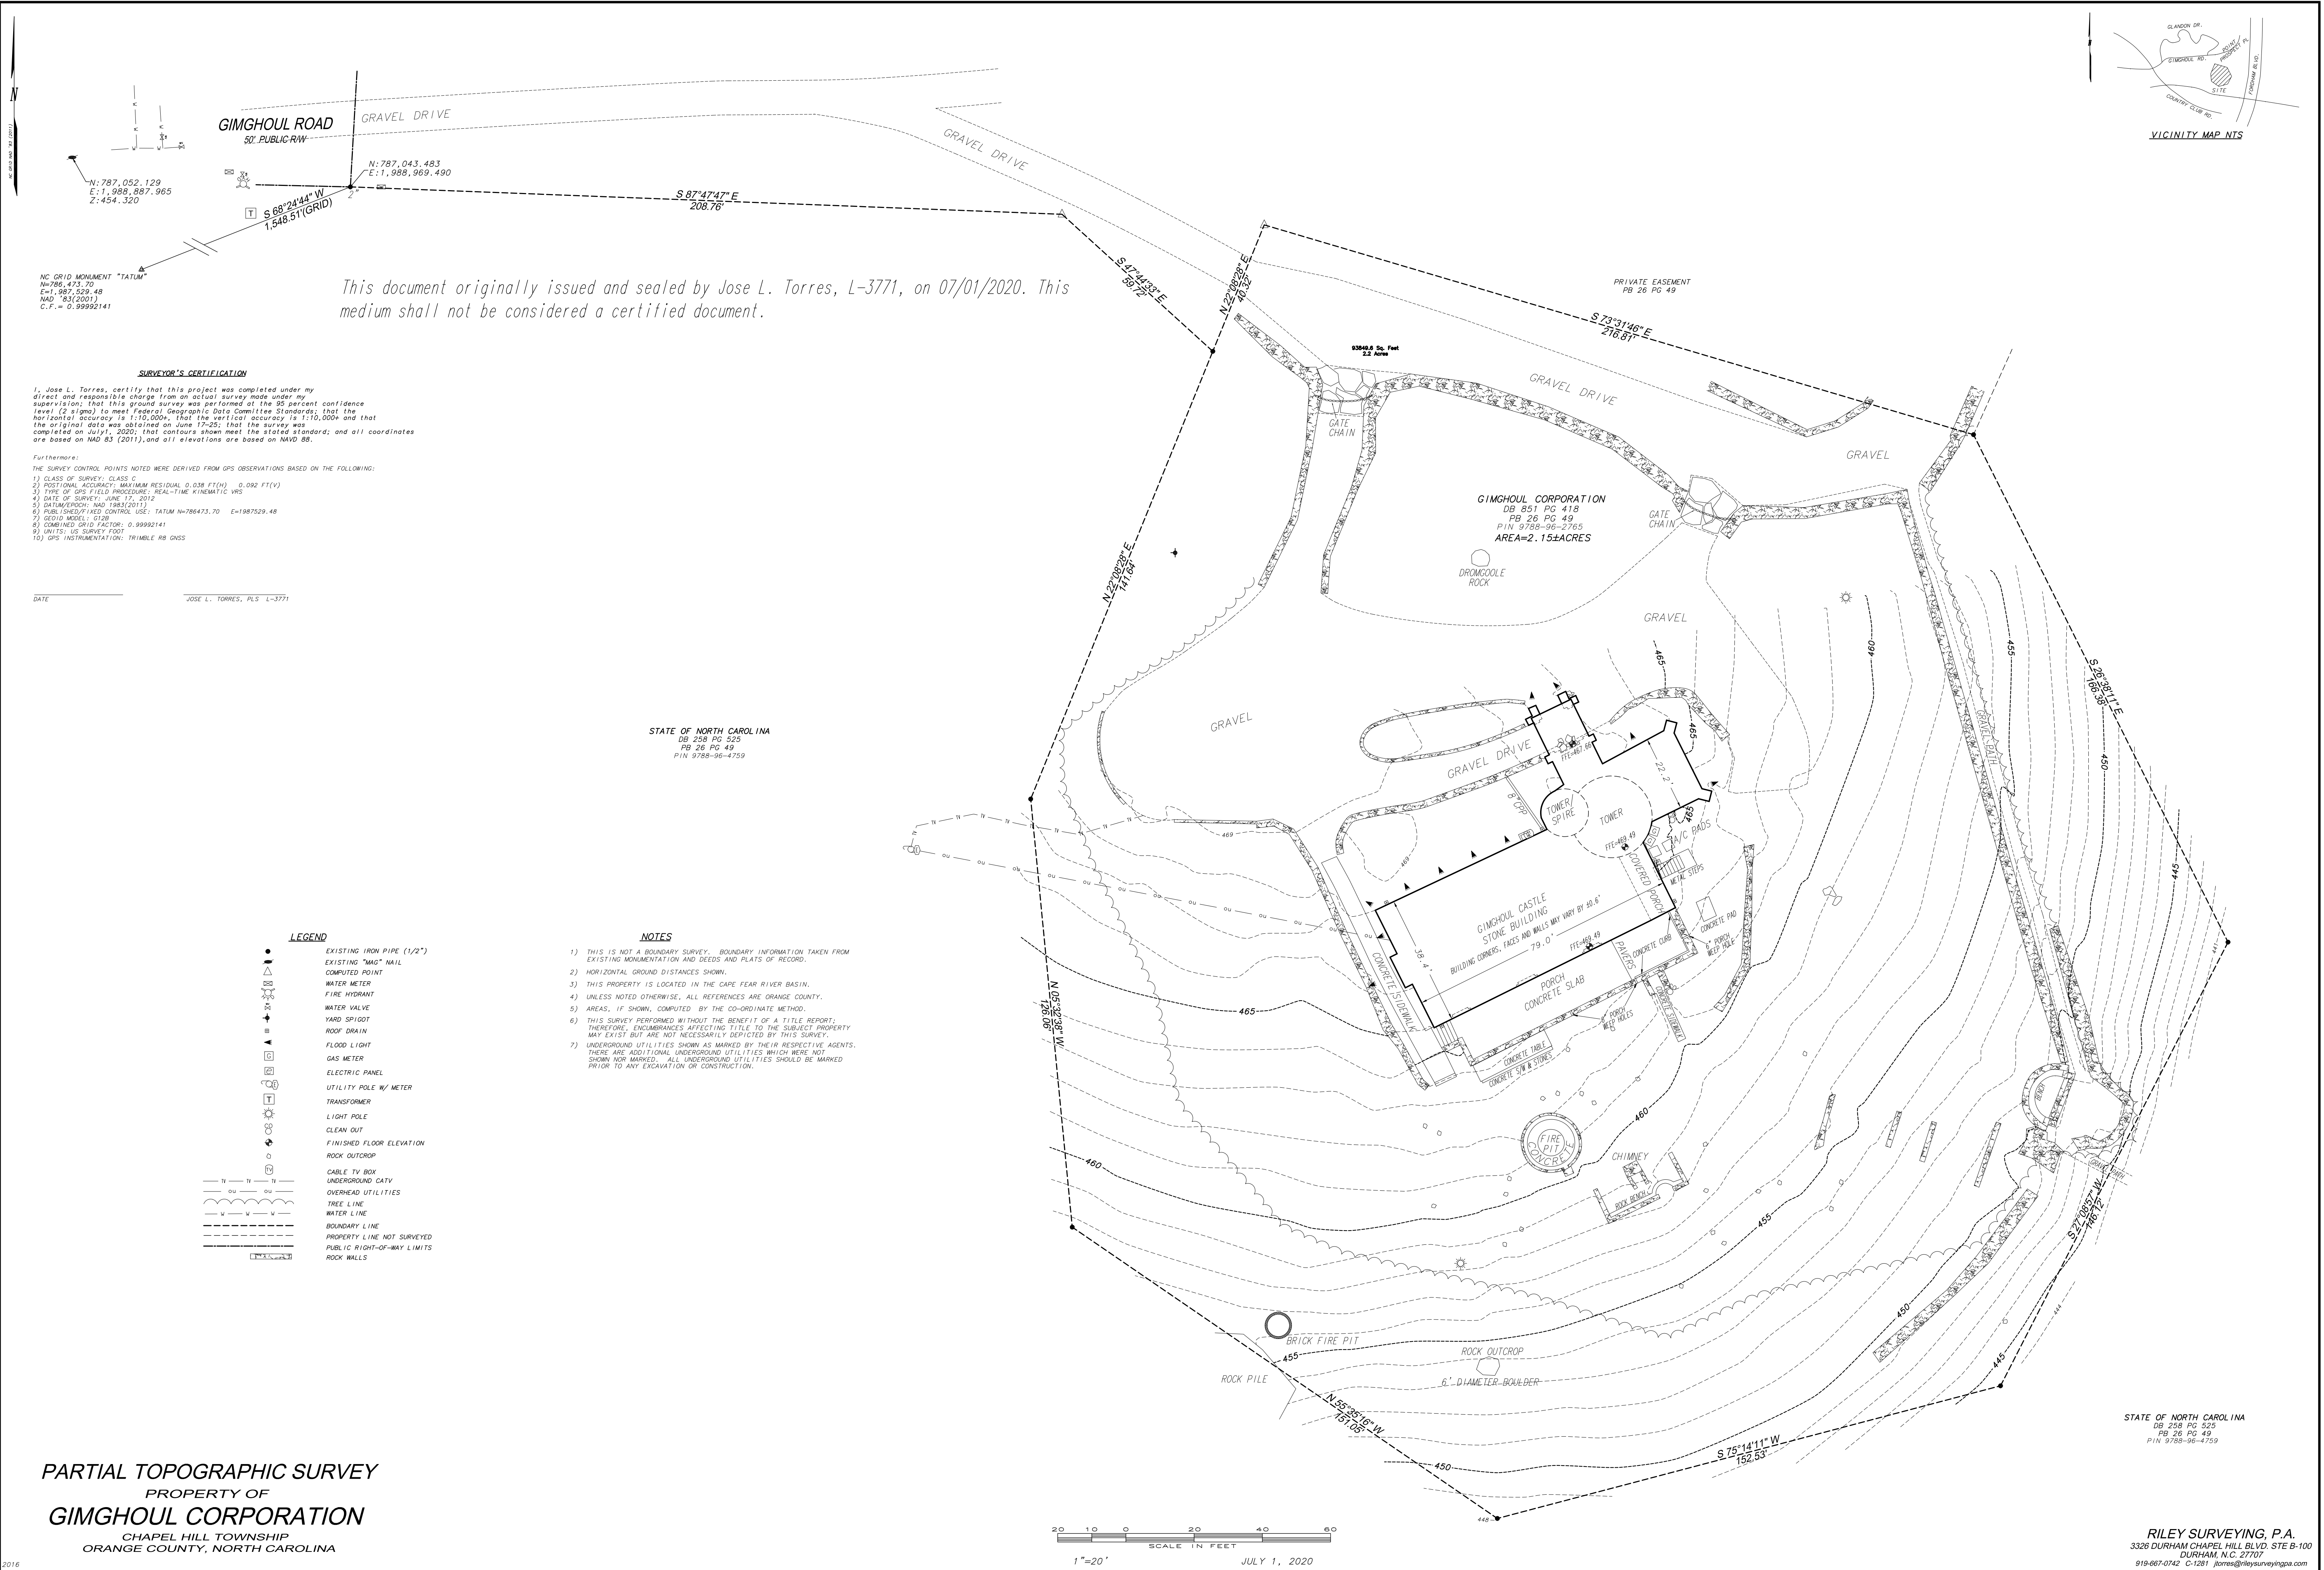

PARTIAL TOPOGRAPHIC SURVEY
PROPERTY OF
GIMGHOUL CORPORATION
CHAPEL HILL TOWNSHIP
ORANGE COUNTY, NORTH CAROLINA

STATE OF NORTH CAROLINA
DB 258 PG 525
PB 26 PG 49
PIN 9788-96-4759

RILEY SURVEYING, P.A.
3326 DURHAM CHAPEL HILL BLVD. STE B-100
DURHAM, N.C. 27707
919-667-0742 C-1281 jltorres@rileysurveyingpa.com

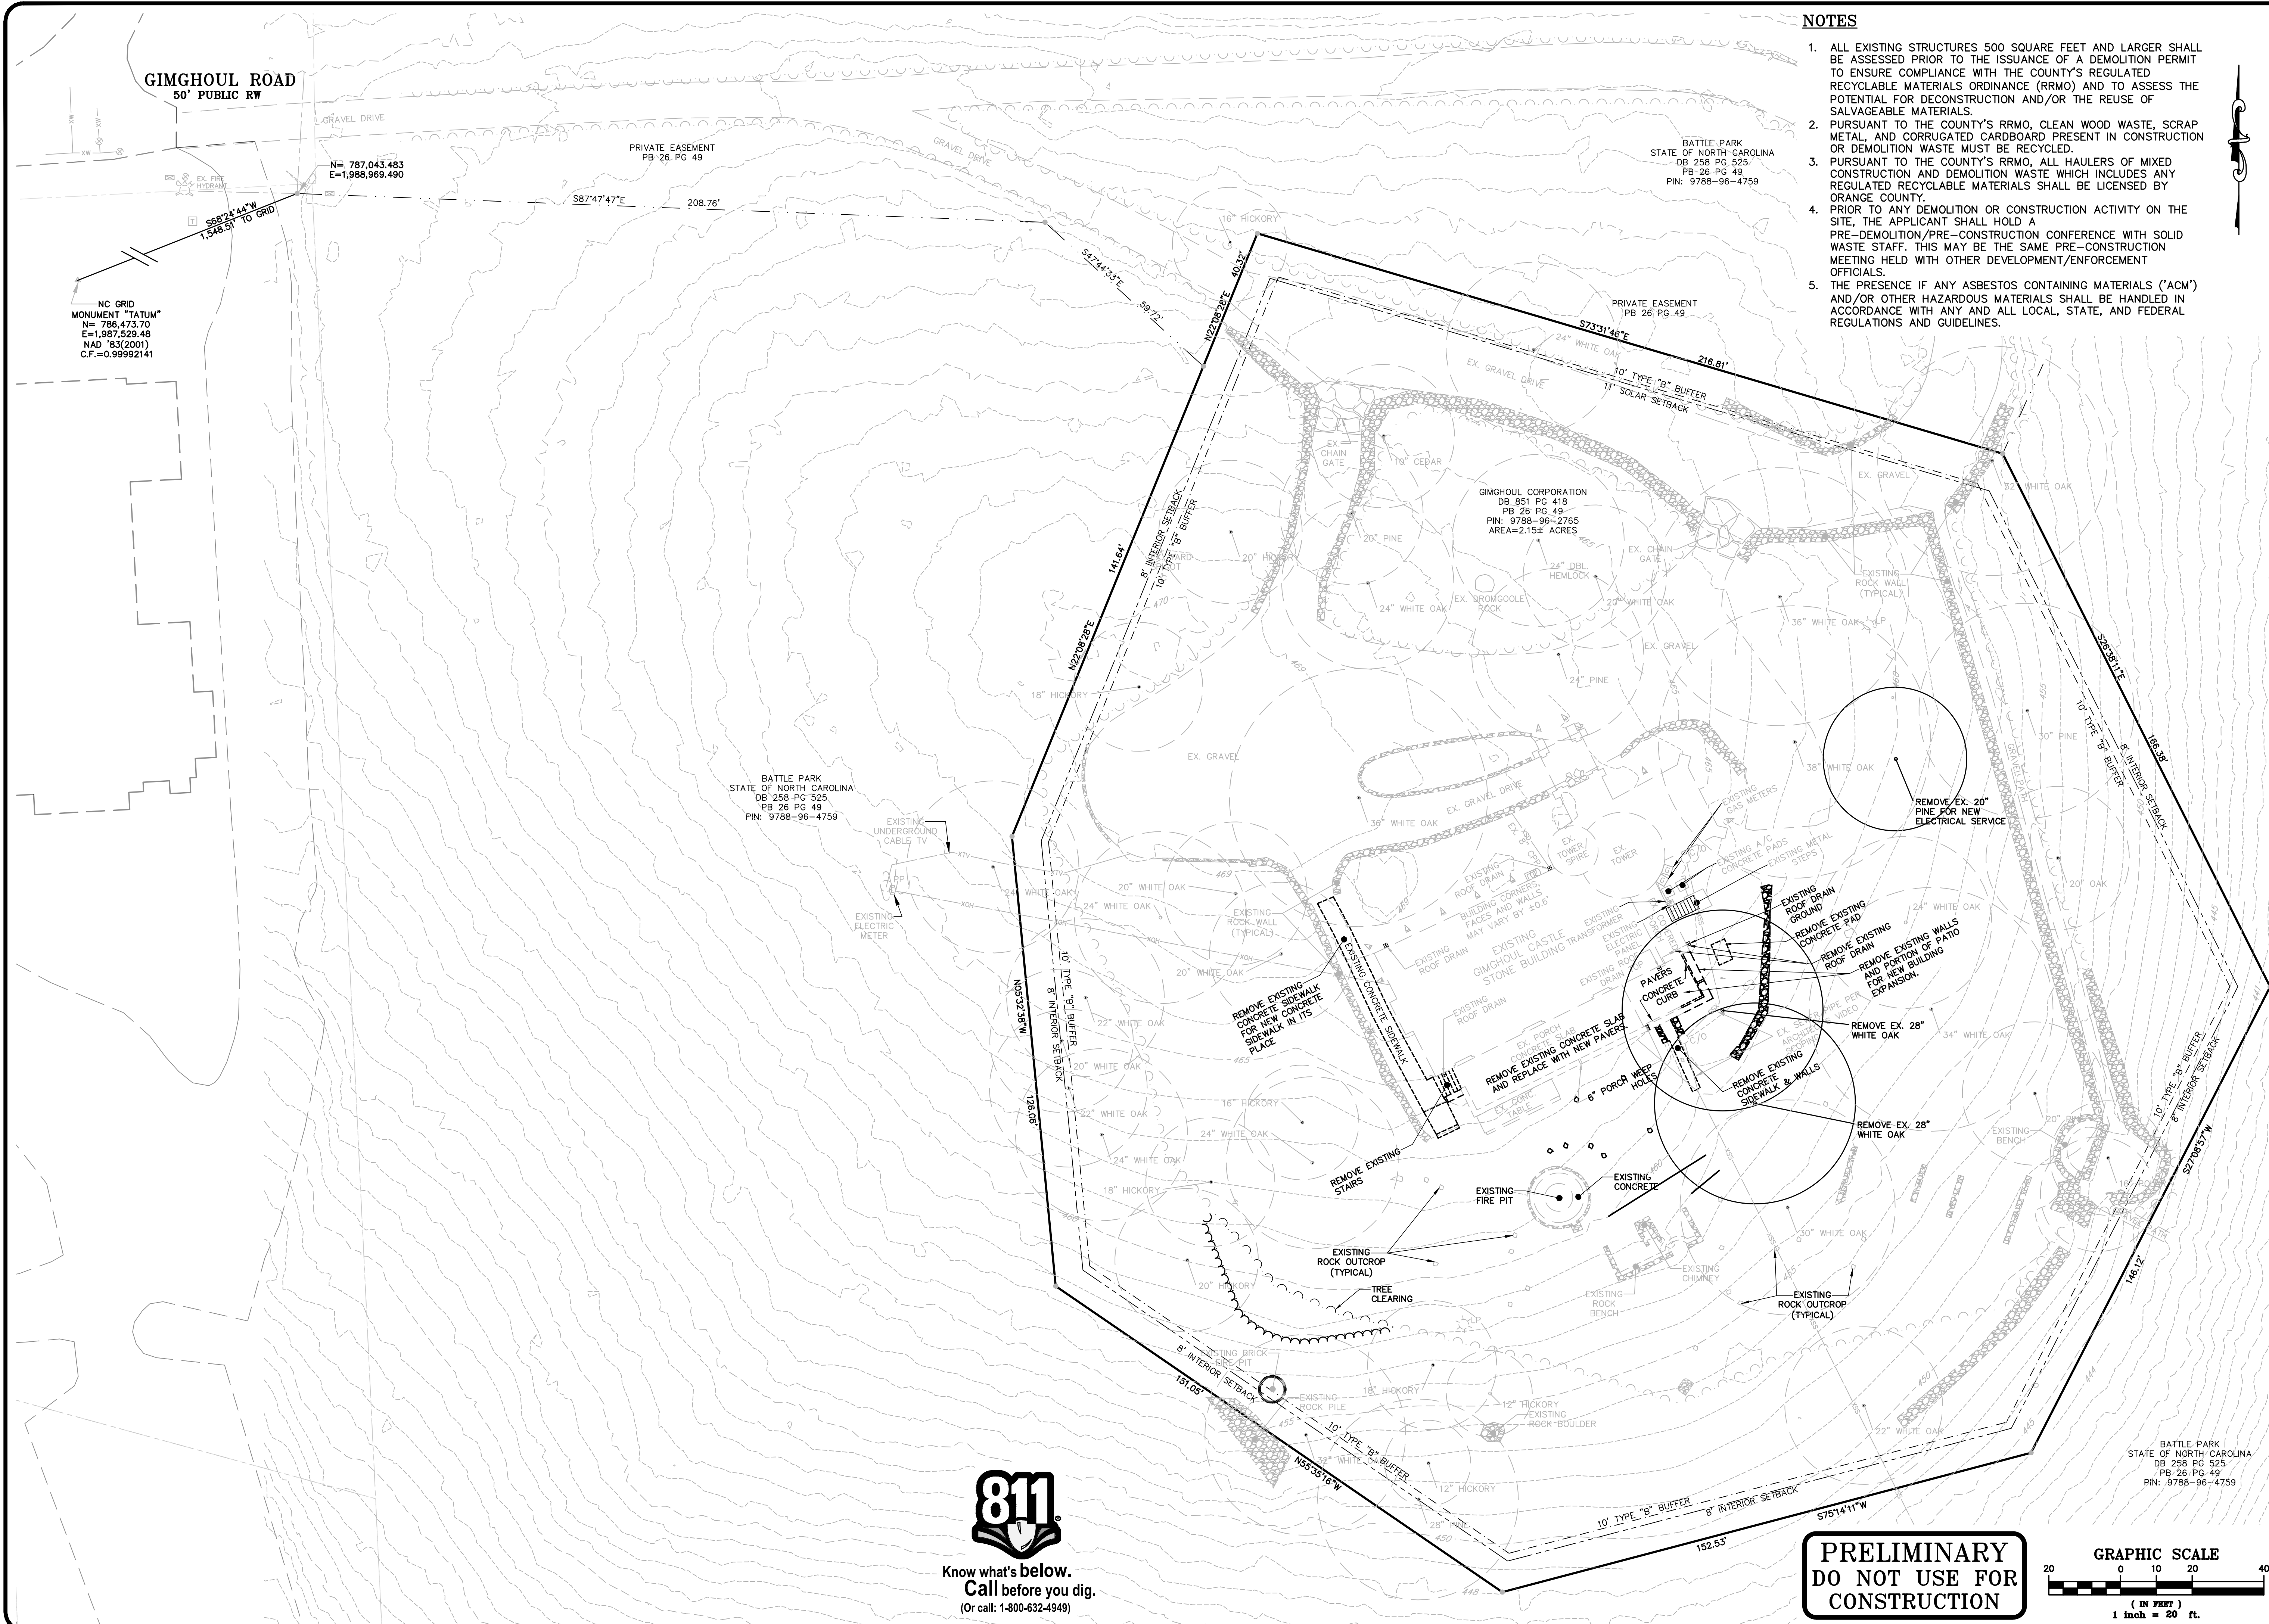

NOTES

1. ALL EXISTING STRUCTURES 500 SQUARE FEET AND LARGER SHALL BE ASSESSED PRIOR TO THE ISSUANCE OF A DEMOLITION PERMIT TO ENSURE COMPLIANCE WITH THE COUNTY'S REGULATED RECYCLABLE MATERIALS ORDINANCE (RMO) AND TO ASSESS THE POTENTIAL FOR DECONSTRUCTION AND/OR THE REUSE OF SALVAGEABLE MATERIALS.
2. PURSUANT TO THE COUNTY'S RMO, CLEAN WOOD WASTE, SCRAP METAL, AND CORRUGATED CARDBOARD PRESENT IN CONSTRUCTION OR DEMOLITION WASTE MUST BE RECYCLED.
3. PURSUANT TO THE COUNTY'S RMO, ALL HAULERS OF MIXED CONSTRUCTION AND DEMOLITION WASTE WHICH INCLUDES ANY REGULATED RECYCLABLE MATERIALS SHALL BE LICENSED BY ORANGE COUNTY.
4. PRIOR TO ANY DEMOLITION OR CONSTRUCTION ACTIVITY ON THE SITE, THE APPLICANT SHALL HOLD A PRE-DEMOLITION/PRE-CONSTRUCTION CONFERENCE WITH SOLID WASTE STAFF. THIS MAY BE THE SAME PRE-CONSTRUCTION MEETING HELD WITH OTHER DEVELOPMENT/ENFORCEMENT OFFICIALS.
5. THE PRESENCE IF ANY ASBESTOS CONTAINING MATERIALS ('ACM') AND/OR OTHER HAZARDOUS MATERIALS SHALL BE HANDLED IN ACCORDANCE WITH ANY AND ALL LOCAL, STATE, AND FEDERAL REGULATIONS AND GUIDELINES.

**GIMGHOUL
CASTLE**
CHAPEL HILL, NORTH CAROLINA
EXISTING CONDITIONS &
DEMOLITION PLAN

REV.	DATE	DESCRIPTION
1	09/17/2021	TRT REVIEW COMMENTS
2	12/07/2021	TRT REVIEW COMMENTS
3	02/15/2022	TRT REVIEW COMMENTS

DATE: FEBRUARY 4, 2021

THIS DRAWING AND THE DESIGN HEREON ARE THE PROPERTY OF CIVIL CONSULTANTS, INC. THE INFORMATION ON THIS DRAWING IS NOT FOR USE ON ANY OTHER SITE OR PROJECT. THE REPRODUCTION OR OTHER USE OF THIS DRAWING IN WHOLE OR IN PART, WITHOUT WRITTEN CONSENT OF CIVIL CONSULTANTS, INC., IS PROHIBITED.

COPYRIGHT 2021 CIVIL CONSULTANTS, INC.

SHEET NO.

C2.3

1	9798073185	BROCK RICHARD J	900 GREENWOOD RD	CHAPEL HILL	NC	275143910
2	9798071069	BRACHMAN LISA	201 STAGECOACH RD	CHAPEL HILL	NC	27514
3	9798070679	MORRIS CATHERINE CARTER	219 STAGECOACH RD	CHAPEL HILL	NC	27514
4	9798070576	TAYLOR NICHOLAS	215 STAGECOACH RD	CHAPEL HILL	NC	275143922
5	9798070358	BRUNO ELIZABETH	211 STAGECOACH RD	CHAPEL HILL	NC	27514
6	9798070178	SPITLER ERIC J TRUSTEE	207 STAGECOACH RD	CHAPEL HILL	NC	27514
7	9798065784	SEEGER FRIEDERIKE	905 GREENWOOD RD	Chapel Hill	NC	27514
8	9798065565	SODE KOJI	907 GREENWOOD RD	CHAPEL HILL	NC	27514
9	9798063947	BUCKLAD MATTHEW A	908 GREENWOOD RD	CHAPEL HILL	NC	27514
10	9798063116	UNIVERSITY OF N C	UNKNOWN ADDRESS	CHAPEL HILL	NC	27514
11	9798061863	STATE OF NORTH CAROLINA	UNKNOWN ADDRESS	RALEIGH	NC	27603
12	9798062663	STATE OF NORTH CAROLINA	UNKNOWN ADDRESS	RALEIGH	NC	27603
13	9798060639	STATE OF NORTH CAROLINA	UNKNOWN ADDRESS	RALEIGH	NC	27603
14	9788968588	STATE OF NORTH CAROLINA	UNKNOWN ADDRESS	RALEIGH	NC	27603
15	9788969331	STATE OF NORTH CAROLINA	UNKNOWN ADDRESS	RALEIGH	NC	27603
16	9788977537	LORELLI CHARLES A	1 POINT PROSPECT PLACE	CHAPEL HILL	NC	275143932
17	9788970325	DAVIS ROBERTO A	408 PATTERSON PL W	CHAPEL HILL	NC	27516
18	9798060273	STATE OF NORTH CAROLINA	UNKNOWN ADDRESS	RALEIGH	NC	27603
19	9798062368	STATE OF NORTH CAROLINA	UNKNOWN ADDRESS	RALEIGH	NC	27600
20	9788941696	STATE OF NORTH CAROLINA	UNKNOWN ADDRESS	UNKNOWN	XX	0
21	9788962765	GIMGHOUL CORPORATION	PO BOX 3670	CHAPEL HILL	NC	27515
22	9788961064	FRELIER ALEXANDER	107 LEDGE LN	CHAPEL HILL	NC	27514
23	9788956909	FERGUSON JAMES GATES JR	P O BOX 869	CHAPEL HILL	NC	27514
24	9788954881	FERGUSON JAMES GATES JR	P O BOX 869	CHAPEL HILL	NC	27514
25	9788953684	FERGUSON JAMES GATES JR	P O BOX 869	CHAPEL HILL	NC	27514
26	9788954920	FERGUSON JAMES GATES JR	PO BOX 869	CHAPEL HILL	NC	275140869
27	9788951794	ECCLE TRUST	109 LEDGE LN	CHAPEL HILL	NC	27514
28	9788964759	STATE OF NORTH CAROLINA	UNKNOWN ADDRESS	RALEIGH	NC	27603
29	9788878389	DOELL SANDRA D	360 GLANDON DR	CHAPEL HILL	NC	27514
30	9788877172	NEWTON ADRIAN J III	741 GIMGHOUL RD	CHAPEL HILL	NC	275143815
31	9788876216	TOLEDO COURTNEY E	300 GLANDON DR	CHAPEL HILL	NC	275143818
32	9788876150	PARROTT VICKI LYNN	739 GIMGHOUL RD	CHAPEL HILL	NC	275143815
33	9788875140	WHITTINGTON DALE	737 GIMGHOUL RD	CHAPEL HILL	NC	275143815
34	9788874215	WHARTON ELISABETH D	110 RIDGE LN	Chapel Hill	NC	27514
35	9788874059	ABBEY JEFFREY DAVID	735 GIMGHOUL RD	CHAPEL HILL	NC	27514
36	9788873459	SCHOULTZ LARS	250 GLANDON DR	CHAPEL HILL	NC	275143816
37	9788873375	JENSEN BRIAN COLWELL	260 GLANDON DR	CHAPEL HILL	NC	27514
38	9788873151	RABKIN MIRIAM	106 RIDGE LN	CHAPEL HILL	NC	27514
39	9788873064	DEMOSTHENIAN HOLDINGS LLC	4525 PROVINCE LINE RD	PRINCETON	NJ	8540
40	9788872523	GUILKEY DAVID K	246 GLANDON DR	CHAPEL HILL	NC	275143816
41	9788872202	MURPHY EDWARD JAMES III	111 RIDGE LN	CHAPEL HILL	NC	27514
42	9788872048	WHITE JAMES W	105 RIDGE LN	CHAPEL HILL	NC	275143830
43	9788871387	MILES MIKE E	240 GLANDON DR	CHAPEL HILL	NC	27514
44	9788871057	BRITT MARGURETE R	1412 VILLAGE CROSSING DR	CHAPEL HILL	NC	27517
45	9788870269	NOELL PAULA DAVIS TRUSTEE	232 GLANDON DR	CHAPEL HILL	NC	27514
46	9788870056	MICBRIDE PAUL M II TRUSTEE	719 GIMGHOUL RD	CHAPEL HILL	NC	27514
47	9788868855	CAVALIER ASSETS LLC	1289 FORDHAM BLVD #123	CHAPEL HILL	NC	27514
48	9788869165	MODLIN D MICHAEL	105 LEDGE LN	CHAPEL HILL	NC	27514
49	9788869640	CAVALIER ASSETS LLC	1289 FORDHAM BLVD #123	CHAPEL HILL	NC	27514
50	9788868643	CAVALIER ASSETS LLC	1289 FORDHAM BLVD #123	CHAPEL HILL	NC	27514
51	9788867639	CAVALIER ASSETS LLC	1289 FORDHAM BLVD #123	CHAPEL HILL	NC	27514
52	9788867266	JCAC LLC	9104 GLENWOOD AVE	RALEIGH	NC	27617
53	9788865972	M AND T CH PROP INC ETAL & KEVIN BIESE	738 GIMGHOUL RD	CHAPEL HILL	NC	27514
54	9788865635	CHEEVER CHRISTOPHER R	805 MEADOW LN	HENDERSON	NC	27536
55	9788865233	101 LEDGE LANE LLC	100 CRESCENT CT	DALLAS	TX	75201
56	9788864631	HUSE HENRY	24 SABLE CT	NORWALK	CT	6854
57	9788863824	ANDERSON ALLEN L	728 GIMGHOUL RD	CHAPEL HILL	NC	275143811
58	9788863634	EAGLE HOLDINGS LLC	P O BOX 834	TRUSSVILLE	AL	35173
59	9788863264	MARTIN DAVID GRIER JR	313 COUNTRY CLUB RD	CHAPEL HILL	NC	275143904
60	9788863005	SEARING DONALD TRUSTEE	307 COUNTRY CLUB RD	CHAPEL HILL	NC	27514
61	9788862824	DILL MATTHEW L	724 GIMGHOUL RD	CHAPEL HILL	NC	27514
62	9788862634	STATE OF NORTH CAROLINA	UNKNOWN ADDRESS	UNKNOWN	XX	0
63	9788862351	MARTIN DAVID G JR	313 COUNTRY CLUB RD	CHAPEL HILL	NC	275143904
64	9788861729	DAWE DAVID	720 GIMGHOUL RD	CHAPEL HILL	NC	27514
65	9788861259	MARY LOU QUINTO LIVING TRUST	150 CHAPMAN	SAN FRANCISCO	CA	94110
66	9788860821	BRODEY BENJAMIN B	716 GIMGHOUL RD	CHAPEL HILL	NC	27514
67	9788860599	STATE OF NORTH CAROLINA	UNKNOWN ADDRESS	UNKNOWN	XX	0
68	9788858707	CORP PRES BISHOP CH JESUS CHRIST-LDS	LDS CHURCH TAX DIVISION	SALT LAKE CITY	UT	84150
69	9788854949	ROSEMAN MARK J	321 COUNTRY CLUB RD	CHAPEL HILL	NC	275143904
70	9788543697	UNIVERSITY OF N C	PROPERTY OFFICE UNC	CHAPEL HILL	NC	27599

OWNER
GIMGHOUL CORPORATION
PO BOX 3670
CHAPEL HILL, NC 27515

ZONING LEGEND

R-1	RESIDENTIAL 1, 3 UNITS /ACRE
R-LD1	RESIDENTIAL-LOW DENSITY, 1 UNIT/ACRE
OI-1	OFFICE & INSTITUTIONAL 1

LEGEND

SUBJECT PROPERTY
1,000 FOOT NOTIFICATION BOUNDARY
ZONING DISTRICTS
OVERLAY DISTRICTS
CHAPEL HILL LAND USE PLAN DESIGNATION: INSTITUTIONAL


OVERLAY DISTRICTS

HD-3 (HISTORIC DISTRICT)	GIMGHOUL
CD-2 (NEIGHBORHOOD CONSERVATION)	GREENWOOD



Know what's below.
Call before you dig.
(Or call: 1-800-632-4949)

PRELIMINARY
DO NOT USE FOR
CONSTRUCTION

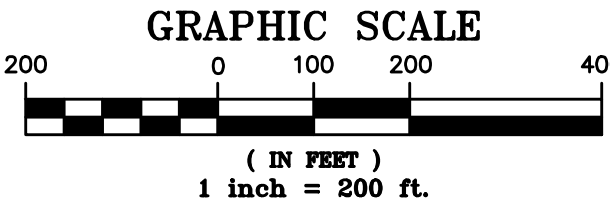

- NOTES:
- THERE IS AN UNPAVED GREENWAY ON THE PROPERTY THAT SURROUNDS THE SUBJECT PROPERTY. BATTLE PARK IS LOCATED WITHIN THE 1,000 FOOT NOTIFICATION OF THE SUBJECT PROPERTY.
 - THERE ARE NO BICYCLE LANES WITHIN 1,000 FEET OF THE SUBJECT PROPERTY.
 - THIS PROPERTY AND ALL PROPERTY WITHIN 1,000 FEET OF THE PROPERTY ARE WITHIN THE TOWN OF CHAPEL HILL, NC CORPORATE LIMITS.

REV.	DATE	DESCRIPTION
1	11/18/2020	PROGRESS MODIFICATIONS


DATE: FEBRUARY 4 2021

THIS DRAWING AND THE DESIGN HEREON ARE THE PROPERTY OF CIVIL CONSULTANTS, INC. THE INFORMATION ON THIS DRAWING IS NOT FOR USE ON ANY OTHER SITE OR PROJECT. THE REPRODUCTION OR OTHER USE OF THIS DRAWING IN WHOLE OR IN PART, WITHOUT WRITTEN CONSENT OF CIVIL CONSULTANTS, INC., IS PROHIBITED.

COPYRIGHT 2021 CIVIL CONSULTANTS, INC.

SHEET NO.

C2.4

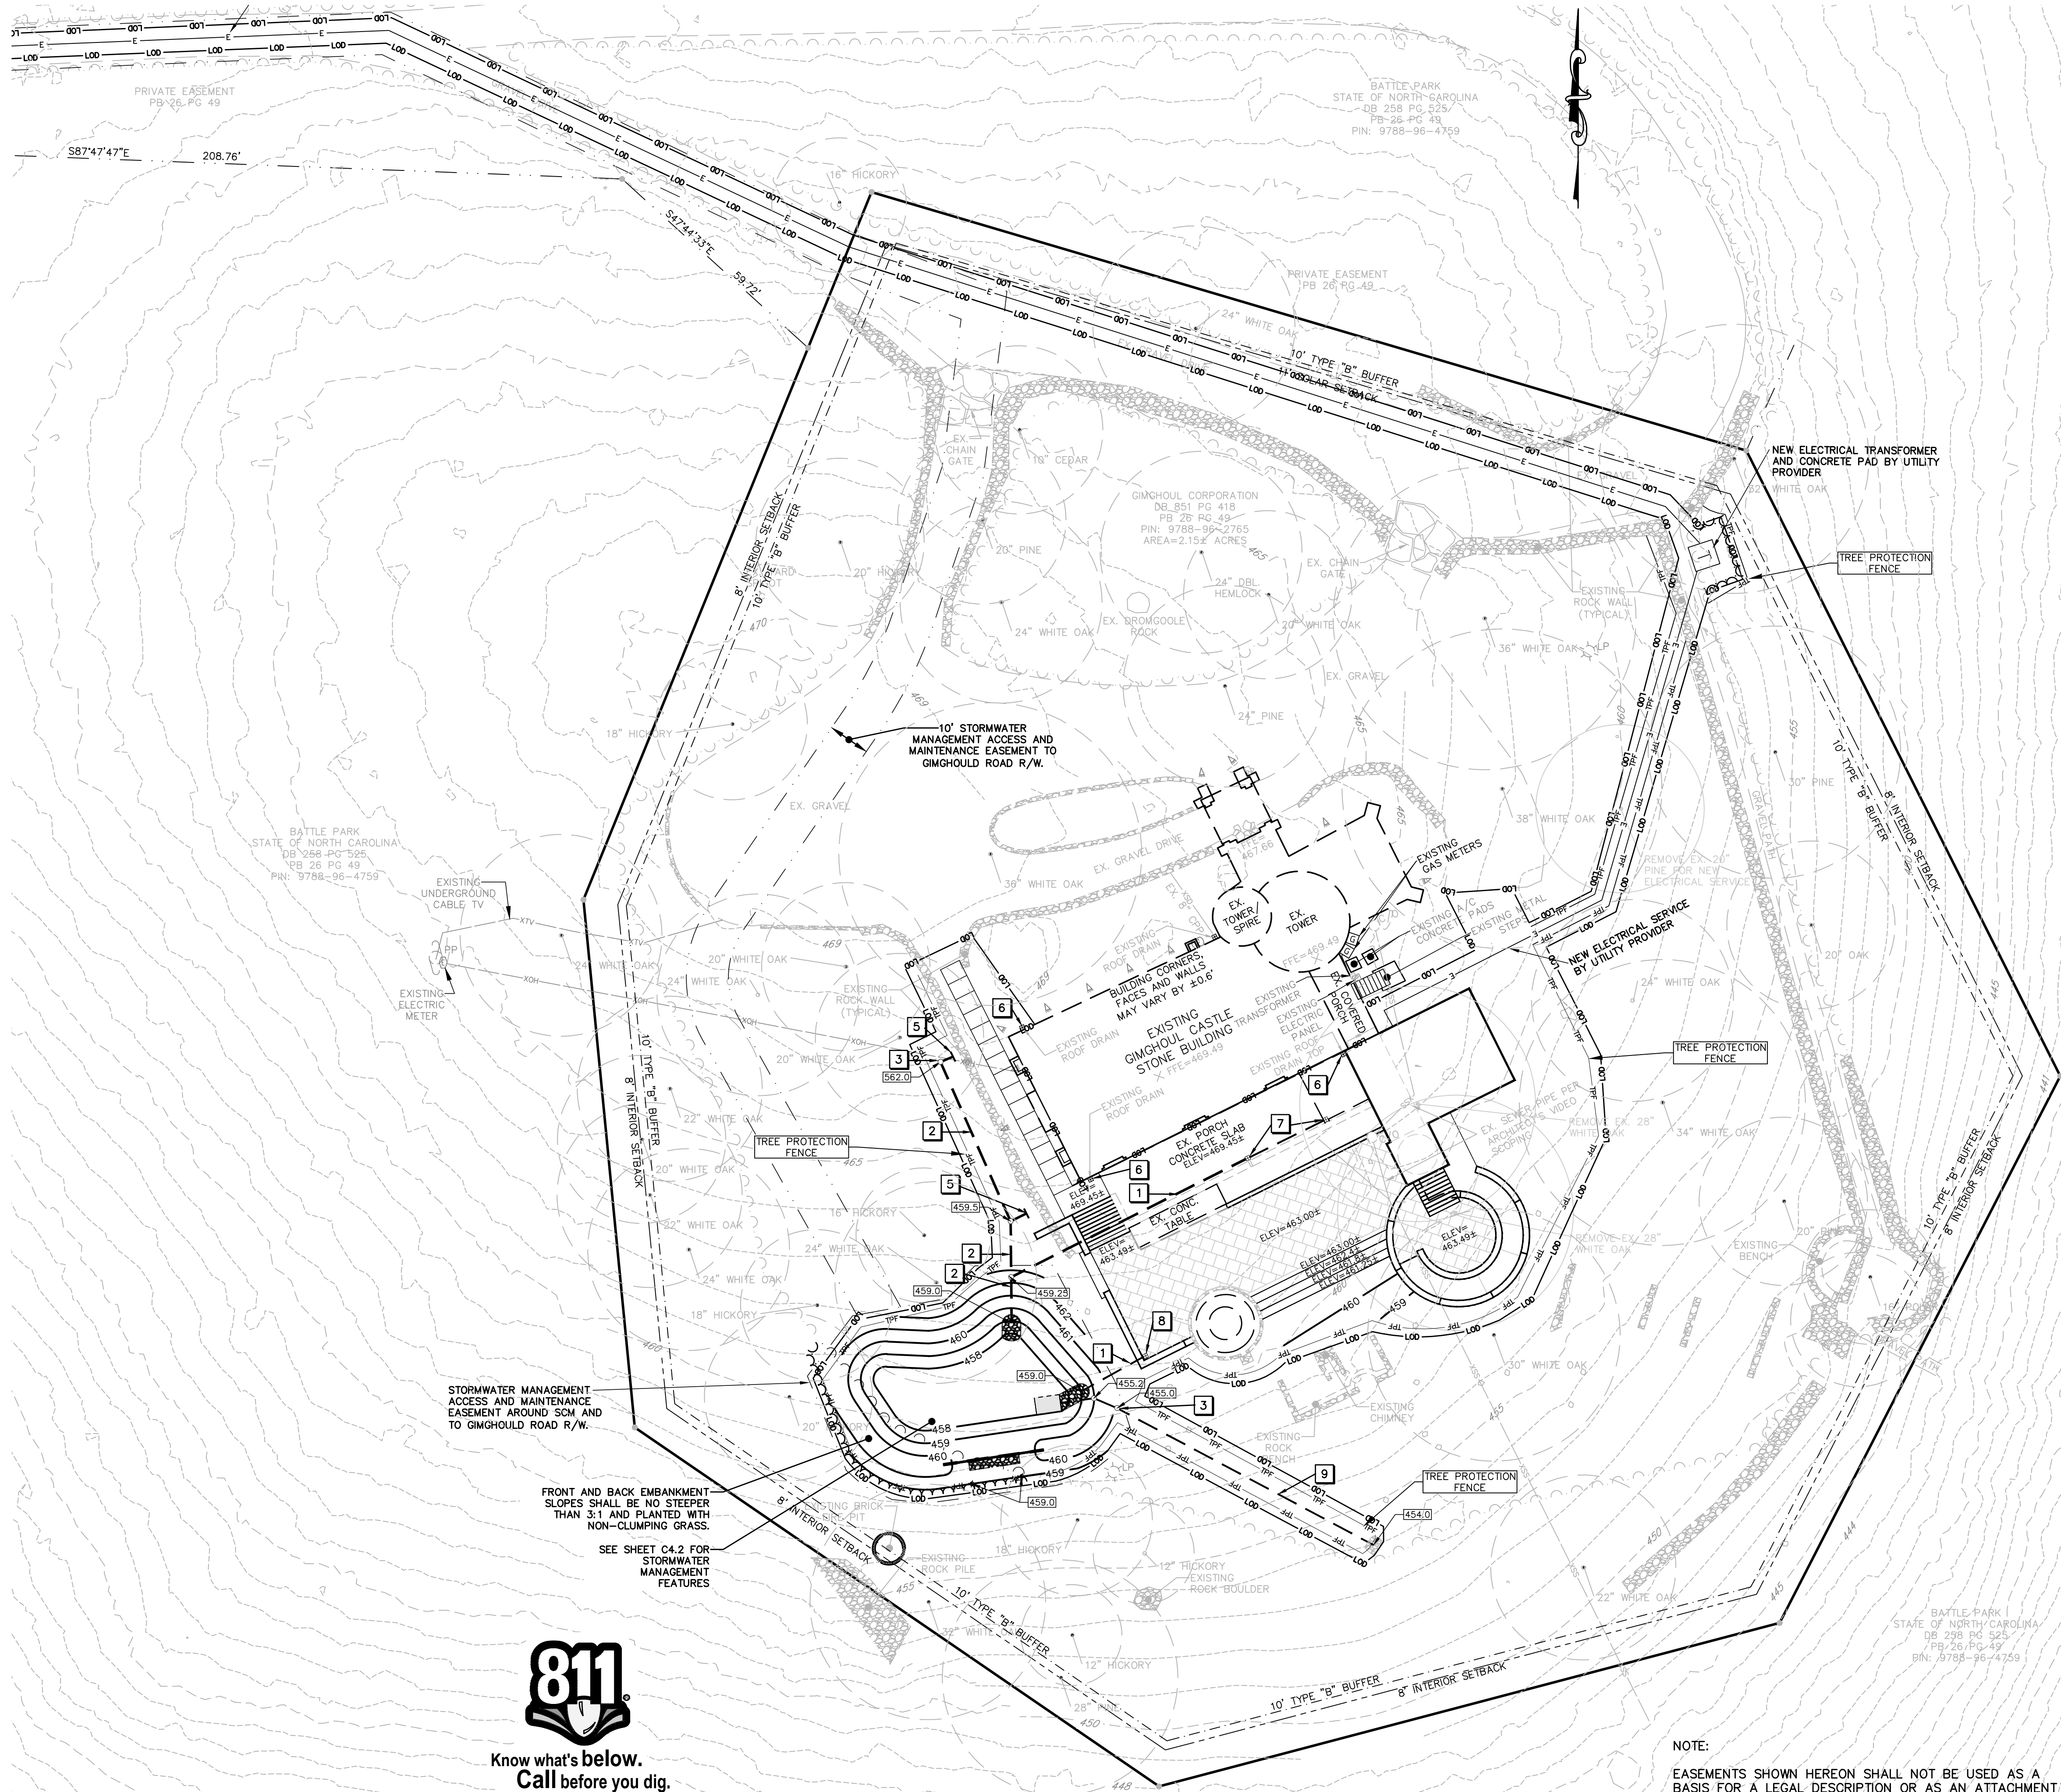

KEY KEYED NOTES – GRADING & STORM DRAINAGE PLAN

- 1 NEW 4" DIAMETER ROOF DRAINAGE PIPE AT 1% MINIMUM SLOPE.
- 2 NEW 6" DIAMETER ROOF DRAINAGE PIPE AT 1% MINIMUM SLOPE.
- 3 ADD CLEANOUT ASSEMBLY TO ROOF DRAIN, SIMILAR TO SANITARY SEWER CLEANOUT DETAIL.
- 4 SEE ARCHITECTURAL DRAWINGS FOR FINISHED ELEVATIONS FOR TERRACE, STEPS, AND SIDEWALK.
- 5 MAKE WATERTIGHT CONNECTIONS TO ROOF DRAIN STUBOUTS FROM ARCHITECTURAL DRAWINGS.
- 6 EXISTING DOWNSPOUT TO DRAIN TO FILTERRA DEVICE. SEE ARCHITECTURAL DRAWINGS. FOR ANY EXISTING ROOF DRAIN PIPING INDICATED TO REMAIN IN SERVICE, CONDUCT VISUAL EXAMINATION OF PIPE WITH FLOWING WATER TO VERIFY FUNCTIONALITY; RESOLVE ANY DEFICIENCIES FOUND TO THE ARCHITECT'S SATISFACTION.
- 7 INSTALL NEW CATCH BASINS AT LOW POINTS IN EXISTING PORCH. BASINS SHALL BE 9" X 9" THERMOPLASTIC UNITS WITH SQUARE "ATRIUM" GRATE BY NDS, OR EQUIVALENT. INSTALL UNIT TO PROVIDE POSITIVE DRAINAGE FROM THE PORCH.
- 8 MILDLY SLOPE THE WESTERN PORTION OF THE NEW LOWER TERRACE SURFACE TO DRAIN TO A NEW CATCH BASIN AT THE LOW POINT IN THE CORNER. BASINS SHALL BE 9" X 9" THERMOPLASTIC UNITS WITH SQUARE "ATRIUM" GRATE BY NDS, OR EQUIVALENT. INSTALL UNIT TO PROVIDE POSITIVE DRAINAGE FROM THE NEW LOWER TERRACE. SEE ARCHITECTURAL DRAWINGS OF TERRACE AND CANOPY FOR DETAIL.
- 9 NEW 8" DIAMETER DRAINAGE PIPE AT 1% MINIMUM SLOPE.


IMPERVIOUS SURFACE:

EXISTING:	24,602 SF
DEMOLITION:	596 SF
PROPOSED:	4,298 SF
TOTAL:	28,304 SF

NOTES

1. NO STEEP SLOPE AREAS ARE PRESENT ON THIS PROPERTY.
2. SEE SHEET C2.2 FOR MORE DETAIL ABOUT EXISTING TOPOGRAPHIC CONDITIONS.
3. SEE SHEET C4.2 FOR STORMWATER MANAGEMENT PLAN AND DETAILS.
4. SOILS ON THE SITE ARE AuC AND WmE.


PRELIMINARY
DO NOT USE FOR
CONSTRUCTION

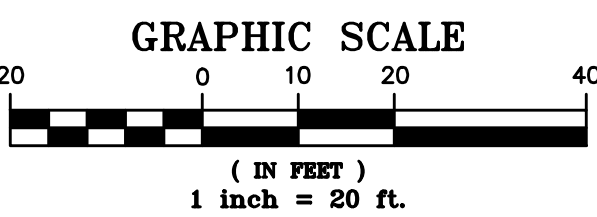

Know what's below.
Call before you dig.
(Or call: 1-800-632-4949)

REV.	DATE	DESCRIPTION
1	09/17/2021	TRT REVIEW COMMENTS
2	12/07/2021	TRT REVIEW COMMENTS
4	03/04/2022	BUFFER OPTION 1 (NO DISTURBANCE)

DATE: FEBRUARY 4, 2021
THIS DRAWING AND THE DESIGN HEREON ARE THE PROPERTY OF CIVIL CONSULTANTS, INC. THE INFORMATION ON THIS DRAWING IS NOT FOR USE ON ANY OTHER SITE OR PROJECT. THE REPRODUCTION OR OTHER USE OF THIS DRAWING IN WHOLE OR IN PART, WITHOUT WRITTEN CONSENT OF CIVIL CONSULTANTS, INC., IS PROHIBITED.
COPYRIGHT 2021 CIVIL CONSULTANTS, INC.

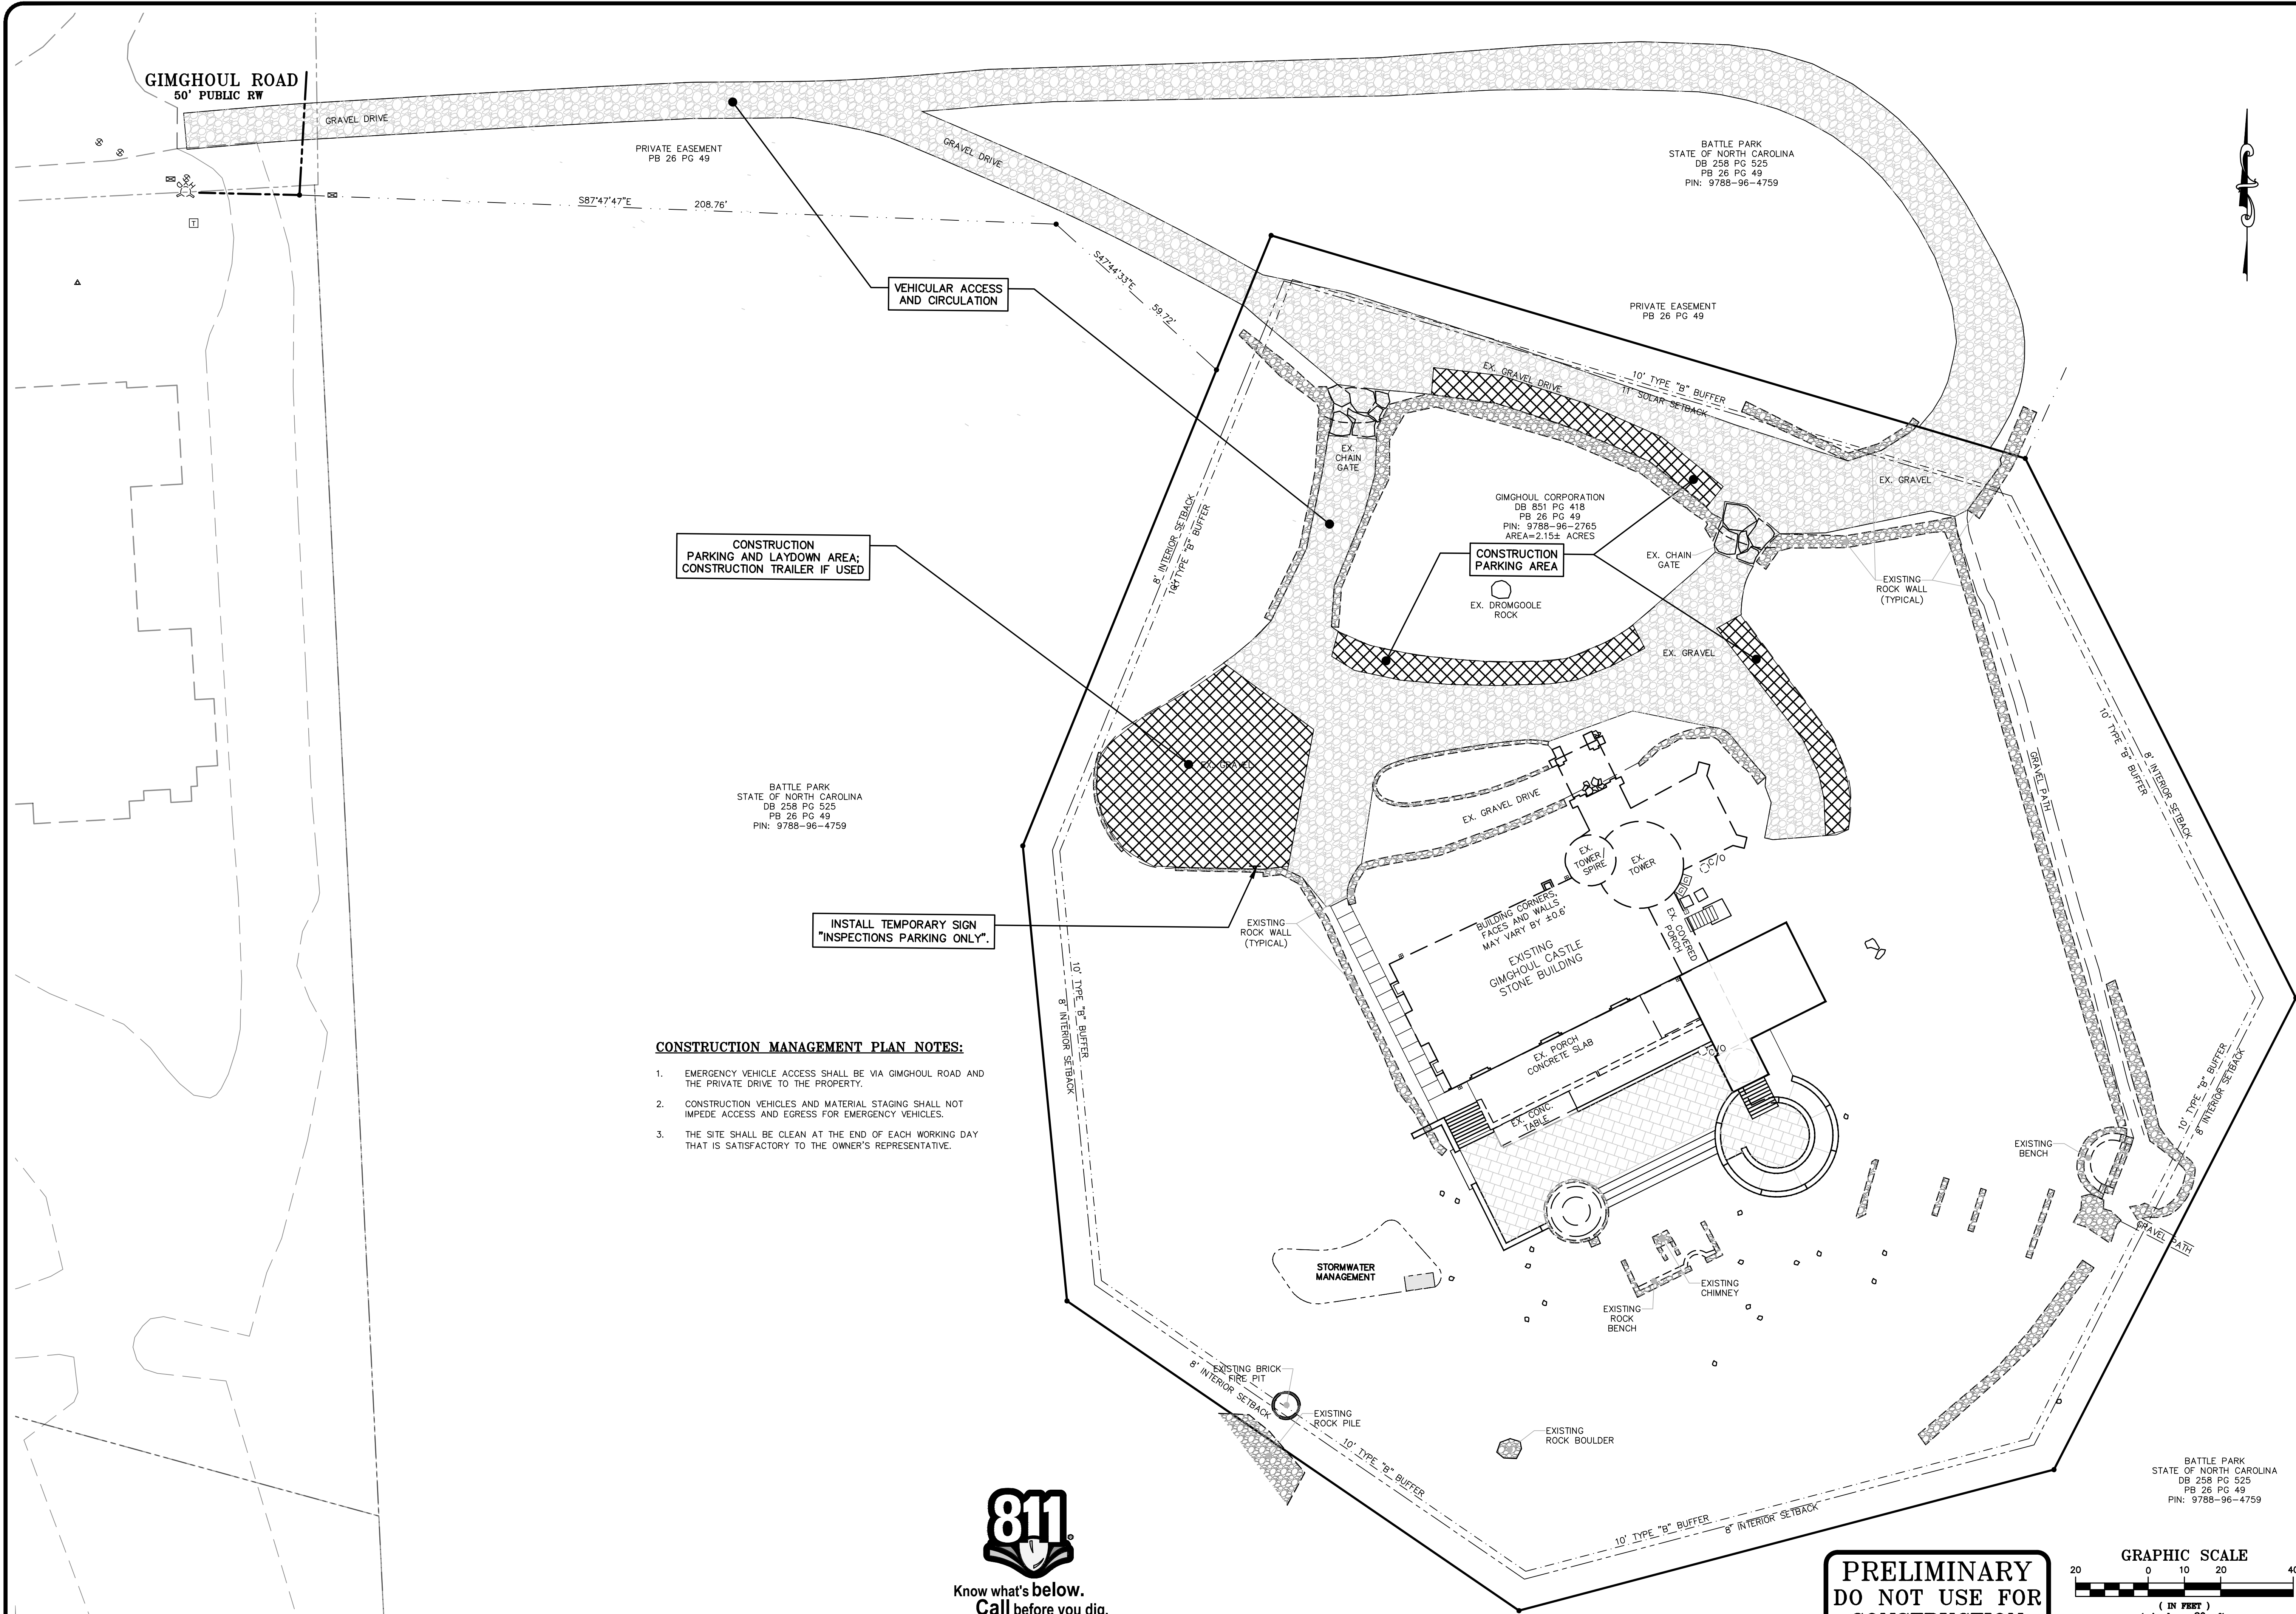


CONSTRUCTION MANAGEMENT PLAN NOTES:

1. EMERGENCY VEHICLE ACCESS SHALL BE VIA GIMGHOUL ROAD AND THE PRIVATE DRIVE TO THE PROPERTY.
2. CONSTRUCTION VEHICLES AND MATERIAL STAGING SHALL NOT IMPEDE ACCESS AND EGRESS FOR EMERGENCY VEHICLES.
3. THE SITE SHALL BE CLEAN AT THE END OF EACH WORKING DAY THAT IS SATISFACTORY TO THE OWNER'S REPRESENTATIVE.



Know what's below.
Call before you dig.
(Or call: 1-800-632-4949)

**PRELIMINARY
DO NOT USE FOR
CONSTRUCTION**

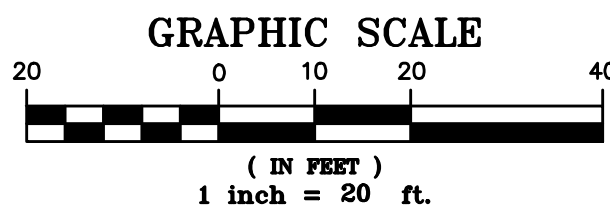

**GIMGHOUL
CASTLE**
CHAPEL HILL, NORTH CAROLINA
**CONSTRUCTION MANAGEMENT
PLAN**


REV.	DATE	DESCRIPTION
2	12/07/2021	TRT REVIEW COMMENTS

DATE: FEBRUARY 4, 2021

THIS DRAWING AND THE DESIGN HEREON ARE THE PROPERTY OF CIVIL CONSULTANTS, INC. THE INFORMATION ON THIS DRAWING IS NOT FOR USE ON ANY OTHER SITE OR PROJECT. THE REPRODUCTION OR OTHER USE OF THIS DRAWING IN WHOLE OR IN PART, WITHOUT WRITTEN CONSENT OF CIVIL CONSULTANTS, INC., IS PROHIBITED.

COPYRIGHT 2021 CIVIL CONSULTANTS, INC.

SHEET NO.
C5.1

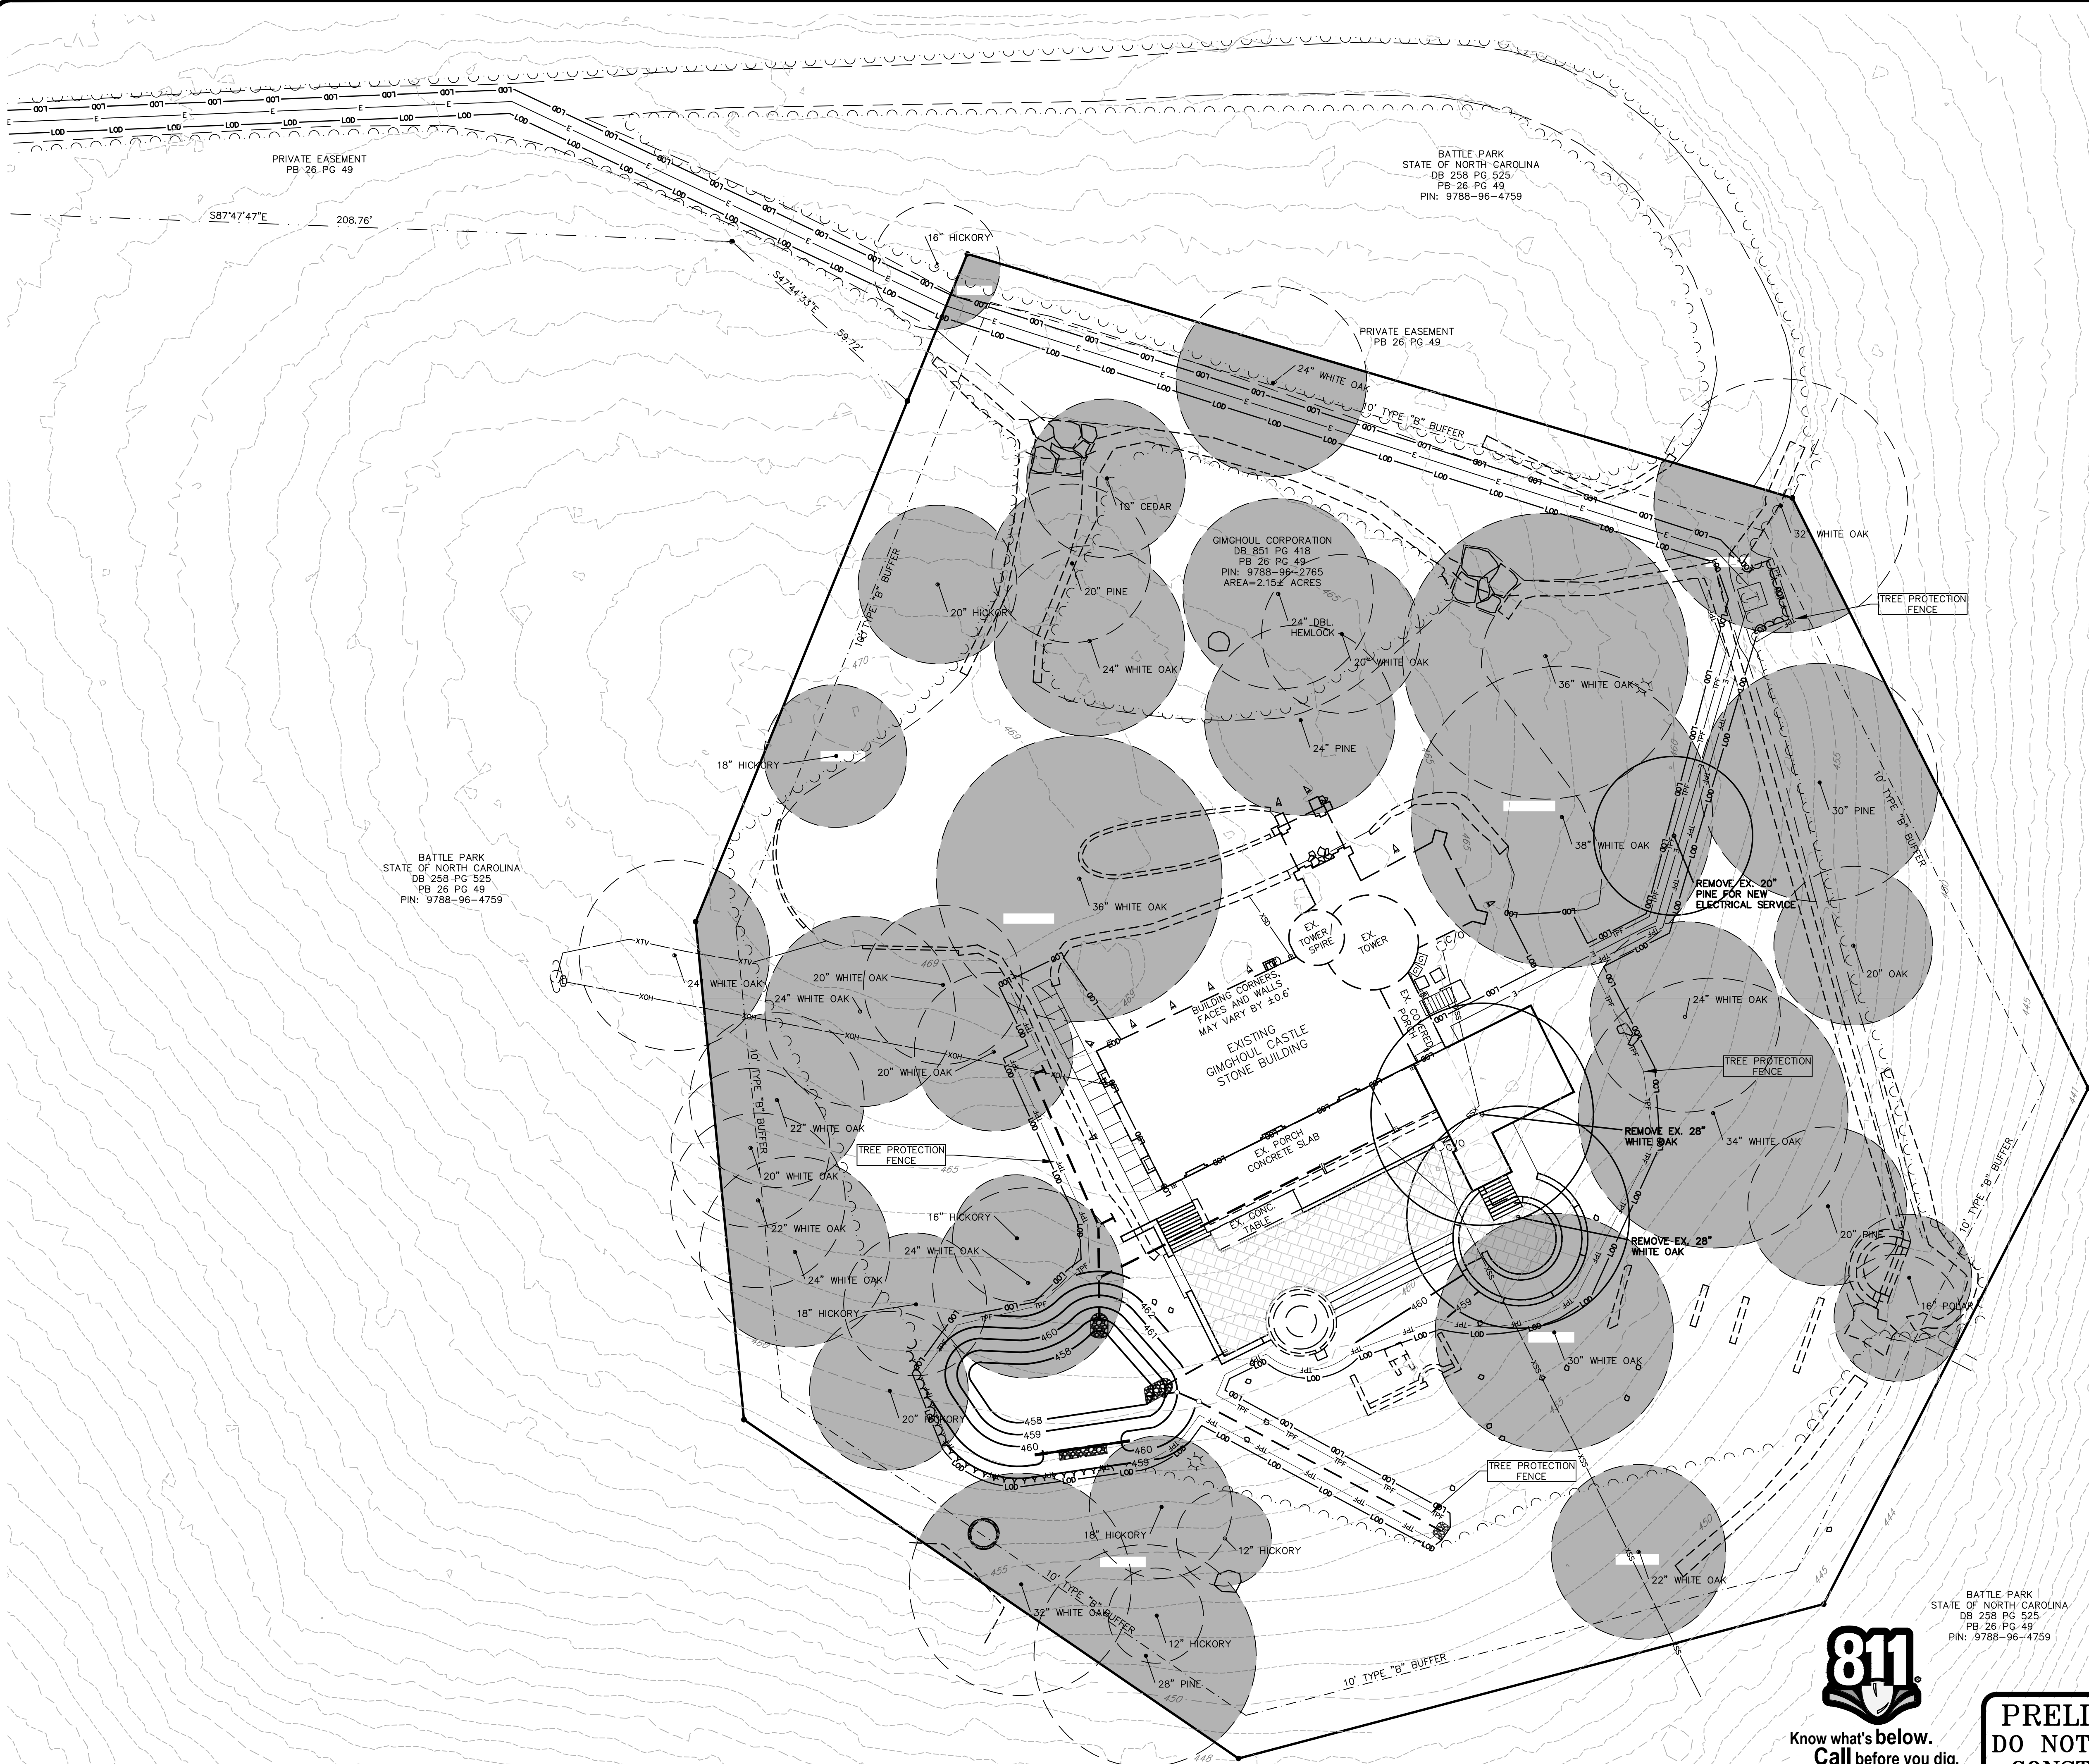

EXISTING TREE COVERAGE
EXISTING PROPERTY AREA = 93,850 SF
EXISTING TREE COVERAGE AREA = 49,173 SF
PERCENT OF PROPERTY = 52.4%

LANDSCAPE PROTECTION PLAN NOTES:

1. ALL TREE PROTECTION FENCE AND TEMP SILT FENCE SHALL BE INSTALLED BEFORE CLEARING AND GRADING.
2. THE CONTRACTOR SHALL TAKE EVERY PRECAUTION TO PROTECT EXISTING TREES.
3. THE LANDSCAPING WITHIN THE EXISTING PERIMETER BUFFERS SHALL NOT BE DISTURBED.


LANDSCAPE PLANTING NOTES:

1. EXISTING FOLIAGE, WITH THE EXCEPTION OF ONE TREE TO BE REMOVED FOR NEW ELECTRICAL SERVICE, WILL BE PRESERVED AND CONTINUE TO SATISFY BUFFER REQUIREMENTS



Know what's below.
Call before you dig.
(Or call: 1-800-632-4949)

**PRELIMINARY
DO NOT USE FOR
CONSTRUCTION**

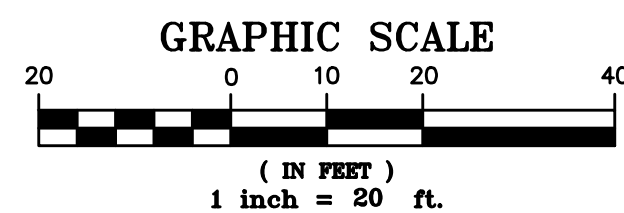

**GIMGHOUL
CASTLE
CHAPEL HILL, NORTH CAROLINA
LANDSCAPE PROTECTION AND
PLANTING PLAN**

REV.	DATE	DESCRIPTION
1	09/17/2021	TRT REVIEW COMMENTS
2	12/07/2021	TRT REVIEW COMMENTS
4	03/04/2022	BUFFER OPTION 1 (NO DISTURBANCE)

DATE: FEBRUARY 4, 2021

THIS DRAWING AND THE DESIGN HEREON ARE THE PROPERTY OF CIVIL CONSULTANTS, INC. THE INFORMATION ON THIS DRAWING IS NOT FOR USE ON ANY OTHER SITE OR PROJECT. THE REPRODUCTION OR OTHER USE OF THIS DRAWING IN WHOLE OR IN PART, WITHOUT WRITTEN CONSENT OF CIVIL CONSULTANTS, INC., IS PROHIBITED.

COPYRIGHT 2021 CIVIL CONSULTANTS, INC.

SHEET NO.

C8.1




**GIMGHOUL
CASTLE
CHAPEL HILL, NORTH CAROLINA
SITE LAYOUT
EXHIBIT**

REV.	DATE	DESCRIPTION
2	12/07/2021	TRT REVIEW COMMENTS
DATE: FEBRUARY 4, 2021		

THIS DRAWING AND THE DESIGN HEREON ARE THE PROPERTY OF CIVIL CONSULTANTS, INC. THE INFORMATION ON THIS DRAWING IS NOT FOR USE ON ANY OTHER SITE OR PROJECT. THE REPRODUCTION OR OTHER USE OF THIS DRAWING IN WHOLE OR IN PART, WITHOUT WRITTEN CONSENT OF CIVIL CONSULTANTS, INC., IS PROHIBITED.

COPYRIGHT 2021 CIVIL CONSULTANTS, INC.

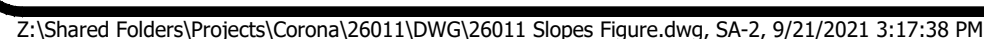[illegible]

DATE: FEBRUARY 4 20

THIS DRAWING AND THE DESIGN HEREON ARE THE PROPERTY OF CIVIL CONSULTANTS INC. THE INFORMATION ON THIS DRAWING IS NOT FOR USE ON ANY OTHER SITE OR PROJECT. THE REPRODUCTION OR OTHER USE OF THIS DRAWING IN WHOLE OR IN PART, WITHOUT WRITTEN CONSENT OF CIVIL CONSULTANTS, INC. IS PROHIBITED.

COPYRIGHT 2021 CIVIL CONSULTANTS, INC.

SHEET NO.

SA-2

1. THERE WILL BE NO CONSTRUCTION IN ANY STEEP SLOPE AREAS AS DEFINED BY THE CHAPEL HILL LUMO SECTION 5.3.2-C(1).


NOTE:

EASEMENTS SHOWN HEREON SHALL NOT BE USED AS A BASIS FOR A LEGAL DESCRIPTION OR AS AN ATTACHMENT TO A DEED OF EASEMENT.

GRAPHIC SCALE



(IN FEET)
1 inch = 20 ft.

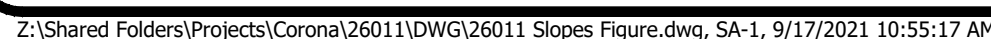[illegible]

DATE: FEBRUARY 4, 2021

THIS DRAWING AND THE DESIGN HEREON ARE THE PROPERTY OF CIVIL CONSULTANTS, INC. THE INFORMATION ON THIS DRAWING IS NOT FOR USE ON ANY OTHER SITE OR PROJECT. THE REPRODUCTION OR OTHER USE OF THIS DRAWING IN WHOLE OR IN PART, WITHOUT WRITTEN CONSENT OF CIVIL CONSULTANTS, INC. IS PROHIBITED.


COPYRIGHT 2021 CIVIL CONSULTANTS, INC.

SHEET NO.

SA-1

1. THERE WILL BE NO CONSTRUCTION IN ANY STEEP SLOPE AREAS AS DEFINED BY THE CHAPEL HILL LUMO SECTION 5.3.2-C(1).

NOTE: EASEMENTS SHOWN HEREON SHALL NOT BE USED AS A BASIS FOR A LEGAL DESCRIPTION OR AS AN ATTACHMENT TO A DEED OF EASEMENT.

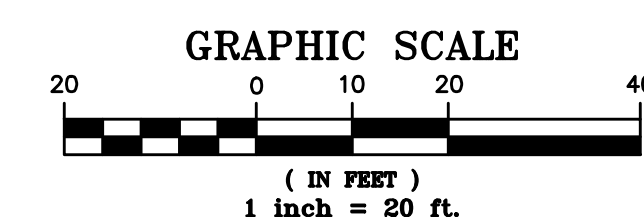

Partial Plan View of Ramp

East Elevation of Ramp Wall

1/4" = 1' - 0"

Key Plan / North

East Elevation

1/4" = 1' - 0"



civilconsultants

LAND DEVELOPMENT CONSULTANTS

STORMWATER IMPACT STATEMENT

Gimghoul Castle

705 Gimghoul Rd
Chapel Hill, NC 27514

February 3, 2021

Revised September 17, 2021

Revised December 7, 2021

Project # 26011



Prepared For:
Gimghoul Corporation
PO Box 3670
Chapel Hill, NC 27515R

Gimghoul Castle

Stormwater Impact Statement

Purpose

The purpose of this report is to assess stormwater impacts associated with proposed renovations of an existing historic site and building located in the Town of Chapel Hill. This analysis addresses requirements prescribed in the Town's regulations related to stormwater runoff control. Improvements to the site include interior building renovations, small building additions, a new terrace, and pedestrian improvements to the site.

Existing Site Conditions and Drainage Characteristics

The subject property is located at 742 Gimghoul Rd in Chapel Hill, and consists of approximately 2.15 acres of lightly developed property. A single structure sits on the property, with a gravel-surfaced driveway. The predominant land cover is grass lawn and forest with numerous mature trees. No stormwater runoff from offsite areas flows onto the property which is located on the crest of a hill. Runoff leaves the property in a distributed nature largely across the southern border of the site boundary. The property is not located in any floodplain area or Resource Conservation District (RCD). The subject property is located in the Jordan Lake drainage basin, and within the Town's Watershed Protection Overlay District.

Impervious Surface Area

The current site contains 24,602 ft² of existing impervious area comprised of one existing building, onsite parking, and several stone walls and walking paths. The project will remove 596 ft² of impervious and add 4,298 ft² of new impervious for a net increase of 3,702 ft².

$$24,602 \text{ ft}^2 - 596 \text{ ft}^2 + 4,298 \text{ ft}^2 = 28,304 \text{ ft}^2 \text{ Total proposed impervious area.}$$

Sedimentation and Erosion Control

The relatively small amount of disturbed area for the subject project is less than the threshold for plan review and permitting by the Orange County Sedimentation Control Office. The applicable disturbed area threshold is 20,000 sf, and the proposed disturbed area for this project is 17,750 sf. Despite having no requirement for sedimentation control plan review, the project work includes conventional measures for temporary sediment and erosion control during construction activities.

Applicability of Local Stormwater Regulations

Two areas of stormwater-related regulations appear in the Town of Chapel Hill LUMO; specifically Section 3.6.4 – Watershed Protection District and Section 5.4 – Stormwater Management. Paragraph 3.6.4 (d) (2) provides exemption from the entire 3.6.4 section for projects that do not trigger the threshold for Erosion and Sedimentation Control Review. Based on the foregoing discussion regarding this topic, the applicant claims exemption from LUMO Section 3.6.4 for this project.

Section 5.4 exemptions do not appear to apply to this project since it is not residential in nature. The relevant performance requirements for this site are:

1. Achieve 85% TSS removal from the runoff generated by the first 1” of precipitation on the new impervious added to the site.
2. Limit the 2-year 24-hour runoff volume leaving the site to the corresponding pre-development (existing conditions) level.
3. Limit the peak runoff rate leaving the site resulting from the 1-year, 2-year, and 25-year, 24-hour rainfall events to the pre-development (existing conditions) levels.

TSS Removal

An additional 3,702 sf of impervious area is proposed on the site. One inch of precipitation on the new impervious would generate 293 cubic feet of runoff required to be treated to 85% TSS. A Filtterra Bioscape device is proposed to remove 85% TSS from 5,529 sf (0.13 ac.) of existing and proposed impervious area; an area greater than the amount of net new impervious area. One inch of precipitation on the actual area draining to the proposed device would generate 574 cubic feet of runoff that will be treated to 85% TSS.

The NCDEQ Manual recommends a 4’x6’ Filtterra Bioscape unit for drainage areas up to 0.14 acres based on a Media area / Drainage Area ratio of 0.39%. Due to some concerns raised by the Town regarding the pervious area draining to the device, a more conservative ratio of 0.33% will be used.

$$5,529 \text{ ft}^2 \text{ drainage area} \times 0.33\% = 18.2 \text{ ft}^2 \text{ media area}$$

The proposed 4’x6’ Filtterra Bioscape will provide 24 ft² of media area which exceeds the media area required.

2-Year Volume Management

The estimated volume increases between 2-year pre-development and post-development conditions is 906 cubic feet as calculated by the SCS Runoff Curve Number Method provided in Exhibit 3. This volume will be entirely treated by the Filtterra Bioscape device.

The Filtterra device was modeled in Autodesk’s Hydrographs model as a stormwater control measure “pond” with an overflow spillway and a constant outflow equivalent. A 50% factor of safety has been applied to the published infiltration rate of the Filtterra media of 140 inches per hour to account for potential decrease in performance over time. An infiltration rate of 70 inches per hour has been used in all calculations.

$$\frac{70 \text{ inches}}{\text{hour}} \times \frac{1 \text{ hour}}{3600 \text{ seconds}} \times \frac{1 \text{ foot}}{12 \text{ inches}} \times [4' \times 6' \text{ Filtterra Surface Area}] = 0.039 \frac{\text{ft}^3}{\text{s}}$$

The Filtterra device is equipped with an “internal bypass” overflow standpipe riser set at 9” above the media surface. The Hydrographs model demonstrates that this design will allow the entire 1-year, post development storm event (1,420 cubic feet of runoff) to pass through the Filtterra media without staging up over the internal bypass overflow. The model output for this scenario is included in Exhibit 4.

Peak Runoff Rate

The Filtterra device and surrounding depression area in the lawn will provide sufficient detention so that the project does not increase the peak runoff rates for all regulated return intervals. The peak runoff rate calculations are provided in Exhibit 4 for the required 1-year, 2-year and 25-year; 24-hour events. These are summarized below:

	<u>Q1 (cfs)</u>		<u>Q2 (cfs)</u>		<u>Q25 (cfs)</u>	
	<u>Pre</u>	<u>Post</u>	<u>Pre</u>	<u>Post</u>	<u>Pre</u>	<u>Post</u>
Drainage Area:	0.70	0.43	1.28	1.01	4.54	4.28

These results demonstrate that the project does not increase the peak runoff rates for all regulated return intervals.

Conclusion

The proposed stormwater management strategy will meet Town of Chapel Hill stormwater management requirements.

End

Exhibits

1. Drainage Area Map for Pre-Development Conditions
2. Drainage Area Map for Post-Development Conditions
3. SCS Curve Number for 2-Year Volume Analysis
4. Porch catch basin calculation
5. Peak Flow Analysis and Model Report

Exhibit 1 – Drainage Area Map for Pre-Development Conditions

Z:\SHARED FOLDERS\PROJECTS\CORONA\26011\DWG\26011 SWM.DWG



EXISTING LAND COVER	AREA (FT2)	AREA (AC.)
GRASS	37,506	0.86
FOREST	31,742	0.73
GRAVEL DRIVE AND STONE PATHS	19,133	0.44
BUILDING FOOTPRINT	5,469	0.13
TOTAL AREA	93,850	2.15

DRAINAGE AREA LAND COVER	AREA (FT2)	AREA (AC.)
GRASS	24,829	0.57
FOREST	13,676	0.31
IMPERVIOUS	7,468	0.17
STORMWATER CONTROL MEASURE	0	0
TOTAL AREA	45,973	1.06

civil consultants
LAND PLANNERS & CIVIL ENGINEERS
www.civilconsultants.com
2700 LYONIAN PARKWAY • SUITE 304 • DUNHAM, NC 27827
919-466-1648 PHONE
Lic. #C-1000

**PRE DEVELOPMENT
DRAINAGE MAP**

DATE:	NOV 30, 2021
HORIZ. SCALE:	1" = 40'
VERT. SCALE:	N/A
PROJ. MANAGER:	MAF
DRAWN BY:	ADJ
PROJECT NO:	26011
DRAWING NAME:	26011 SWM.DWG
SHEET NO.	1

REV.	DATE	DESCRIPTION	BY

Exhibit 2 – Drainage Area Map for Post-Development Conditions

Exhibit 3 – SCS Curve Number for 2-Year Volume Analysis

Pre Development Curve Number					
Catchment	Area (ac.)	LandCover	HSG	Curve Number	Composite CN
Site	0.86	Grass (Good)	B	61	52.5
Site	0.73	Forest (Good)	B	55	40.1
Site	0.56	Impervious	B	98	55.3
Site	0.00	SCM	B	98	0.0
TOTAL Site	2.15				68.7

Post Development Curve Number					
Catchment	Area (ac.)	LandCover	HSG	Curve Number	Composite CN
Site	0.75	Grass (Good)	B	61	46.0
Site	0.72	Forest (Good)	B	55	39.4
Site	0.65	Impervious	B	98	63.7
Site	0.03	SCM	B	98	3.2
TOTAL Site	2.15				70.7

Pre Development 2-yr Runoff Volume	
3.60	Rainfall (in)
68.7	Curve Number
4.56	S
0.91	Initial Abstraction (Ia)
1.00	Runoff (Q) inches
7,792	Runoff Volume (ft ³)

Post Development 2-yr Runoff Volume	
3.60	Rainfall (in)
70.7	Curve Number
4.14	S
0.83	Initial Abstraction (Ia)
1.11	Runoff (Q) inches
8,697	Runoff Volume (ft ³)

Required 2-year Detention Volume:	906
-----------------------------------	------------

Runoff Generated by 1" of precipitation on new impervious (simple method)

Ia (Impervious Fraction)	1.00
Rd (Rainfall Depth)	1.0 inches
Rv (Runoff Volume)	0.95
A (Area)	3,702.00 ft ²
DV (Design Volume)	293 ft ³

Drainage Area to SCM

Land Cover	Area (ft ²)	Area (ac.)
Impervious	5,529	0.13
Forest	48	0.00
Grass	5,468	0.13
SCM	1,434	0.03
TOTAL	12,479	0.29

Runoff Generated by 1" of precipitation on actual SCM Drainage Area (simple method)

Ia (Impervious Fraction)	0.56
Rd (Rainfall Depth)	1.0 inches
Rv (Runoff Volume)	0.55
A (Area)	0.29 ft ²
DV (Design Volume)	574 ft ³

Exhibit 4 – Porch catch basin calculation

STRUCTURE	ZONE	LAND COVER	AREA (Ac)	C-VALUE	% OF TOTAL	$C_{increment}$
SCM	1	Impervious	0.013	0.96	100.0%	0.960
	2	Grass	0.000	0.50	0.0%	0.000
	3	Woods	<u>0.000</u>	0.40	<u>0.0%</u>	<u>0.000</u>
	Area =		0.013		100.0%	
	$C_{composite} =$			0.96		

1yr Q	2yr Q	10yr Q	
I (intensity)	4.5	5.76	7.22
Q (Flow)	0.05	0.07	0.09

Inlet Report

<Name>

Drop Grate Inlet

Location	= Sag
Curb Length (ft)	= -0-
Throat Height (in)	= -0-
Grate Area (sqft)	= 0.56
Grate Width (ft)	= 0.75
Grate Length (ft)	= 0.75

Gutter

Slope, Sw (ft/ft)	= 0.020
Slope, Sx (ft/ft)	= 0.020
Local Depr (in)	= -0-
Gutter Width (ft)	= 1.00
Gutter Slope (%)	= -0-
Gutter n-value	= -0-

Calculations

Compute by:	Known Q
Q (cfs)	= 0.10

Highlighted

Q Total (cfs)	= 0.10
Q Capt (cfs)	= 0.10
Q Bypass (cfs)	= -0-
Depth at Inlet (in)	= 0.60
Efficiency (%)	= 100
Gutter Spread (ft)	= 5.97
Gutter Vel (ft/s)	= -0-
Bypass Spread (ft)	= -0-
Bypass Depth (in)	= -0-

All dimensions in feet

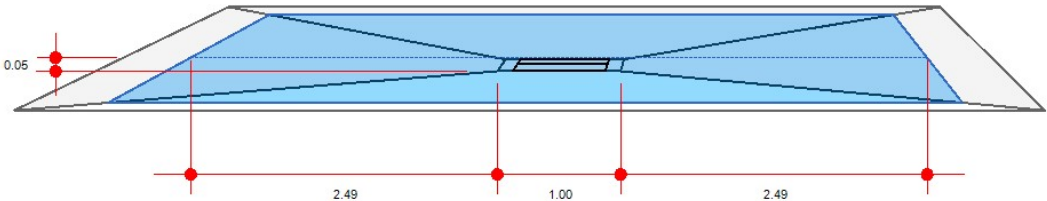


Exhibit 5 – Peak Flow Analysis and Model Report

Pre Development Drainage Area Curve Number					
Catchment	Area (ac.)	LandCover	HSG	Curve Number	Composite CN
Site	0.57	Grass (Good)	B	61	34.8
Site	0.31	Forest (Good)	B	55	17.3
Site	0.17	Impervious	B	98	16.8
Site	0.00	SCM	B	98	0.0
TOTAL Site	1.06				65.2

Post Development Drainage Area To SCM Curve Number					
Catchment	Area (ac.)	LandCover	HSG	Curve Number	Composite CN
Site	0.13	Grass (Good)	B	61	7.7
Site	0.00	Forest (Good)	B	55	0.1
Site	0.13	Impervious	B	98	12.3
Site	0.03	SCM	B	98	3.2
TOTAL Site	0.29				81.4

Post Development Bypass Drainage Area Curve Number					
Catchment	Area (ac.)	LandCover	HSG	Curve Number	Composite CN
Site	0.37	Grass (Good)	B	61	22.6
Site	0.30	Forest (Good)	B	55	16.6
Site	0.10	Impervious	B	98	9.4
Site	0.00	SCM	B	98	0.0
TOTAL Site	0.77				63.3

Time of Concentration Calculations

2-year, 24-hour rainfall depth (in.) 3.6


Pre Development Time of Concentration								
Label	Flow Regime	Length	Land Cover	Roughness	Start Elev.	End Elev.	Average Slope	Time (min)
SF1	Sheet Flow	141	Grass	0.15	464.0	450.0	0.10	6.41
SF2	Sheet Flow	21	Woods (Light)	0.4	450.0	445.0	0.24	2.16
Pre-Dev								8.56

Post Development Time of Concentration								
Catchment	Flow Regime	Length	Land Cover	Roughness	Start Elev.	End Elev.	Average Slope	Time (min)
SF1	Sheet Flow	75	Gravel	0.011	470.0	469.0	0.01	1.07
SF2	Sheet Flow	90	Grass	0.15	469.0	462.0	0.08	4.93
Post								6.00

Catchment	Flow Regime	Length	Land Cover	Roughness	Start Elev.	End Elev.	Average Slope	Time (min)
SF1	Sheet Flow	141	Grass	0.15	464.0	450.0	0.10	6.41
SF2	Sheet Flow	21	Woods (Light)	0.4	450.0	445.0	0.24	2.16
Post Bypass								8.56

Watershed Model Schematic

Hydraflow Hydrographs Extension for Autodesk® Civil 3D® 2019 by Autodesk, Inc. v2020

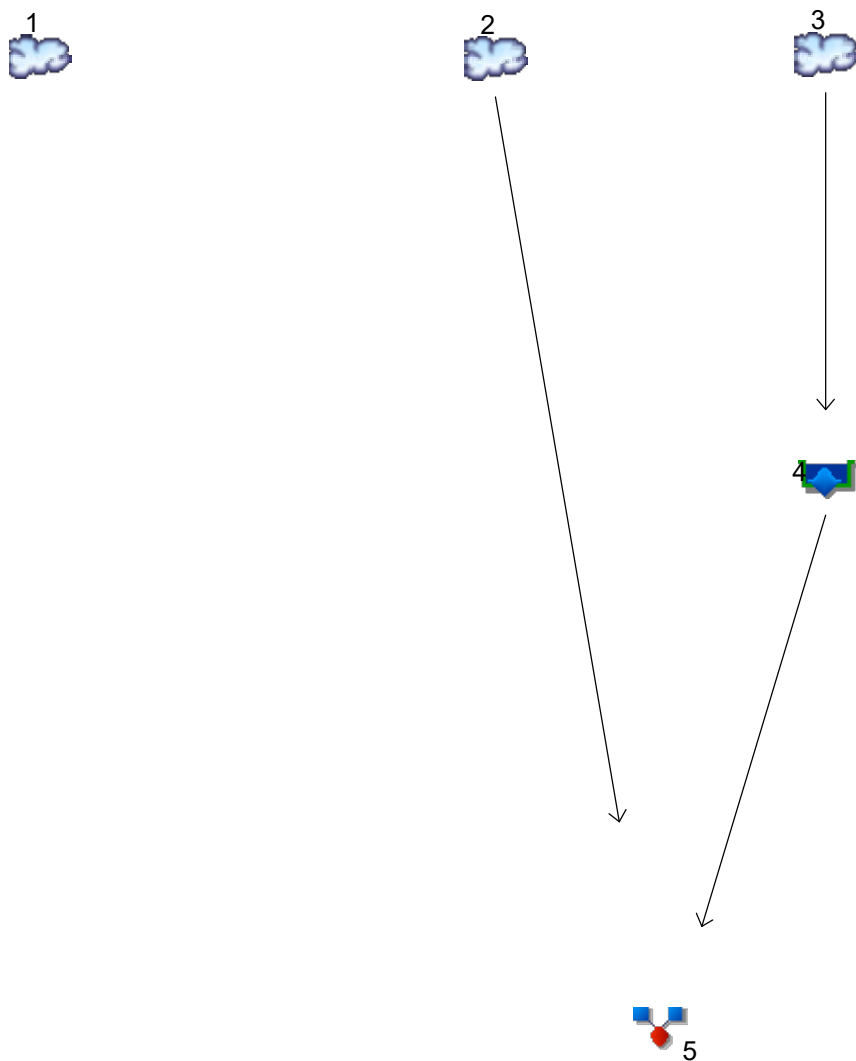

Legend


Hyd.	Origin	Description
1	SCS Runoff	Pre-A
2	SCS Runoff	Post-A bypass
3	SCS Runoff	Site
4	Reservoir	FILTERRA
5	Combine	Post-A

Hydrograph Report

Hyd. No. 1

Pre-A

Hydrograph type	= SCS Runoff	Peak discharge	= 0.696 cfs
Storm frequency	= 1 yrs	Time to peak	= 721 min
Time interval	= 1 min	Hyd. volume	= 1,906 cuft
Drainage area	= 1.060 ac	Curve number	= 65.2
Basin Slope	= 0.0 %	Hydraulic length	= 0 ft
Tc method	= User	Time of conc. (Tc)	= 8.60 min
Total precip.	= 2.96 in	Distribution	= Type II
Storm duration	= 24 hrs	Shape factor	= 484

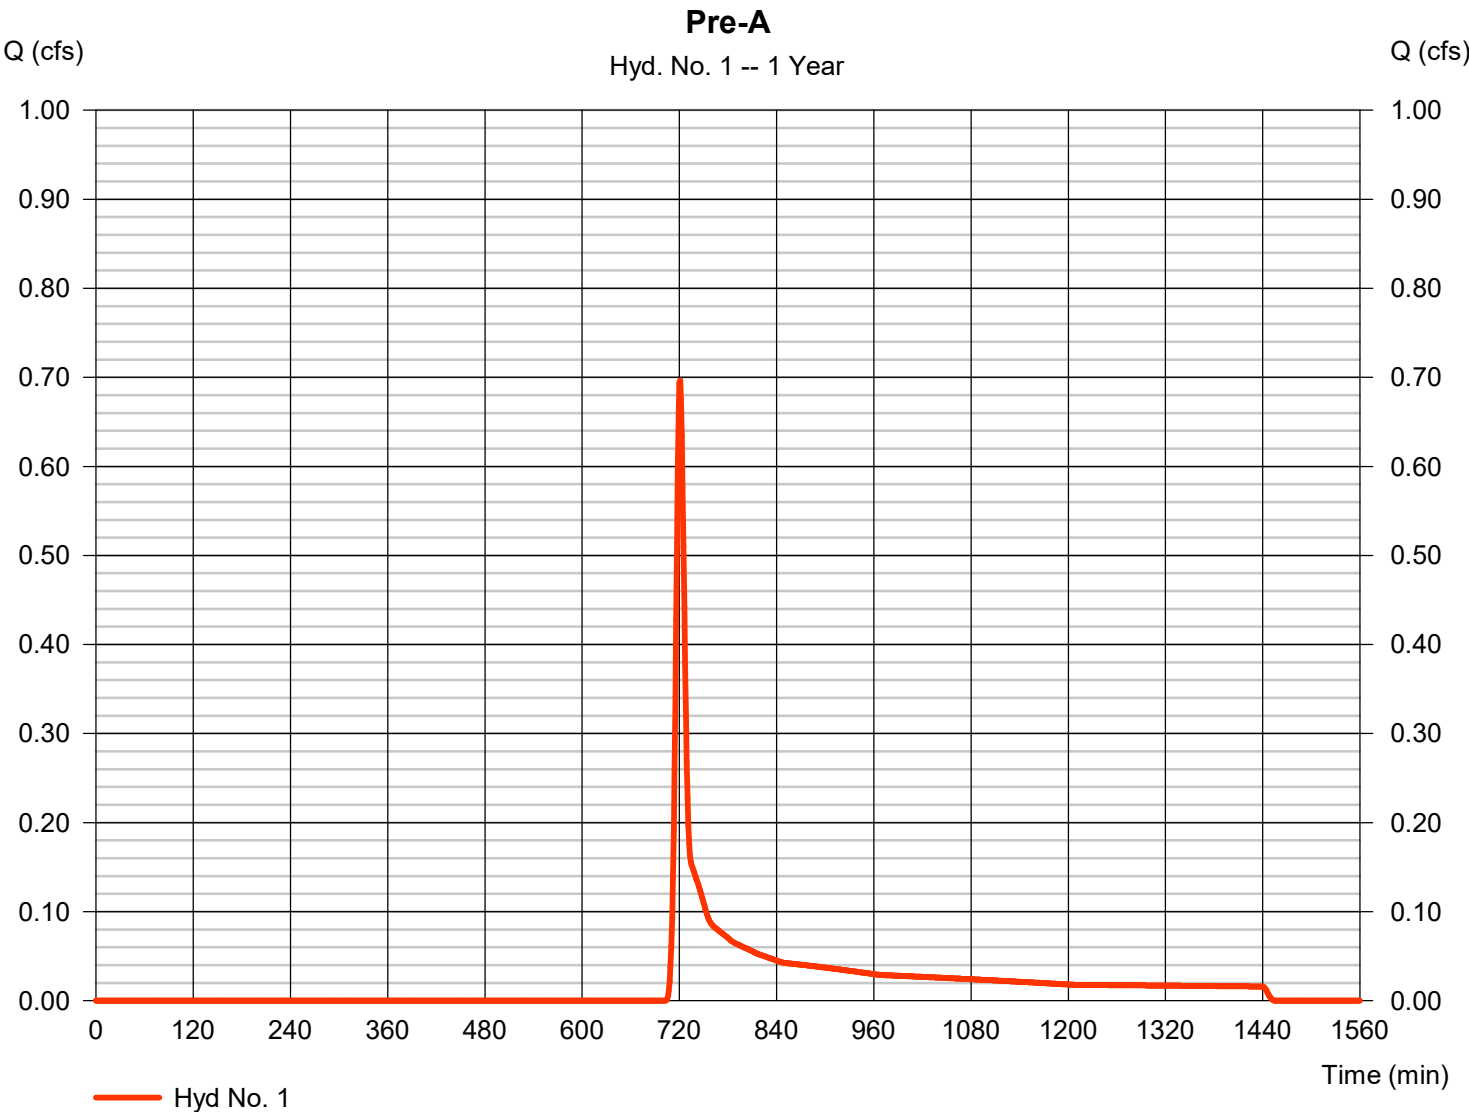

Hydrograph Report


Hydraflow Hydrographs Extension for Autodesk® Civil 3D® 2019 by Autodesk, Inc. v2020

Tuesday, 12 / 7 / 2021

Hyd. No. 2

Post-A bypass

Hydrograph type	= SCS Runoff	Peak discharge	= 0.404 cfs
Storm frequency	= 1 yrs	Time to peak	= 721 min
Time interval	= 1 min	Hyd. volume	= 1,192 cuft
Drainage area	= 0.770 ac	Curve number	= 63.3
Basin Slope	= 0.0 %	Hydraulic length	= 0 ft
Tc method	= User	Time of conc. (Tc)	= 8.60 min
Total precip.	= 2.96 in	Distribution	= Type II
Storm duration	= 24 hrs	Shape factor	= 484

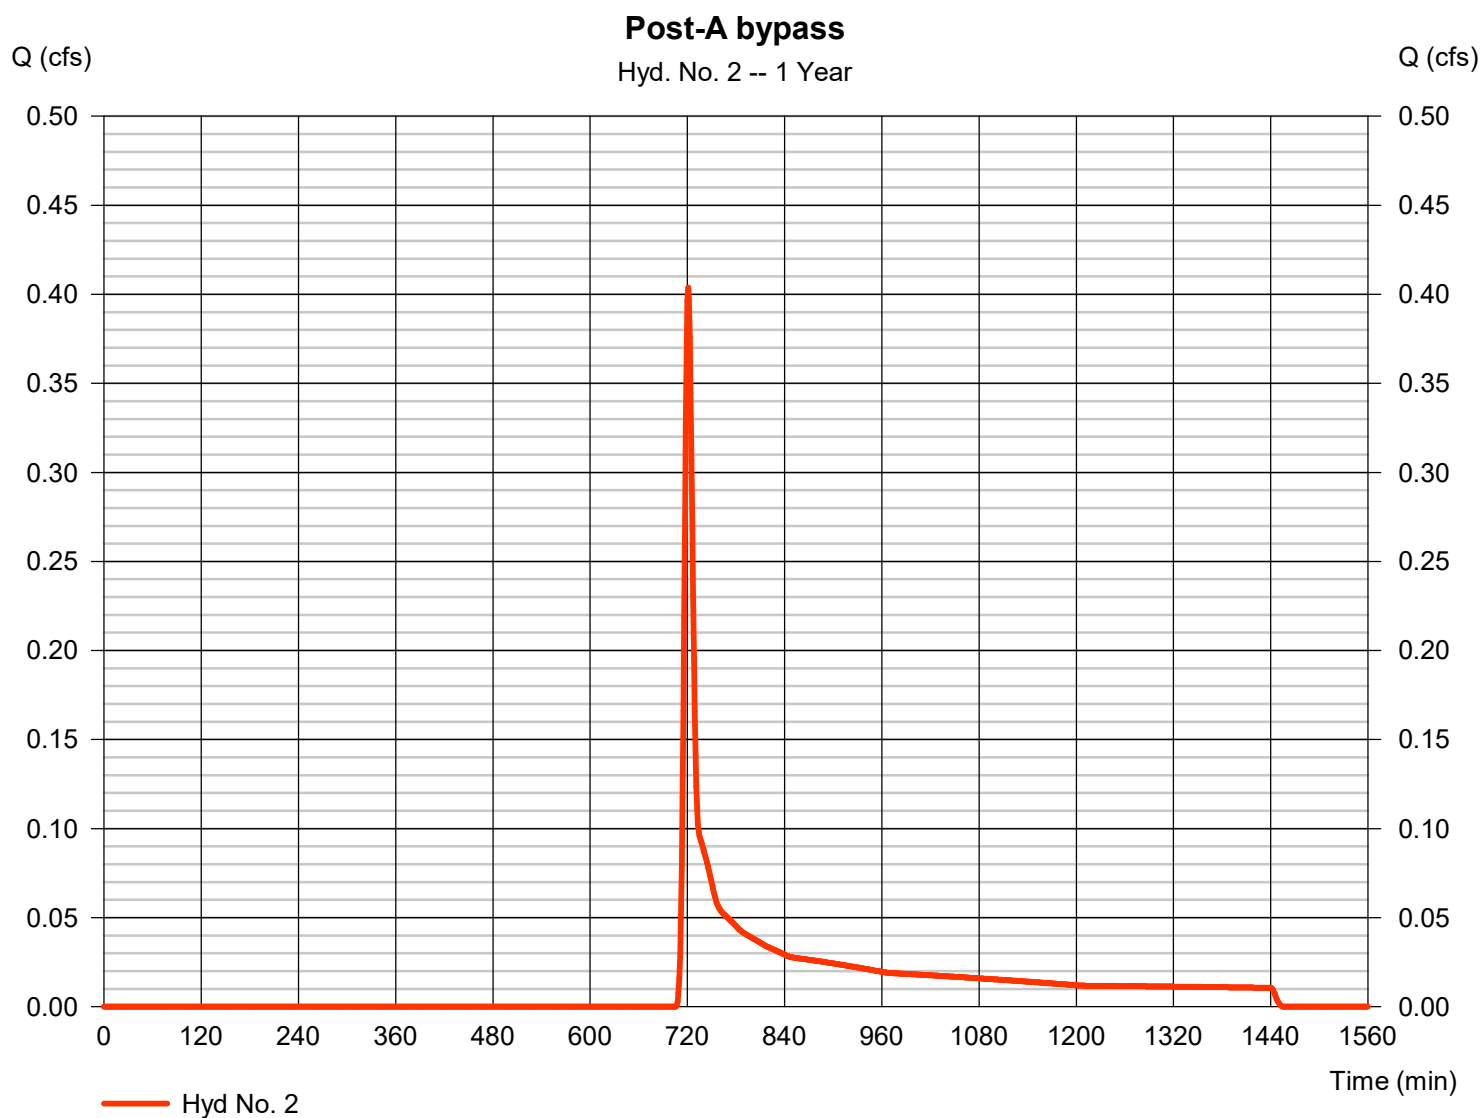

Hydrograph Report

Hydraflow Hydrographs Extension for Autodesk® Civil 3D® 2019 by Autodesk, Inc. v2020

Tuesday, 12 / 7 / 2021


Hyd. No. 3

Site

Hydrograph type	= SCS Runoff	Peak discharge	= 0.707 cfs
Storm frequency	= 1 yrs	Time to peak	= 718 min
Time interval	= 1 min	Hyd. volume	= 1,420 cuft
Drainage area	= 0.290 ac	Curve number	= 81.4
Basin Slope	= 0.0 %	Hydraulic length	= 0 ft
Tc method	= User	Time of conc. (Tc)	= 6.00 min
Total precip.	= 2.96 in	Distribution	= Type II
Storm duration	= 24 hrs	Shape factor	= 484

Site

Hyd. No. 3 -- 1 Year

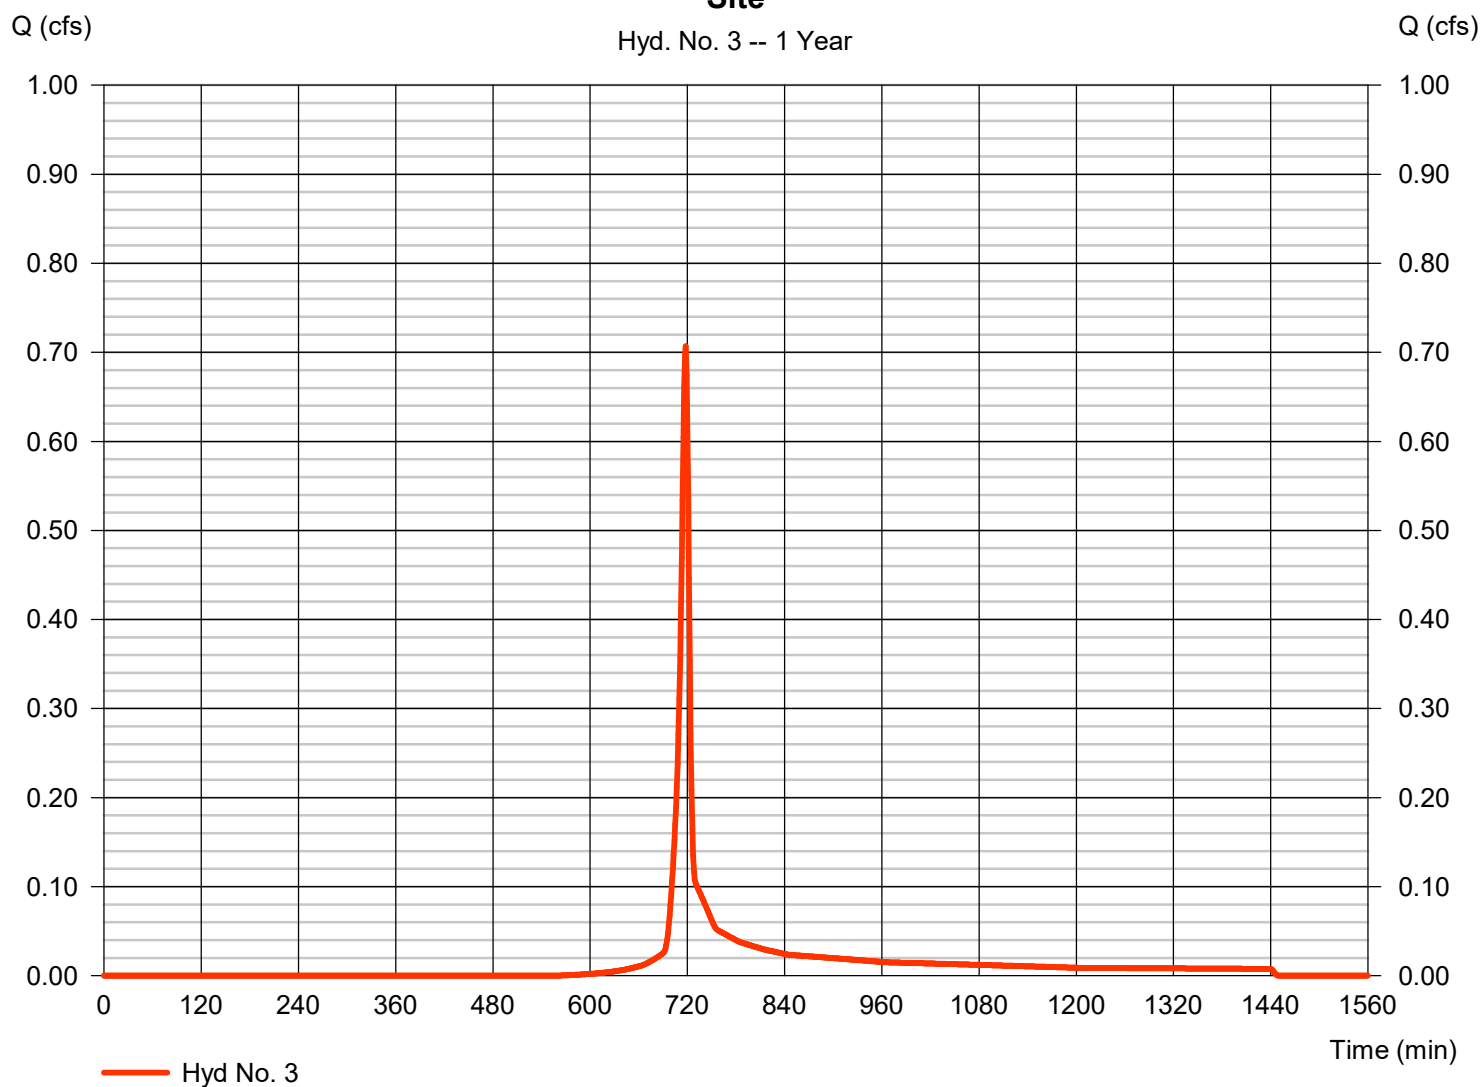

Hydrograph Report

Hydraflow Hydrographs Extension for Autodesk® Civil 3D® 2019 by Autodesk, Inc. v2020

Tuesday, 12 / 7 / 2021


Hyd. No. 4

FILTERRA

Hydrograph type = Reservoir
 Storm frequency = 1 yrs
 Time interval = 1 min
 Inflow hyd. No. = 3 - Site
 Reservoir name = FILTERRA

Peak discharge = 0.057 cfs
 Time to peak = 752 min
 Hyd. volume = 1,420 cuft
 Max. Elevation = 458.73 ft
 Max. Storage = 593 cuft

Storage Indication method used.

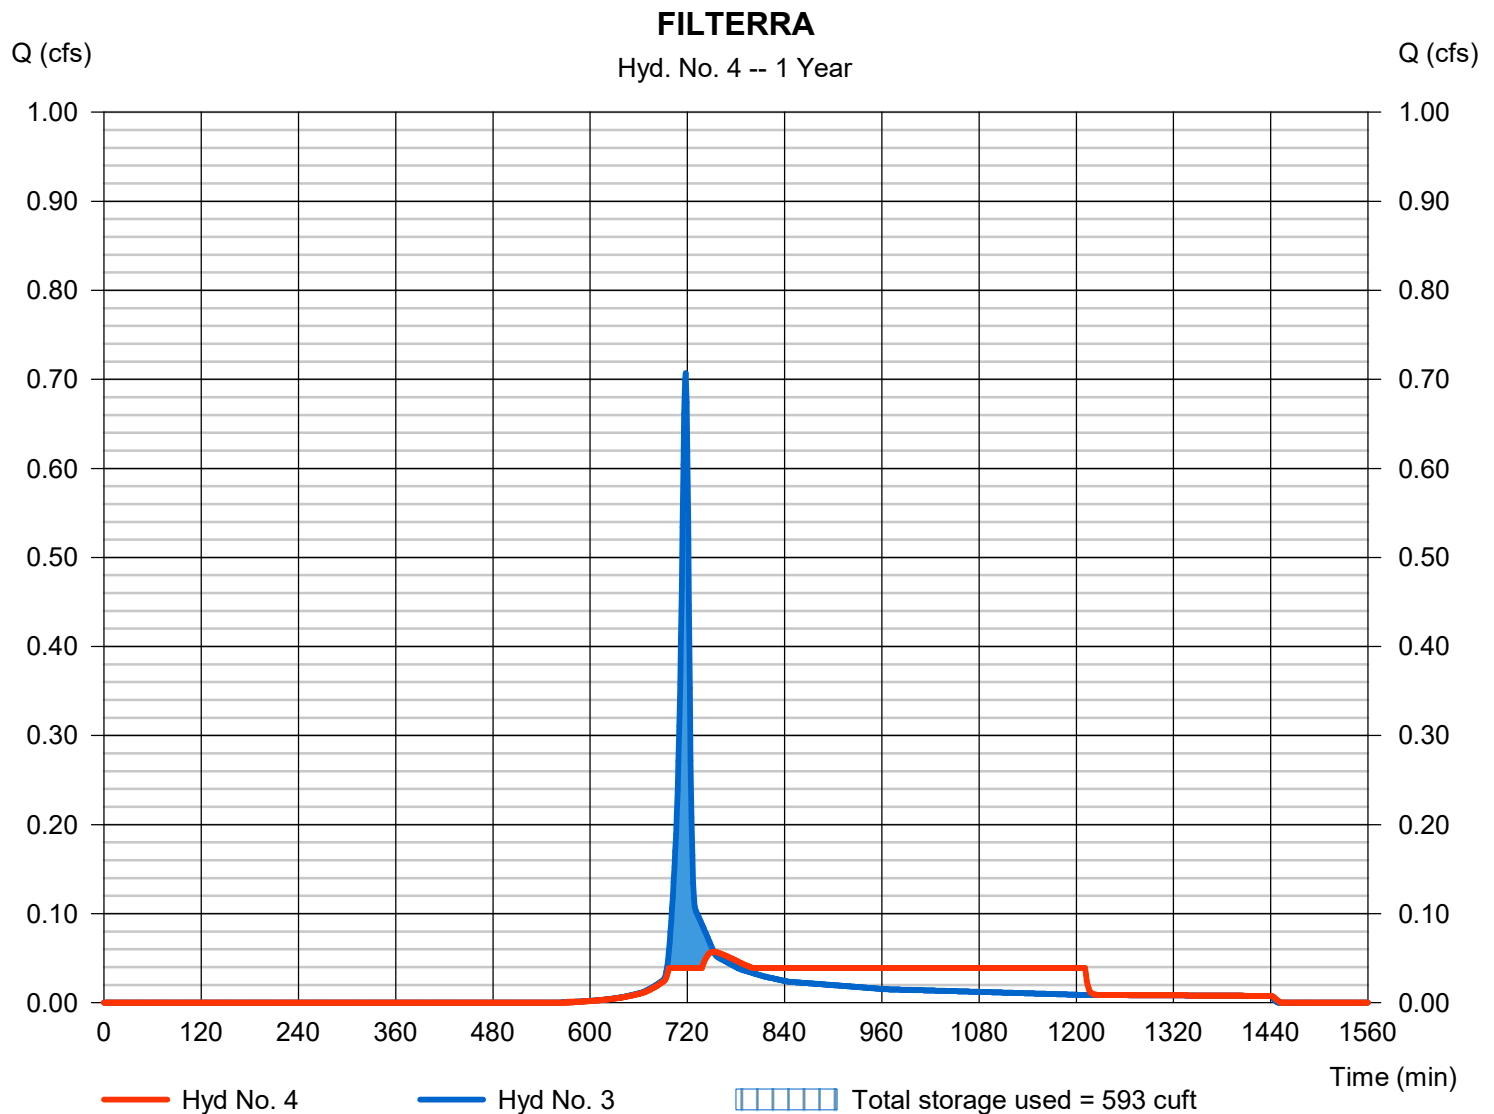

Pond Report

8

Hydraflow Hydrographs Extension for Autodesk® Civil 3D® 2019 by Autodesk, Inc. v2020

Tuesday, 12 / 7 / 2021

Pond No. 1 - FILTERRA

Pond Data

Contours -User-defined contour areas. Conic method used for volume calculation. Begining Elevation = 458.00 ft

Stage / Storage Table

Stage (ft)	Elevation (ft)	Contour area (sqft)	Incr. Storage (cuft)	Total storage (cuft)
0.00	458.00	644	0	0
0.01	458.01	645	6	6
1.00	459.00	1,010	812	819
1.50	459.50	1,215	555	1,374
2.00	460.00	1,430	660	2,035

Internal bypass
standpipe riser.

Culvert / Orifice Structures

	[A]	[B]	[C]	[PrfRsr]
Rise (in)	= 6.00	Inactive	Inactive	Inactive
Span (in)	= 6.00	2.00	0.00	0.00
No. Barrels	= 1	1	0	0
Invert El. (ft)	= 96.00	100.00	0.00	0.00
Length (ft)	= 70.00	4.00	0.00	0.00
Slope (%)	= 0.09	1.00	0.00	n/a
N-Value	= .011	.013	.013	n/a
Orifice Coeff.	= 0.60	0.60	0.60	0.60
Multi-Stage	= n/a	Yes	No	No

Weir Structures

	[A]	[B]	[C]	[D]
Crest Len (ft)	= 2.09	Inactive	Inactive	Inactive
Crest El. (ft)	= 458.75	450.00	0.00	0.00
Weir Coeff.	= 3.33	2.60	3.33	3.33
Weir Type	= 1	Broad	---	---
Multi-Stage	= Yes	No	No	No
Exfil.(in/hr)	= 0.000 (by Contour)			
TW Elev. (ft)	= 0.00			

Constant outflow for
Filterra unit media
infiltration rate.

Note: Culvert/Orifice outflows are analyzed under inlet (ic) and outlet (oc) control. Weir risers checked for orifice conditions (ic) and submergence (s).

Stage / Storage / Discharge Table

Stage ft	Storage cuft	Elevation ft	Clv A cfs	Clv B cfs	Clv C cfs	PrfRsr cfs	Wr A cfs	Wr B cfs	Wr C cfs	Wr D cfs	Exfil cfs	User cfs	Total cfs
0.00	0	458.00	0.00	0.00	---	---	0.00	0.00	---	---	---	---	0.000
0.00	1	458.00	12.89 oc	0.00	---	---	0.00	0.00	---	---	---	0.004	0.004
0.00	1	458.00	12.89 oc	0.00	---	---	0.00	0.00	---	---	---	0.008	0.008
0.00	2	458.00	12.89 oc	0.00	---	---	0.00	0.00	---	---	---	0.012	0.012
0.00	3	458.00	12.89 oc	0.00	---	---	0.00	0.00	---	---	---	0.016	0.016
0.01	3	458.01	12.89 oc	0.00	---	---	0.00	0.00	---	---	---	0.019	0.019
0.01	4	458.01	12.89 oc	0.00	---	---	0.00	0.00	---	---	---	0.023	0.023
0.01	5	458.01	12.89 oc	0.00	---	---	0.00	0.00	---	---	---	0.027	0.027
0.01	5	458.01	12.89 oc	0.00	---	---	0.00	0.00	---	---	---	0.031	0.031
0.01	6	458.01	12.89 oc	0.00	---	---	0.00	0.00	---	---	---	0.035	0.035
0.01	6	458.01	12.89 oc	0.00	---	---	0.00	0.00	---	---	---	0.039	0.039
0.11	88	458.11	12.89 oc	0.00	---	---	0.00	0.00	---	---	---	0.039	0.039
0.21	169	458.21	12.89 oc	0.00	---	---	0.00	0.00	---	---	---	0.039	0.039
0.31	250	458.31	12.89 oc	0.00	---	---	0.00	0.00	---	---	---	0.039	0.039
0.41	331	458.41	12.89 oc	0.00	---	---	0.00	0.00	---	---	---	0.039	0.039
0.51	413	458.51	12.89 oc	0.00	---	---	0.00	0.00	---	---	---	0.039	0.039
0.60	494	458.60	12.89 oc	0.00	---	---	0.00	0.00	---	---	---	0.039	0.039
0.70	575	458.70	12.89 oc	0.00	---	---	0.00	0.00	---	---	---	0.039	0.039
0.80	656	458.80	12.89 oc	0.00	---	---	0.08	0.00	---	---	---	0.039	0.121
0.90	738	458.90	12.89 oc	0.00	---	---	0.41	0.00	---	---	---	0.039	0.447
1.00	819	459.00	12.89 oc	0.00	---	---	0.87	0.00	---	---	---	0.039	0.909
1.05	874	459.05	12.89 oc	0.00	---	---	0.80 ic	0.00	---	---	---	0.039	0.843
1.10	930	459.10	12.89 oc	0.00	---	---	0.87 ic	0.00	---	---	---	0.039	0.907
1.15	985	459.15	12.89 oc	0.00	---	---	0.93 ic	0.00	---	---	---	0.039	0.967
1.20	1,041	459.20	12.89 oc	0.00	---	---	0.98 ic	0.00	---	---	---	0.039	1.024
1.25	1,097	459.25	12.89 oc	0.00	---	---	1.04 ic	0.00	---	---	---	0.039	1.077
1.30	1,152	459.30	12.89 oc	0.00	---	---	1.09 ic	0.00	---	---	---	0.039	1.127
1.35	1,208	459.35	12.89 oc	0.00	---	---	1.14 ic	0.00	---	---	---	0.039	1.176
1.40	1,263	459.40	12.89 oc	0.00	---	---	1.18 ic	0.00	---	---	---	0.039	1.222
1.45	1,319	459.45	12.89 oc	0.00	---	---	1.23 ic	0.00	---	---	---	0.039	1.267
1.50	1,374	459.50	12.89 oc	0.00	---	---	1.27 ic	0.00	---	---	---	0.039	1.310
1.55	1,440	459.55	12.89 oc	0.00	---	---	1.31 ic	0.00	---	---	---	0.039	1.352
1.60	1,506	459.60	12.89 oc	0.00	---	---	1.35 ic	0.00	---	---	---	0.039	1.392
1.65	1,572	459.65	12.89 oc	0.00	---	---	1.39 ic	0.00	---	---	---	0.039	1.431
1.70	1,638	459.70	12.89 oc	0.00	---	---	1.43 ic	0.00	---	---	---	0.039	1.470
1.75	1,704	459.75	12.89 oc	0.00	---	---	1.47 ic	0.00	---	---	---	0.039	1.507
1.80	1,771	459.80	12.89 oc	0.00	---	---	1.50 ic	0.00	---	---	---	0.039	1.543
1.85	1,837	459.85	12.89 oc	0.00	---	---	1.54 ic	0.00	---	---	---	0.039	1.578

Continues on next page...

FILTERRA

Stage / Storage / Discharge Table

Stage ft	Storage cuft	Elevation ft	Clv A cfs	Clv B cfs	Clv C cfs	PrfRsr cfs	Wr A cfs	Wr B cfs	Wr C cfs	Wr D cfs	Exfil cfs	User cfs	Total cfs
1.90	1,903	459.90	12.89 oc	0.00	---	---	1.57 ic	0.00	---	---	---	0.039	1.613
1.95	1,969	459.95	12.89 oc	0.00	---	---	1.61 ic	0.00	---	---	---	0.039	1.647
2.00	2,035	460.00	12.89 oc	0.00	---	---	1.64 ic	0.00	---	---	---	0.039	1.680

...End

Hydrograph Report

Hydraflow Hydrographs Extension for Autodesk® Civil 3D® 2019 by Autodesk, Inc. v2020


Tuesday, 12 / 7 / 2021

Hyd. No. 5

Post-A

Hydrograph type = Combine
 Storm frequency = 1 yrs
 Time interval = 1 min
 Inflow hyds. = 2, 4

Peak discharge = 0.443 cfs
 Time to peak = 721 min
 Hyd. volume = 2,613 cuft
 Contrib. drain. area = 0.770 ac

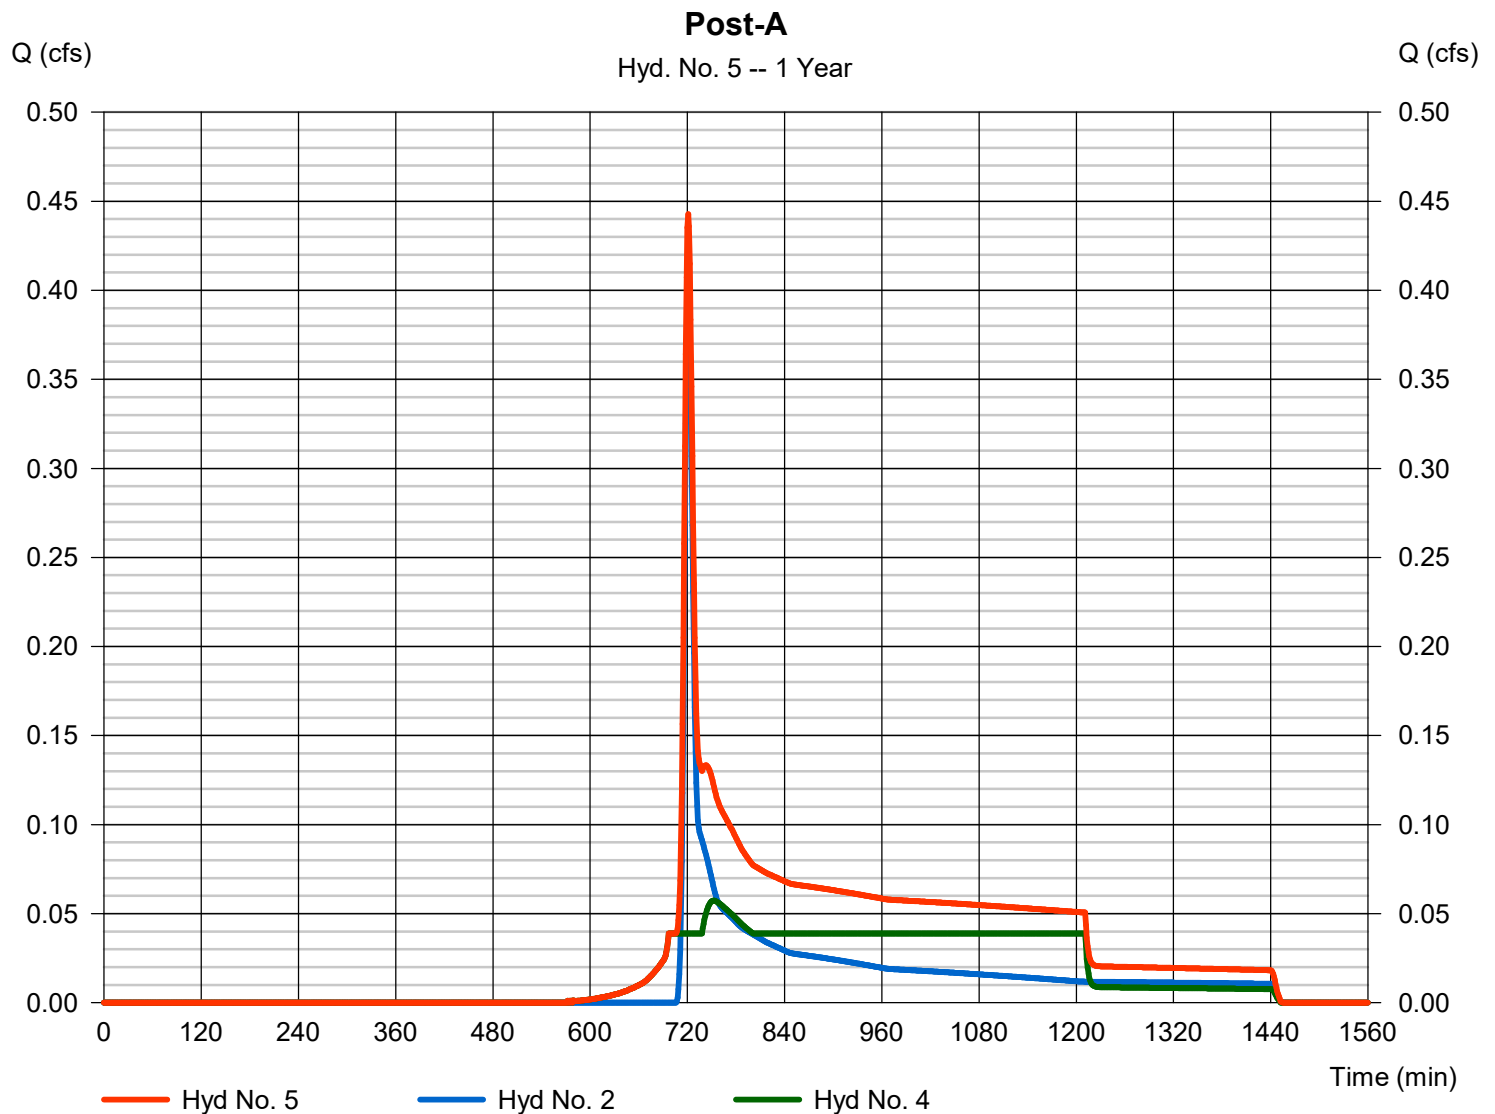

Hydrograph Summary Report

Hydraflow Hydrographs Extension for Autodesk® Civil 3D® 2019 by Autodesk, Inc. v2020

Hyd. No.	Hydrograph type (origin)	Peak flow (cfs)	Time interval (min)	Time to Peak (min)	Hyd. volume (cuft)	Inflow hyd(s)	Maximum elevation (ft)	Total strge used (cuft)	Hydrograph Description
1	SCS Runoff	1.279	1	720	3,136	-----	-----	-----	Pre-A
2	SCS Runoff	0.795	1	720	2,021	-----	-----	-----	Post-A bypass
3	SCS Runoff	0.977	1	718	1,976	-----	-----	-----	Site
4	Reservoir	0.328	1	724	1,975	3	458.87	708	FILTERRA
5	Combine	1.005	1	723	3,996	2, 4	-----	-----	Post-A
26011_Hydrographs2021.11.30.gpw					Return Period: 2 Year			Tuesday, 12 / 7 / 2021	

Hydrograph Report


Hydraflow Hydrographs Extension for Autodesk® Civil 3D® 2019 by Autodesk, Inc. v2020

Tuesday, 12 / 7 / 2021

Hyd. No. 1

Pre-A

Hydrograph type	= SCS Runoff	Peak discharge	= 1.279 cfs
Storm frequency	= 2 yrs	Time to peak	= 720 min
Time interval	= 1 min	Hyd. volume	= 3,136 cuft
Drainage area	= 1.060 ac	Curve number	= 65.2
Basin Slope	= 0.0 %	Hydraulic length	= 0 ft
Tc method	= User	Time of conc. (Tc)	= 8.60 min
Total precip.	= 3.60 in	Distribution	= Type II
Storm duration	= 24 hrs	Shape factor	= 484

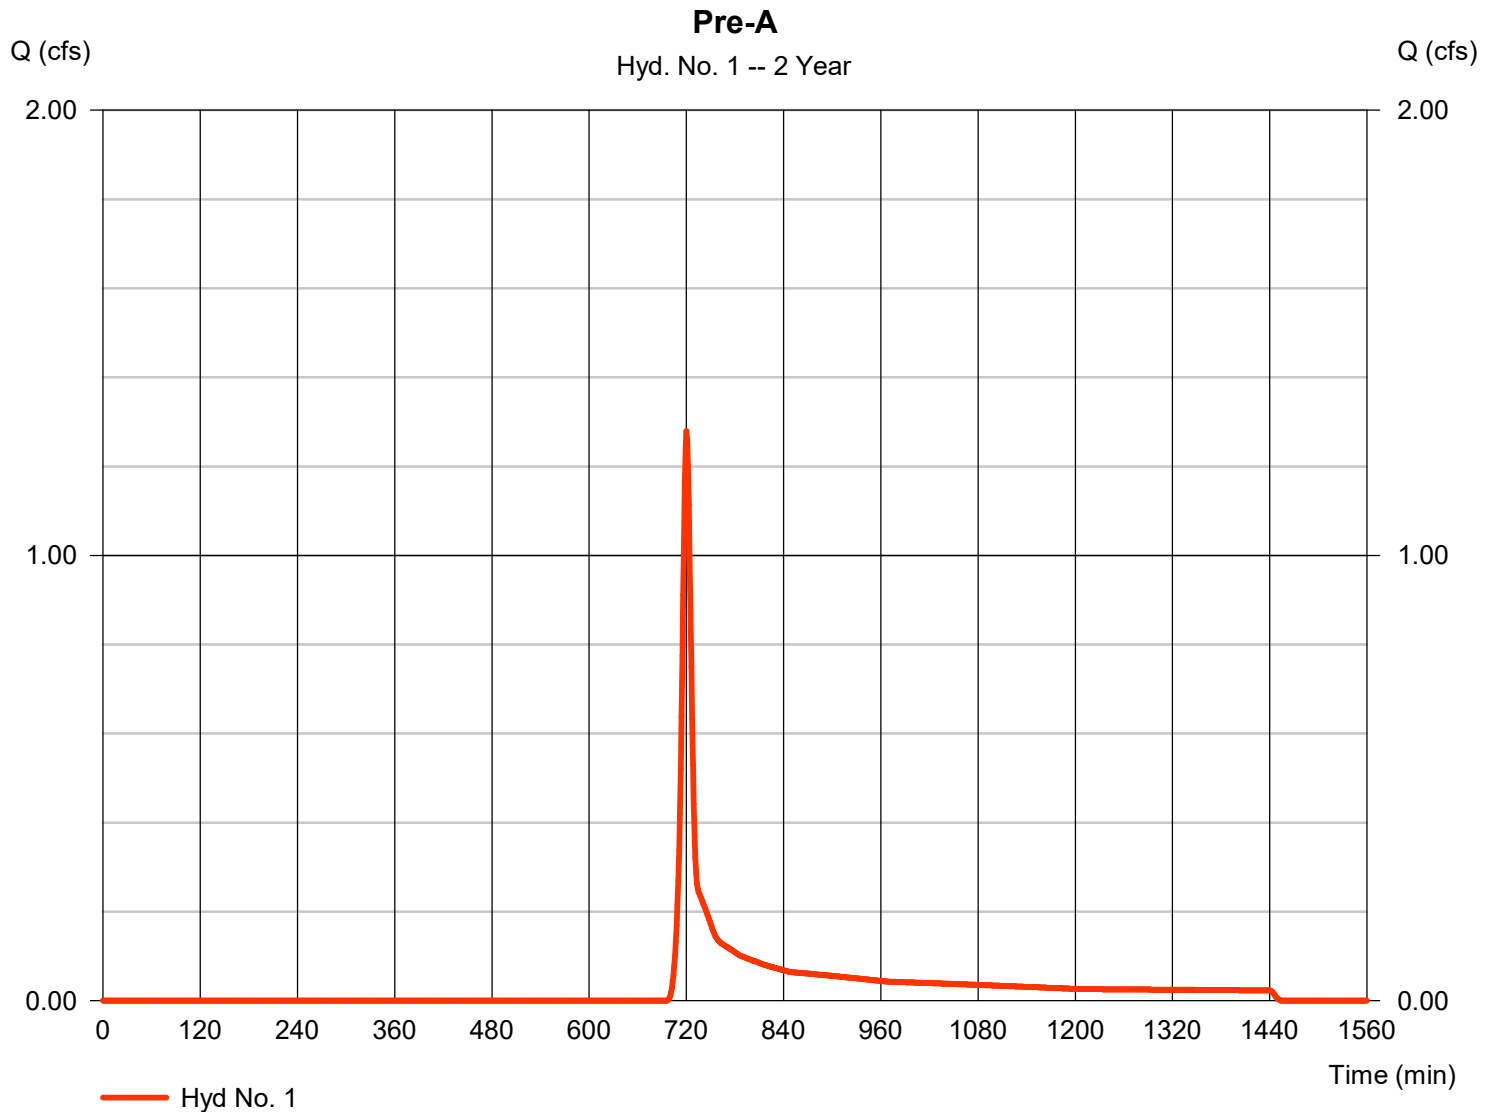

Hydrograph Report

Hydraflow Hydrographs Extension for Autodesk® Civil 3D® 2019 by Autodesk, Inc. v2020


Tuesday, 12 / 7 / 2021

Hyd. No. 2

Post-A bypass

Hydrograph type = SCS Runoff
 Storm frequency = 2 yrs
 Time interval = 1 min
 Drainage area = 0.770 ac
 Basin Slope = 0.0 %
 Tc method = User
 Total precip. = 3.60 in
 Storm duration = 24 hrs

Peak discharge = 0.795 cfs
 Time to peak = 720 min
 Hyd. volume = 2,021 cuft
 Curve number = 63.3
 Hydraulic length = 0 ft
 Time of conc. (Tc) = 8.60 min
 Distribution = Type II
 Shape factor = 484

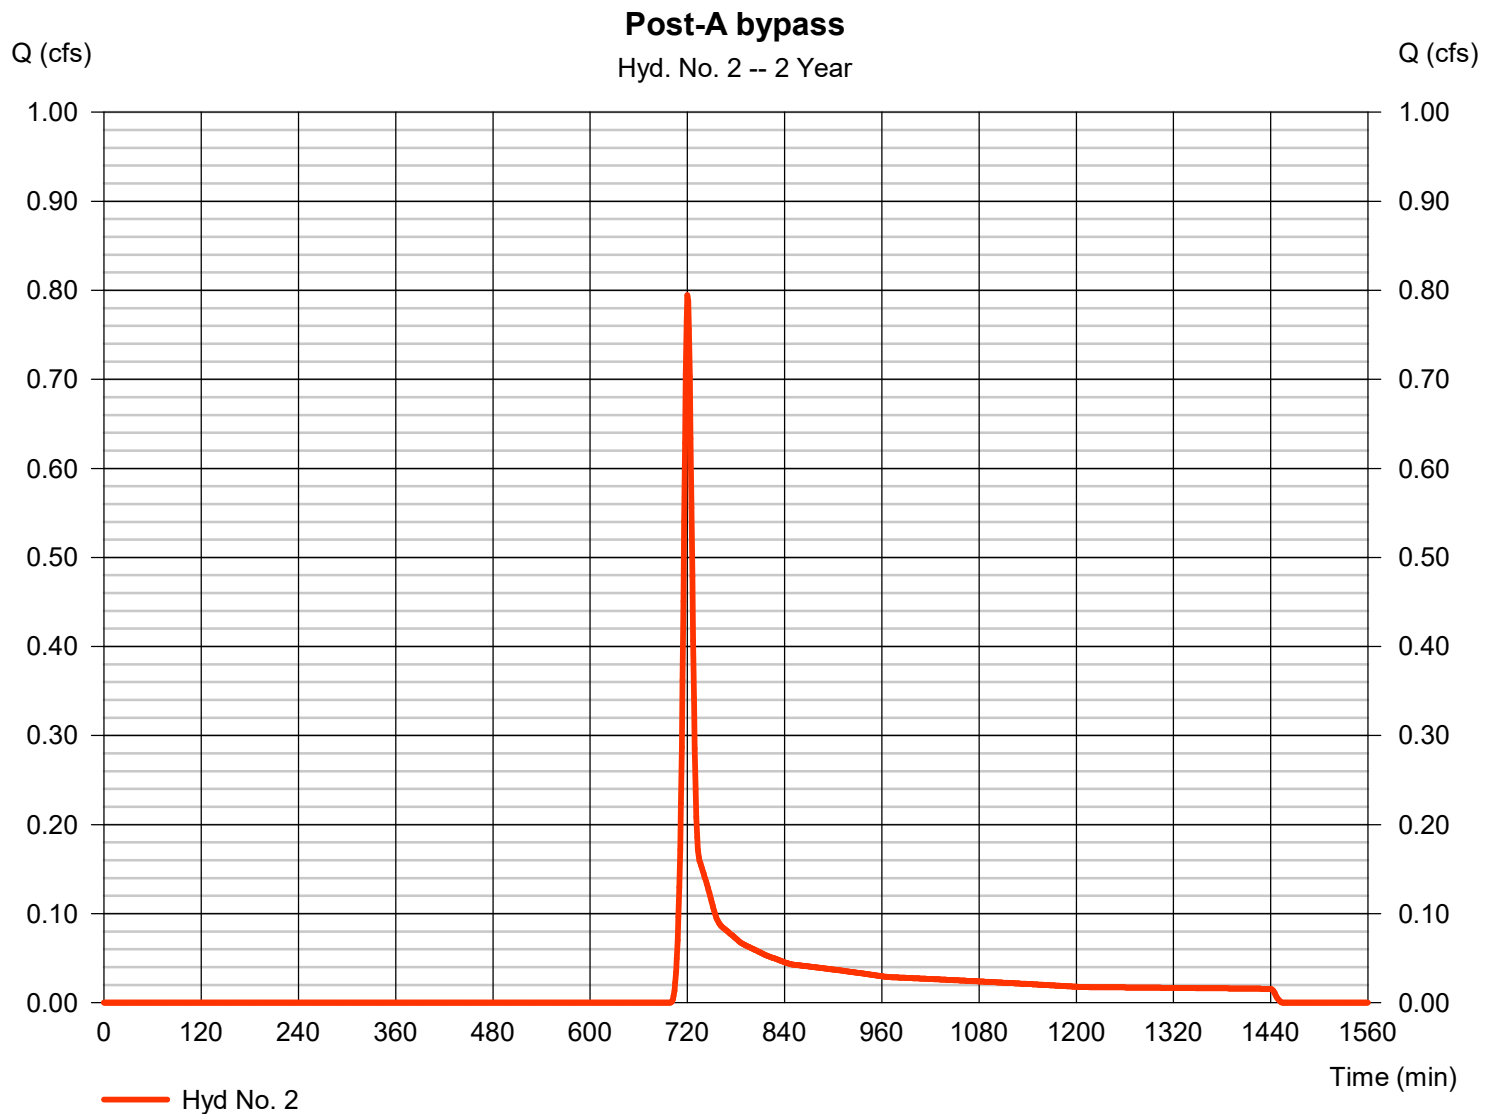

Hydrograph Report

Hydraflow Hydrographs Extension for Autodesk® Civil 3D® 2019 by Autodesk, Inc. v2020

Tuesday, 12 / 7 / 2021


Hyd. No. 3

Site

Hydrograph type	= SCS Runoff	Peak discharge	= 0.977 cfs
Storm frequency	= 2 yrs	Time to peak	= 718 min
Time interval	= 1 min	Hyd. volume	= 1,976 cuft
Drainage area	= 0.290 ac	Curve number	= 81.4
Basin Slope	= 0.0 %	Hydraulic length	= 0 ft
Tc method	= User	Time of conc. (Tc)	= 6.00 min
Total precip.	= 3.60 in	Distribution	= Type II
Storm duration	= 24 hrs	Shape factor	= 484

Site

Hyd. No. 3 -- 2 Year

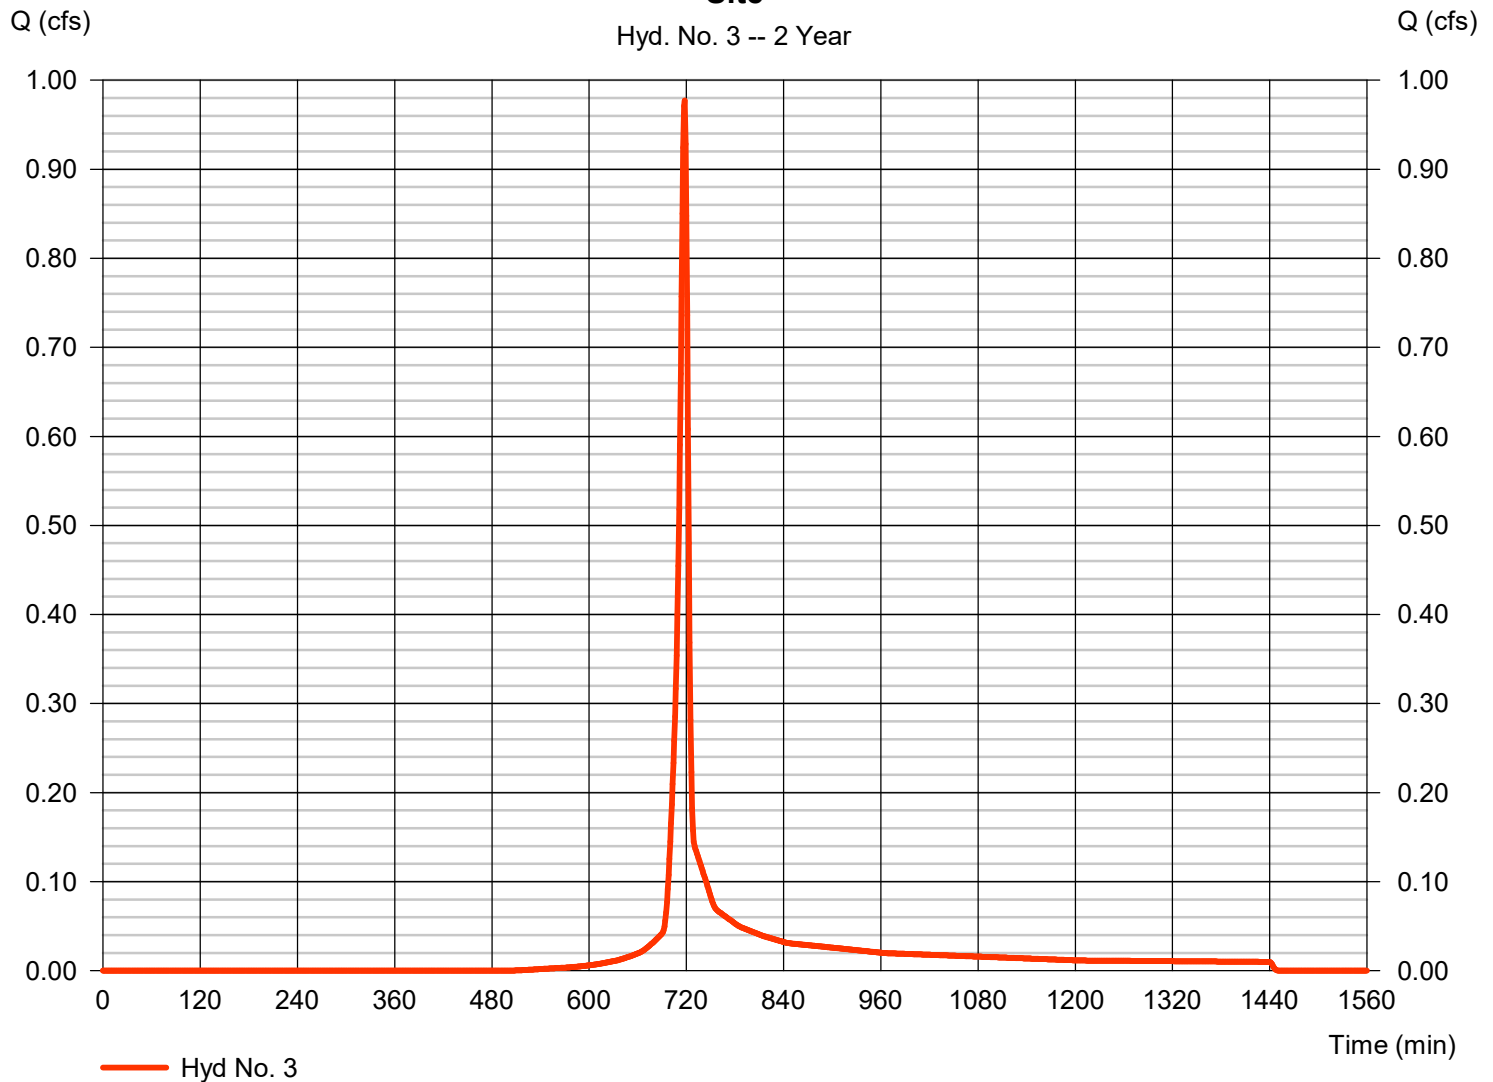

Hydrograph Report

Hydraflow Hydrographs Extension for Autodesk® Civil 3D® 2019 by Autodesk, Inc. v2020

Tuesday, 12 / 7 / 2021


Hyd. No. 4

FILTERRA

Hydrograph type = Reservoir
 Storm frequency = 2 yrs
 Time interval = 1 min
 Inflow hyd. No. = 3 - Site
 Reservoir name = FILTERRA

Peak discharge = 0.328 cfs
 Time to peak = 724 min
 Hyd. volume = 1,975 cuft
 Max. Elevation = 458.87 ft
 Max. Storage = 708 cuft

Storage Indication method used.

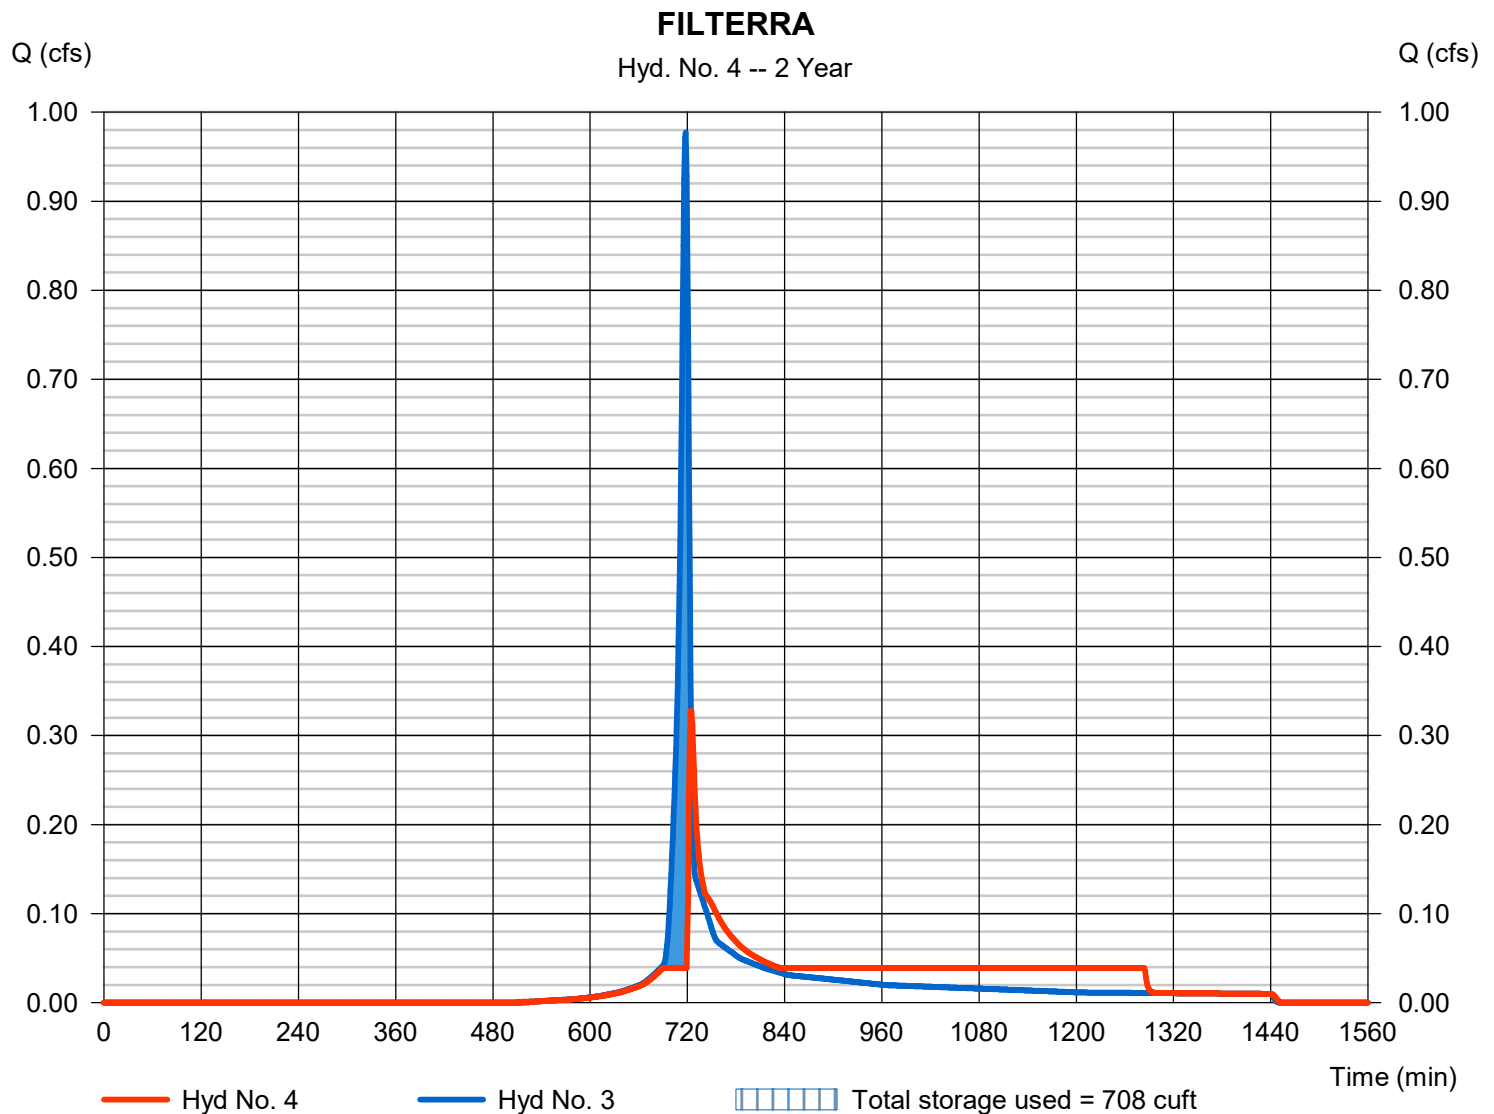

Hydrograph Report


Hydraflow Hydrographs Extension for Autodesk® Civil 3D® 2019 by Autodesk, Inc. v2020

Tuesday, 12 / 7 / 2021

Hyd. No. 5

Post-A

Hydrograph type	= Combine	Peak discharge	= 1.005 cfs
Storm frequency	= 2 yrs	Time to peak	= 723 min
Time interval	= 1 min	Hyd. volume	= 3,996 cuft
Inflow hyds.	= 2, 4	Contrib. drain. area	= 0.770 ac

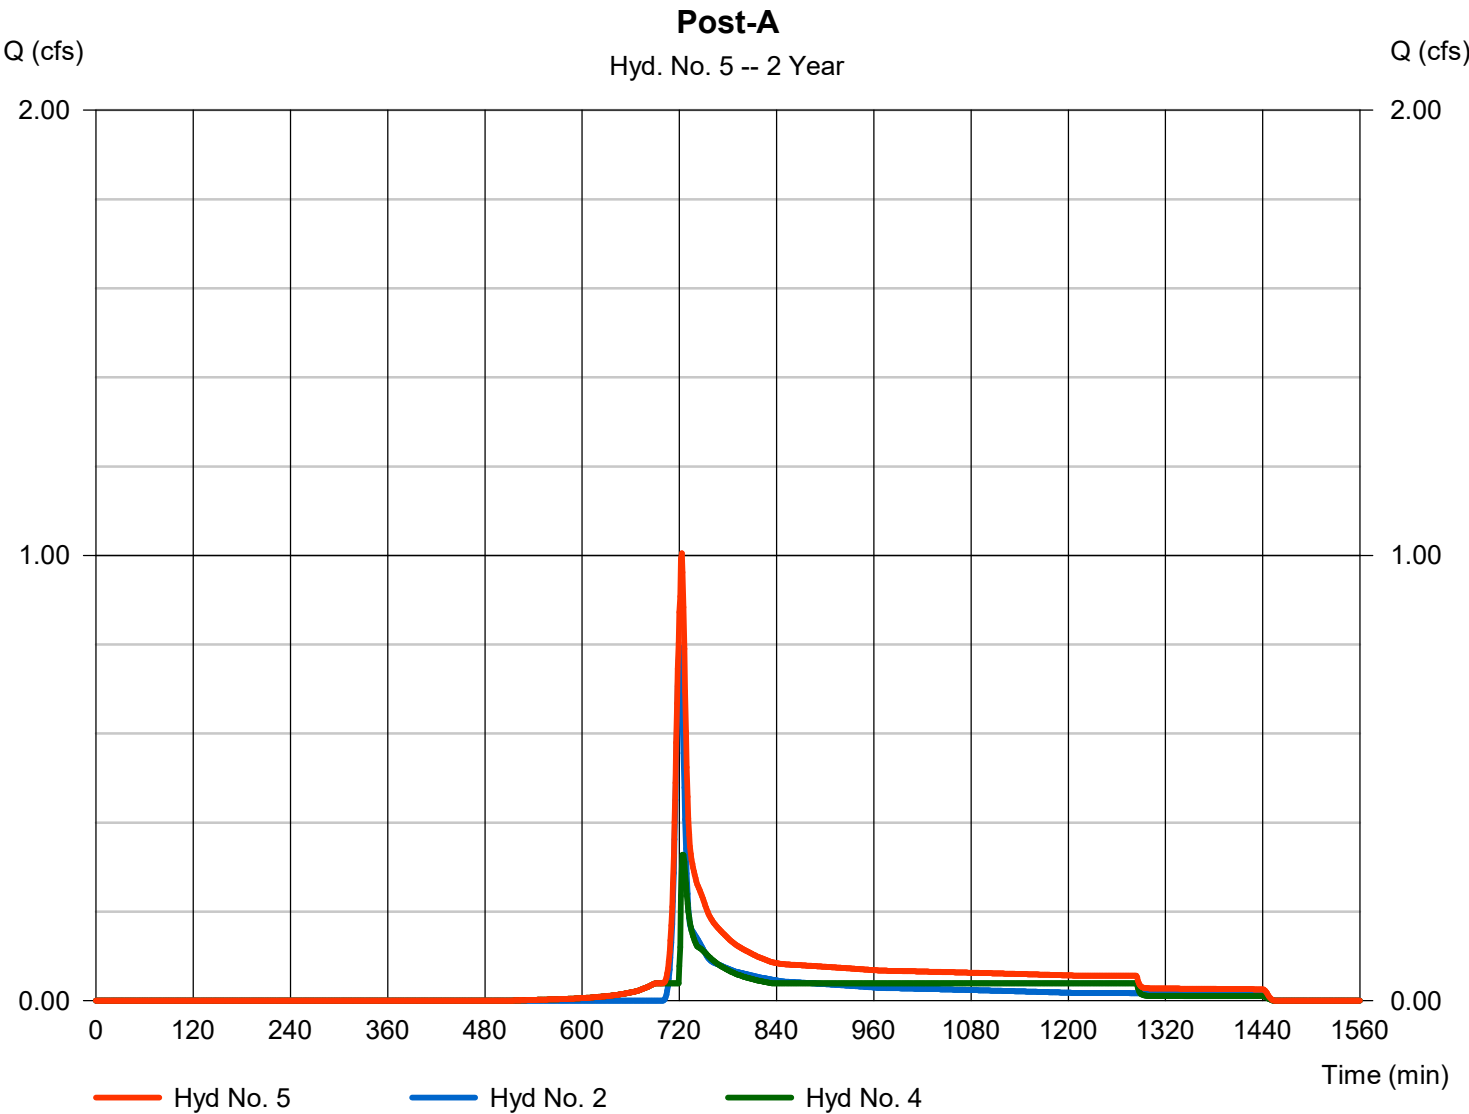

Hydrograph Summary Report

Hydraflow Hydrographs Extension for Autodesk® Civil 3D® 2019 by Autodesk, Inc. v2020

Hyd. No.	Hydrograph type (origin)	Peak flow (cfs)	Time interval (min)	Time to Peak (min)	Hyd. volume (cuft)	Inflow hyd(s)	Maximum elevation (ft)	Total strge used (cuft)	Hydrograph Description
1	SCS Runoff	4.543	1	720	10,283	-----	-----	-----	Pre-A
2	SCS Runoff	3.075	1	720	6,974	-----	-----	-----	Post-A bypass
3	SCS Runoff	2.233	1	717	4,670	-----	-----	-----	Site
4	Reservoir	1.247	1	722	4,670	3	459.43	1,295	FILTERRA
5	Combine	4.283	1	720	11,644	2, 4	-----	-----	Post-A
26011_Hydrographs2021.11.30.gpw					Return Period: 25 Year			Tuesday, 12 / 7 / 2021	

Hydrograph Report


Hydraflow Hydrographs Extension for Autodesk® Civil 3D® 2019 by Autodesk, Inc. v2020

Tuesday, 12 / 7 / 2021

Hyd. No. 1

Pre-A

Hydrograph type	= SCS Runoff	Peak discharge	= 4.543 cfs
Storm frequency	= 25 yrs	Time to peak	= 720 min
Time interval	= 1 min	Hyd. volume	= 10,283 cuft
Drainage area	= 1.060 ac	Curve number	= 65.2
Basin Slope	= 0.0 %	Hydraulic length	= 0 ft
Tc method	= User	Time of conc. (Tc)	= 8.60 min
Total precip.	= 6.41 in	Distribution	= Type II
Storm duration	= 24 hrs	Shape factor	= 484

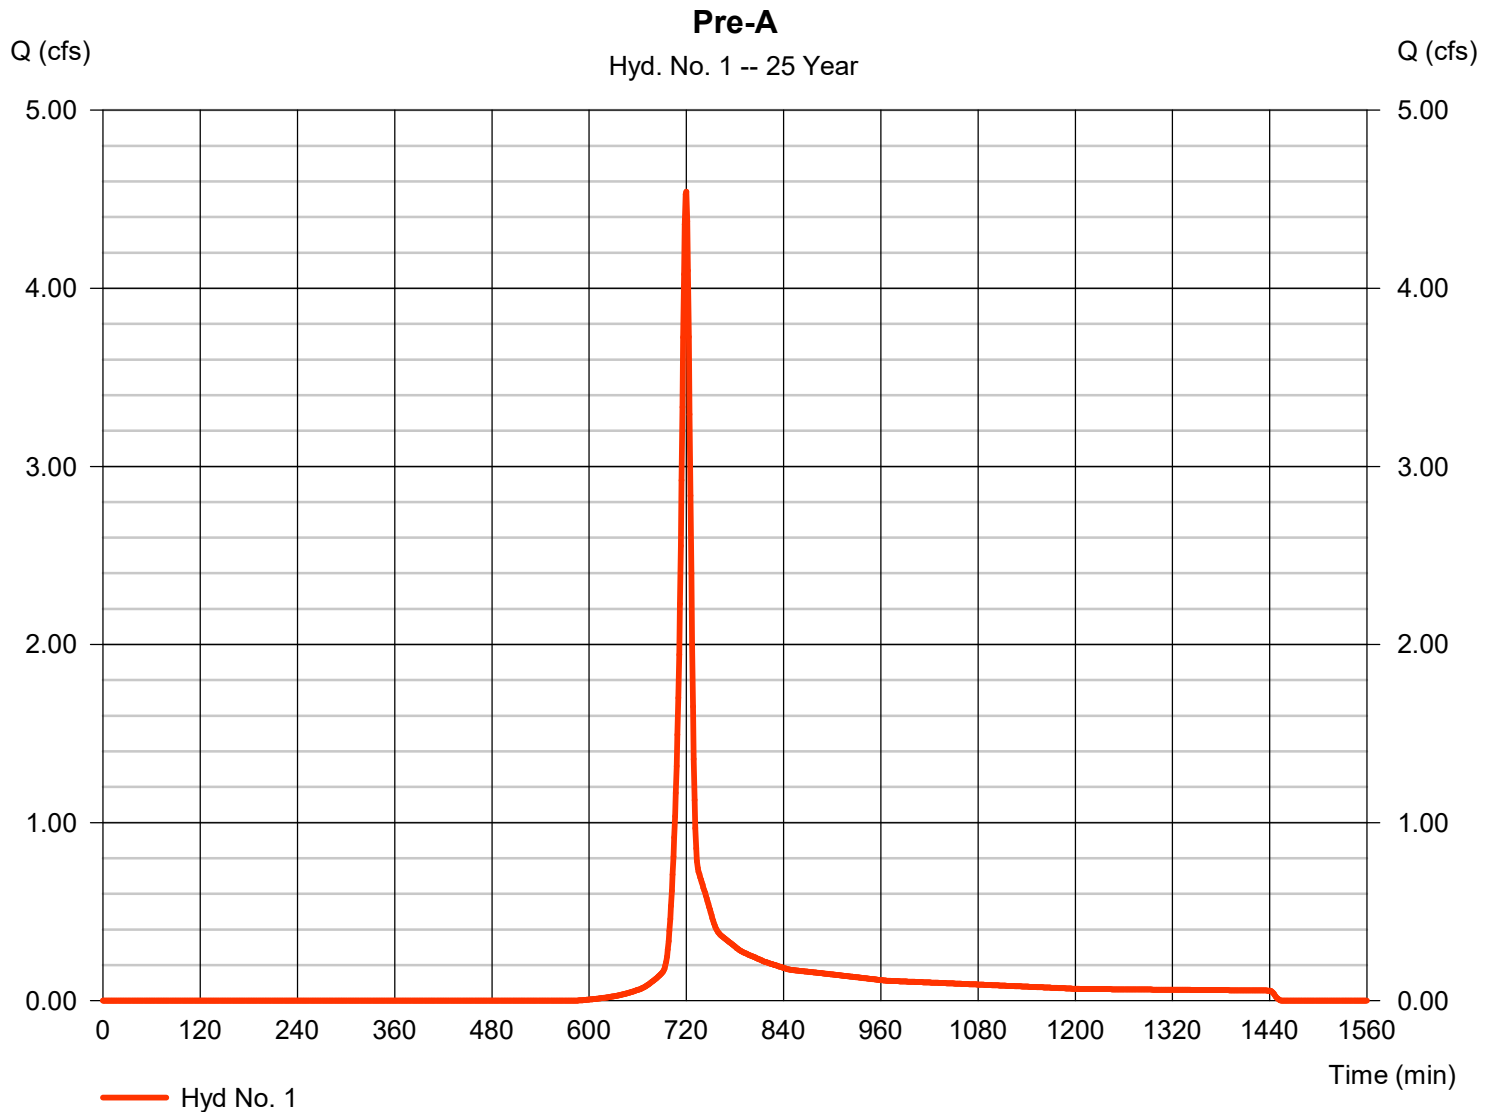

Hydrograph Report

Hydraflow Hydrographs Extension for Autodesk® Civil 3D® 2019 by Autodesk, Inc. v2020


Tuesday, 12 / 7 / 2021

Hyd. No. 2

Post-A bypass

Hydrograph type = SCS Runoff
 Storm frequency = 25 yrs
 Time interval = 1 min
 Drainage area = 0.770 ac
 Basin Slope = 0.0 %
 Tc method = User
 Total precip. = 6.41 in
 Storm duration = 24 hrs

Peak discharge = 3.075 cfs
 Time to peak = 720 min
 Hyd. volume = 6,974 cuft
 Curve number = 63.3
 Hydraulic length = 0 ft
 Time of conc. (Tc) = 8.60 min
 Distribution = Type II
 Shape factor = 484

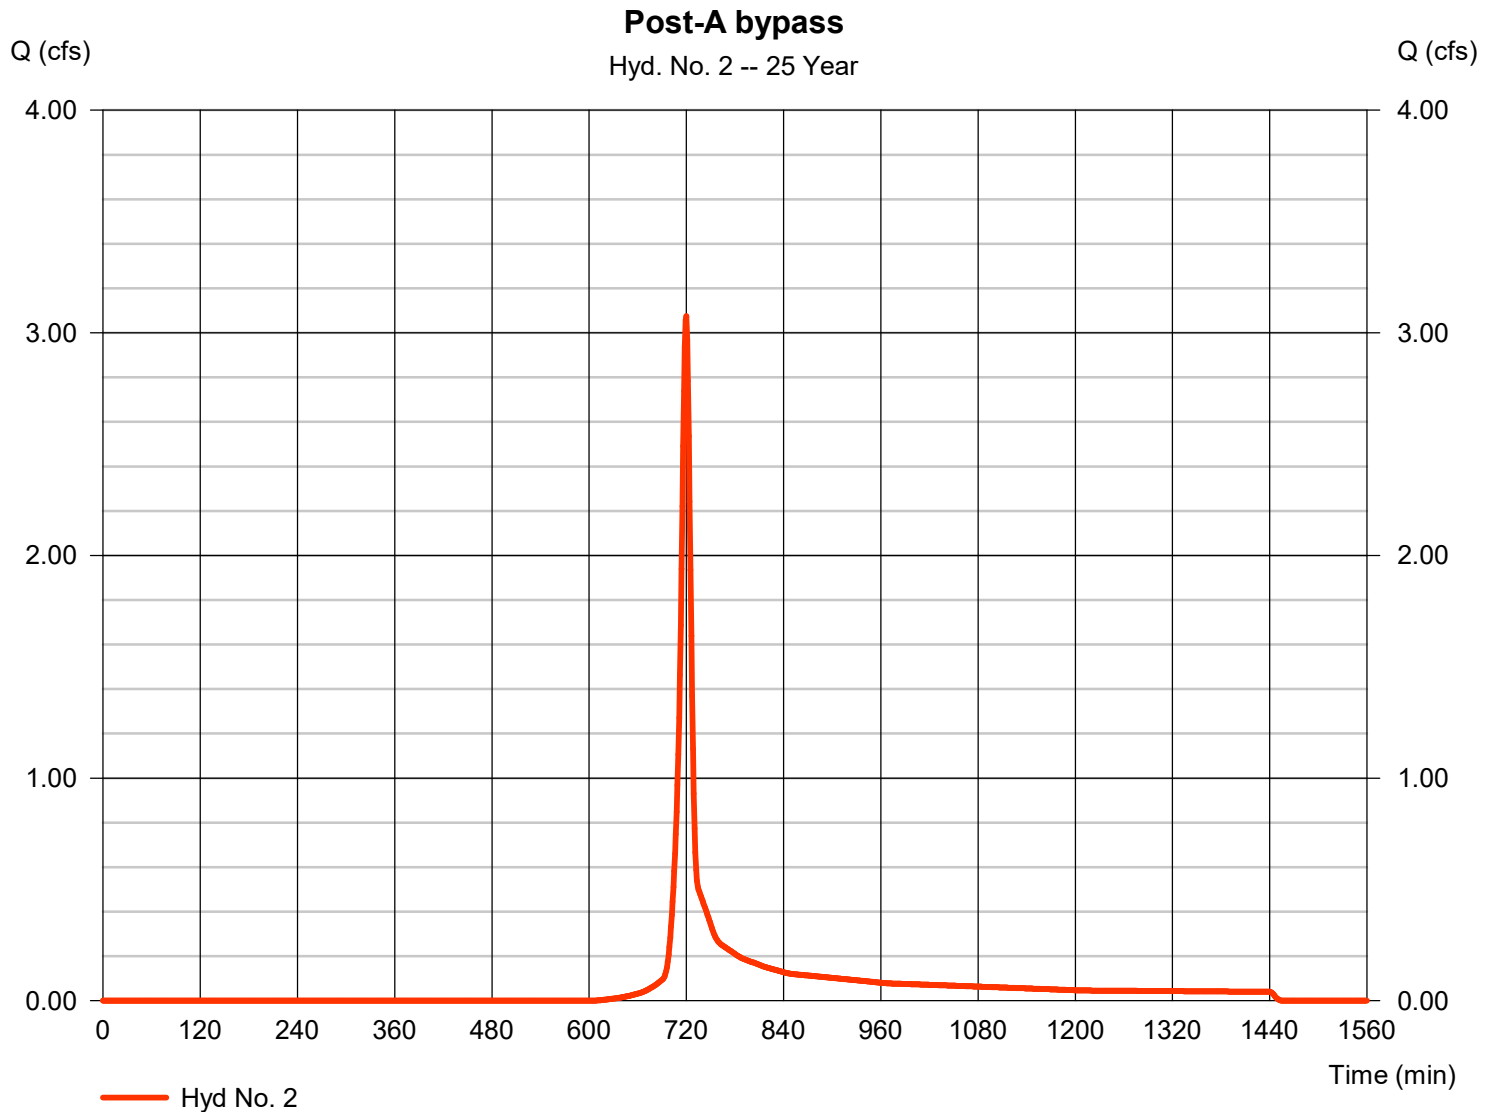

Hydrograph Report


Hydraflow Hydrographs Extension for Autodesk® Civil 3D® 2019 by Autodesk, Inc. v2020

Tuesday, 12 / 7 / 2021

Hyd. No. 3

Site

Hydrograph type	=	SCS Runoff	Peak discharge	=	2.233 cfs
Storm frequency	=	25 yrs	Time to peak	=	717 min
Time interval	=	1 min	Hyd. volume	=	4,670 cuft
Drainage area	=	0.290 ac	Curve number	=	81.4
Basin Slope	=	0.0 %	Hydraulic length	=	0 ft
Tc method	=	User	Time of conc. (Tc)	=	6.00 min
Total precip.	=	6.41 in	Distribution	=	Type II
Storm duration	=	24 hrs	Shape factor	=	484

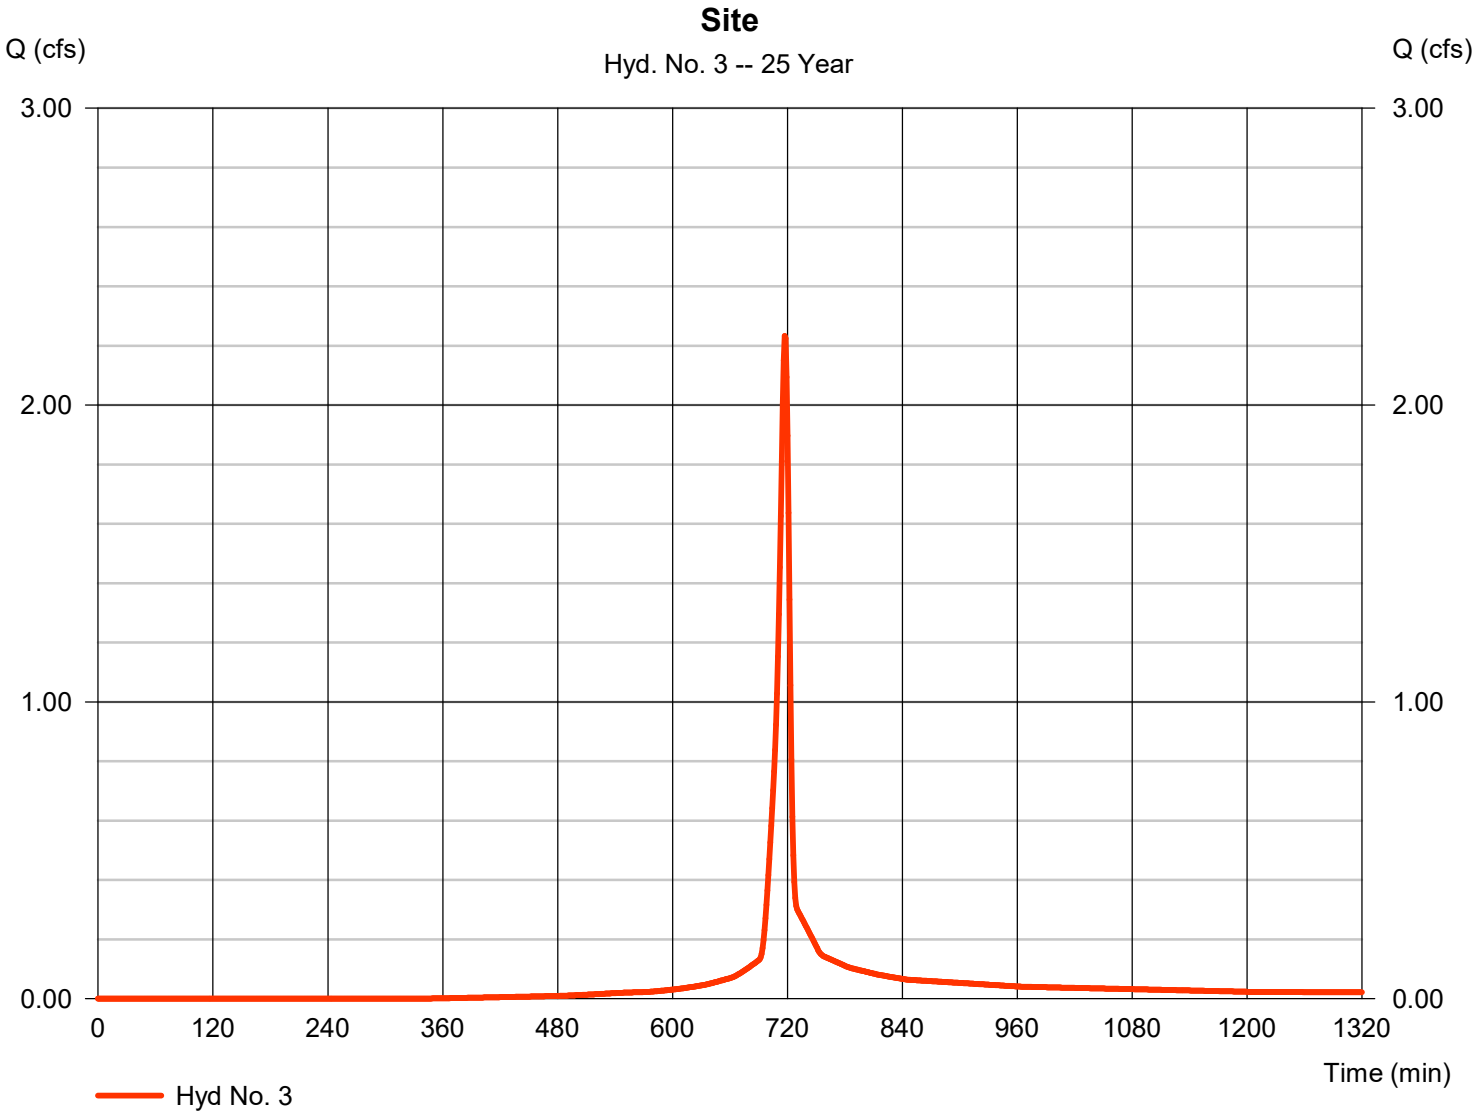

Hydrograph Report

Hydraflow Hydrographs Extension for Autodesk® Civil 3D® 2019 by Autodesk, Inc. v2020


Tuesday, 12 / 7 / 2021

Hyd. No. 4

FILTERRA

Hydrograph type	= Reservoir	Peak discharge	= 1.247 cfs
Storm frequency	= 25 yrs	Time to peak	= 722 min
Time interval	= 1 min	Hyd. volume	= 4,670 cuft
Inflow hyd. No.	= 3 - Site	Max. Elevation	= 459.43 ft
Reservoir name	= FILTERRA	Max. Storage	= 1,295 cuft

Storage Indication method used.

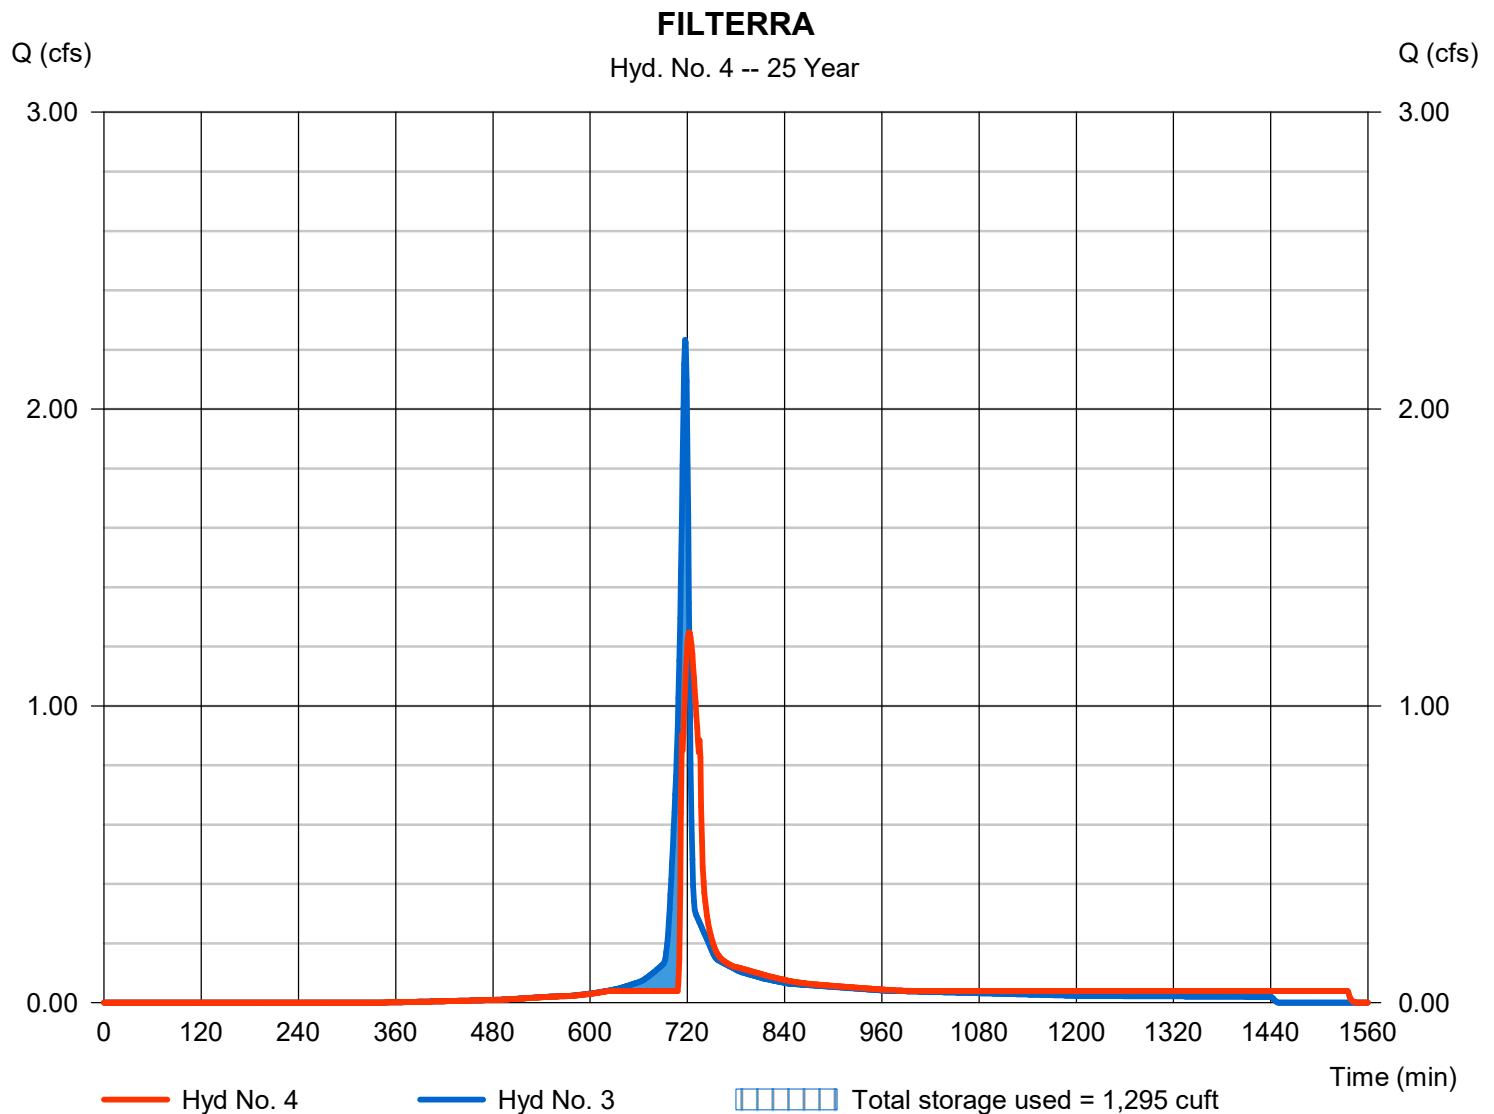

Hydrograph Report

Hydraflow Hydrographs Extension for Autodesk® Civil 3D® 2019 by Autodesk, Inc. v2020


Tuesday, 12 / 7 / 2021

Hyd. No. 5

Post-A

Hydrograph type = Combine
Storm frequency = 25 yrs
Time interval = 1 min
Inflow hyds. = 2, 4

Peak discharge = 4.283 cfs
Time to peak = 720 min
Hyd. volume = 11,644 cuft
Contrib. drain. area = 0.770 ac

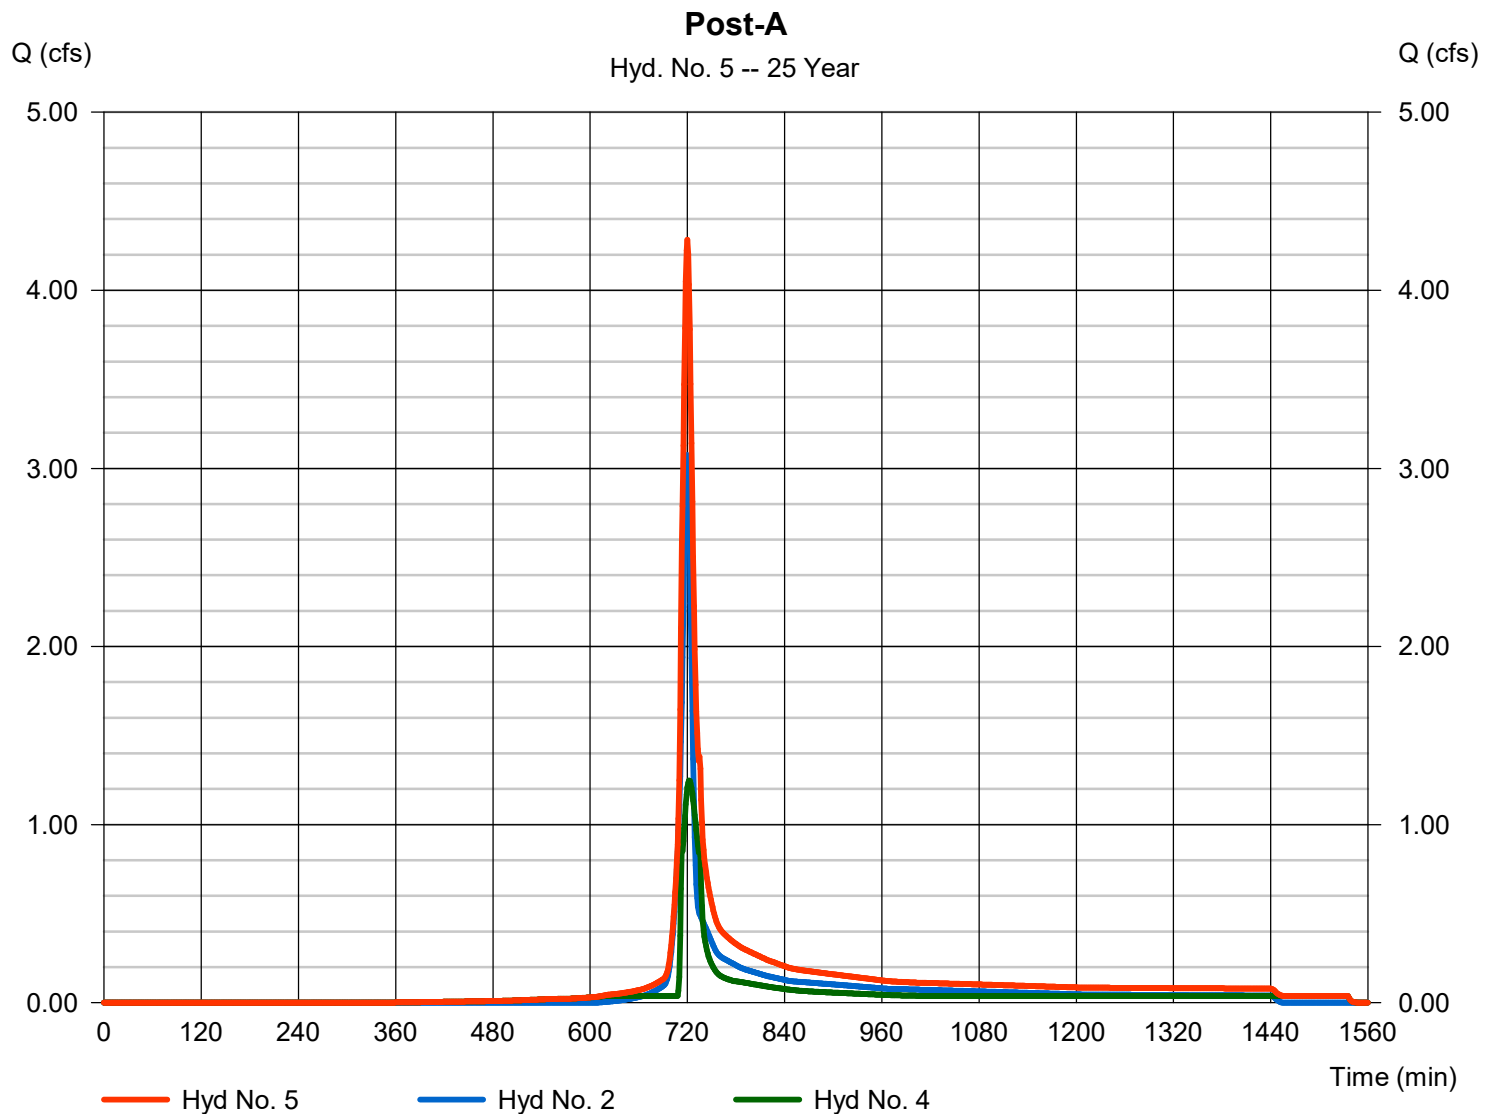

Hydrograph Summary Report

Hydraflow Hydrographs Extension for Autodesk® Civil 3D® 2019 by Autodesk, Inc. v2020

Hyd. No.	Hydrograph type (origin)	Peak flow (cfs)	Time interval (min)	Time to Peak (min)	Hyd. volume (cuft)	Inflow hyd(s)	Maximum elevation (ft)	Total strge used (cuft)	Hydrograph Description
1	SCS Runoff	6.663	1	719	15,071	-----	-----	-----	Pre-A
2	SCS Runoff	4.574	1	719	10,349	-----	-----	-----	Post-A bypass
3	SCS Runoff	2.957	1	717	6,285	-----	-----	-----	Site
4	Reservoir	1.513	1	723	6,285	3	459.76	1,716	FILTERRA
5	Combine	6.040	1	720	16,633	2, 4	-----	-----	Post-A
26011_Hydrographs2021.11.30.gpw					Return Period: 100 Year			Tuesday, 12 / 7 / 2021	

Hydrograph Report


Hydraflow Hydrographs Extension for Autodesk® Civil 3D® 2019 by Autodesk, Inc. v2020

Tuesday, 12 / 7 / 2021

Hyd. No. 1

Pre-A

Hydrograph type	= SCS Runoff	Peak discharge	= 6.663 cfs
Storm frequency	= 100 yrs	Time to peak	= 719 min
Time interval	= 1 min	Hyd. volume	= 15,071 cuft
Drainage area	= 1.060 ac	Curve number	= 65.2
Basin Slope	= 0.0 %	Hydraulic length	= 0 ft
Tc method	= User	Time of conc. (Tc)	= 8.60 min
Total precip.	= 8.00 in	Distribution	= Type II
Storm duration	= 24 hrs	Shape factor	= 484

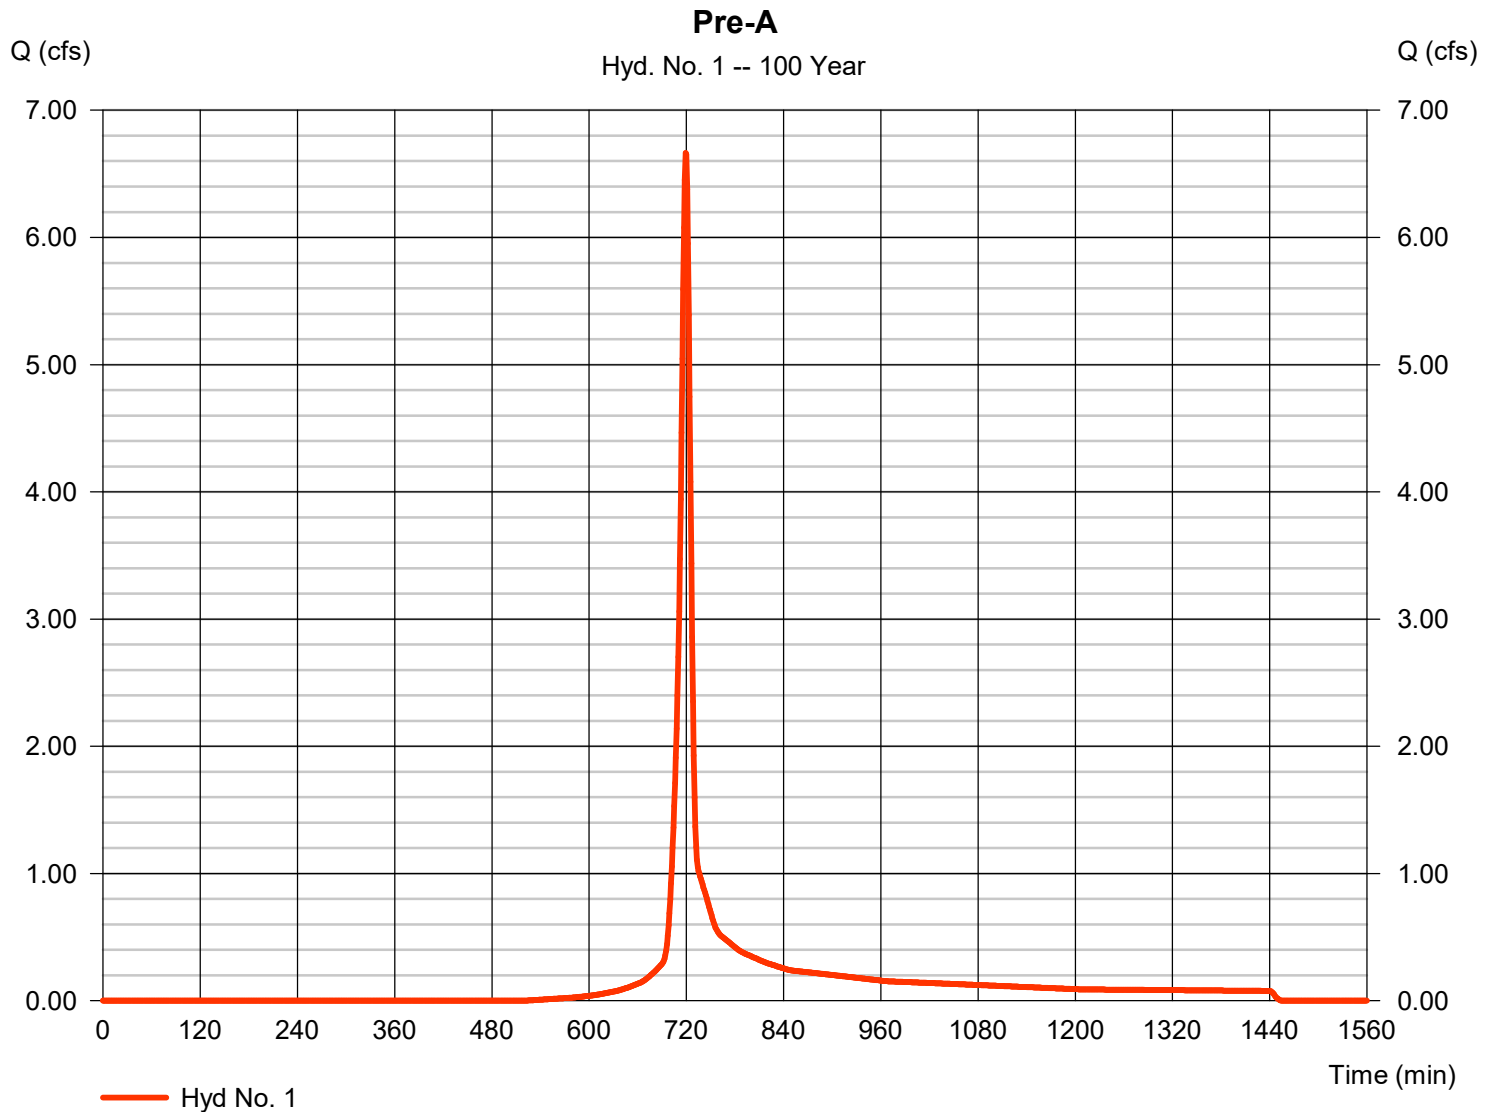

Hydrograph Report

Hydraflow Hydrographs Extension for Autodesk® Civil 3D® 2019 by Autodesk, Inc. v2020


Tuesday, 12 / 7 / 2021

Hyd. No. 2

Post-A bypass

Hydrograph type = SCS Runoff
 Storm frequency = 100 yrs
 Time interval = 1 min
 Drainage area = 0.770 ac
 Basin Slope = 0.0 %
 Tc method = User
 Total precip. = 8.00 in
 Storm duration = 24 hrs

Peak discharge = 4.574 cfs
 Time to peak = 719 min
 Hyd. volume = 10,349 cuft
 Curve number = 63.3
 Hydraulic length = 0 ft
 Time of conc. (Tc) = 8.60 min
 Distribution = Type II
 Shape factor = 484

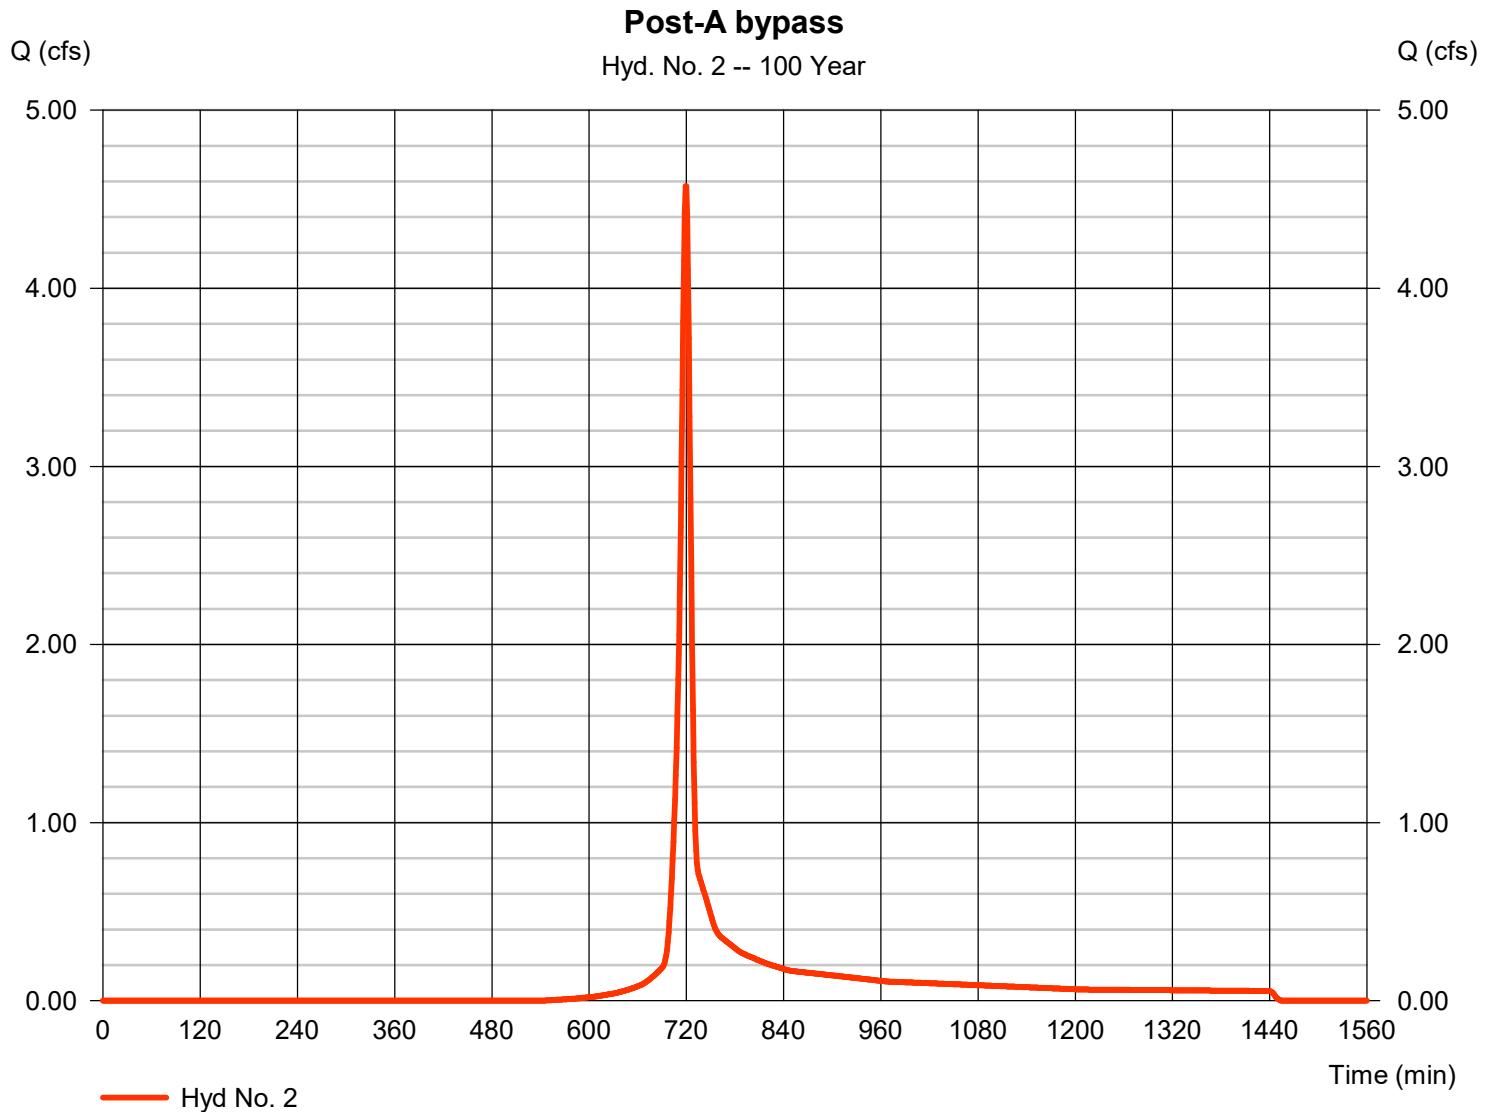

Hydrograph Report

Hydraflow Hydrographs Extension for Autodesk® Civil 3D® 2019 by Autodesk, Inc. v2020


Tuesday, 12 / 7 / 2021

Hyd. No. 3

Site

Hydrograph type	= SCS Runoff	Peak discharge	= 2.957 cfs
Storm frequency	= 100 yrs	Time to peak	= 717 min
Time interval	= 1 min	Hyd. volume	= 6,285 cuft
Drainage area	= 0.290 ac	Curve number	= 81.4
Basin Slope	= 0.0 %	Hydraulic length	= 0 ft
Tc method	= User	Time of conc. (Tc)	= 6.00 min
Total precip.	= 8.00 in	Distribution	= Type II
Storm duration	= 24 hrs	Shape factor	= 484

Site

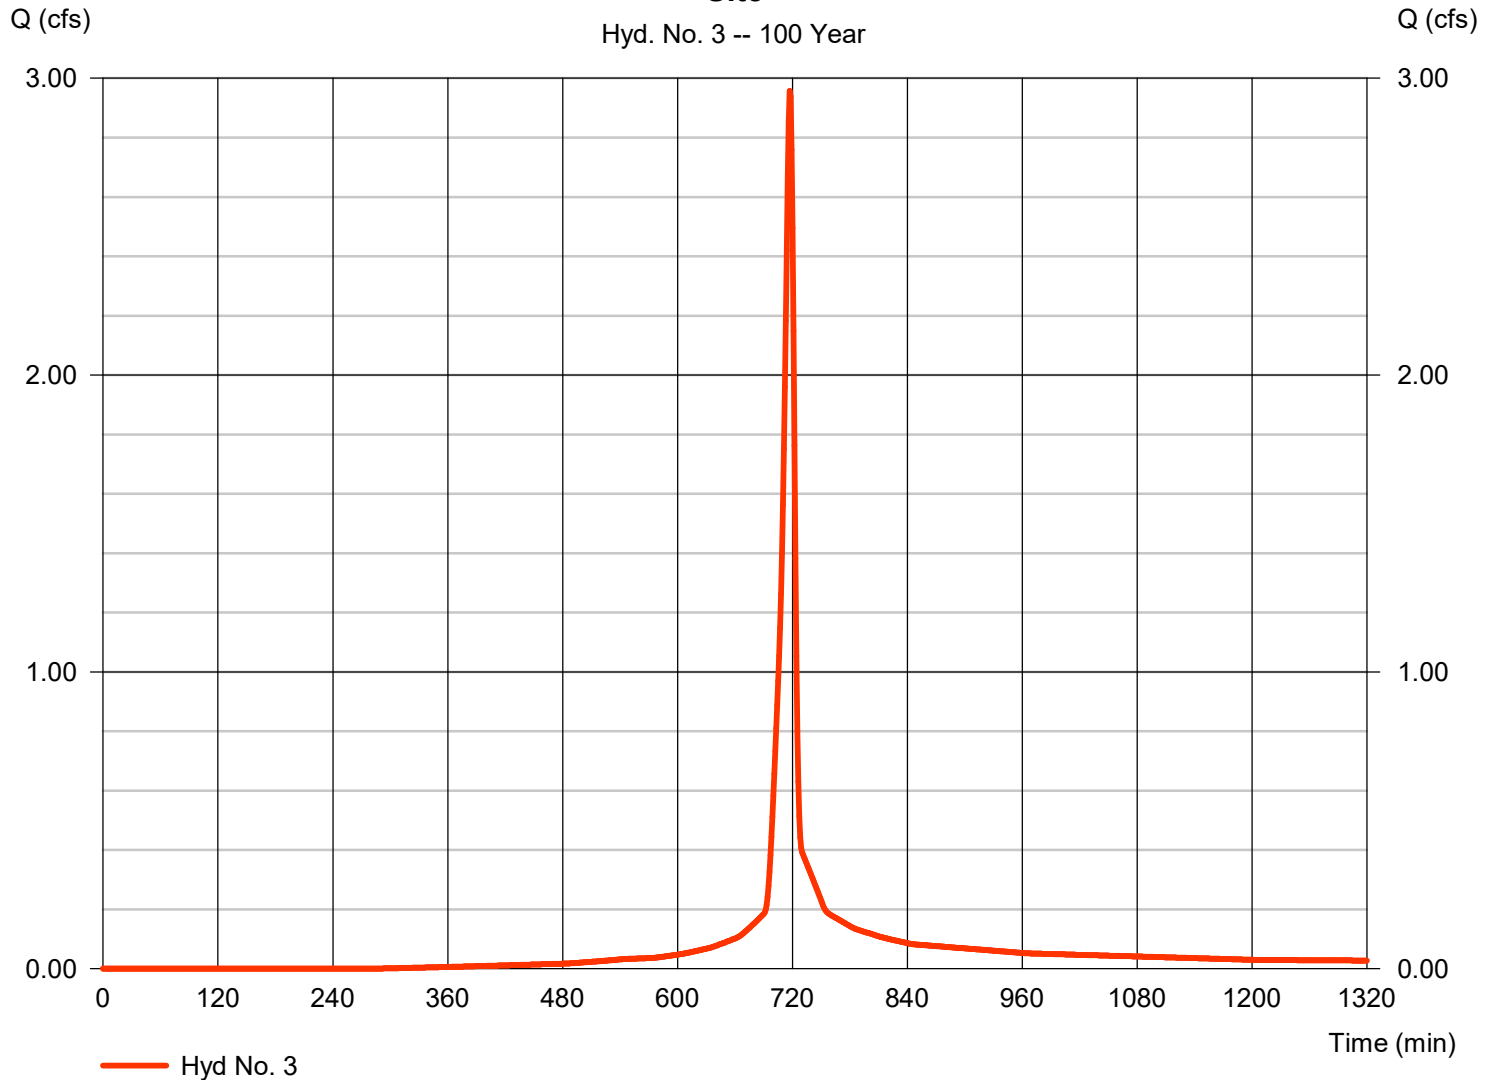

Hydrograph Report

Hydraflow Hydrographs Extension for Autodesk® Civil 3D® 2019 by Autodesk, Inc. v2020


Tuesday, 12 / 7 / 2021

Hyd. No. 4

FILTERRA

Hydrograph type	= Reservoir	Peak discharge	= 1.513 cfs
Storm frequency	= 100 yrs	Time to peak	= 723 min
Time interval	= 1 min	Hyd. volume	= 6,285 cuft
Inflow hyd. No.	= 3 - Site	Max. Elevation	= 459.76 ft
Reservoir name	= FILTERRA	Max. Storage	= 1,716 cuft

Storage Indication method used.

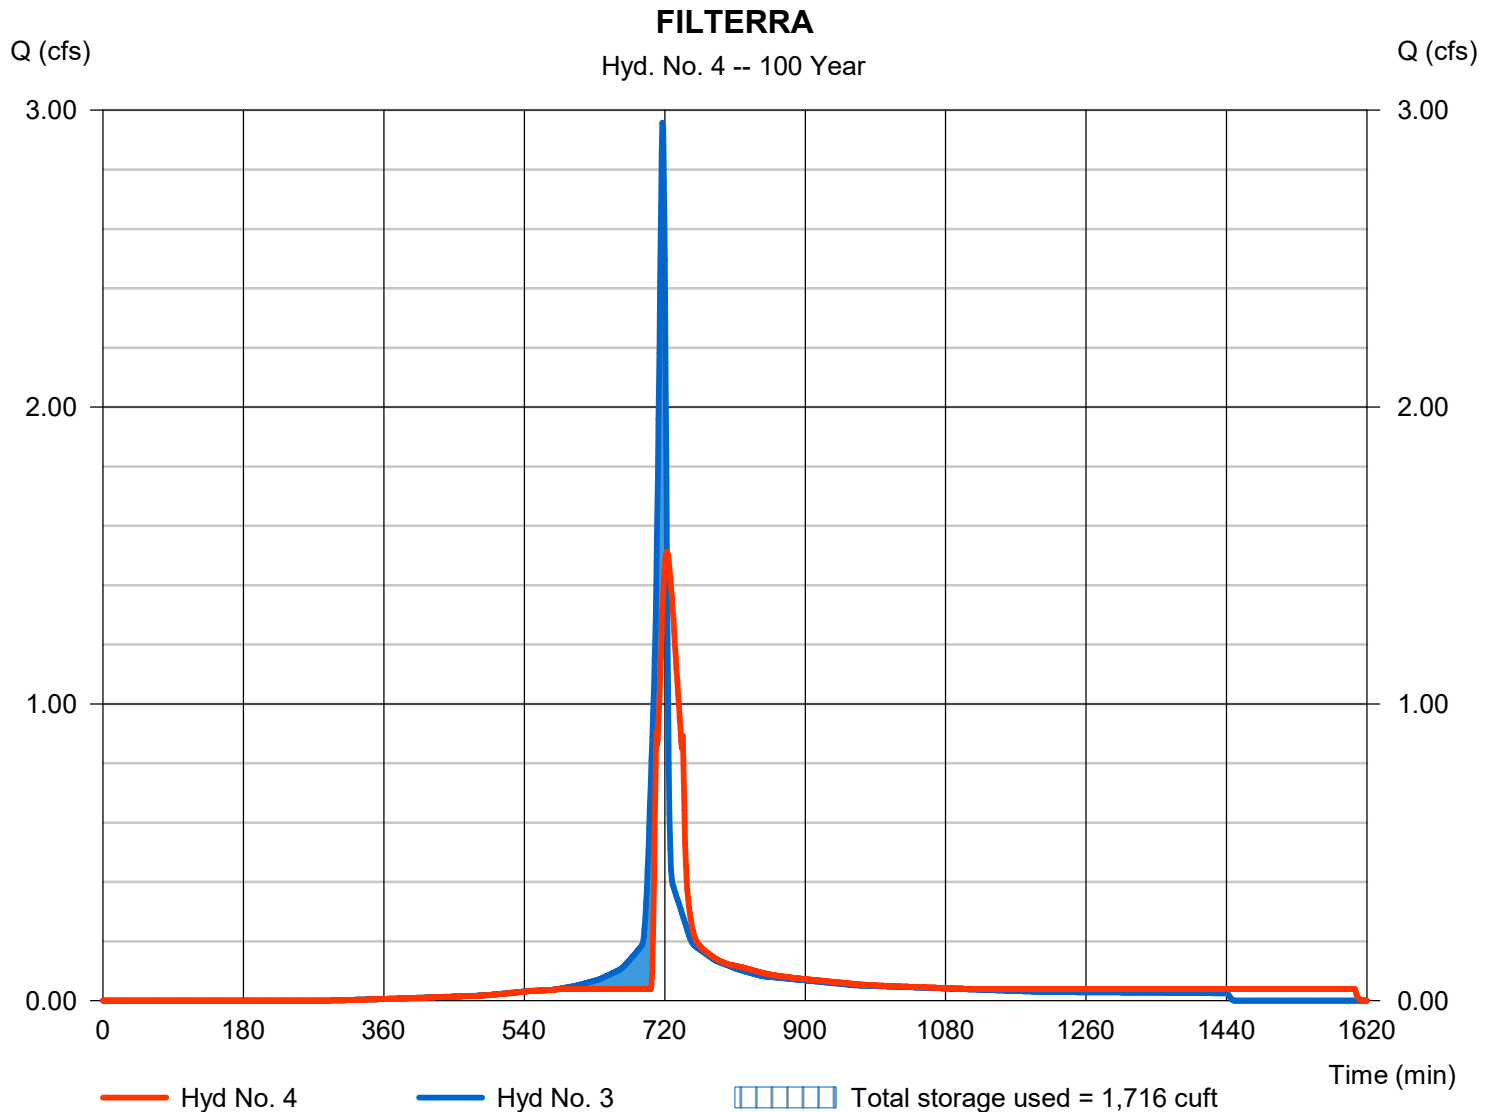

Hydrograph Report

Hydraflow Hydrographs Extension for Autodesk® Civil 3D® 2019 by Autodesk, Inc. v2020

Tuesday, 12 / 7 / 2021

Hyd. No. 5

Post-A

Hydrograph type = Combine
 Storm frequency = 100 yrs
 Time interval = 1 min
 Inflow hyds. = 2, 4

Peak discharge = 6.040 cfs
 Time to peak = 720 min
 Hyd. volume = 16,633 cuft
 Contrib. drain. area = 0.770 ac

