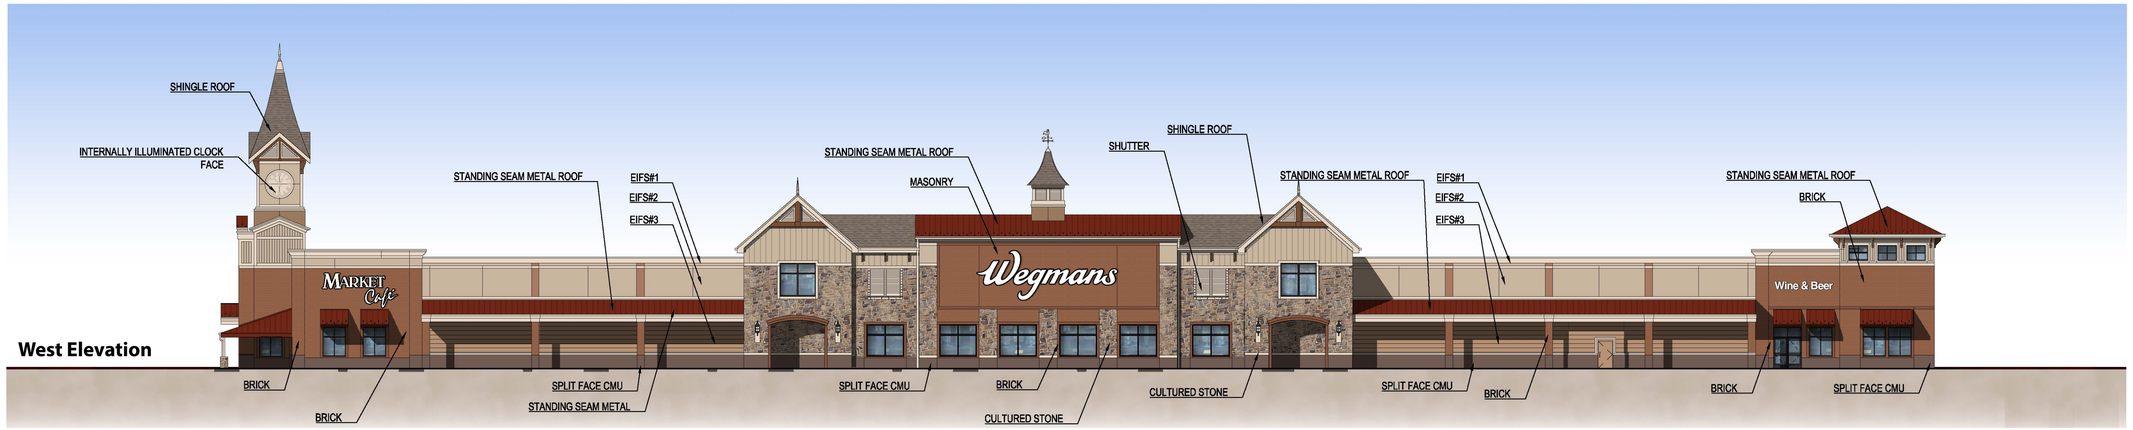

West Elevation

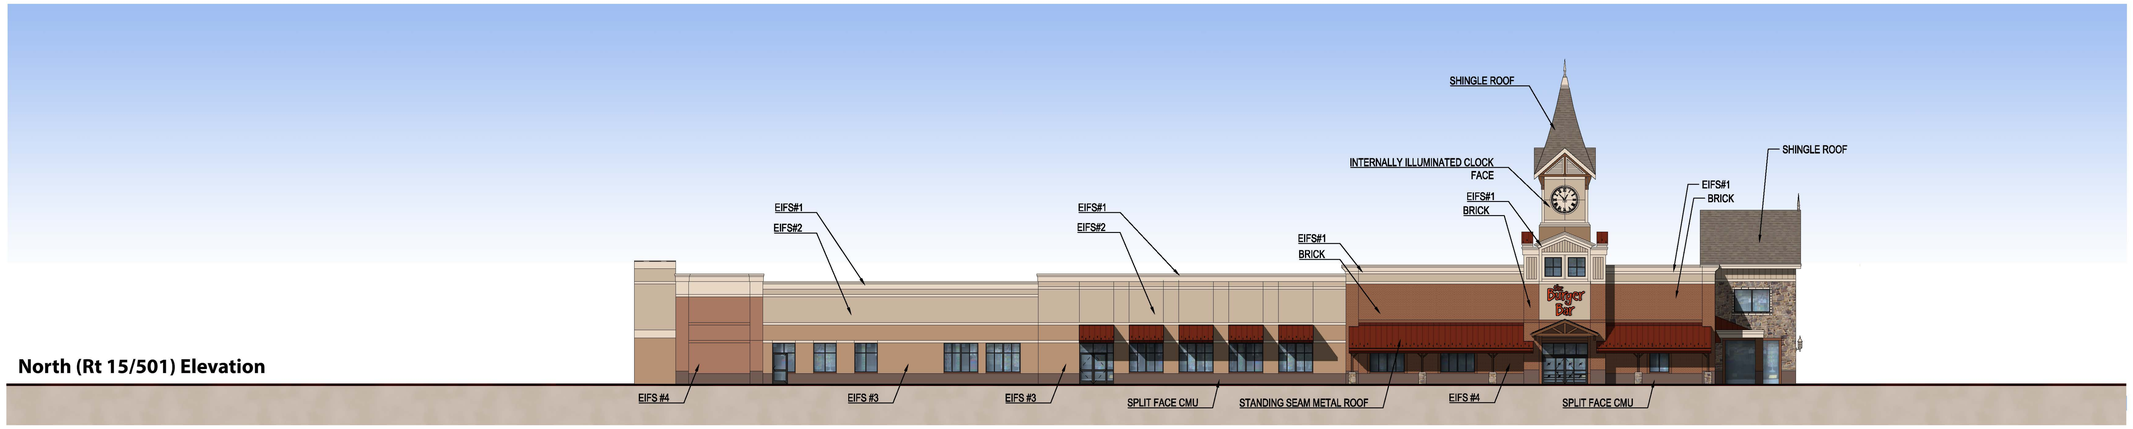

North (Rt 15/501) Elevation

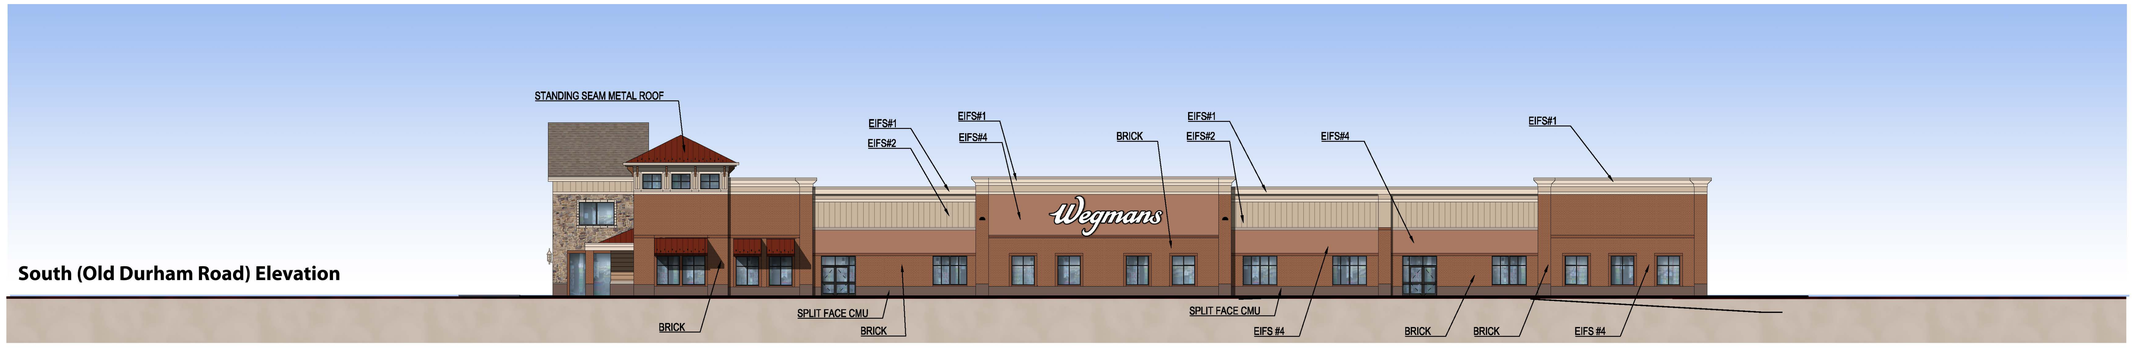

South (Old Durham Road) Elevation

East Elevation

Wegmans

Chapel Hill, North Carolina

3/23/2018

Bignell Watkins Hasser
ARCHITECTS P.C.