PROPOSED RIGHTS-OF-WAY CLOSING

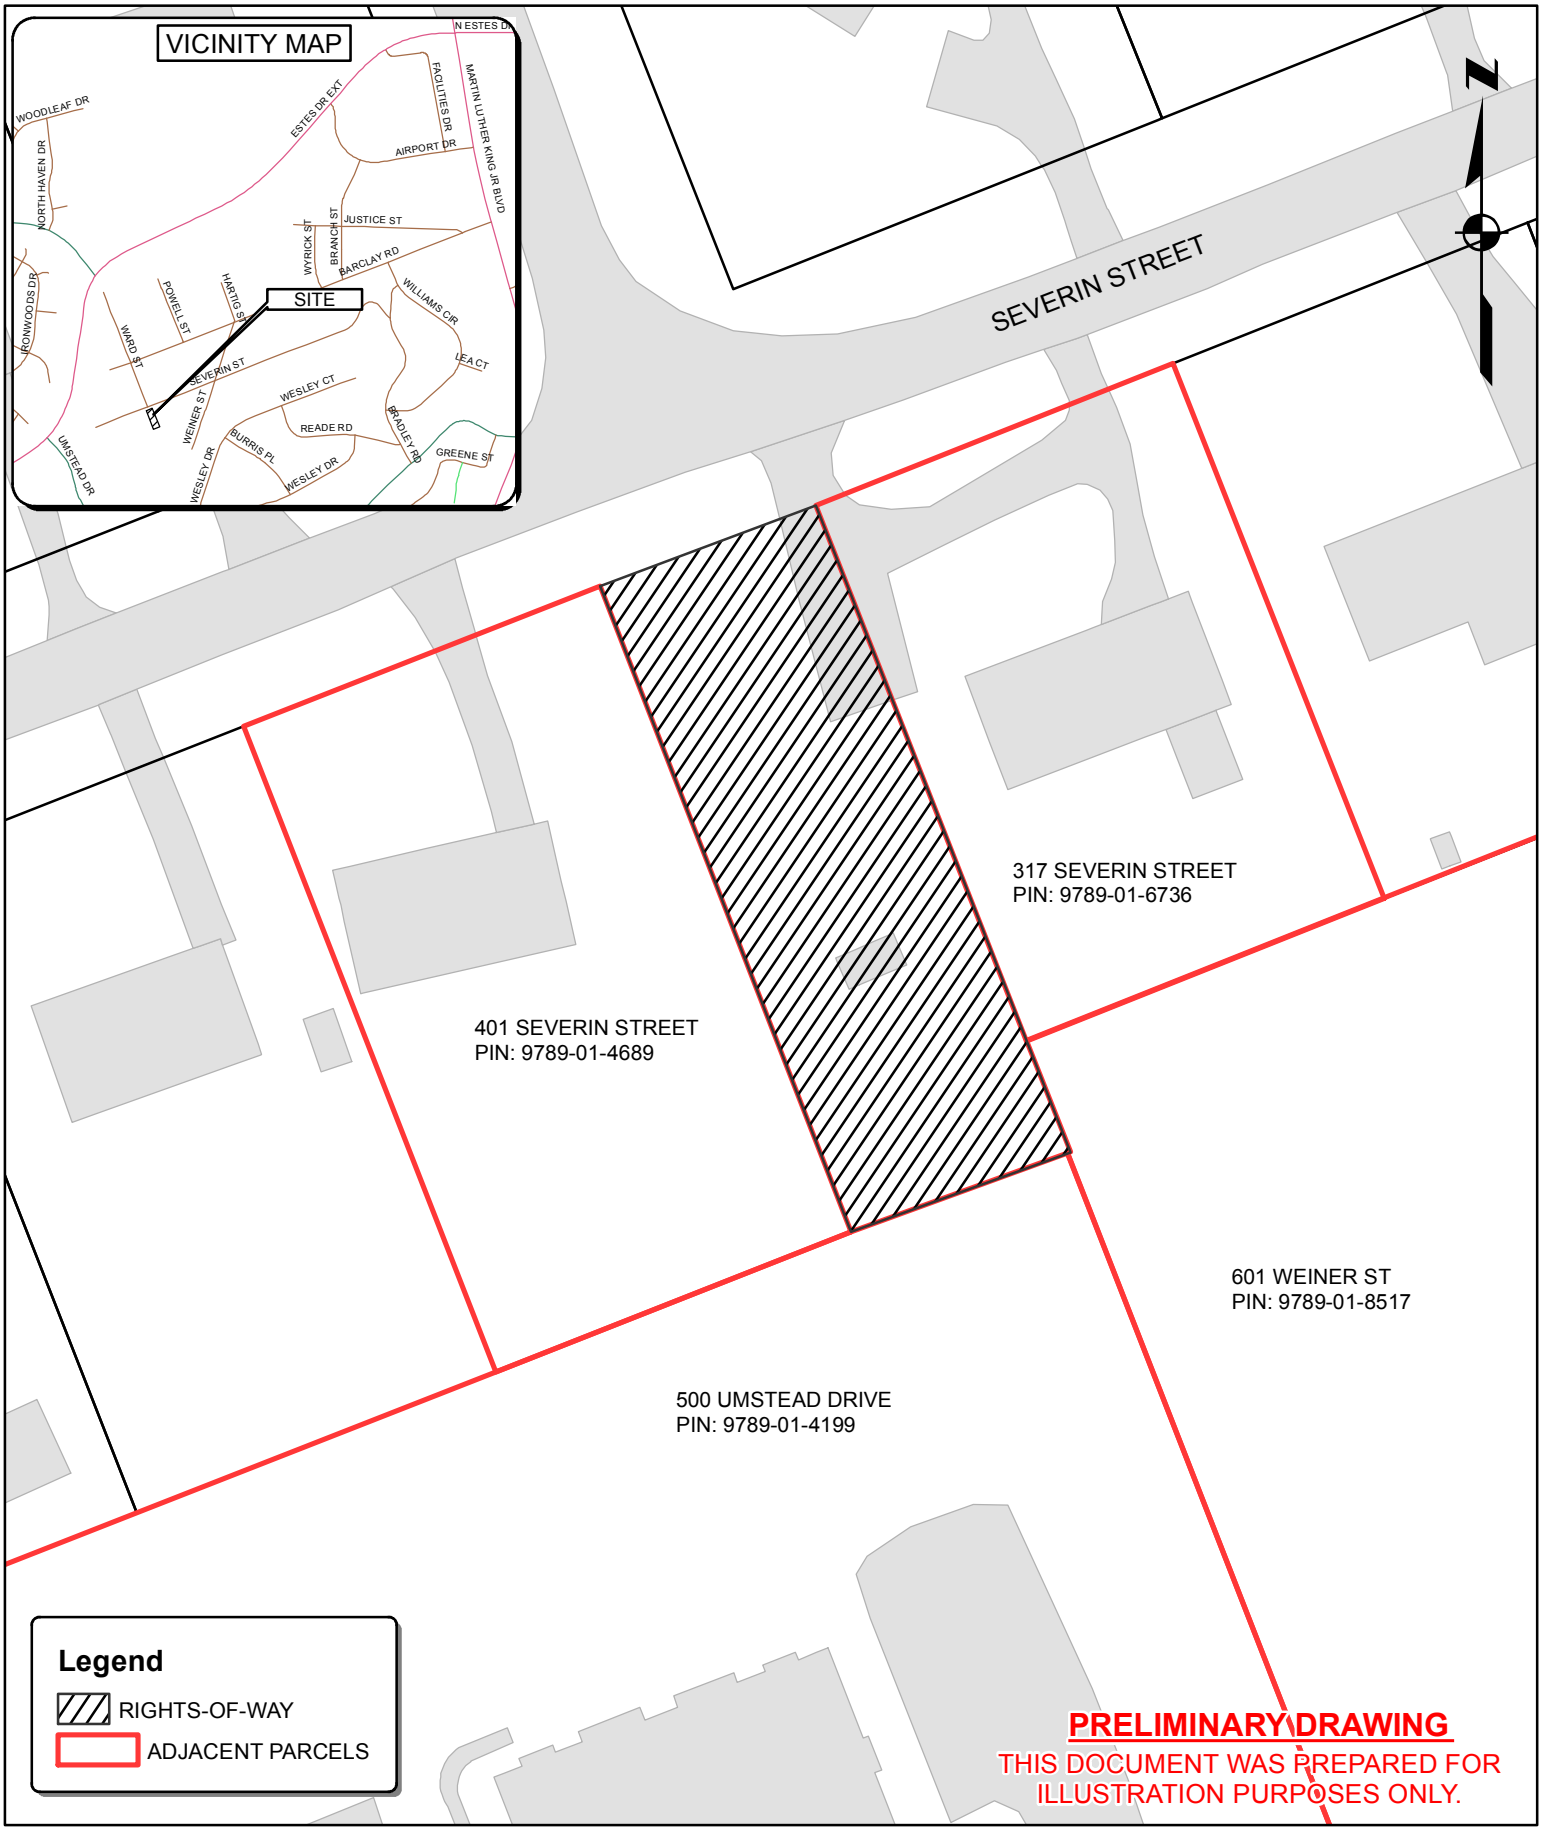

PROJECT: SEVERIN & WARD ROW
DATE: 12/20/2017
BY: WAM

TOWN OF CHAPEL HILL
405 MARTIN LUTHER KING JR BLVD
CHAPEL HILL, NC 27514

50 25 0 50
1" = 50'