



Building 1 - West Elevation		Building 1 - West Elevation	
Primary Materials		Floor	Transparency
Brick	56%	First Floor	59%
Total	56%	Second Floor	46%
		Third Floor	46%
		Fourth Floor	46%
Accent Materials			
Metal Panel	5%	Fifth Floor	34%
Fiber Cement	40%	Overall	46%
Total	44%		
Primary + Accent	100%		

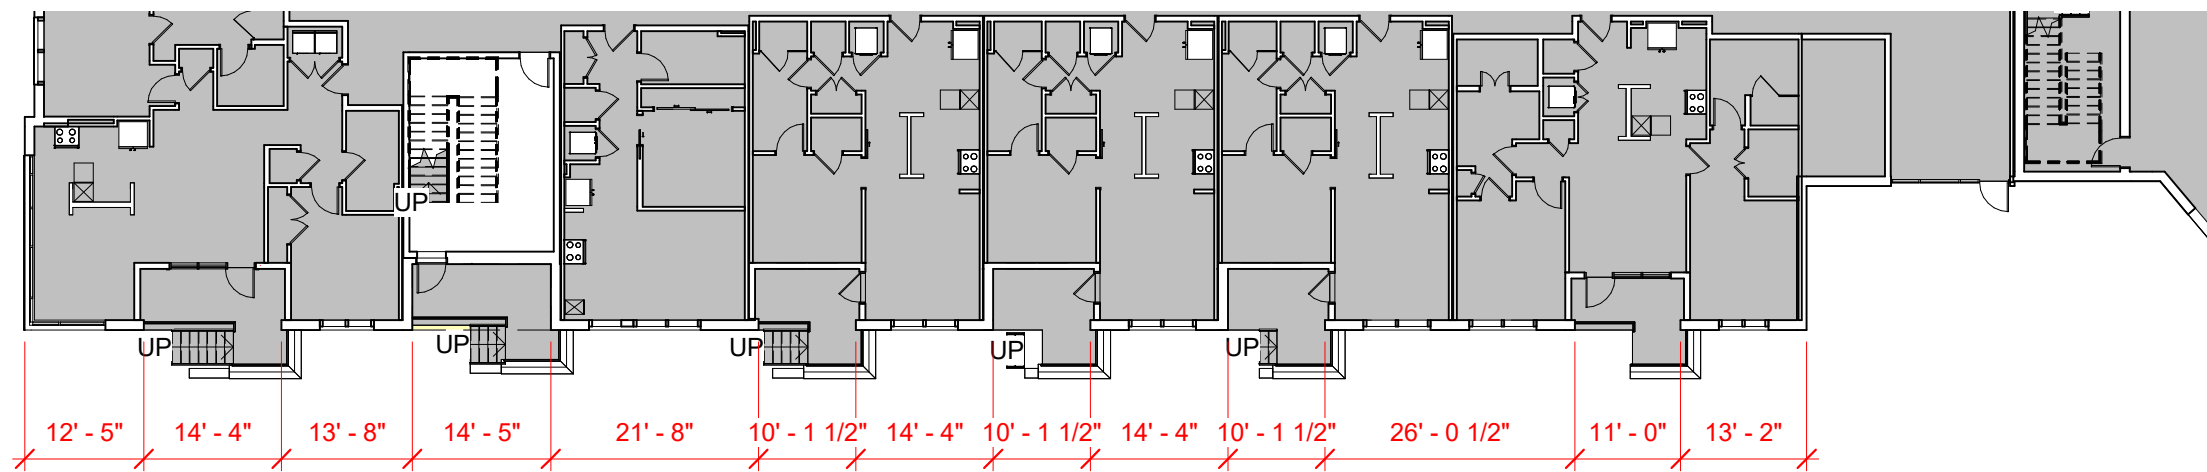

BUILDING 3 - ELEVATION - STREET A 2
3/32" = 1'-0"




Building 1 - West Elevation		Building 1 - West Elevation	
Primary Materials		Floor	Transparency
Brick	56%	First Floor	59%
Total	56%	Second Floor	46%
Accent Materials		Third Floor	46%
Metal Panel	5%	Fourth Floor	46%
Fiber Cement	40%	Fifth Floor	34%
Total	44%	Overall	46%
Primary + Accent			100%

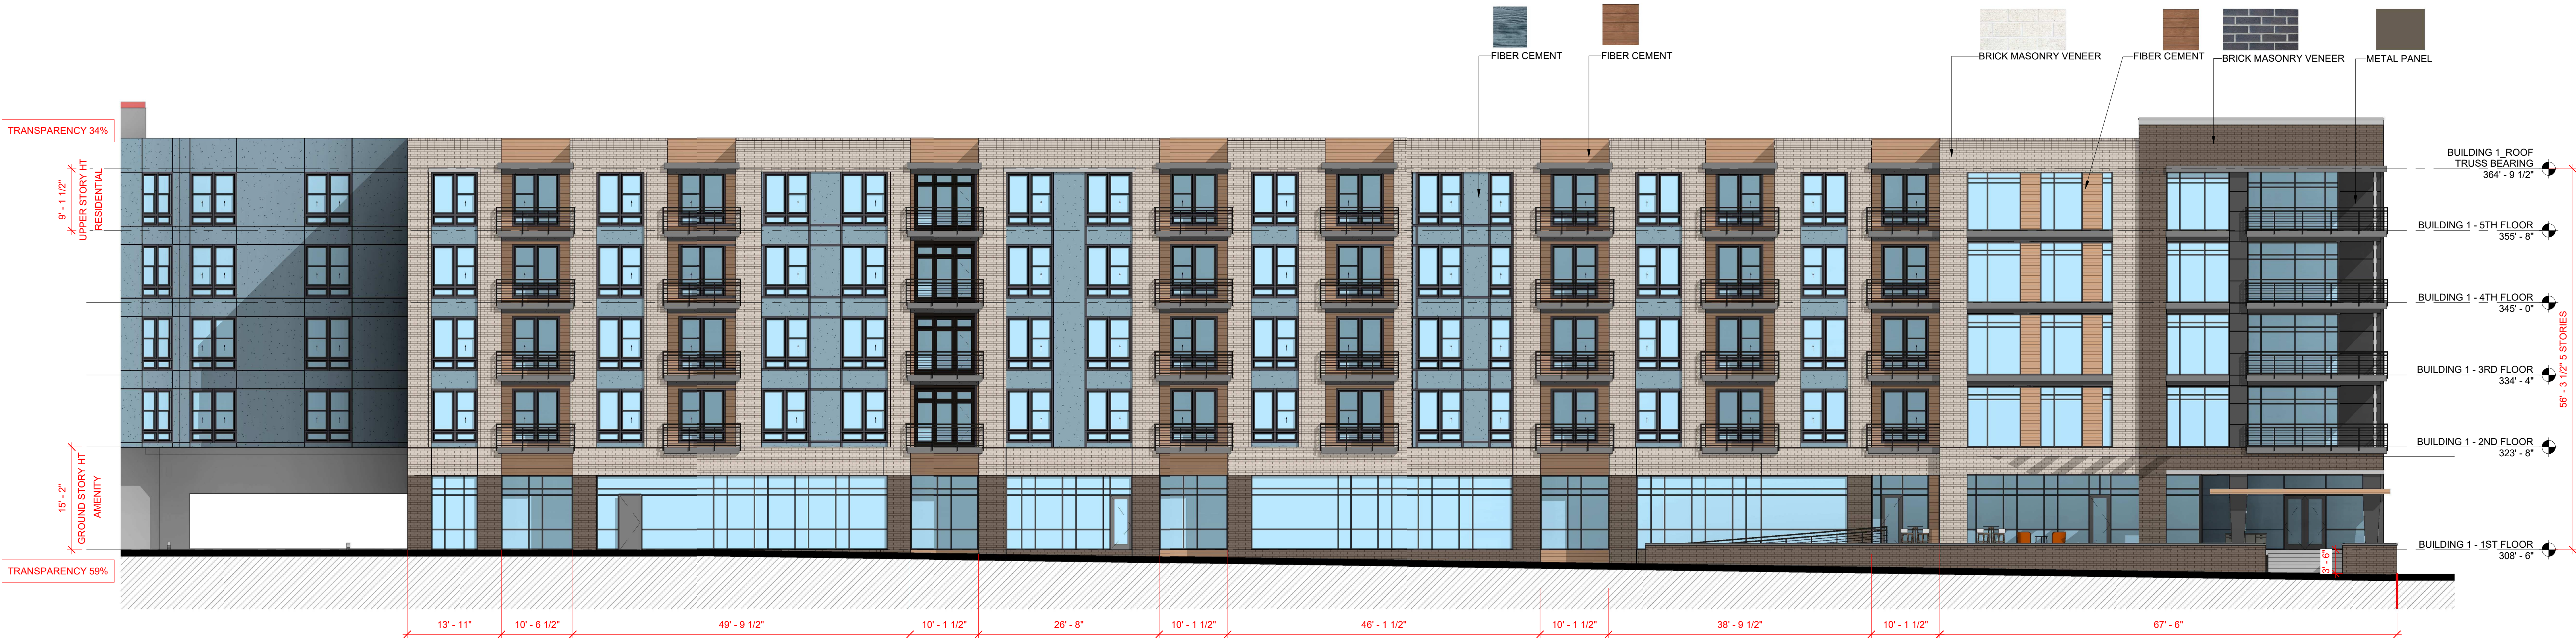

BUILDING 4 - ELEVATION - STREET A

3/32" = 1'-0"

2

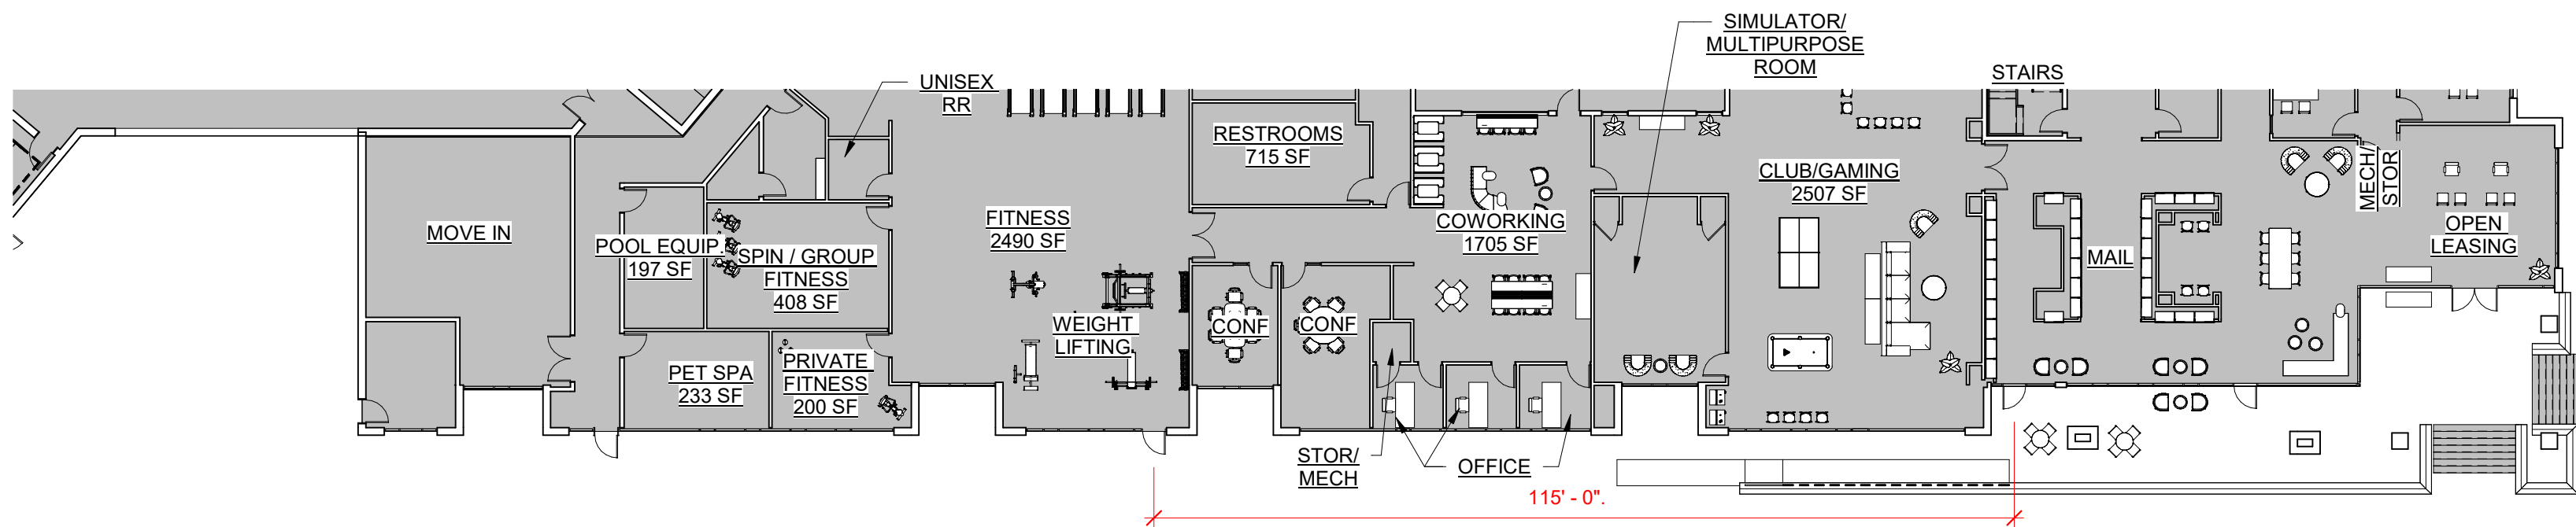

BUILDING 4 - STREET A

1" = 20'-0"

1




TARHEEL LODGING
CHAPEL HILL, NC


Building 1 - Northwest Elevation		Building 1 - Northwest Elevation	
Primary Materials		Floor	Transparency
Brick	91%	First Floor	31%
Total	91%	Second Floor	47%
		Third Floor	47%
Accent Materials		Fourth Floor	47%
Metal Panel	2%	Fifth Floor	34%
Fiber Cement	8%	Overall	40%
Total	10%		
Primary + Accent	100%		



BUILDING 4 - ELEVATION - NORTHWEST 2
3/32" = 1'-0"

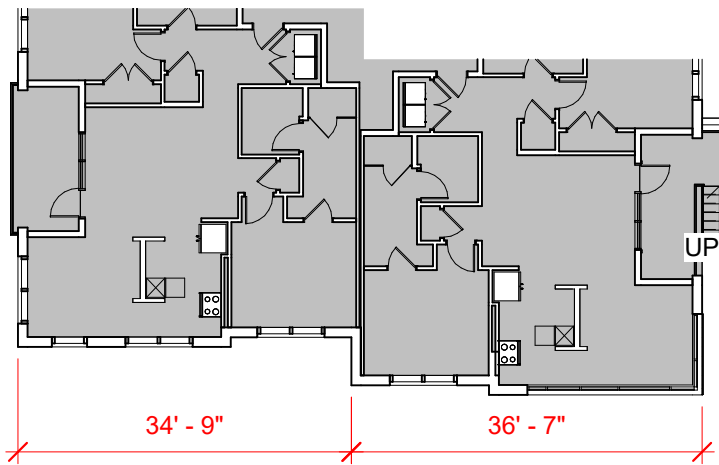


BUILDING 4 - NORTHWEST 1
1" = 20'-0"

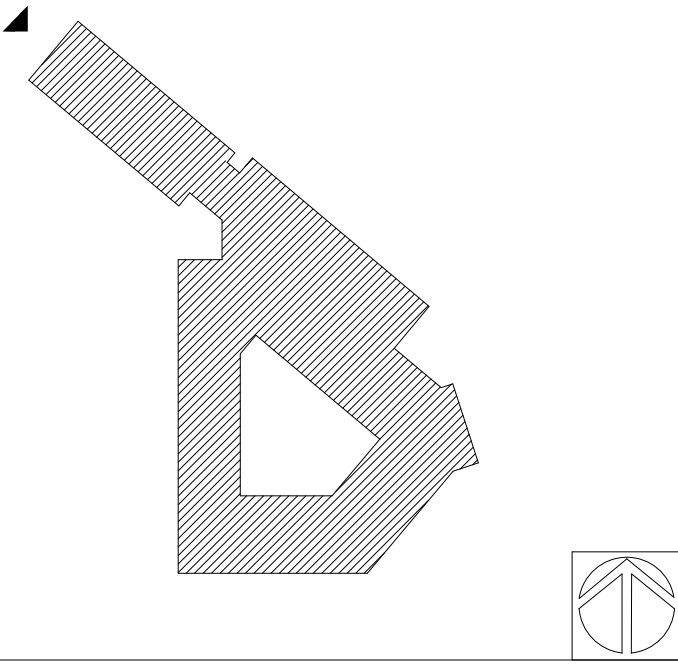


Building 1 - South Elevation		Building 1 - South Elevation	
Primary Materials		Floor	Transparency
Brick	73%	First Floor	41%
Total	73%	Second Floor	46%
Accent Materials		Third Floor	46%
Metal Panel	10%	Fourth Floor	46%
Fiber Cement	16%	Fifth Floor	32%
Total	27%	Overall	42%
Primary + Accent	100%		



BUILDING 3 - ELEVATION - NOVUS LANE 2
3/32" = 1'-0"

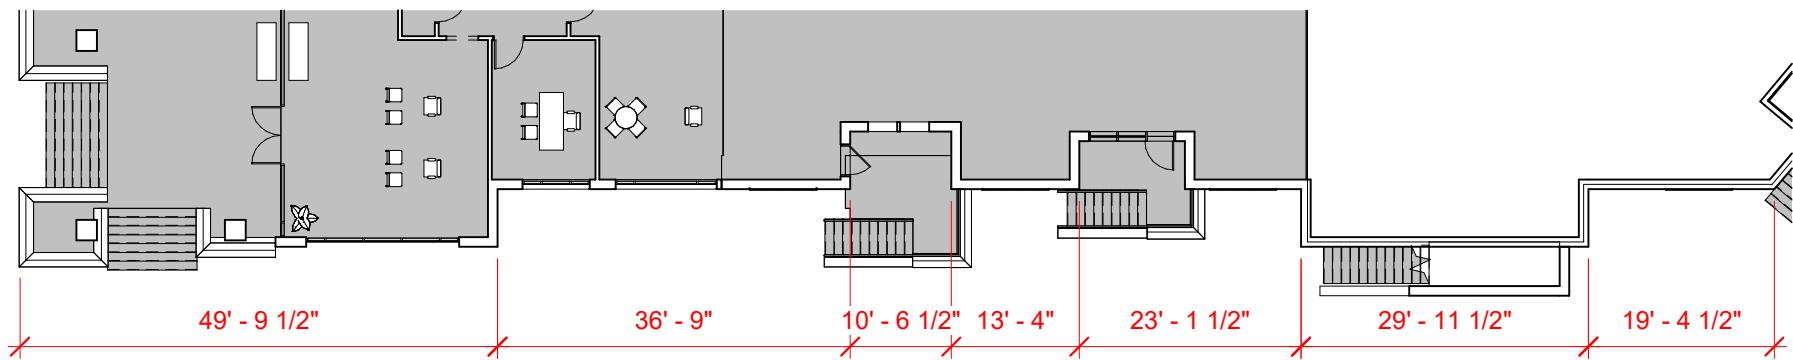


BUILDING 3 - NOVUS LANE 1
1" = 20'-0"

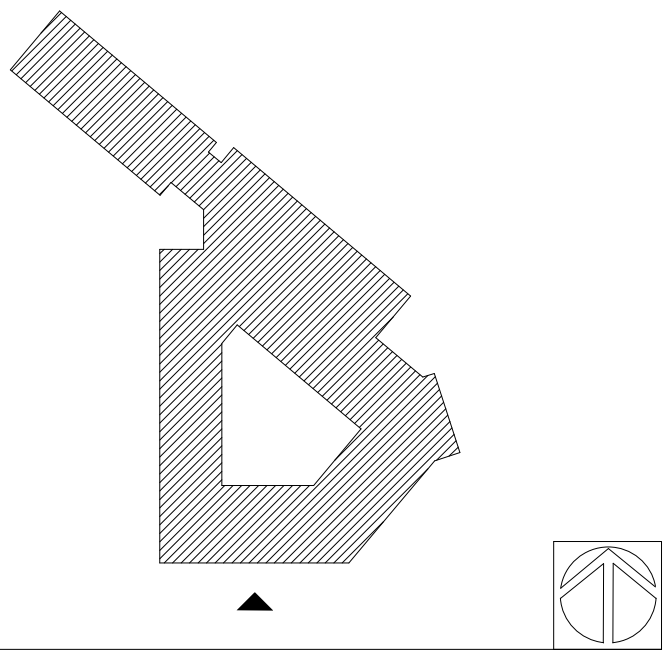


TARHEEL LODGING
CHAPEL HILL, NC

Building 1 - Northeast Elevation		Building 1 - Northeast Elevation	
Primary Materials		Floor	Transparency
Brick	67%	First Floor	50%
Total	67%	Second Floor	51%
		Third Floor	51%
Accent Materials		Fourth Floor	51%
Metal Panel	1%	Fifth Floor	32%
Fiber Cement	31%	Overall	45%
Total	32%		
Primary + Accent	100%		

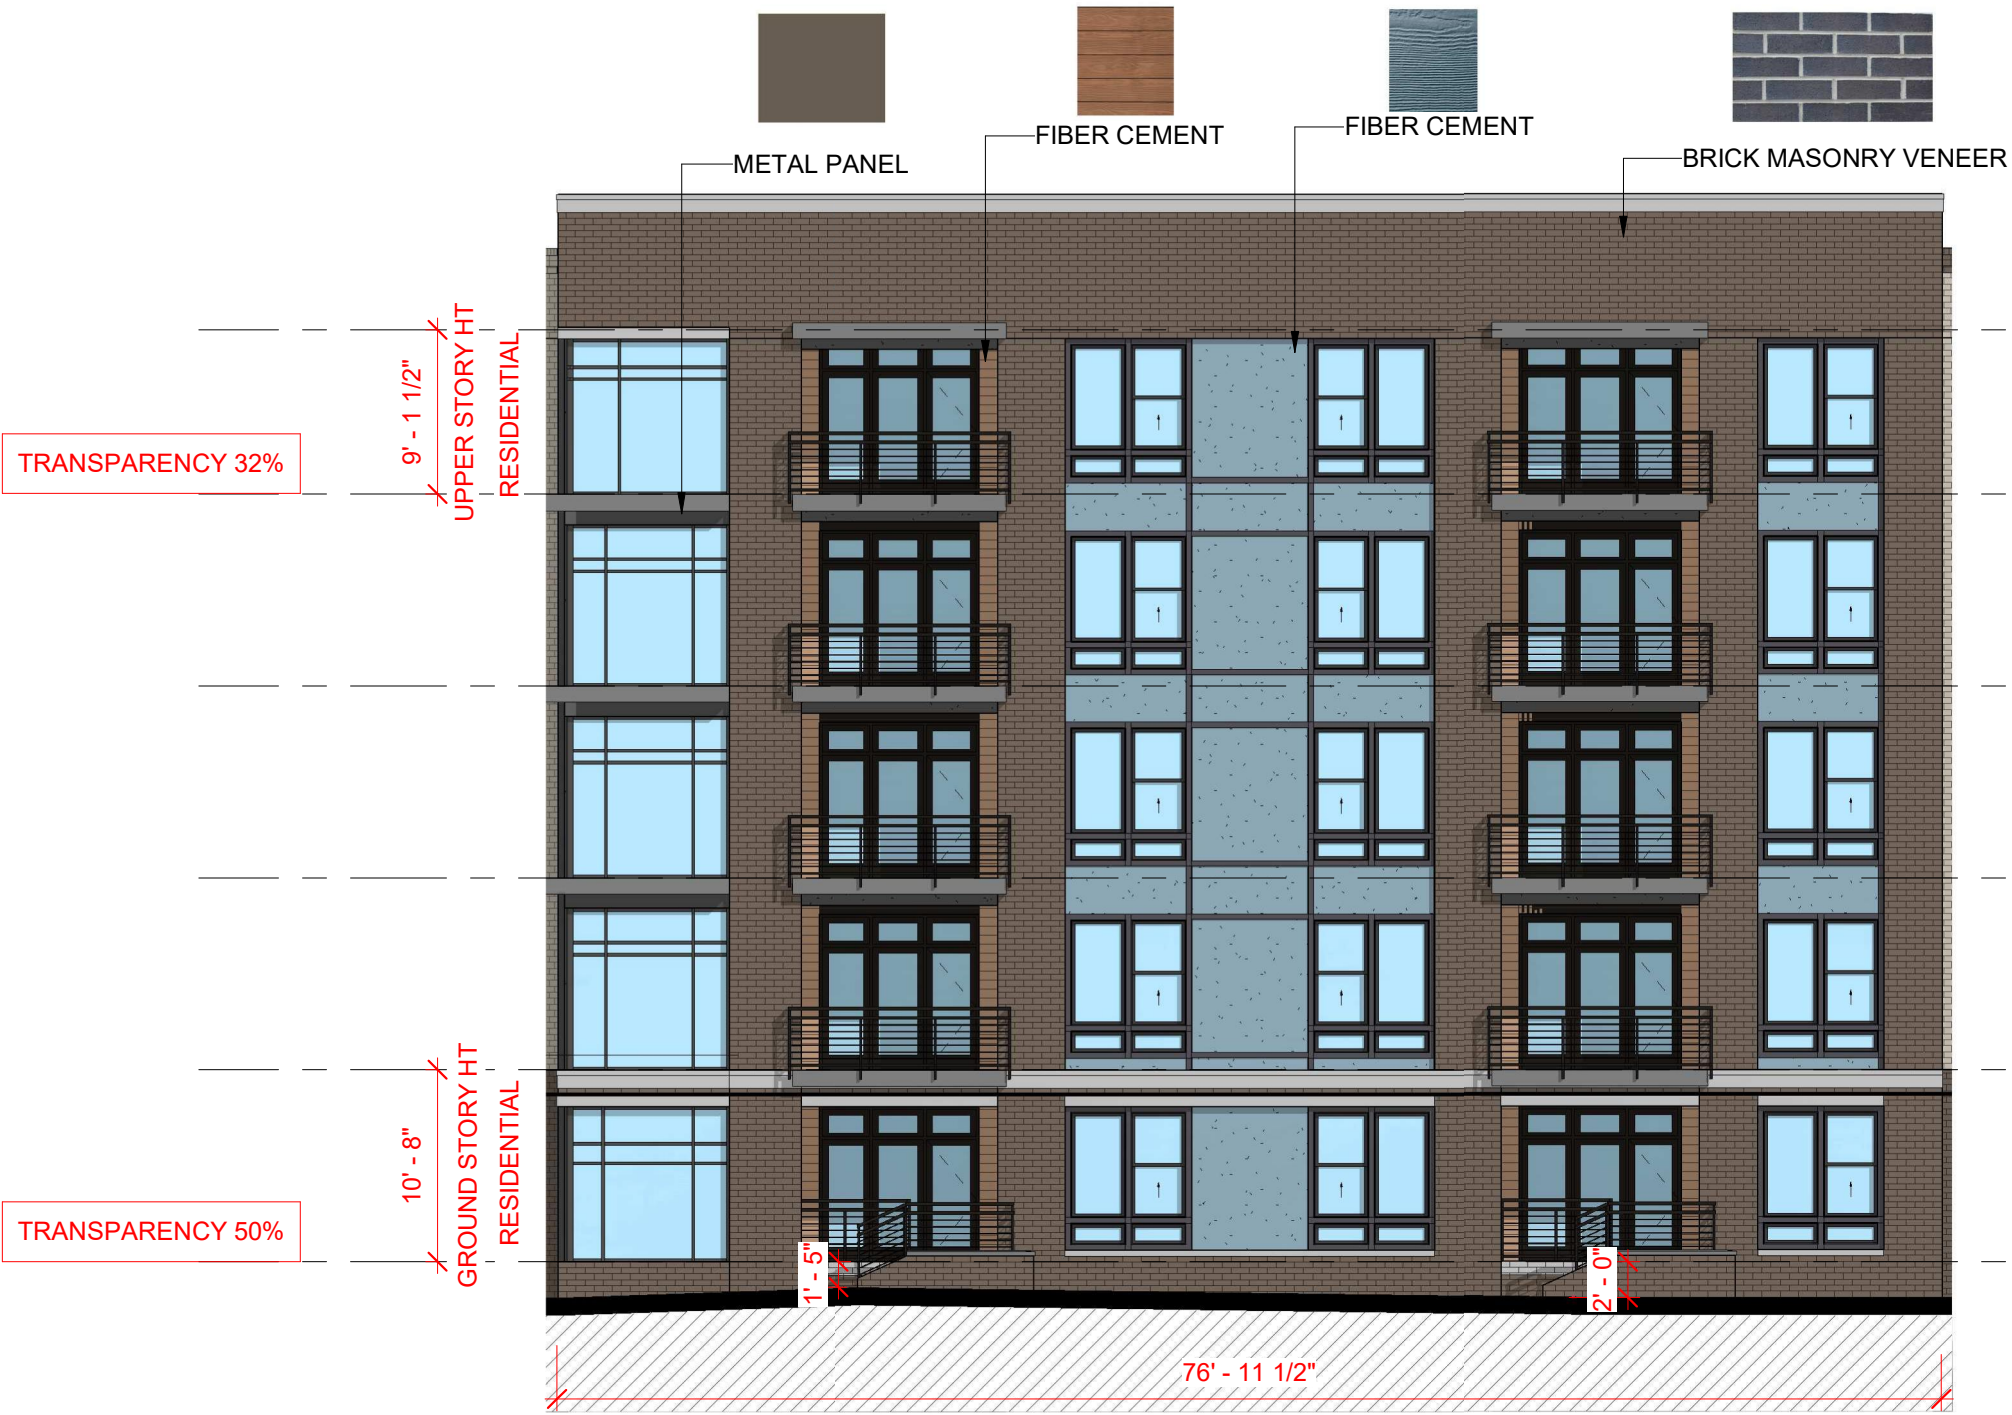

BUILDING 3 - ELEVATION - STREET B 4
3/32" = 1'-0"

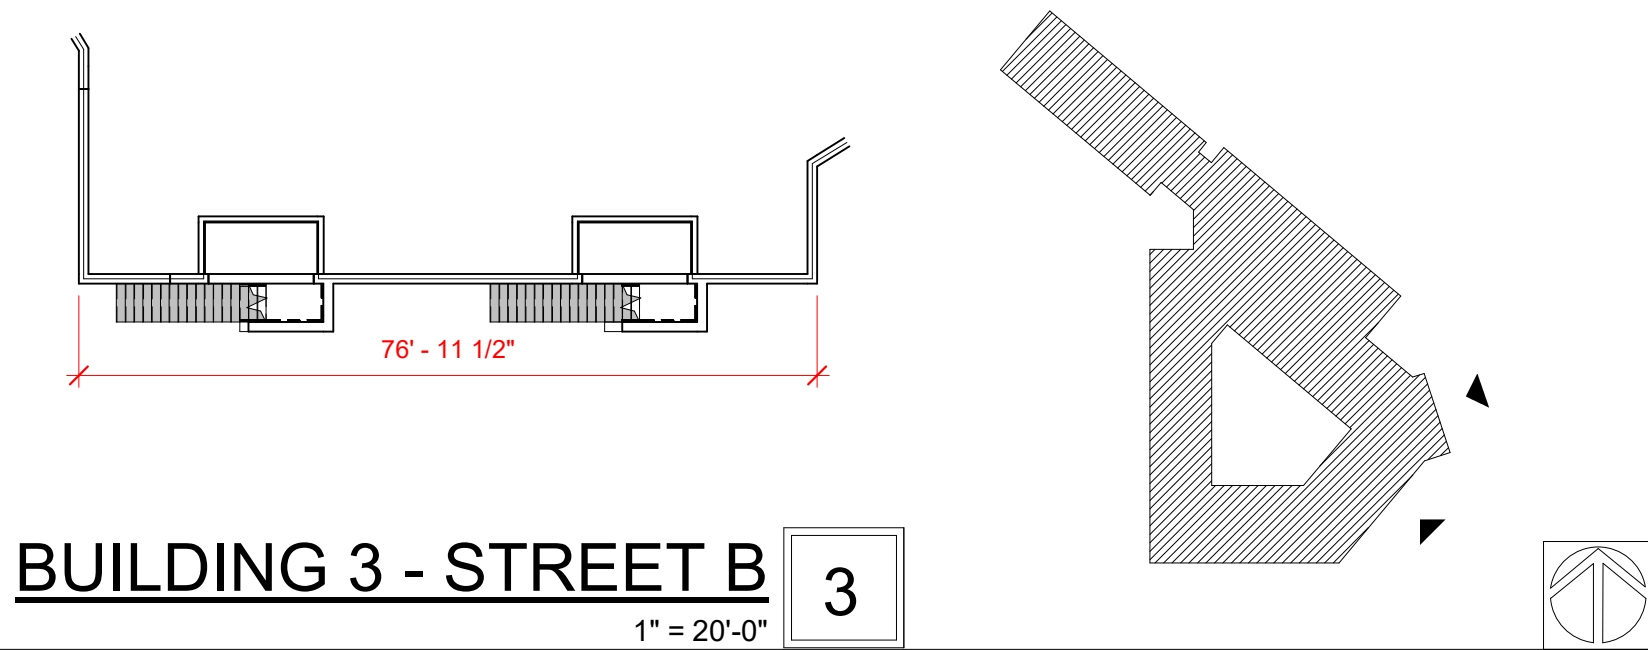


BUILDING 3 - STREET B 3
1" = 20'-0"

Building 1 - Southeast Elevation		Building 1 - Southeast Elevation	
Primary Materials		Floor	Transparency
Brick	62%	First Floor	42%
Total	62%	Second Floor	43%
		Third Floor	43%
Accent Materials		Fourth Floor	43%
Metal Panel	7%	Fifth Floor	32%
Fiber Cement	31%	Overall	40%
Total	38%		
Primary + Accent	100%		



BUILDING 3 - ELEVATION - NOVUS LANE 2
3/32" = 1'-0"

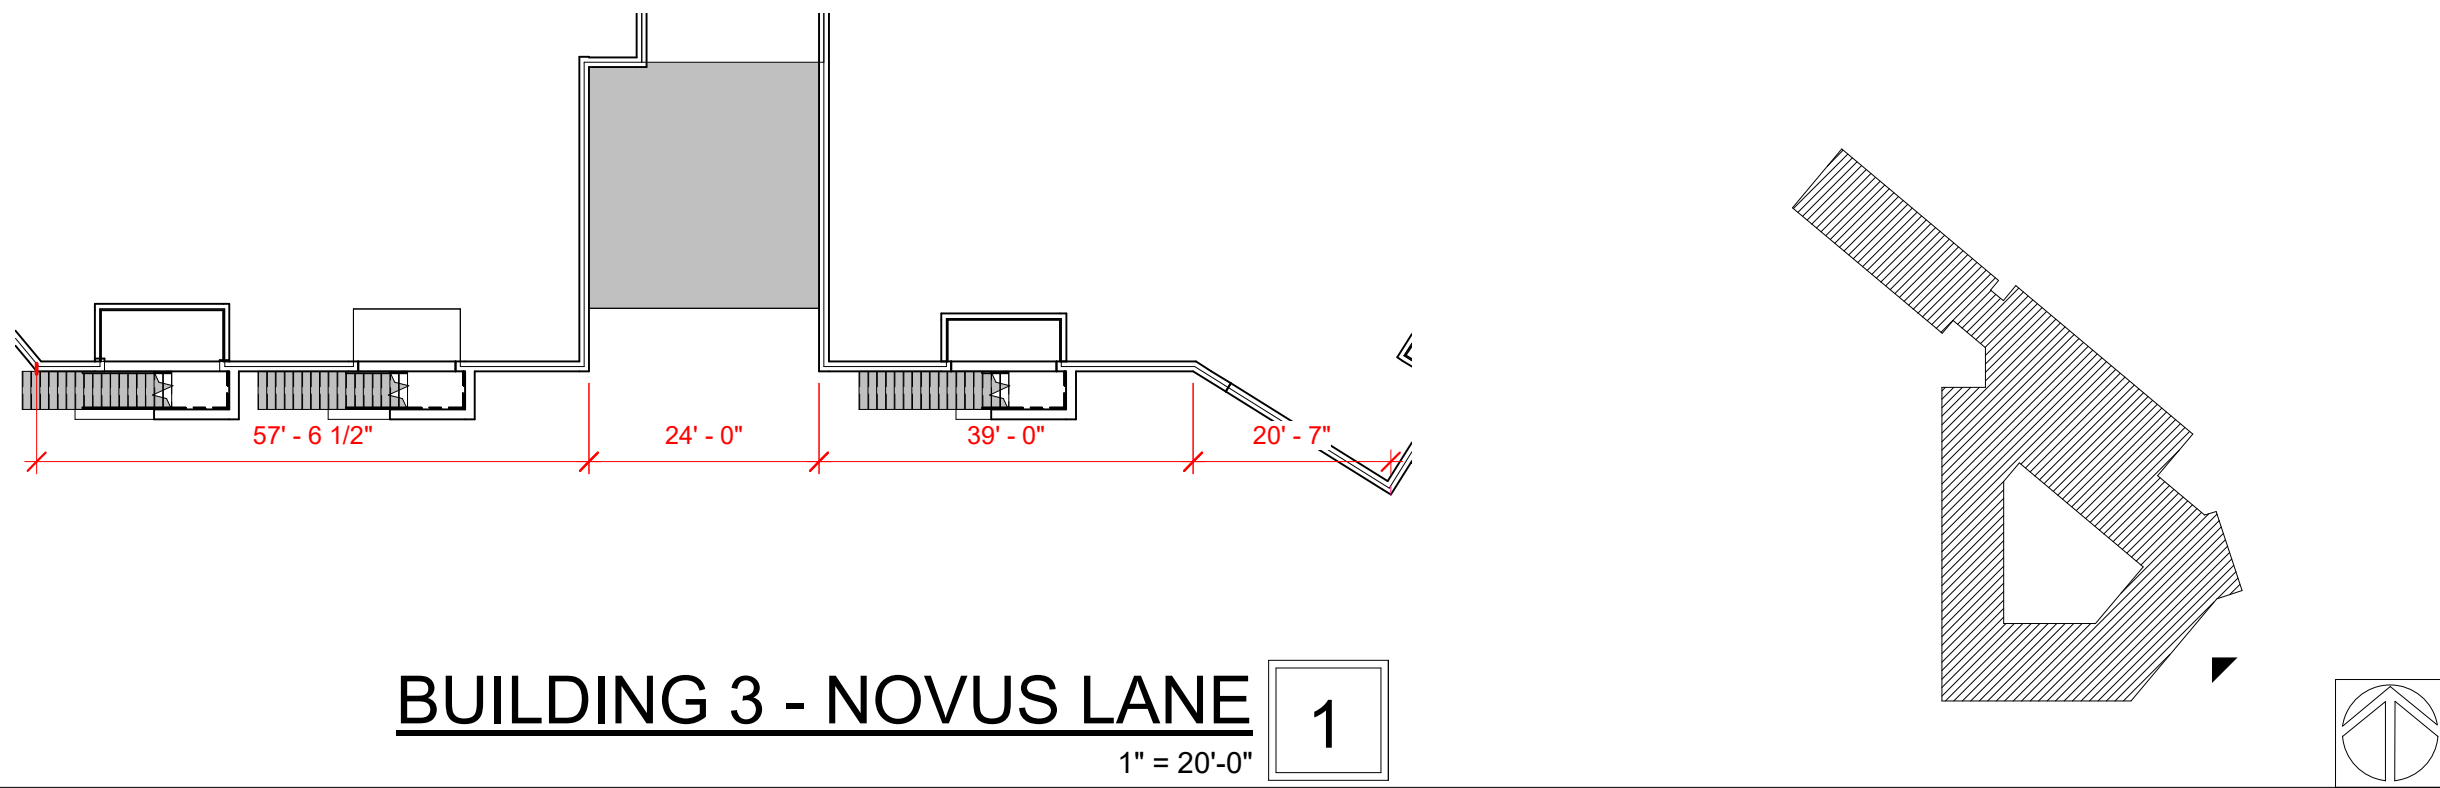


BUILDING 3 - NOVUS LANE 1
1" = 20'-0"

Building 2 - West Elevation		Building 2 - West Elevation	
Primary Materials		Floor	Transparency
Brick	82%	Basement	14%
Total	82%	First Floor	44%
		Second Floor	45%
Accent Materials		Third Floor	45%
Metal Panel	8%	Fourth Floor	45%
Fiber Cement	10%	Fifth Floor	32%
Total	18%	Overall	37%
Primary + Accent	100%		



BUILDING ELEVATION - STREET B 4
3/32" = 1'-0"

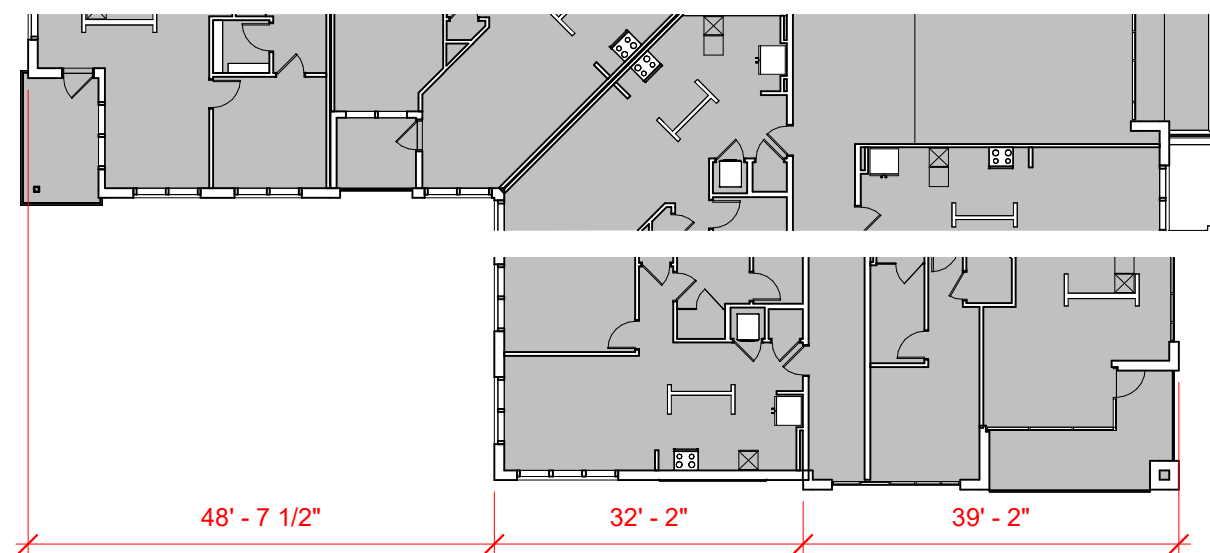


BUILDING 5 - STREET B 3
1" = 20'-0"

Building 2 - East Elevation		Building 2 - East Elevation	
Primary Materials		Floor	Transparency
Brick	71%	First Floor	35%
Total	71%	Second Floor	35%
		Third Floor	35%
Accent Materials		Fourth Floor	35%
Metal Panel	0%	Fifth Floor	25%
Fiber Cement	29%	Overall	32%
Total	29%		
Primary + Accent	100%		



BUILDING 5 ELEVATION - LEGION ROAD 2
3/32" = 1'-0"

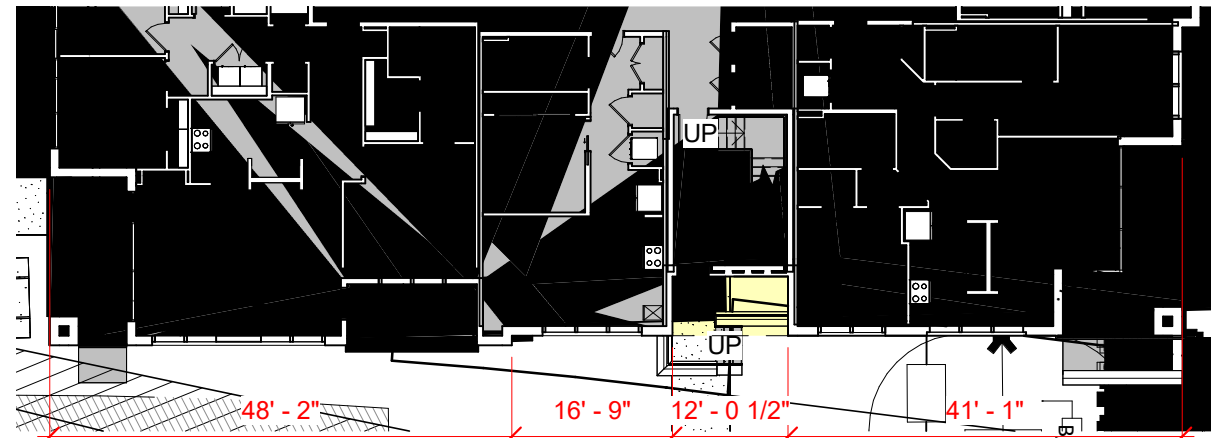

BUILDING 5 - LEGION ROAD 1
1" = 20'-0"




TARHEEL LODGING
CHAPEL HILL, NC

Building 2 - South Elevation		Building 2 - South Elevation	
Primary Materials		Floor	Transparency
Brick	65%	First Floor	49%
Total	65%	Second Floor	47%
Accent Materials		Third Floor	47%
		Fourth Floor	47%
Metal Panel	7%	Fifth Floor	33%
Fiber Cement	28%	Overall	43%
Total	35%		
Primary + Accent	100%		



BUILDING 5 - ELEVATION - NOVUS LANE 2

3/32" = 1'-0"

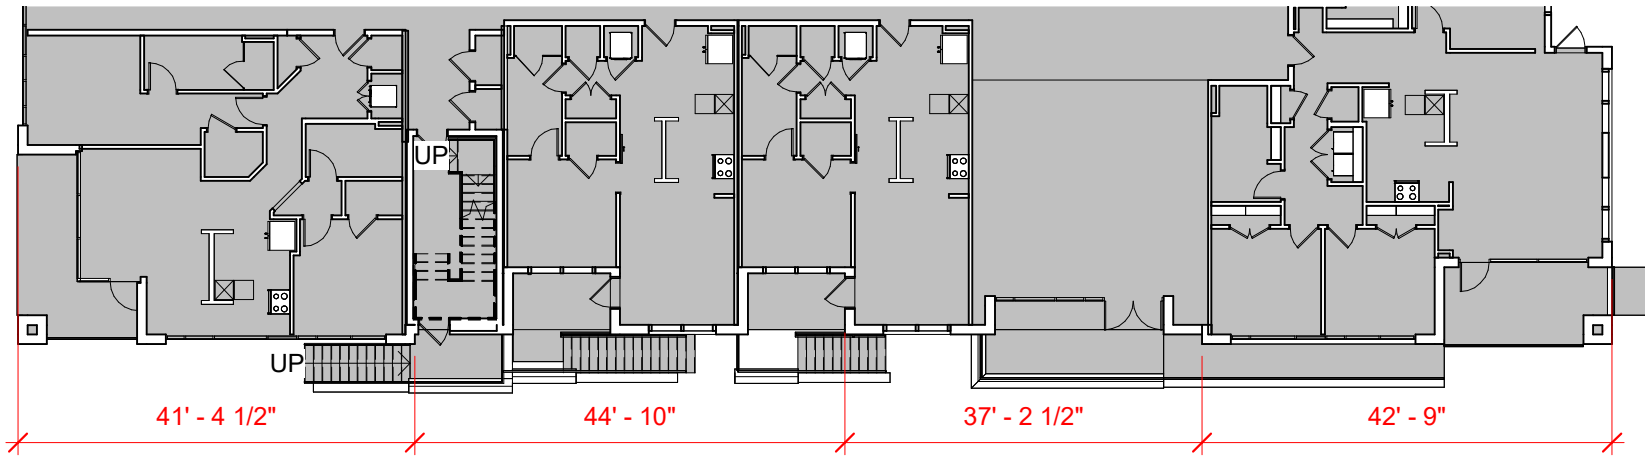


BUILDING 5 - NOVUS LANE 1


1" = 20'-0"



TARHEEL LODGING
CHAPEL HILL, NC

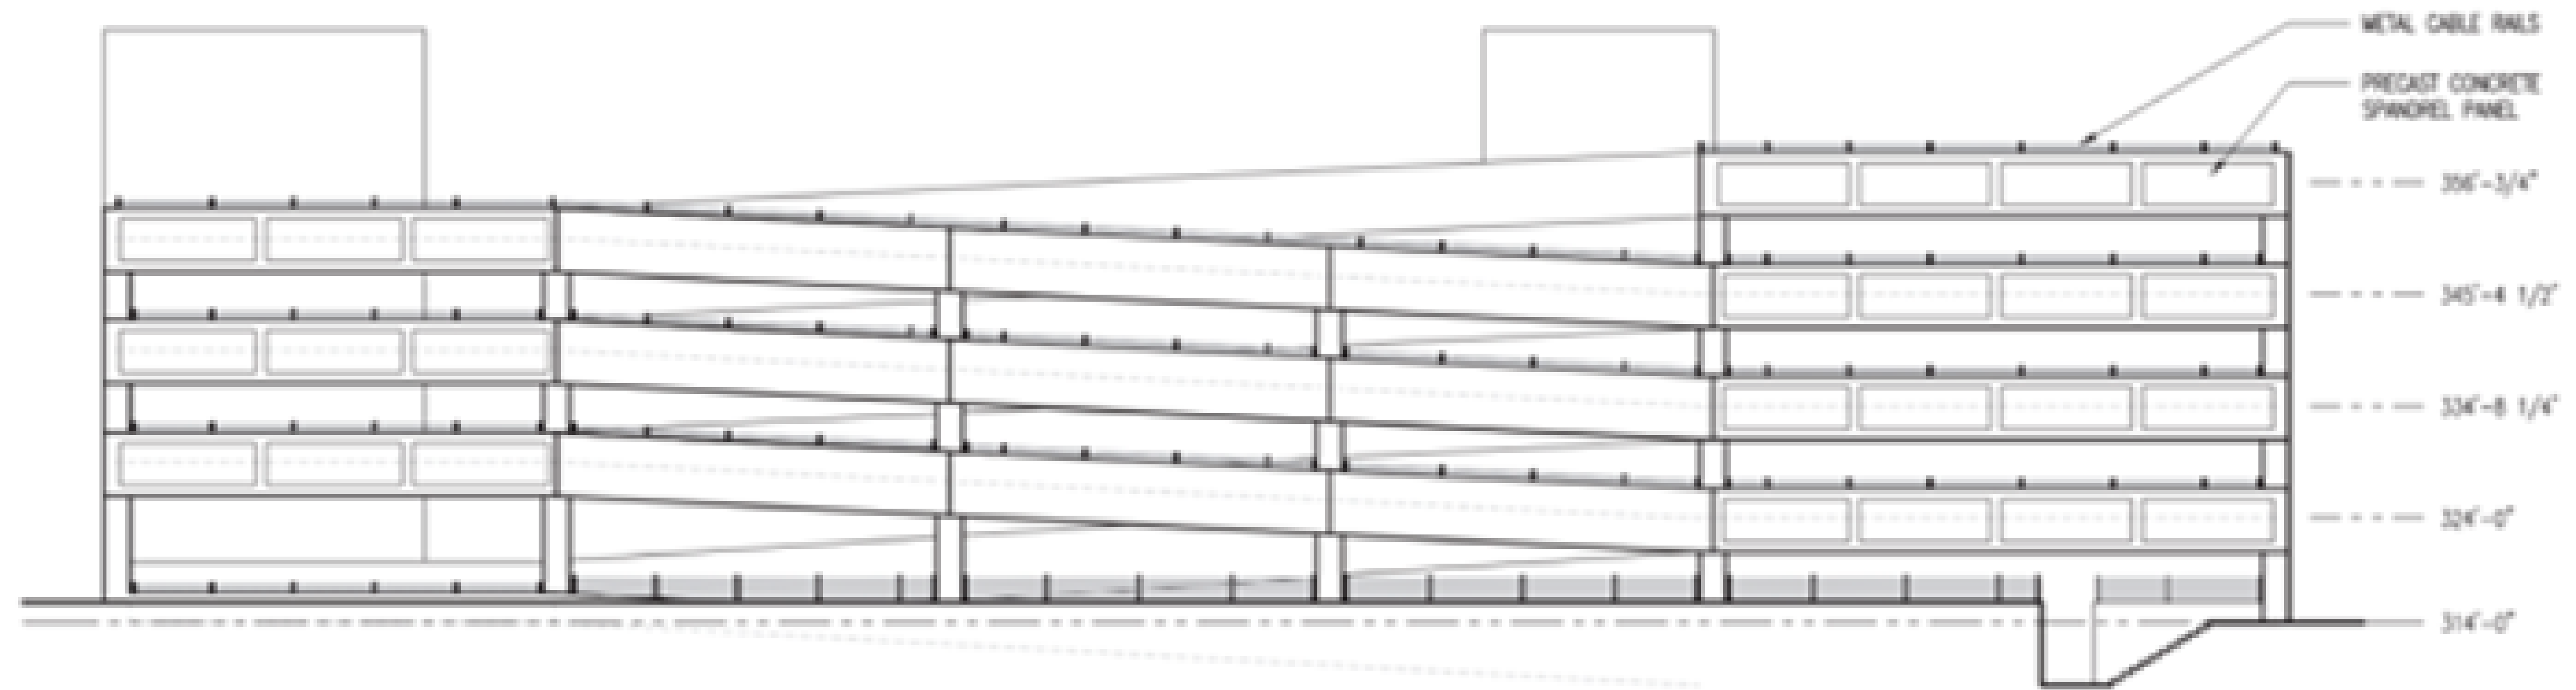

PREVIOUS GARAGE ELEV 1
1/8" = 1'-0"

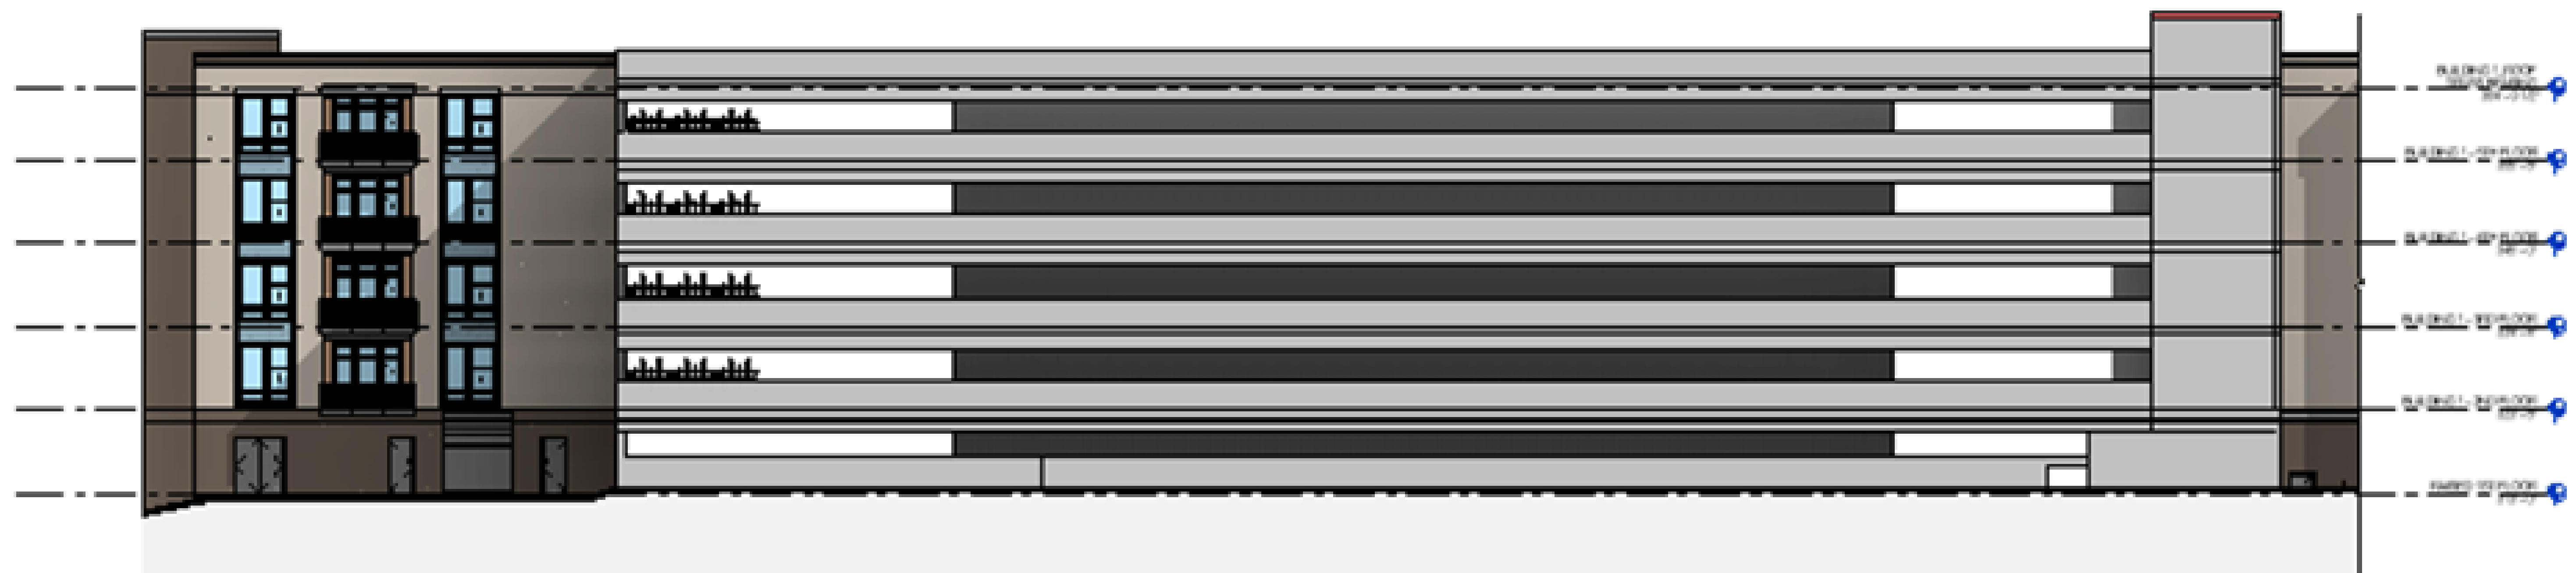

BUILDING 4 - EAST ELEVATION - SOUTH END 2
3/32" = 1'-0"

