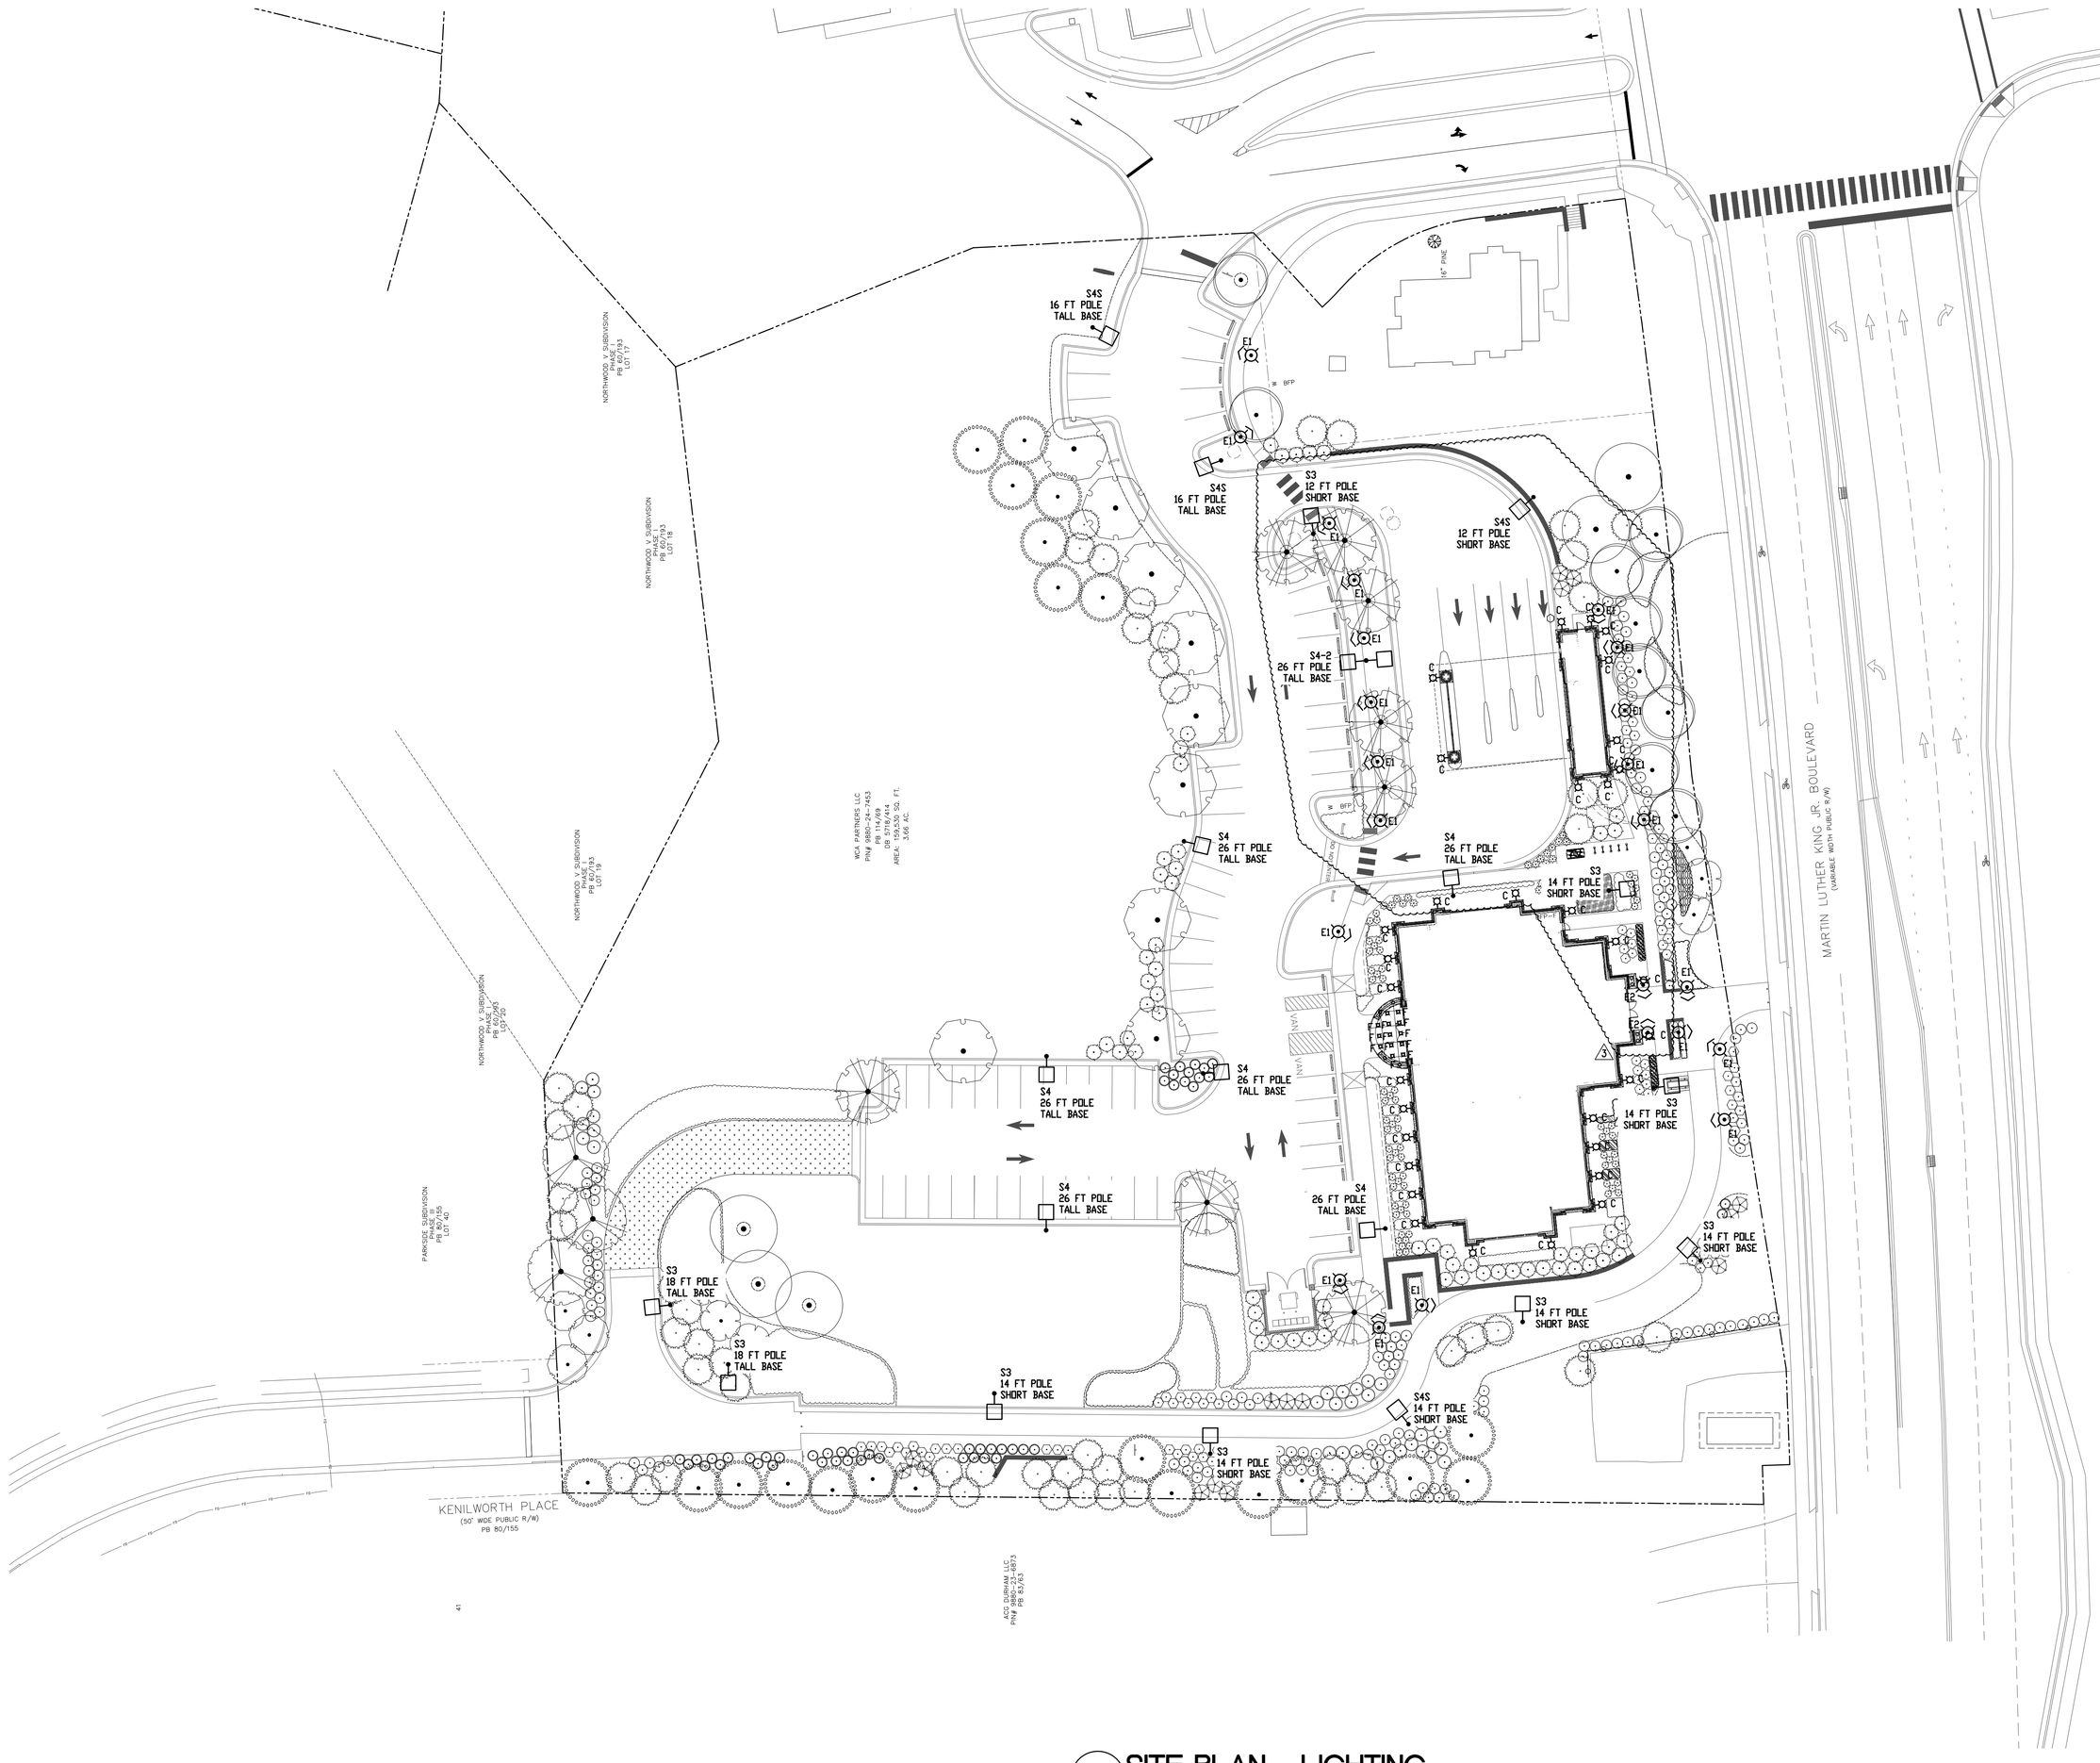

NOTES

1. VERIFY AND COORDINATE ALL LIGHT FIXTURE LOCATIONS WITH SITE, ARCHITECTURAL, HARDSCAPE / LANDSCAPING, ETC. PRIOR TO BEGINNING WORK.
2. COORDINATE ALL CONDUIT ROUTINGS, POLE BASES AND OTHER UNDERGROUND INSTALLATIONS WITH UNDERGROUND UTILITIES AND OTHER UNDERGROUND COMPONENTS PRIOR TO BEGINNING WORK.
3. CONTRACTOR SHALL ENSURE THAT THE POLES MEET ALL NORTH CAROLINA & LOCAL AHJ CODES WITH REGARDS TO EPA RATINGS, BURIAL DEPTHS, POLE REQUIREMENTS, ETC. PRIOR TO BEGINNING WORK.
4. ALL EXTERIOR SITE LIGHTING SHALL BE DESIGNED TO PREVENT OFF-SITE GLARE.

PHOTOMETRIC SITE LEGEND

- POLE FIXTURE - SEE FIXTURE SCHEDULE
- POLE OR BOLLARD FIXTURE - SEE FIXTURE SCHEDULE. IF PRESENT, ARROW INDICATES AIMING DIRECTION.
- BLDG. FIXTURE - SEE FIXTURE SCHEDULE

1 SITE PLAN - LIGHTING
SCALE: 1" = 30'

THESE DRAWINGS WILL BE AT THE SCALE INDICATED WHEN PLOTTED AT 24" X 36"

GRENSHAW CONSULTING
2516 Sum Street, Suite 200
Raleigh, NC 27607
919-871-5070
Fax 871-5820
NC LICENSE #C-1166

CAROLINA
SEAL
36378
ENGINEER
6/12/19

STATE EMPLOYEES' CREDIT UNION
CHARTERWOOD BRANCH (CHARTERWOOD PH 2)
CHAPEL HILL, ORANGE COUNTY, NC

REVISIONS:		
NO.	DATE	DESCRIPTION
1	12/07/18	REVIEW COMMENTS
2	03/25/19	REVISION
3	06/12/19	REVISION

DATE:
AUGUST 3, 2018

CONTENTS
SITE PLAN - LIGHTING

SHEET
SL1001