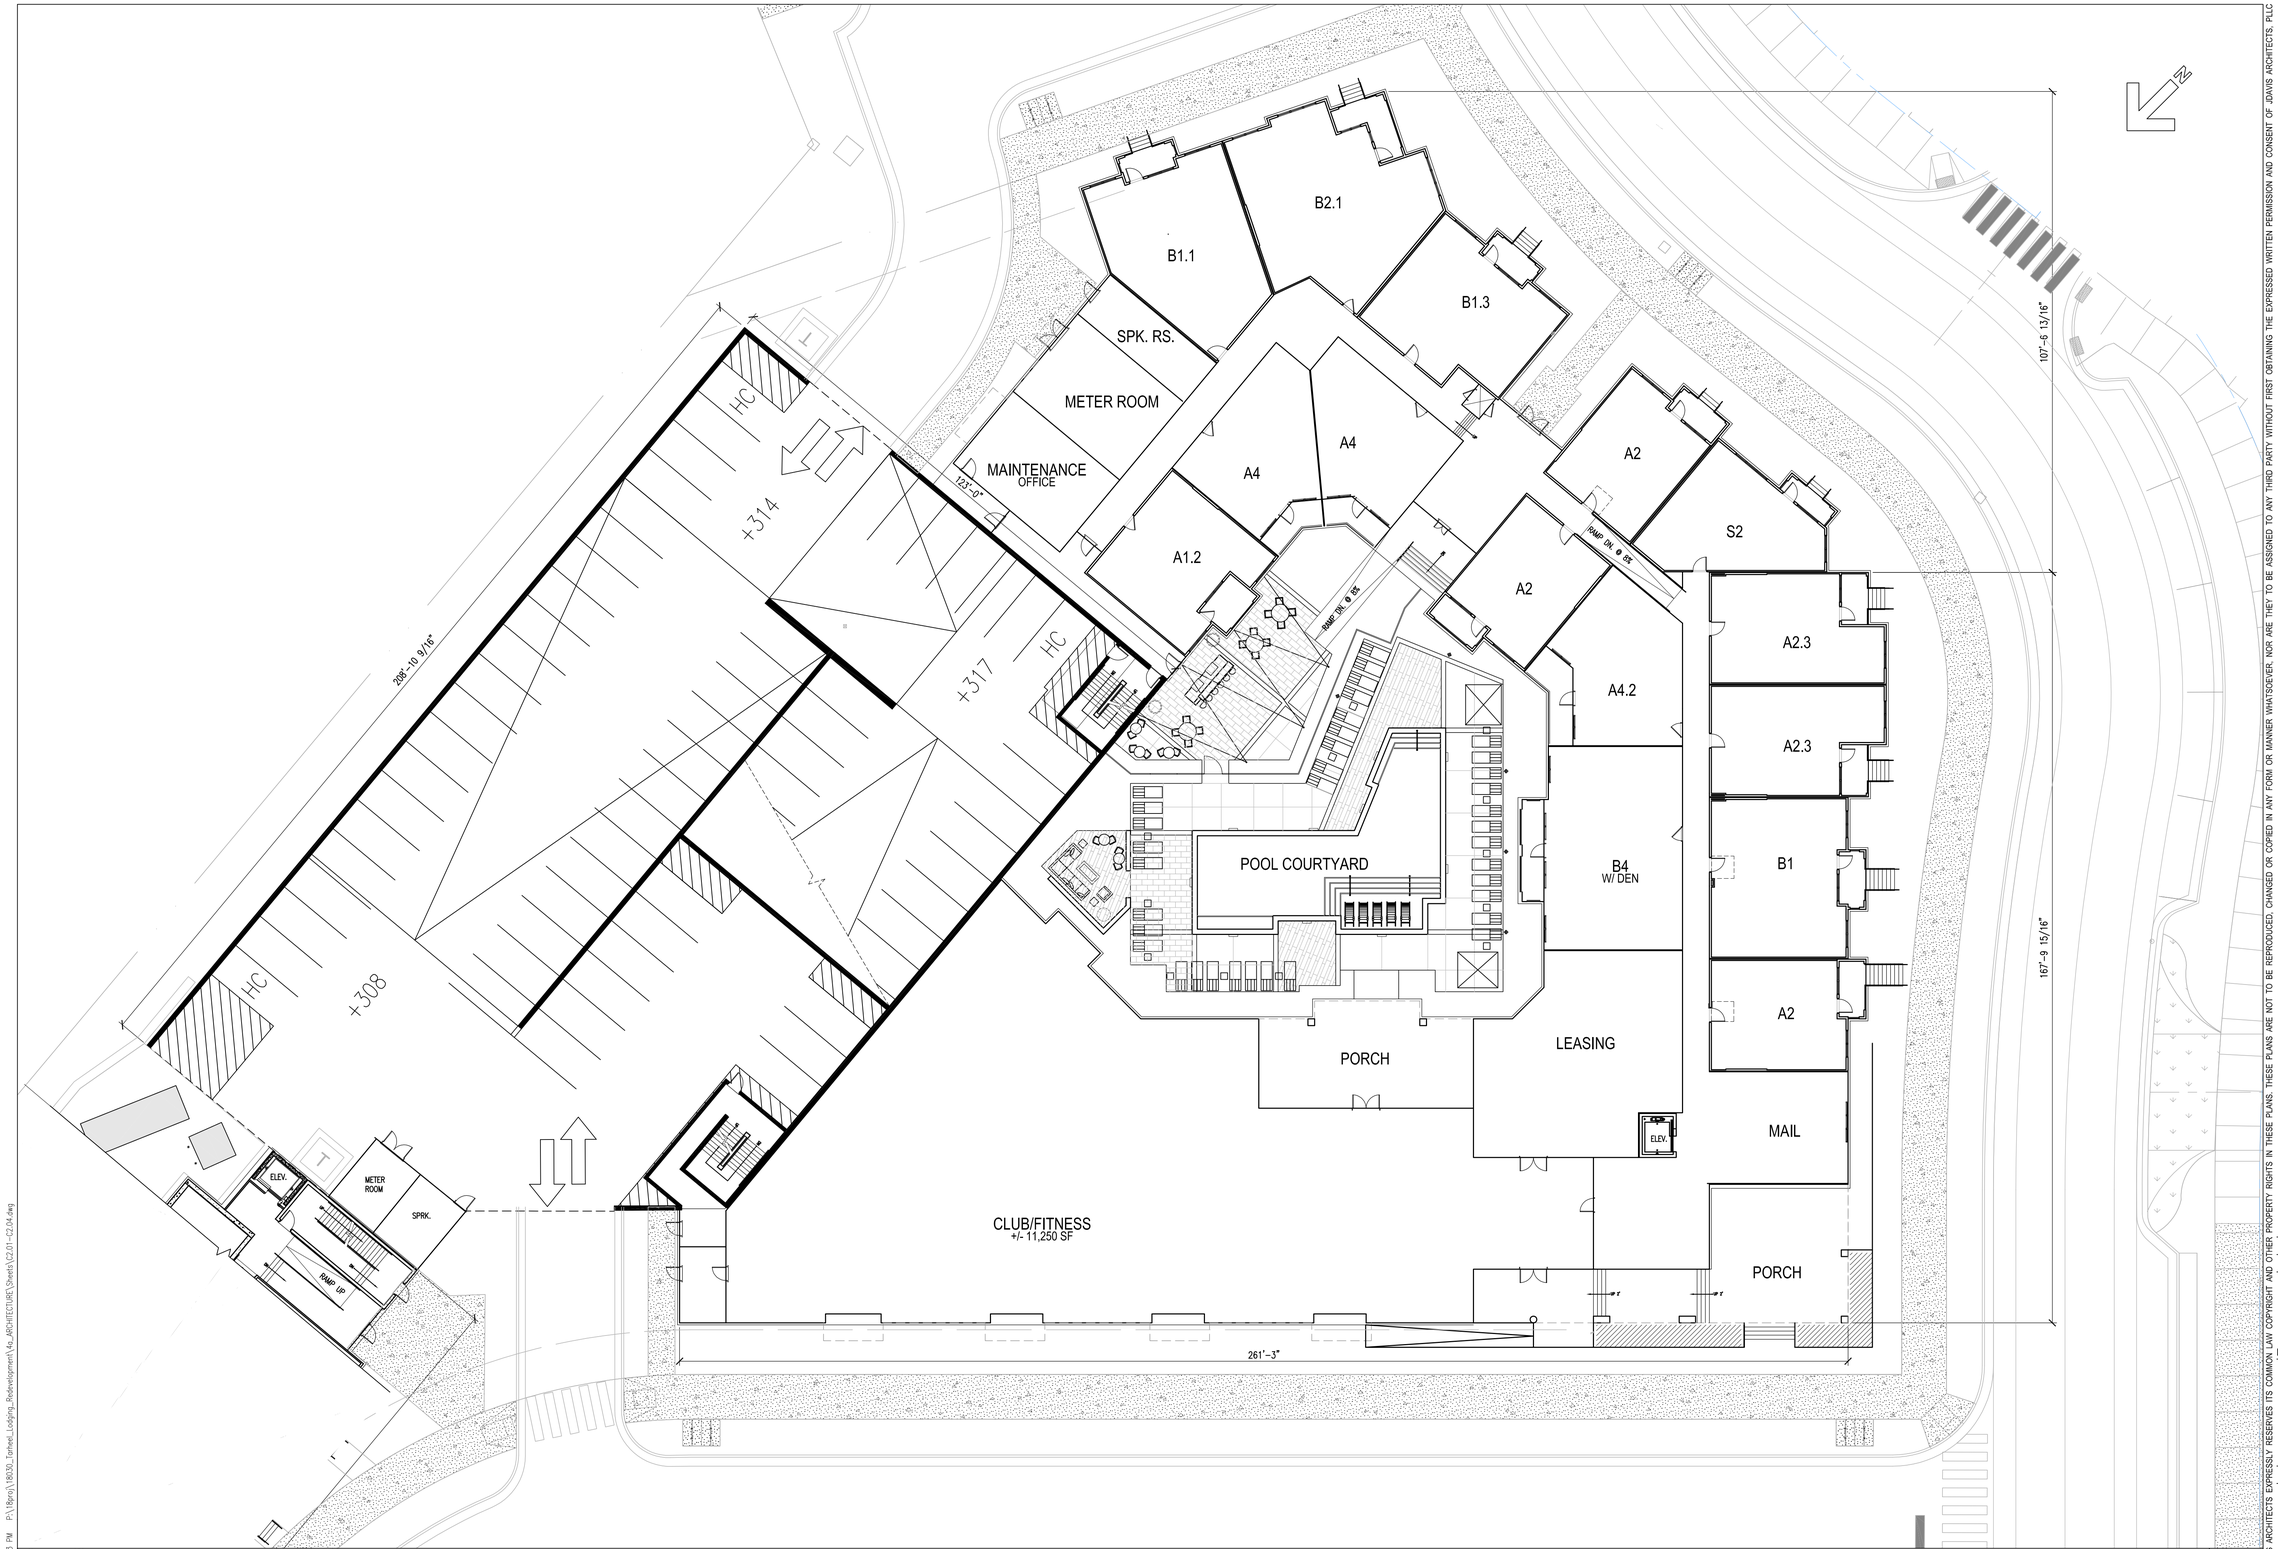


BUILDING 3 - LEVEL 1
SCALE: 1/16" = 1'-0"

1

©2018 DAVIS ARCHITECTS EXPRESSLY RESERVES ITS COMMON LAW COPYRIGHT AND OTHER PROPERTY RIGHTS IN THESE PLANS. THESE PLANS ARE NOT TO BE REPRODUCED, CHANGED OR COPIED IN ANY FORM OR MANNER WHATSOEVER, NOR ARE THEY TO BE ASSIGNED TO ANY THIRD PARTY WITHOUT FIRST OBTAINING THE EXPRESSED WRITTEN PERMISSION AND CONSENT OF DAVIS ARCHITECTS, PLLC

JDAVIS
510 South Wilmington St. | Raleigh, NC 27601 | tel 919.835.1500
1516 Walnut St., Suite 1308 | Philadelphia, PA 19102 | tel 215.545.0121

Tarheel Lodging, LLC & Unicorn Group Fifteen, LLC

Tarheel Lodging Redevelopment

Chapel Hill, NC

FOR REVIEW ONLY

J. DAVIS ARCHITECTS, P.L.L.C. REGISTERED ARCHITECTURAL COMPANY CERT. NO. 51208 NORTH CAROLINA RALEIGH, N.C.

		DATE
PROJECT:	18030	Start Date
ISSUE:	CDC SET	07.20.2018
REVISIONS:		
DRAWN BY:		
CHECKED BY:		
CONTENT:	BUILDING PLAN	

C2.01

7/18/2018 5:43 PM P:\1 Bjorn\18030_ Tarheel_ Lodging_ Redevelopment\ 4s_ ARCHITECTURE\ Sheets\ C2.01 - C2.04.dwg



BUILDING 3 - LEVEL 2-5
SCALE: 1/16" = 1'-0"

1

©2018 DAVIS ARCHITECTS EXPRESSLY RESERVES ITS COMMON LAW COPYRIGHT AND OTHER PROPERTY RIGHTS IN THESE PLANS. THESE PLANS ARE NOT TO BE REPRODUCED, CHANGED OR COPIED IN ANY FORM OR MANNER WHATSOEVER, NOR ARE THEY TO BE ASSIGNED TO ANY THIRD PARTY WITHOUT FIRST OBTAINING THE EXPRESSED WRITTEN PERMISSION AND CONSENT OF JDAVIS ARCHITECTS, PLLC

Tarheel Lodging, LLC & Unicorn Group Fifteen, LLC

Tarheel Lodging Redevelopment

Chapel Hill, NC

JDAVIS
510 South Wilmington St. | Raleigh, NC 27601 | tel 919.835.1500
1518 Walnut St, Suite 1308 | Philadelphia, PA 19102 | tel 215.545.0121


FOR REVIEW ONLY

J. DAVIS ARCHITECTS, P.L.L.C. REGISTERED ARCHITECTURAL COMPANY CERT. NO. 51208 NORTH CAROLINA RALEIGH, N.C.

		DATE
PROJECT:	18030	Start Date
ISSUE:	CDC SET	07.20.2018
REVISIONS:		
DRAWN BY:		
CHECKED BY:		
CONTENT:	BUILDING PLAN	

C2.02

7/18/2018 5:44 PM P:\1 Bjorn\18030_Tarheel_Lodging_Redevelopment\4s_ARCHITECTURE\Sheets\C2.01 - C2.04.dwg

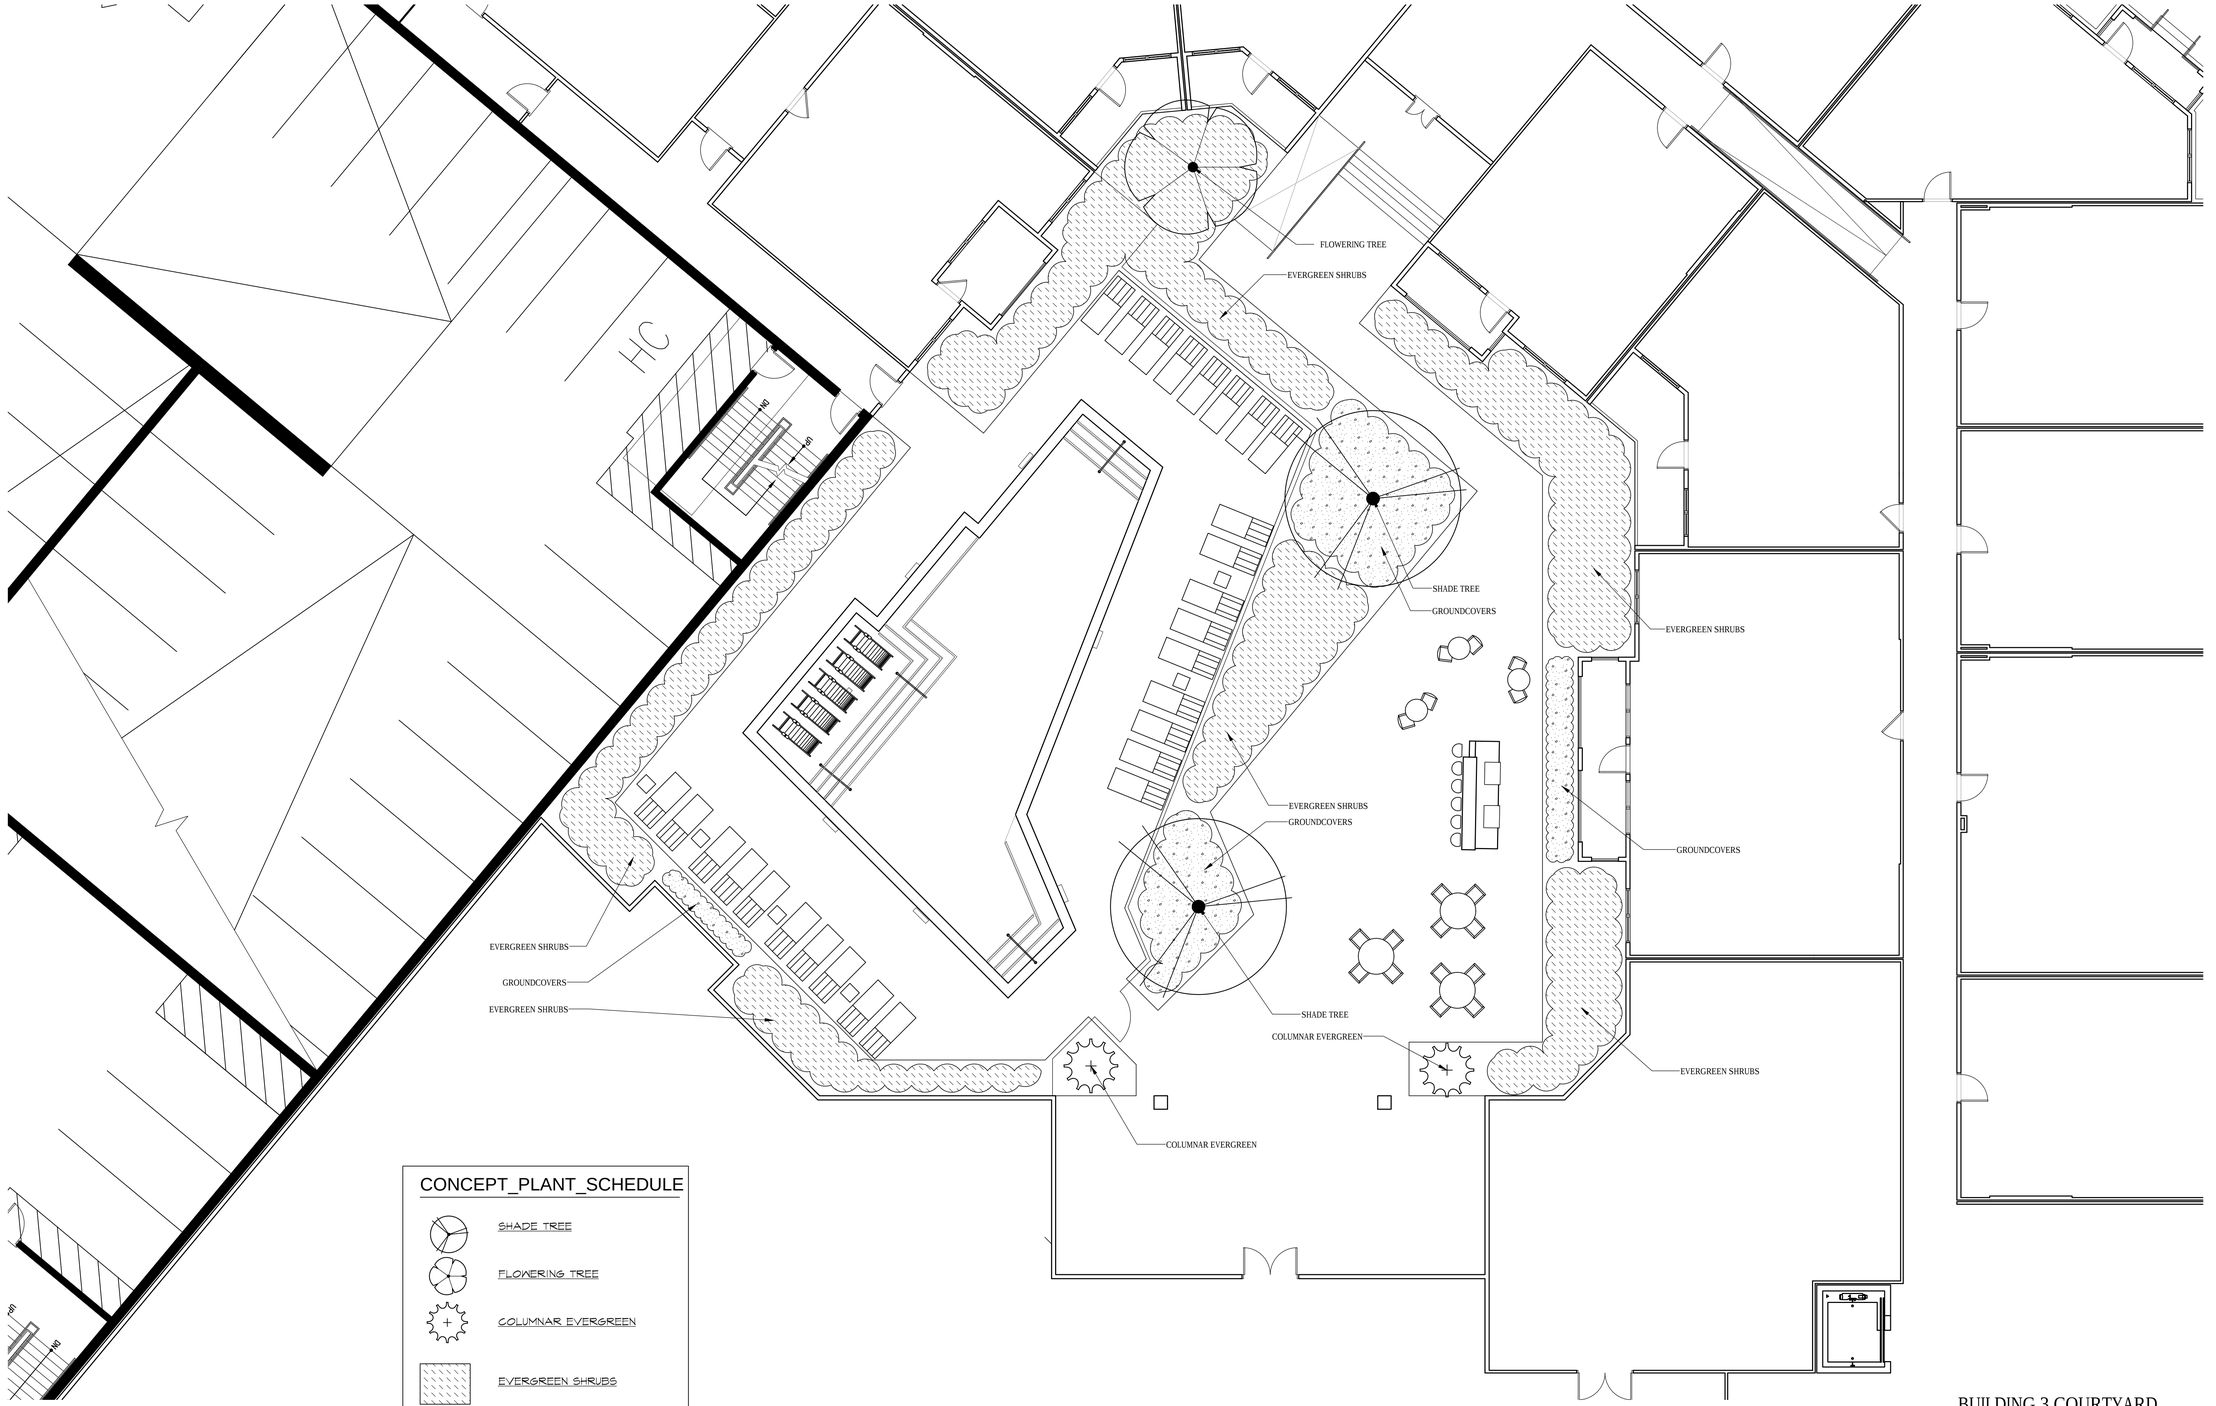

CONCEPT_PLANT_SCHEDULE

- SHADE TREE
- FLOWERING TREE
- COLUMNAR EVERGREEN
- EVERGREEN SHRUBS
- GROUNDCOVERS

BUILDING 3 COURTYARD
LANDSCAPE PLAN

NAD 83 F & NAVD 88 F

8' 4' 0 8' 16'

SCALE: 1" = 8'

© 2018 J.DAVIS ARCHITECTS EXPRESSLY RESERVES ITS COMMON LAW COPYRIGHT AND OTHER PROPERTY RIGHTS IN THESE PLANS. THESE PLANS ARE NOT TO BE REPRODUCED, CHANGED OR COPIED IN ANY FORM OR MANNER WHATSOEVER, NOR ARE THEY TO BE ASSIGNED TO ANY THIRD PARTY WITHOUT FIRST OBTAINING THE EXPRESSED WRITTEN PERMISSION AND CONSENT OF J.DAVIS ARCHITECTS, PLLC

Tarheel Lodging, LLC & Unicorn Group Fifteen, LLC

Tarheel Lodging Redevelopment

Chapel Hill, NC

J.DAVIS
510 South Wilmington St. | Raleigh, NC 27601 | tel 919.825.1500
1519 Walnut St., Suite 1305 | Philadelphia, PA 19102 | tel 215.545.0121


FOR REVIEW ONLY

J. DAVIS ARCHITECTS, PLLC
REGISTERED ARCHITECTURAL COMPANY
CERT. NO. 51208
NORTH CAROLINA
RALEIGH, N.C.

		DATE
PROJECT:	18030	Start Date
ISSUE:	CDC SET	07.20.2018
REVISIONS:		
DRAWN BY:		
CHECKED BY:		
CONTENT:		

C2.03

7/18/2018 11:10:17 AM B:\proj\18030_Tarheel_Lodging_Redevelopment\4c_LAND\dwg-LA\CDC_Pool Courtyard.dwg

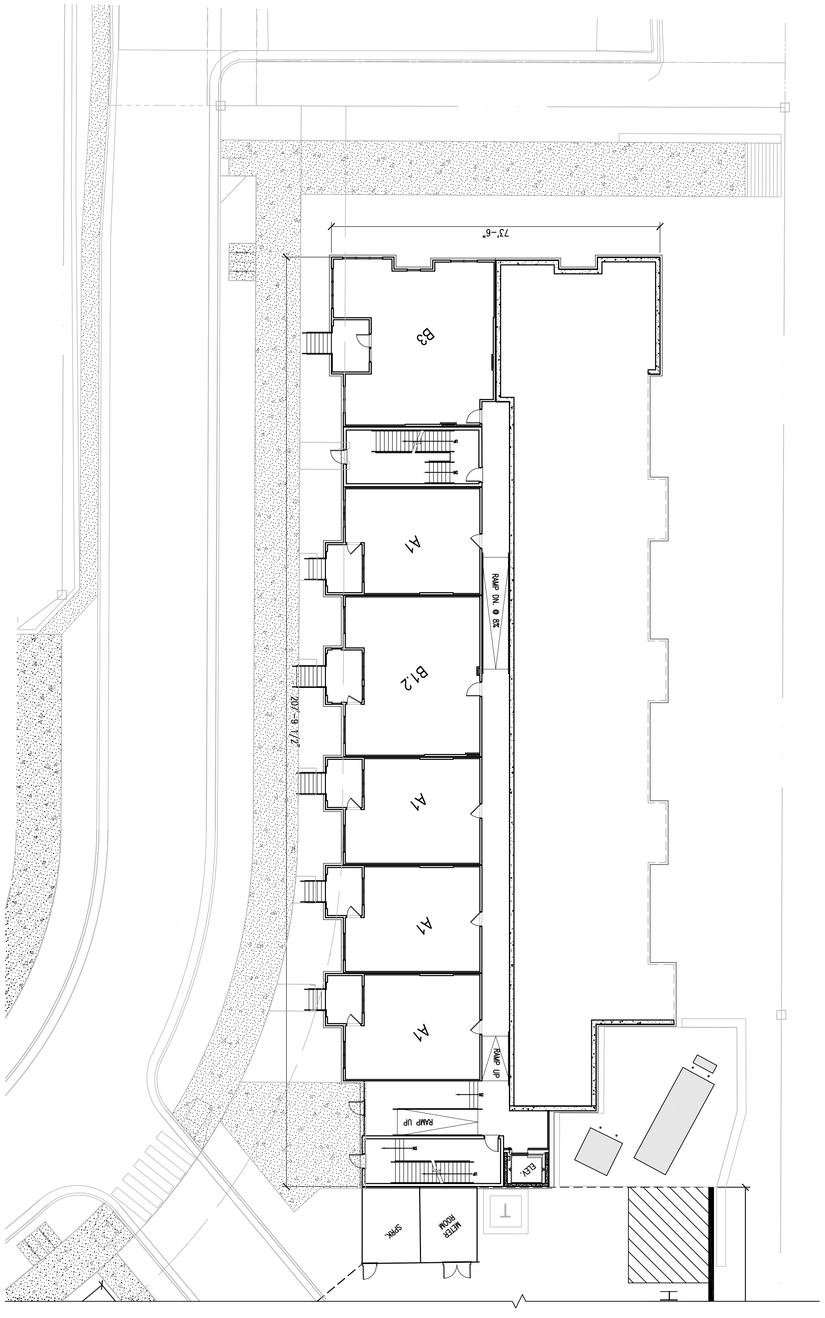

BUILDING 4 - LEVEL 1

SCALE: 1/16" = 1'-0"

1

N

©2018 JDAVIS ARCHITECTS EXPRESSLY RESERVES ITS COMMON LAW COPYRIGHT AND OTHER PROPERTY RIGHTS IN THESE PLANS. THESE PLANS ARE NOT TO BE REPRODUCED, CHANGED OR COPIED IN ANY FORM OR MANNER WHATSOEVER, NOR ARE THEY TO BE ASSIGNED TO ANY THIRD PARTY WITHOUT FIRST OBTAINING THE EXPRESSED WRITTEN PERMISSION AND CONSENT OF JDAVIS ARCHITECTS, PLLC

C2.04

CONTENT: BUILDING PLAN

DRAWN BY:

CHECKED BY:

REVISIONS:

PROJECT: 18030

ISSUE: CDC SET

DATE: Start Date 07.20.2018

REGISTERED ARCHITECT JOHN R. DAVIS III CERT. NO. 31228 RALEIGH, NC JDAVIS ARCHITECTS PLLC

FOR REVIEW ONLY

Tarheel Lodging, LLC & Unicorn Group Fifteen, LLC


Tarheel Lodging Redevelopment

Chapel Hill, NC

JDAVIS

510 South Wilmington St. | Raleigh, NC 27601 | tel 919.835.1500

1518 Walnut St. Suite 1308 | Philadelphia, PA 19102 | tel 215.545.0121

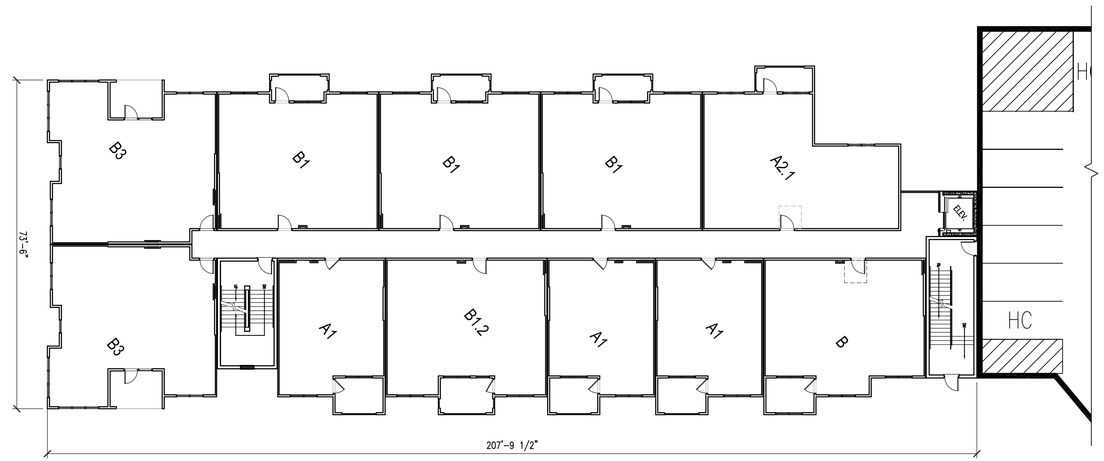

BUILDING 4 - LEVEL 5 | 2
SCALE: 1/16" = 1'-0"



BUILDING 4 - LEVELS 2-4 | 1
SCALE: 1/16" = 1'-0"

©2018 J.DAVIS ARCHITECTS EXPRESSLY RESERVES ITS COMMON LAW COPYRIGHT AND OTHER PROPERTY RIGHTS IN THESE PLANS. THESE PLANS ARE NOT TO BE REPRODUCED, CHANGED OR COPIED IN ANY FORM OR MANNER WHATSOEVER, NOR ARE THEY TO BE ASSIGNED TO ANY THIRD PARTY WITHOUT FIRST OBTAINING THE EXPRESSED WRITTEN PERMISSION AND CONSENT OF JDAVIS ARCHITECTS, PLLC

J DAVIS
510 South Wilmington St. | Raleigh, NC 27601 | tel 919.835.1500
1518 Walnut St, Suite 1308 | Philadelphia, PA 19102 | tel 215.545.0121

Tarheel Lodging, LLC & Unicorn Group Fifteen, LLC

Tarheel Lodging Redevelopment

Chapel Hill, NC


FOR REVIEW ONLY

J. DAVIS ARCHITECTS, PLLC
REGISTERED ARCHITECTURAL COMPANY
CERT. NO. 51208
NORTH CAROLINA
RALEIGH, N.C.


		DATE
PROJECT:	18030	Start Date
ISSUE:	CDC SET	07.20.2018
REVISIONS:		
DRAWN BY:		
CHECKED BY:		
CONTENT:	BUILDING PLANS	

C2.05


7/18/2018 5:45 PM P:\18proj\18030_Tarheel_Lodging_Redevelopment\14s_ARCHITECT\ARCH\Sheets\C2.01-C2.04.dwg

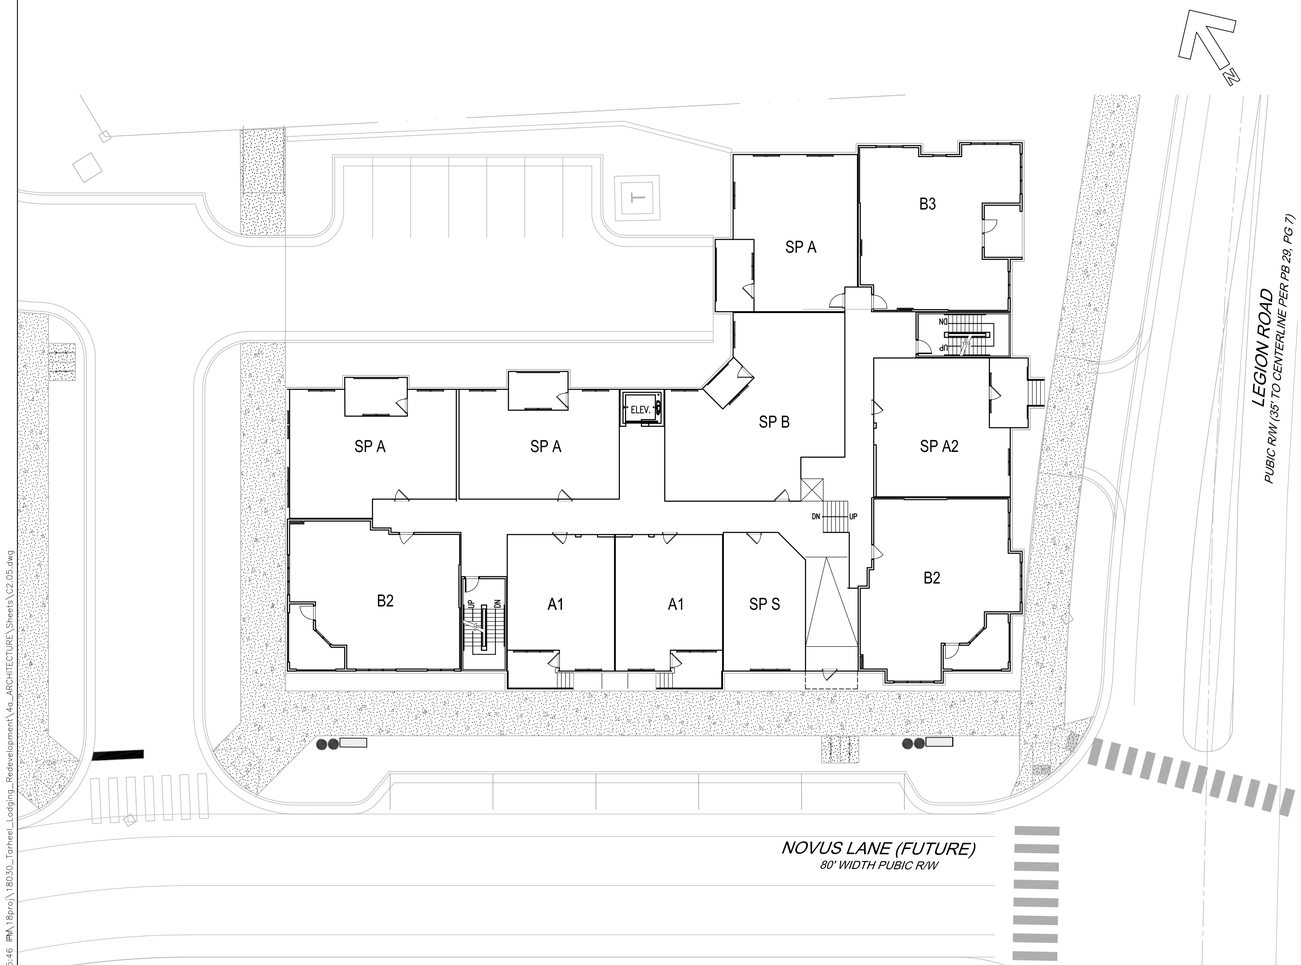

BUILDING 5 - LEVEL 2 | 2
SCALE: 1/16" = 1'-0"

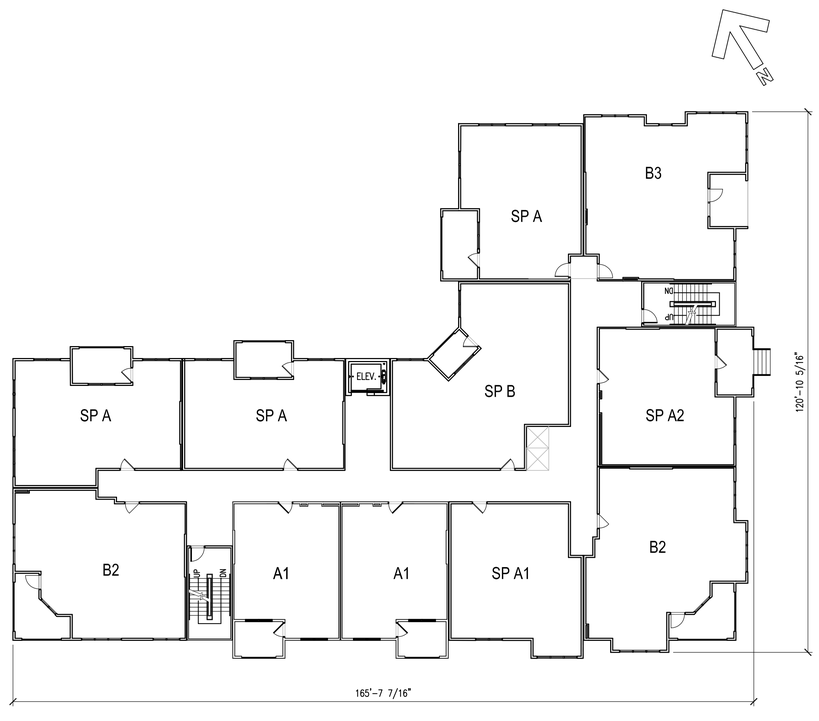

BUILING 5 - LEVELS 3-4 | 3
SCALE: 1/16" = 1'-0"

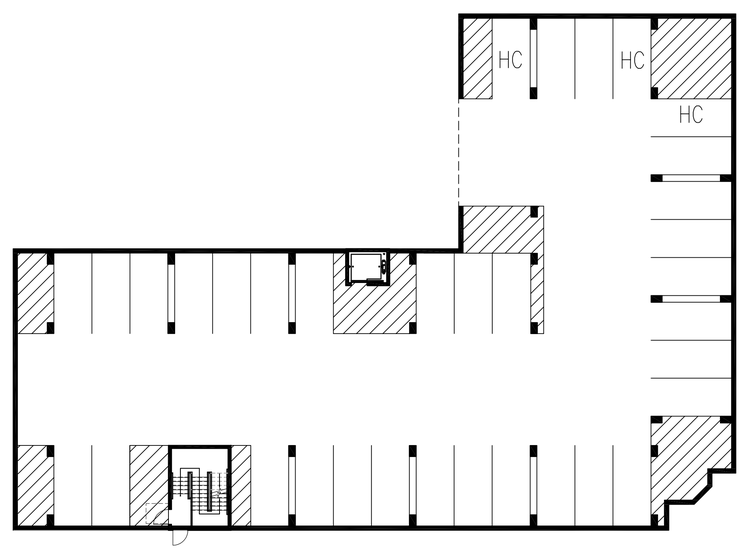

BUILDING 5 - LEVEL 1 | 1
SCALE: 1/16" = 1'-0"

©2018 JDAVIS ARCHITECTS EXPRESSLY RESERVES ITS COMMON LAW COPYRIGHT AND OTHER PROPERTY RIGHTS IN THESE PLANS. THESE PLANS ARE NOT TO BE REPRODUCED, CHANGED OR COPIED IN ANY FORM OR MANNER WHATSOEVER, NOR ARE THEY TO BE ASSIGNED TO ANY THIRD PARTY WITHOUT FIRST OBTAINING THE EXPRESSED WRITTEN PERMISSION AND CONSENT OF JDAVIS ARCHITECTS, PLLC

JDAVIS
510 South Wilmington St. | Raleigh, NC 27601 | tel 919.835.1500
1518 Walnut St., Suite 1308 | Philadelphia, PA 19102 | tel 215.545.0121

Tarheel Lodging, LLC & Unicorn Group Fifteen, LLC

Tarheel Lodging Redevelopment

Chapel Hill, NC

FOR REVIEW ONLY

J. DAVIS ARCHITECTS, PLLC
REGISTERED ARCHITECTURAL COMPANY
CERT. NO. 51208
NORTH CAROLINA
RALEIGH, N.C.


		DATE
PROJECT:	18030	Start Date
ISSUE:	CDC SET	07.09.2018
REVISIONS:		
DRAWN BY:		
CHECKED BY:		
CONTENT:	BUILDING PLANS	

C2.06

7/18/2018 5:46 PM \\18pro\1\18030_Tarheel_Lodging_Redevelopment\14o_ARCHITECTURE\Sheets\C2.05.dwg



GLAZING	24.02%
CEMENTITIOUS SIDING	20.24%
CEMENTITIOUS PANEL	14.91%
BRICK	23.70%

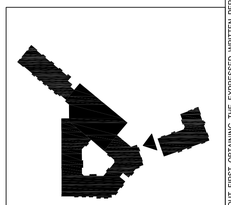


BUILDING 3 ELEVATION - STREET 2 — 4
SCALE: 1/16" = 1'-0"

NOT USED — 5
SCALE: N.T.S.

GLAZING	27.67%
CEMENTITIOUS SIDING	11.10%
CEMENTITIOUS PANEL	15.90%
BRICK	32.59%




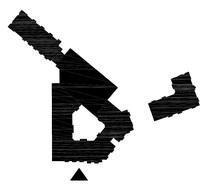

BUILDING 3 ELEVATION A - NOVUS LANE — 3
SCALE: 1/16" = 1'-0"




GLAZING	36.55%
CEMENTITIOUS SIDING	18.06%
CEMENTITIOUS PANEL	10.20%
BRICK	23.97%

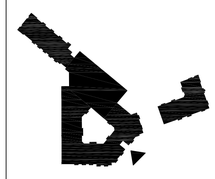

BUILDING 3 ELEVATION B - NOVUS LANE — 2
SCALE: 1/16" = 1'-0"



GLAZING	25.11%
CEMENTITIOUS SIDING	8.81%
CEMENTITIOUS PANEL	10.52%
BRICK	17.55%

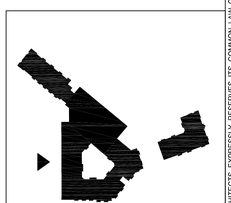

BUILDING 3 ELEVATION - STREET 1 — 1
SCALE: 1/16" = 1'-0"

©2018 DAVIS ARCHITECTS EXPRESSLY RESERVES ITS COMMON LAW COPYRIGHT AND OTHER PROPERTY RIGHTS IN THESE PLANS. THESE PLANS ARE NOT TO BE REPRODUCED, CHANGED OR COPIED IN ANY FORM OR MANNER WHATSOEVER, NOR ARE THEY TO BE ASSIGNED TO ANY THIRD PARTY WITHOUT FIRST OBTAINING THE EXPRESSED WRITTEN PERMISSION AND CONSENT OF JDAVIS ARCHITECTS, PLLC

JDAVIS
510 South Wilmington St. | Raleigh, NC 27601 | tel 919.835.1500
1518 Walnut St. Suite 1308 | Philadelphia, PA 19102 | tel 215.545.0121

Tarheel Lodging, LLC & Unicorn Group Fifteen, LLC

Tarheel Lodging Redevelopment

Chapel Hill, NC

FOR REVIEW ONLY

J. DAVIS ARCHITECTS, PLLC — REGISTERED ARCHITECTURAL COMPANY — CERT. NO. 51208 — NORTH CAROLINA — RALEIGH, N.C.

		DATE
PROJECT:	18030	Start Date
ISSUE:	CDC SET	07.20.2018
REVISIONS:		
DRAWN BY:		
CHECKED BY:		
CONTENT:		

C3.01

7/19/2018 10:11 PM\\Bpro\\18030_Tarheel_Lodging_Redevelopment\\4a_ARCHITECTURE\\Sheets\\C3.01 - C3.02.dwg

NOT USED
SCALE: N.T.S.


4

NOT USED
SCALE: N.T.S.

3

GLAZING	21.96%
CEMENTITIOUS SIDING	15.05%
CEMENTITIOUS PANEL	4.42%
BRICK	53.63%



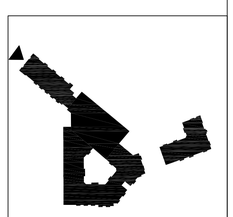

BUILDING 4 ELEVATION - NORTHWEST
SCALE: 1/16" = 1'-0"

2

GLAZING	28.15%
CEMENTITIOUS SIDING	21.64%
CEMENTITIOUS PANEL	7.77%
BRICK	28.15%





BUILDING 4 ELEVATION - STREET 1
SCALE: 1/16" = 1'-0"

1

©2018 JDAVIS ARCHITECTS EXPRESSLY RESERVES ITS COMMON LAW COPYRIGHT AND OTHER PROPERTY RIGHTS IN THESE PLANS. THESE PLANS ARE NOT TO BE REPRODUCED, CHANGED OR COPIED IN ANY FORM OR MANNER WHATSOEVER, NOR ARE THEY TO BE ASSIGNED TO ANY THIRD PARTY WITHOUT FIRST OBTAINING THE EXPRESSED WRITTEN PERMISSION AND CONSENT OF JDAVIS ARCHITECTS, PLLC

JDAVIS
510 South Wilmington St. | Raleigh, NC 27601 | tel 919.835.1500
1518 Walnut St. Suite 1308 | Philadelphia, PA 19102 | tel 215.545.0721

Tarheel Lodging, LLC & Unicorn Group Fifteen, LLC

Tarheel Lodging Redevelopment

Chapel Hill, NC

FOR REVIEW ONLY

J. DAVIS ARCHITECTS, PLLC REGISTERED ARCHITECTURAL COMPANY CERT. NO. 51208 NORTH CAROLINA RALEIGH, N.C.

		DATE
PROJECT:	18030	Start Date
ISSUE:	CDC SET	07.20.2018
REVISIONS:		
DRAWN BY:		
CHECKED BY:		
CONTENT:		


C3.02

7/19/2018 10:34 AM(8pro):\18030_Tarheel_Lodging_Redevelopment\4o_ARCHITECTURE\Sheets\C3.01-C3.02.dwg


NOT USED

SCALE: N.T.S.

5

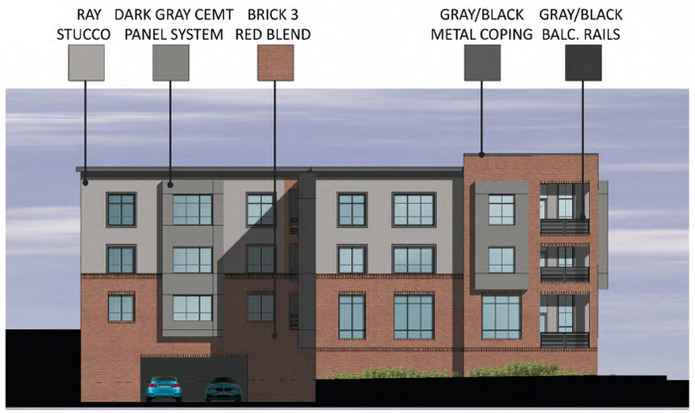

GLAZING	17.65%
CEMENTITIOUS SIDING	16.87%
CEMENTITIOUS PANEL	7.62%
BRICK	45.20%

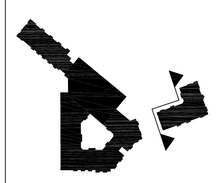

BUILDING 5 ELEVATION - STREET 2

SCALE: 1/16" = 1'-0"

3


NOT USED

SCALE: N.T.S.

4



GLAZING	28.08%
CEMENTITIOUS SIDING	9.48%
CEMENTITIOUS PANEL	8.35%
BRICK	47.69%

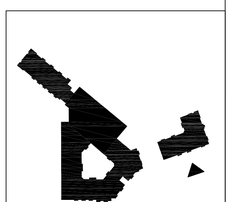

BUILDING 5 ELEVATION - NOVUS LANE

SCALE: 1/16" = 1'-0"

2



GLAZING	27.72%
CEMENTITIOUS SIDING	9.09%
CEMENTITIOUS PANEL	13.77%
BRICK	53.74%



BUILDING 5 ELEVATION - LEGION ROAD

SCALE: 1/16" = 1'-0"

1

©2018 DAVIS ARCHITECTS, PLLC RESERVES ITS COMMON LAW COPYRIGHT AND OTHER PROPERTY RIGHTS IN THESE PLANS. THESE PLANS ARE NOT TO BE REPRODUCED, CHANGED OR COPIED IN ANY FORM OR MANNER WHATSOEVER, NOR ARE THEY TO BE ASSIGNED TO ANY THIRD PARTY WITHOUT FIRST OBTAINING THE EXPRESSED WRITTEN PERMISSION AND CONSENT OF JDAVIS ARCHITECTS, PLLC

JDAVIS

510 South Wilmington St. | Raleigh, NC 27601 | tel 919.835.1500
1518 Walnut St. Suite 1308 | Philadelphia, PA 19102 | tel 215.545.0121

Tarheel Lodging, LLC & Unicorn Group Fifteen, LLC

Tarheel Lodging Redevelopment

Chapel Hill, NC

FOR REVIEW ONLY


J. DAVIS ARCHITECTS, PLLC REGISTERED ARCHITECTURAL COMPANY CERT. NO. 51208 NORTH CAROLINA RALEIGH, N.C.

		DATE
PROJECT:	18030	Start Date
ISSUE:	CDC SET	07.20.2018
	.	.
	.	.
	.	.
	.	.
REVISIONS:	.	.
	.	.
	.	.
	.	.
	.	.
	.	.
DRAWN BY:	.	
CHECKED BY:	.	
CONTENT:	.	
	.	
	.	
	.	

C3.03

7/19/2018 11:13:13 AM B:\proj\18030_Tarheel_Lodging_Redevelopment\4o_ARCHITECTURE\Sheets\C3.01 – C3.02.dwg




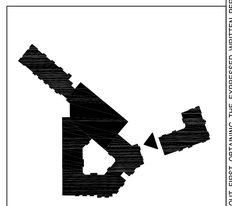


BUILDING 3 ELEVATION - STREET 2 | 4
SCALE: 1/16" = 1'-0"

NOT USED | 5
SCALE: N.T.S.



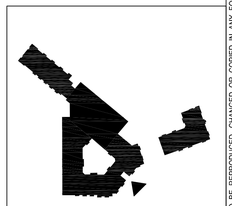


BUILDING 3 ELEVATION B - NOVUS LANE | 2
SCALE: 1/16" = 1'-0"

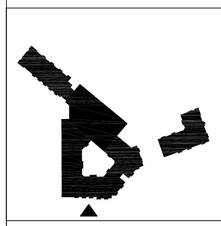



BUILDING 3 ELEVATION A - NOVUS LANE | 3
SCALE: 1/16" = 1'-0"



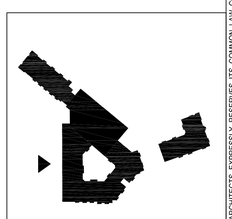

BUILDING 3 ELEVATION - STREET 1 | 1
SCALE: 1/16" = 1'-0"

©2018 DAVIS ARCHITECTS EXPRESSLY RESERVES ITS COMMON LAW COPYRIGHT AND OTHER PROPERTY RIGHTS IN THESE PLANS. THESE PLANS ARE NOT TO BE REPRODUCED, CHANGED OR COPIED IN ANY FORM OR MANNER WHATSOEVER, NOR ARE THEY TO BE ASSIGNED TO ANY THIRD PARTY WITHOUT FIRST OBTAINING THE EXPRESSED WRITTEN PERMISSION AND CONSENT OF JDAVIS ARCHITECTS, PLLC

JDAVIS
510 South Wilmington St. | Raleigh, NC 27601 | tel 919.835.1500
1519 Walnut St, Suite 1300 | Philadelphia, PA 19102 | tel 215.545.0121

Tarheel Lodging, LLC & Unicorn Group Fifteen, LLC

Tarheel Lodging Redevelopment

Chapel Hill, NC

FOR REVIEW ONLY

J. DAVIS ARCHITECTS, PLLC
REGISTERED ARCHITECTURAL COMPANY
CERT. NO. 51208
NORTH CAROLINA
RALEIGH, N.C.


		DATE
PROJECT:	18030	Start Date
ISSUE:	CDC SET	07.20.2018
REVISIONS:		
DRAWN BY:		
CHECKED BY:		
CONTENT:		


C3.04

7/19/2018 4:18 PM J:\18pro\18030_Tarheel_Lodging_Redevelopment\4a_ARCHITECTURE\Sheets\C3.01-C3.02.dwg




BUILDING 4 ELEVATION - REAR
SCALE: 1/16" = 1'-0" | 3

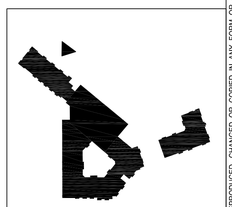

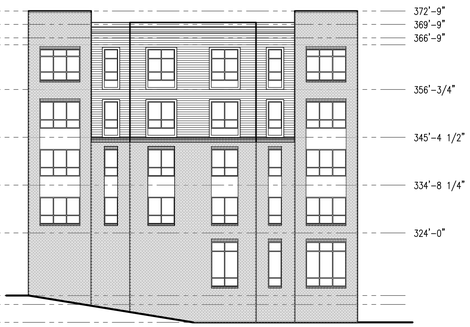


BUILDING 4 ELEVATION - NORTHWEST
SCALE: 1/16" = 1'-0" | 2

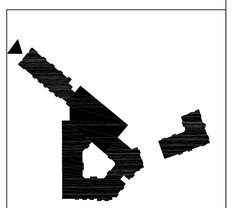



BUILDING 4 ELEVATION - STREET 1
SCALE: 1/16" = 1'-0" | 1

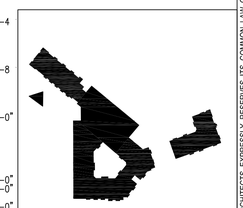

NOT USED
SCALE: N.T.S. | 4

©2018 DAVIS ARCHITECTS EXPRESSLY RESERVES ITS COMMON LAW COPYRIGHT AND OTHER PROPERTY RIGHTS IN THESE PLANS. THESE PLANS ARE NOT TO BE REPRODUCED, CHANGED OR COPIED IN ANY FORM OR MANNER WHATSOEVER, NOR ARE THEY TO BE ASSIGNED TO ANY THIRD PARTY WITHOUT FIRST OBTAINING THE EXPRESSED WRITTEN PERMISSION AND CONSENT OF JDAVIS ARCHITECTS, PLLC

JDAVIS
510 South Wilmington St. | Raleigh, NC 27601 | tel 919.835.1500
1518 Walnut St, Suite 1308 | Philadelphia, PA 19102 | tel 215.545.0121

Tarheel Lodging, LLC & Unicorn Group Fifteen, LLC

Tarheel Lodging Redevelopment

Chapel Hill, NC

FOR REVIEW ONLY

J. DAVIS ARCHITECTS, PLLC
REGISTERED ARCHITECTURAL COMPANY
CERT. NO. 51208
NORTH CAROLINA
RALEIGH, N.C.


		DATE
PROJECT:	18030	Start Date
ISSUE:	CDC SET	07.20.2018
REVISIONS:		
DRAWN BY:		
CHECKED BY:		
CONTENT:		

C3.05

7/19/2018 12:05 PM J:\Projects\18030_Tarheel_Lodging_Redevelopment\4a_ARCHITECTURE\Sheets\C3.01-C3.02.dwg

NOT USED

SCALE: N.T.S. | 6

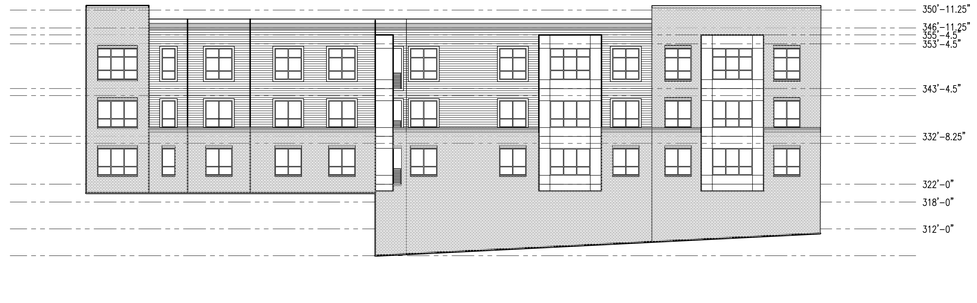

BUILDING 5 ELEVATION - REAR

SCALE: N.T.S. | 4



BUILDING 5 ELEVATION - STREET 2

SCALE: 1/16" = 1'-0" | 3



BUILDING 5 ELEVATION - NOVUS LANE

SCALE: 1/16" = 1'-0" | 2



BUILDING 5 ELEVATION - LEGION ROAD

SCALE: 1/16" = 1'-0" | 1

©2018 DAVIS ARCHITECTS EXPRESSLY RESERVES ITS COMMON LAW COPYRIGHT AND OTHER PROPERTY RIGHTS IN THESE PLANS. THESE PLANS ARE NOT TO BE REPRODUCED, CHANGED OR COPIED IN any FORM OR MANNER WHATSOEVER, NOR ARE THEY TO BE ASSIGNED TO ANY THIRD PARTY WITHOUT FIRST OBTAINING THE EXPRESSED WRITTEN PERMISSION AND CONSENT OF JDAVIS ARCHITECTS, PLLC

JDAVIS

510 South Wilmington St. | Raleigh, NC 27601 | tel 919.835.1500
1518 Walnut St, Suite 1308 | Philadelphia, PA 19102 | tel 215.545.0121

Tarheel Lodging, LLC & Unicorn Group Fifteen, LLC

Tarheel Lodging Redevelopment

Chapel Hill, NC

FOR REVIEW ONLY


J. DAVIS ARCHITECTS, PLLC REGISTERED ARCHITECTURAL COMPANY CERT. NO. 51208 NORTH CAROLINA RALEIGH, N.C.


		DATE
PROJECT:	18030	Start Date
ISSUE:	CDC SET	07.20.2018
REVISIONS:		
DRAWN BY:		
CHECKED BY:		
CONTENT:		

C3.06


7/19/2018 12:07:17 PM \\Bpra\\18030_Tarheel_Lodging_Redevelopment\4o_ARCHITECTURE\Sheets\C3.01-C3.02.dwg


NOT USED
SCALE: N.T.S.
4

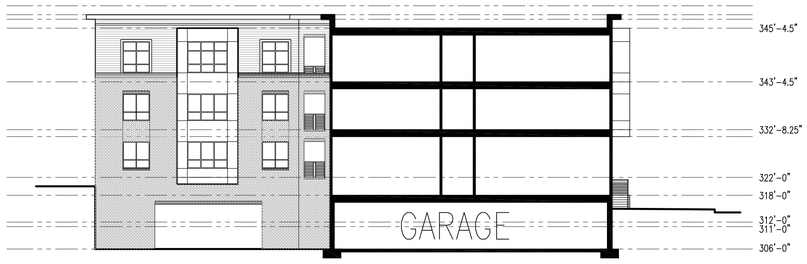

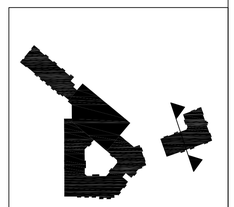



BUILDING 5 - BUILDING SECTION
SCALE: 1/16" = 1'-0"
3

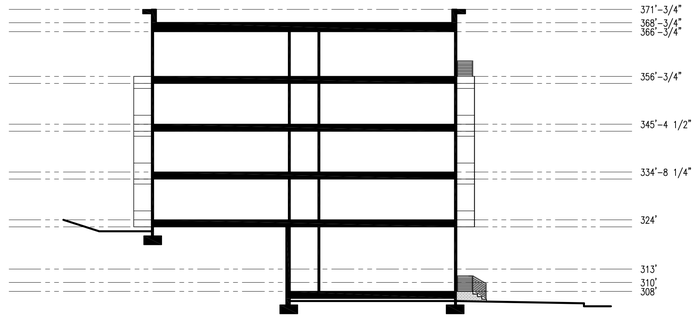

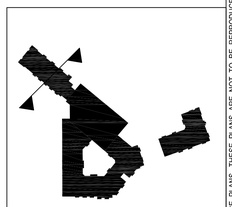

BUILDING 4 - BUILDING SECTION
SCALE: 1/16" = 1'-0"
2

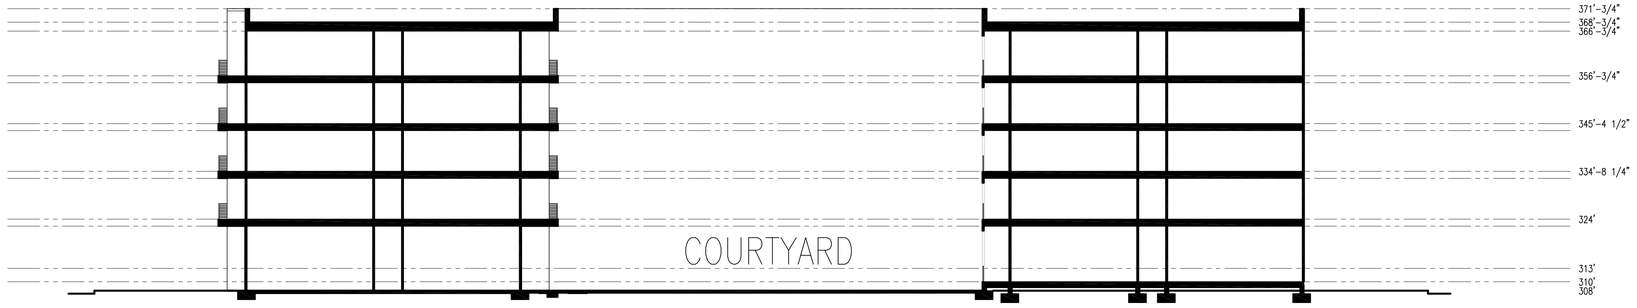

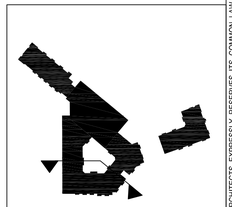

BUILDING 3 - BUILDING SECTION
SCALE: 1/16" = 1'-0"
1

©2018 JDAVIS ARCHITECTS EXPRESSLY RESERVES ITS COMMON LAW COPYRIGHT AND OTHER PROPERTY RIGHTS IN THESE PLANS. THESE PLANS ARE NOT TO BE REPRODUCED, CHANGED OR COPIED IN ANY FORM OR MANNER WHATSOEVER, NOR ARE THEY TO BE ASSIGNED TO ANY THIRD PARTY WITHOUT FIRST OBTAINING THE EXPRESSED WRITTEN PERMISSION AND CONSENT OF JDAVIS ARCHITECTS, PLLC

JDAVIS
510 South Wilmington St. | Raleigh, NC 27601 | tel 919.835.1500
1518 Walnut St, Suite 1308 | Philadelphia, PA 19102 | tel 215.545.0121

Tarheel Lodging, LLC & Unicorn Group Fifteen, LLC

Tarheel Lodging Redevelopment

Chapel Hill, NC

FOR REVIEW ONLY

J. DAVIS ARCHITECTS, P.L.L.C. REGISTERED ARCHITECTURAL COMPANY CERT. NO. 51208 NORTH CAROLINA RALEIGH, N.C.

		DATE
PROJECT:	18030	Start Date
ISSUE:	CDC SET	07.20.2018
REVISIONS:		
DRAWN BY:		
CHECKED BY:		
CONTENT:		

C3.07

7/19/2018 12:03 PM T:\Projects\18030_Tarheel_Lodging_Redevelopment\4a_ARCHITECTURE\Sheets\C3.04.dwg