

ALL DESIGNS, DRAWINGS AND SPECIFICATIONS DEPICTED ON THIS SHEET ARE THE PROPERTY OF R4 ARCHITECTURE, P.A. ANY UNAUTHORIZED USE OR REPRODUCTION IS SUBJECT TO LEGAL PROSECUTION. POSSESSION IN ANY FORM CONSTITUTES ACCEPTANCE OF THESE CONDITIONS. COPYRIGHT 2020



1 ELEVATION - NORTH
Scale: 1/16" = 1'-0"



2 ELEVATION - SOUTH
Scale: 1/16" = 1'-0"




BRICK
DARK GREY WIRECUT



BRICK
RED SMOOTH FLASHED




STONE VENEER
BUFFSTONE

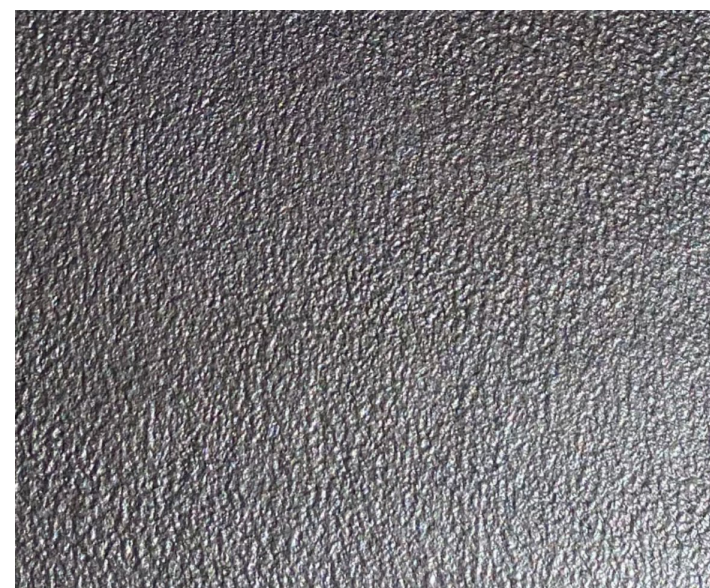

METALLIC COATING




WALL SCONCE
TEXTURED BRONZE

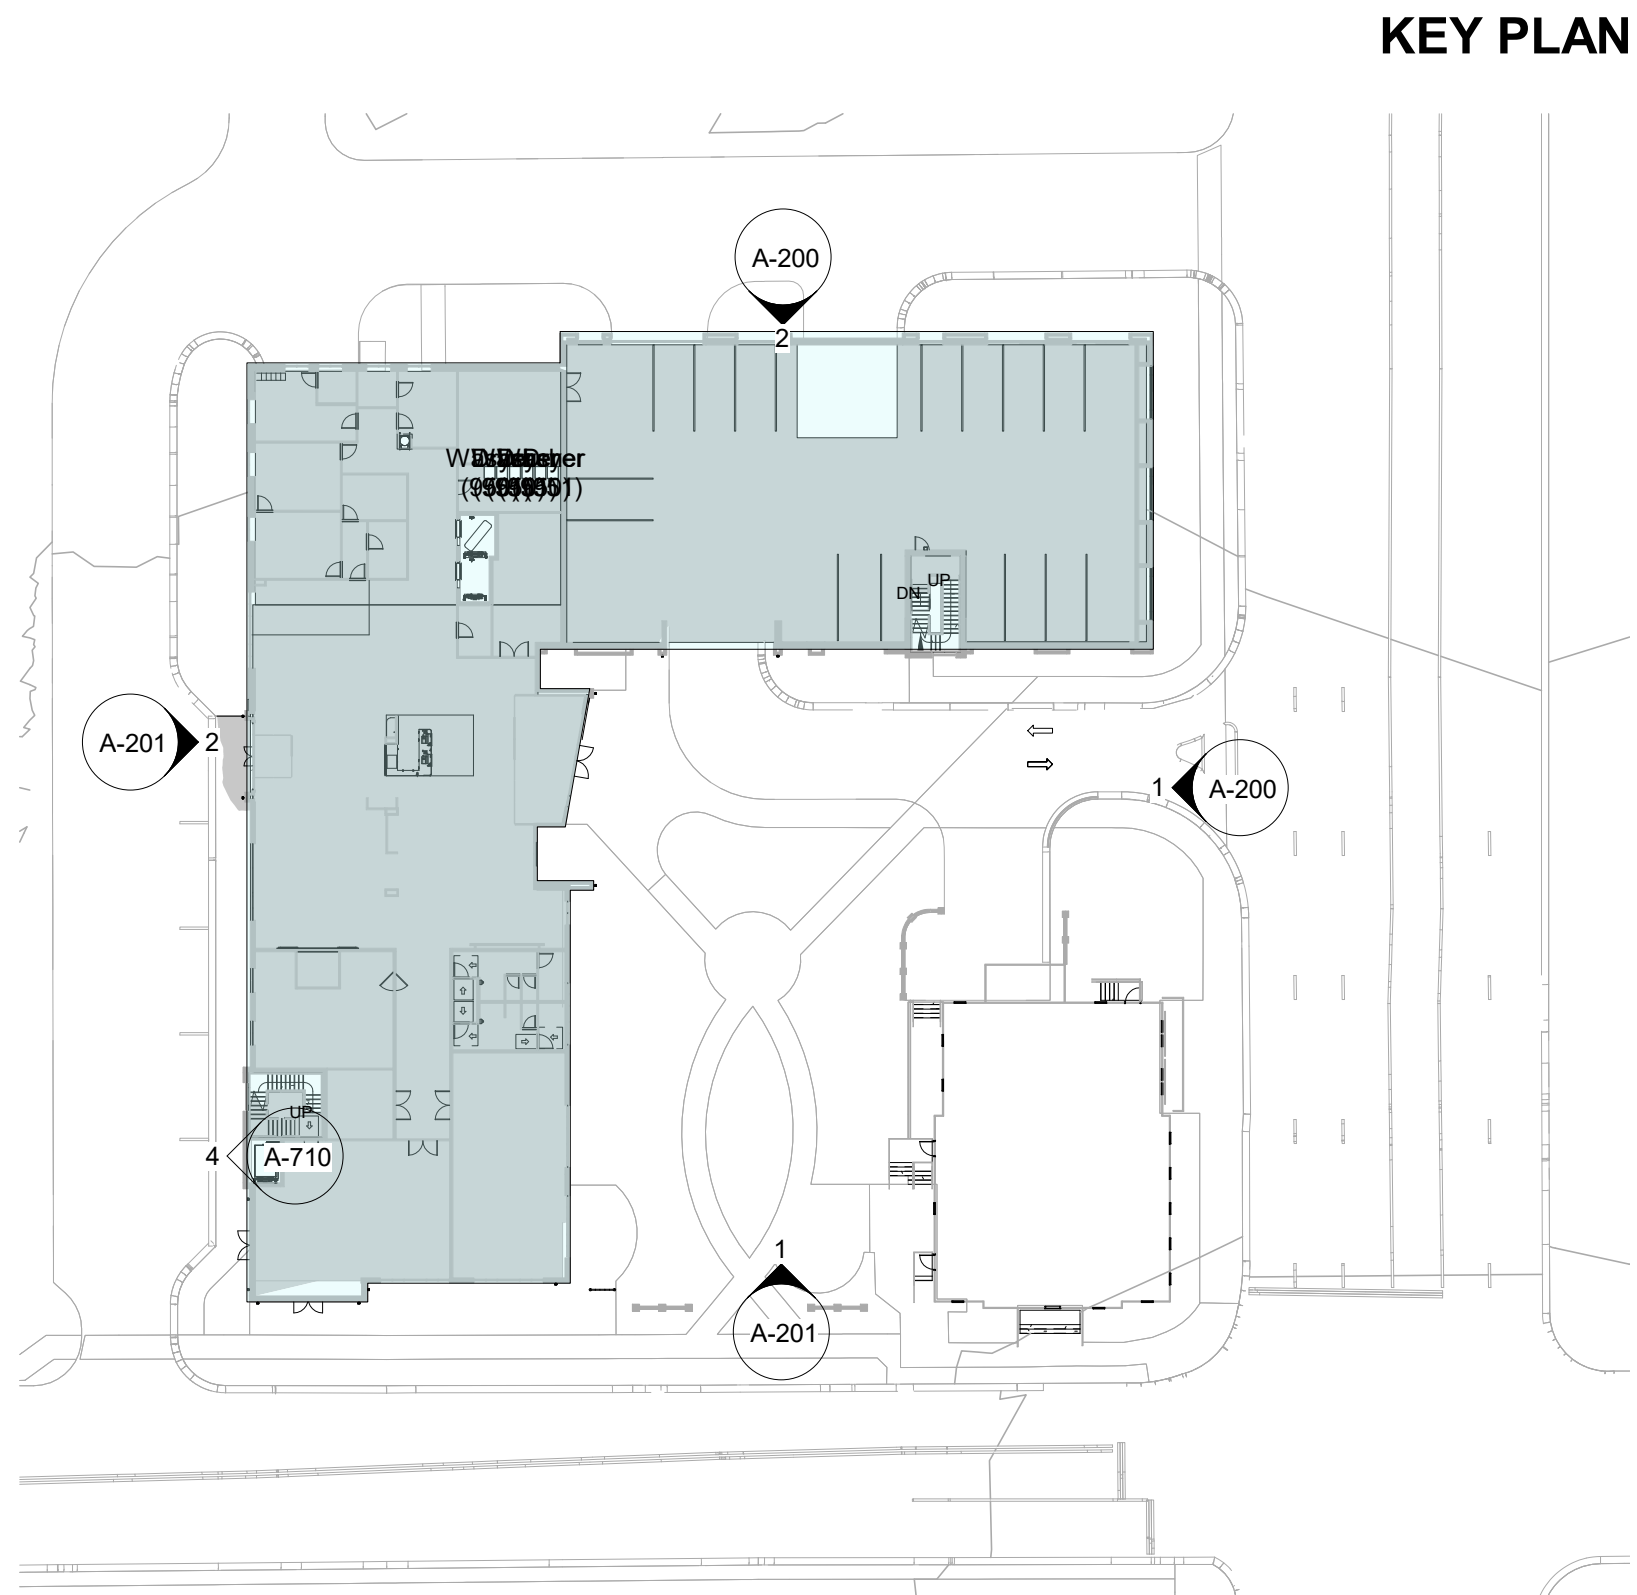

KEY PLAN

Project
Element Hotel
Rosemary Street
Chapel Hill, NC 27514

Owner
Smart Olympia Carolina LLC
Chapel Hill Ventures LLC
107 Stokley Dr., Suite 100
Wilmington, NC 28403

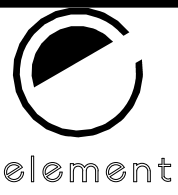

7752 Gateway Lane
Suite 204
Concord, NC 28027
Tel: 704-688-7500

513A Savannah Hwy.
Charleston, SC 29407
Tel: 843-531-6848

www.R4architecture.com

Revision Date

Drawn By HRK
Checked By MJR
Issue Date 06-01-2022
Project No 220643

Sheet Title
Building Elevations &
Materials

Sheet Number
AC-200



ALL DESIGNS, DRAWINGS AND SPECIFICATIONS DEPICTED ON THIS SHEET ARE THE PROPERTY OF R4 ARCHITECTURE, P.A. ANY UNAUTHORIZED USE OR REPRODUCTION IS SUBJECT TO LEGAL PROSECUTION. POSSESSION IN ANY FORM CONSTITUTES ACCEPTANCE OF THESE CONDITIONS. COPYRIGHT 2020



1 ELEVATION - WEST BRAND WALL
Scale: 3/16" = 1'-0"




BRICK
DARK GREY WIRECUT




2 ELEVATION - WEST
Scale: 1/16" = 1'-0"



BRICK
RED SMOOTH FLASHED

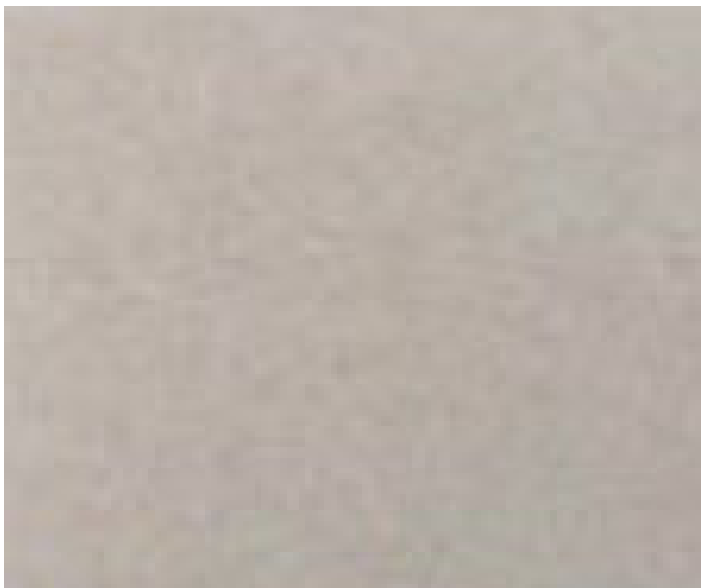

STONE VENEER
BUFFSTONE

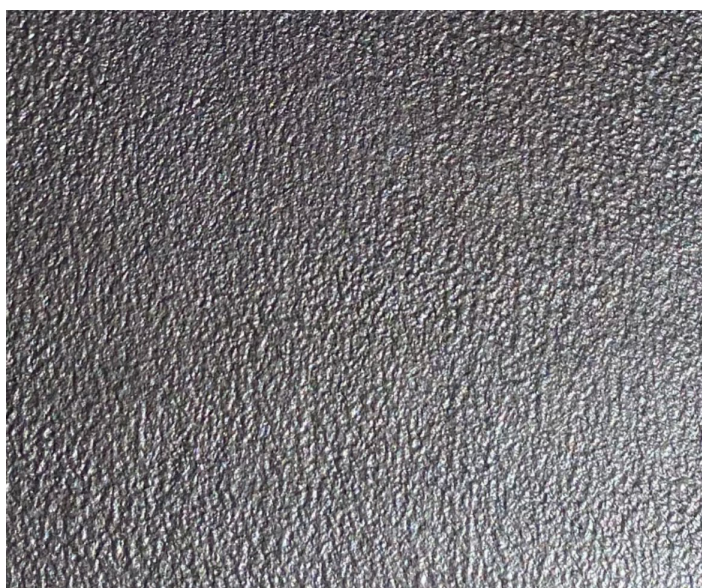


METALLIC COATING



WALL SCONCE
TEXTURED BRONZE

KEY PLAN

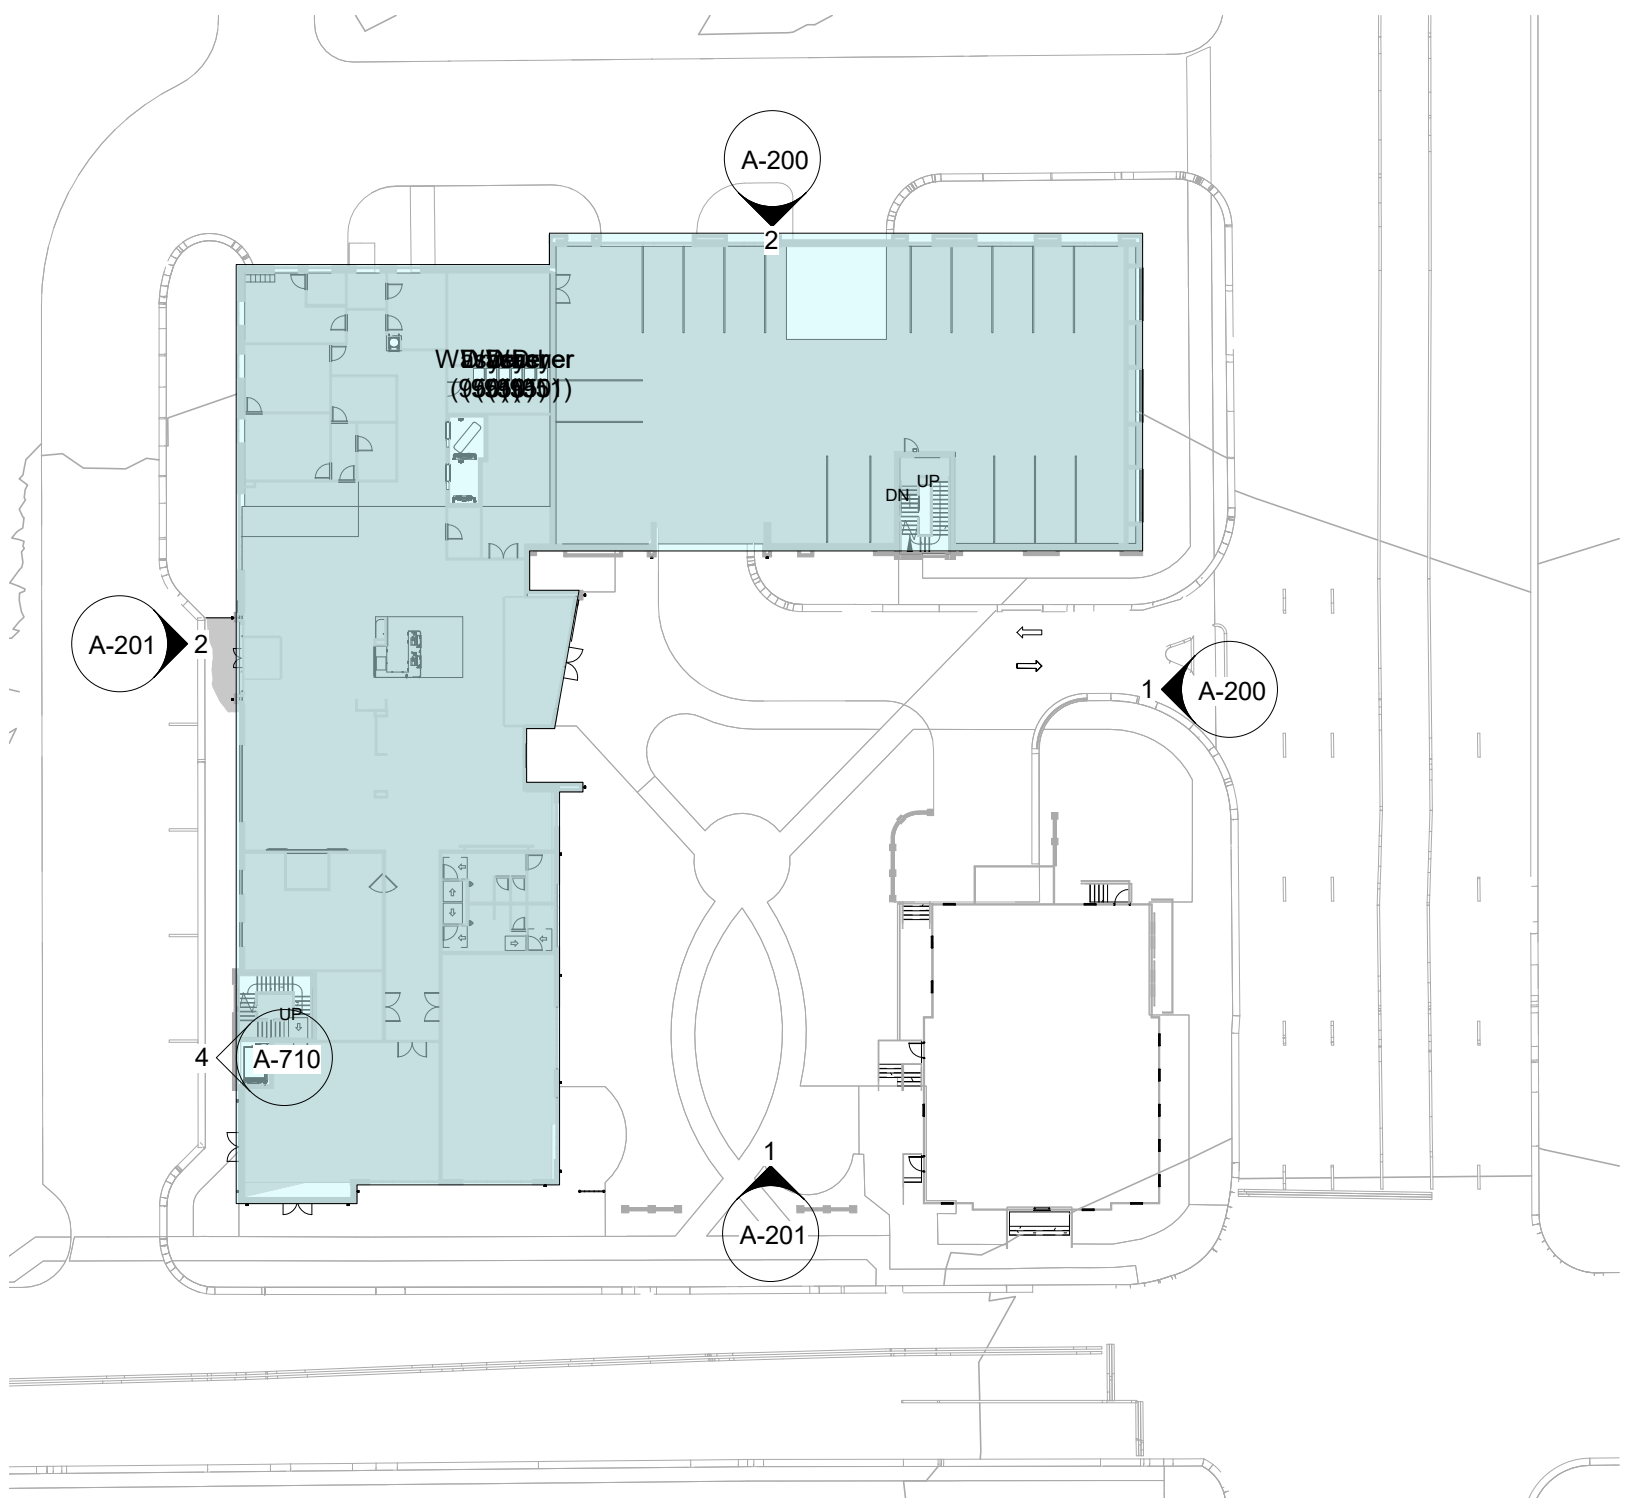

Project
Element Hotel
Rosemary Street
Chapel Hill, NC 27514

Owner
Smart Olympia Carolina LLC
Chapel Hill Ventures LLC
107 Stokley Dr., Suite 100
Wilmington, NC 28403


element


ARCHITECTURE

7752 Gateway Lane
Suite 204
Concord, NC 28027
Tel: 704-688-7500

513A Savannah Hwy.
Charleston, SC 29407
Tel: 843-531-6848

www.R4architecture.com

Revision	Date
----------	------

Drawn By	HRK
Checked By	MJR
Issue Date	06-01-2022
Project No	220643

Sheet Title
Building Elevations &
Materials

Sheet Number
AC-201

ALL DESIGNS, DRAWINGS AND SPECIFICATIONS DEPICTED ON THIS SHEET ARE THE PROPERTY OF R4 ARCHITECTURE, P.A. ANY UNAUTHORIZED USE OR REPRODUCTION IS SUBJECT TO LEGAL PROSECUTION. POSSESSION IN ANY FORM CONSTITUTES ACCEPTANCE OF THESE CONDITIONS. COPYRIGHT 2020



1 ELEVATION - EAST BRAND WALL
Scale: 3/16" = 1'-0"




BRICK
DARK GREY WIRECUT




BRICK
RED SMOOTH FLASHED



2 ELEVATION - EAST
Scale: 1/16" = 1'-0"

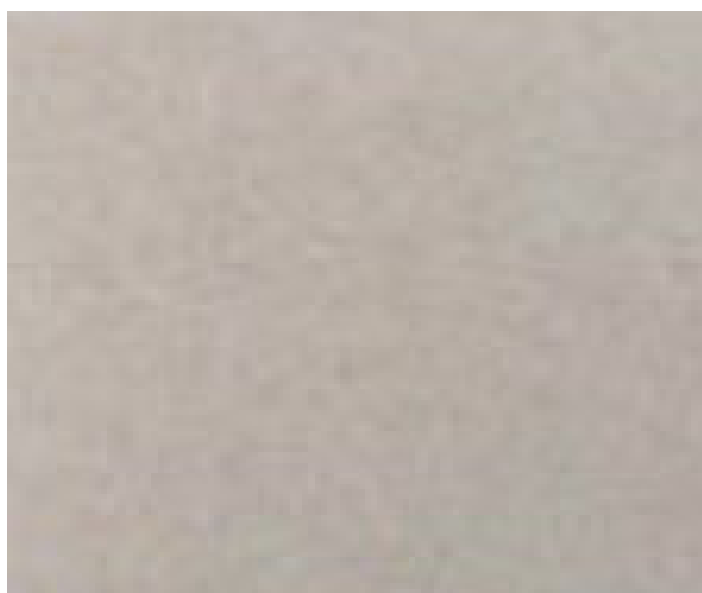


STONE VENEER
BUFFSTONE

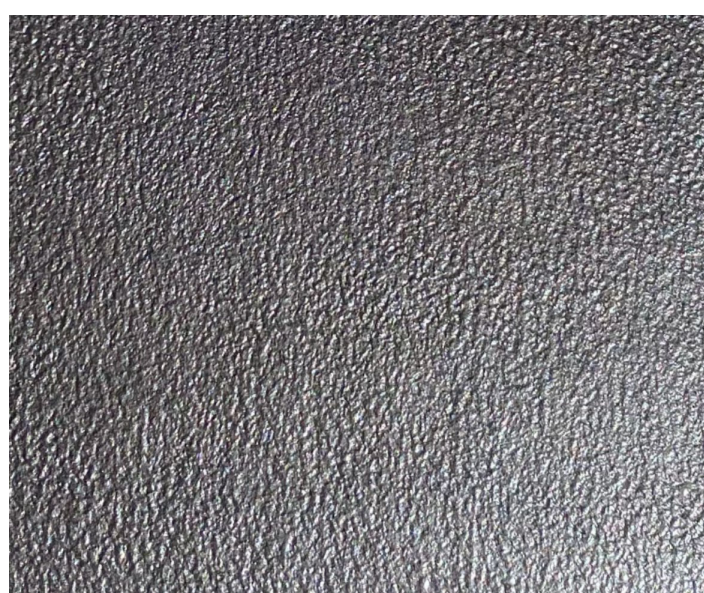

METALLIC COATING



WALL SCONCE
TEXTURED BRONZE

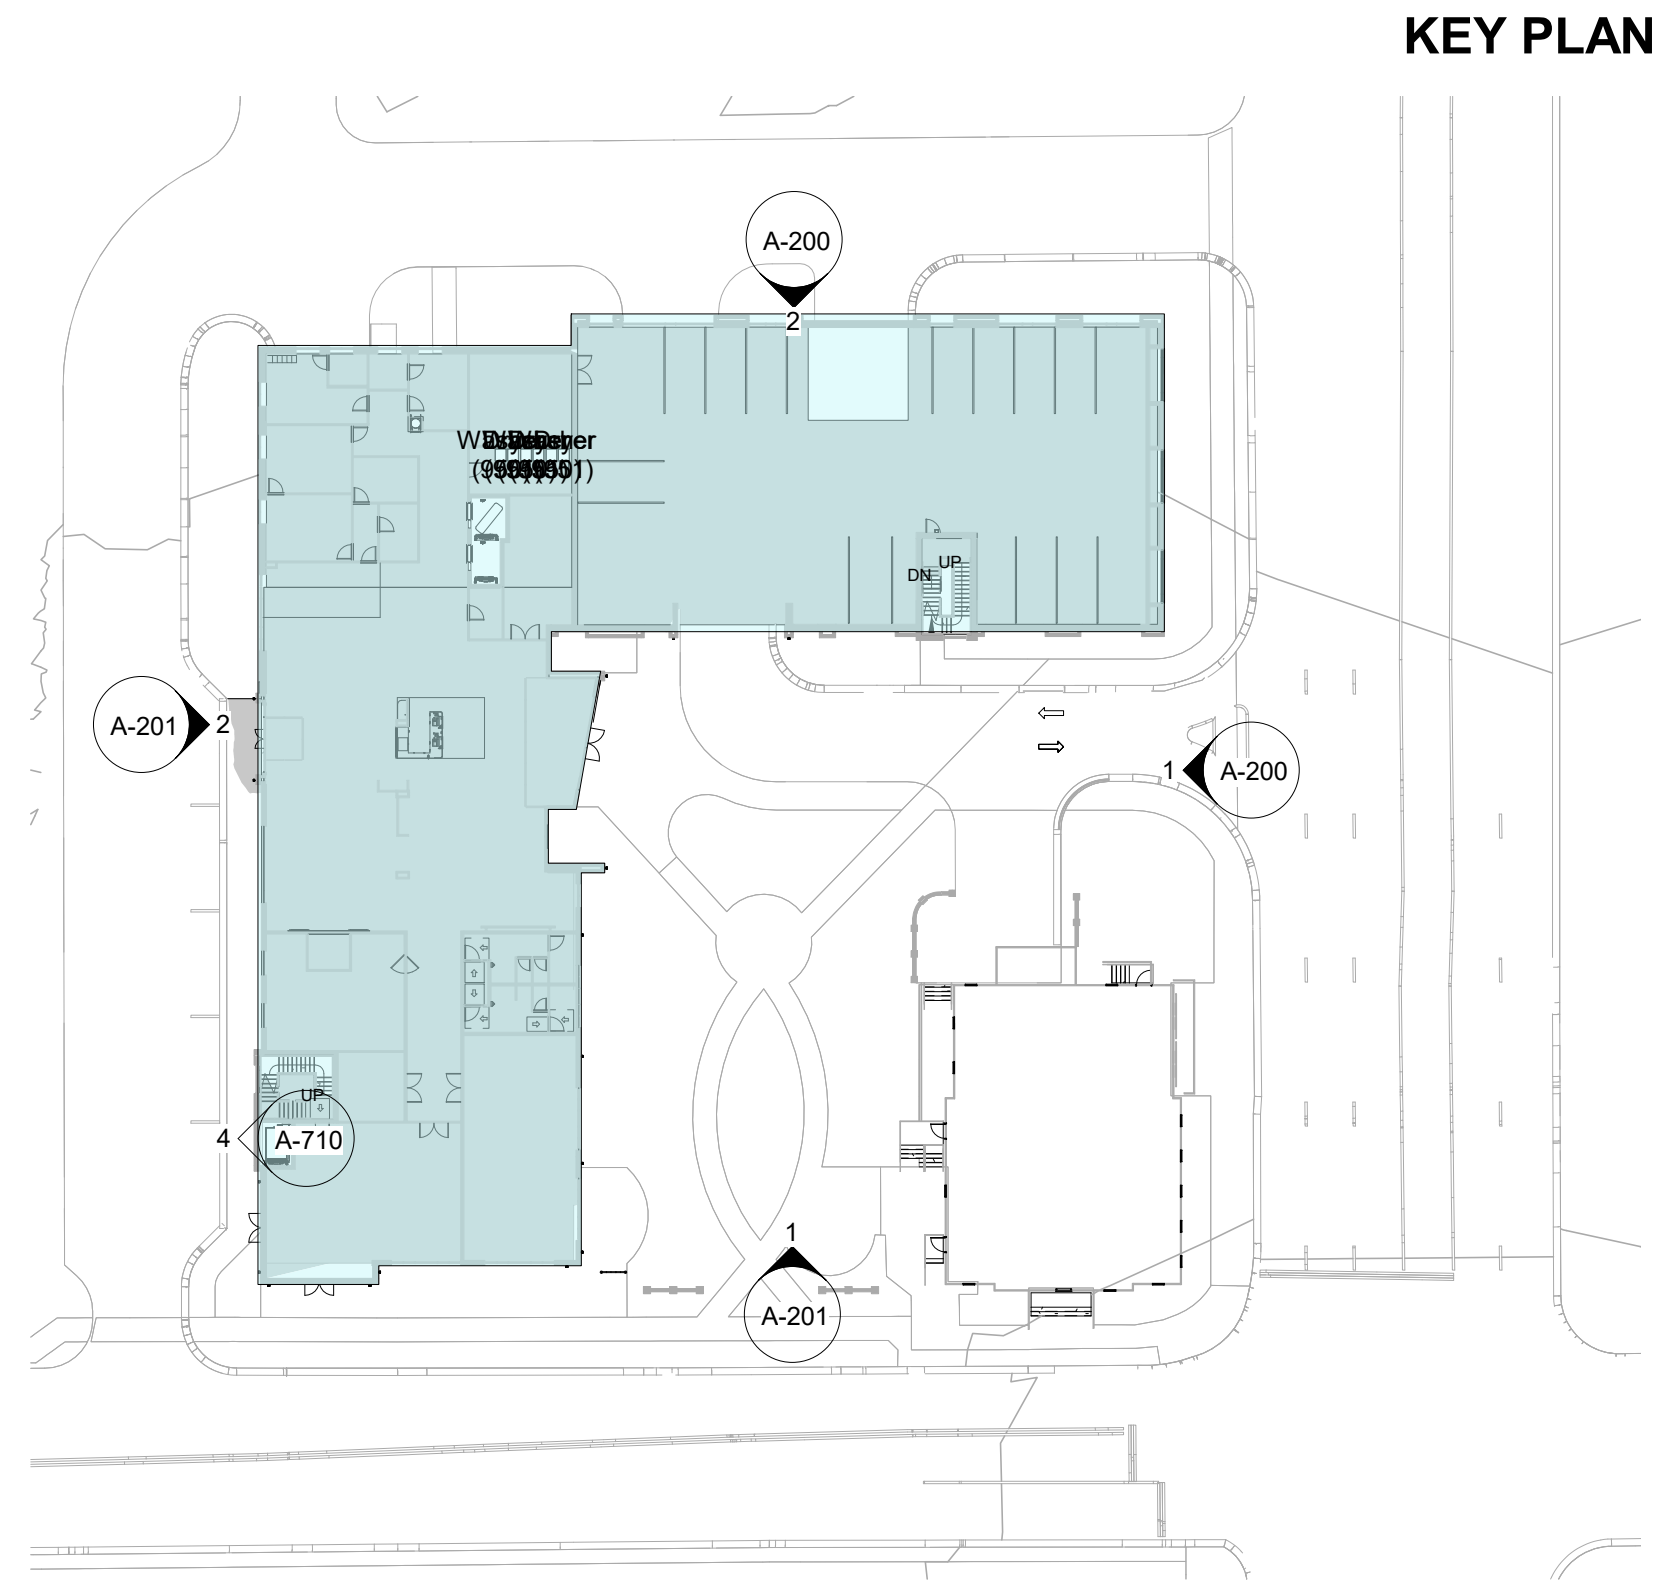


KEY PLAN

Project


Element Hotel
Rosemary Street
Chapel Hill, NC 27514

Owner

Smart Olympia Carolina LLC
Chapel Hill Ventures LLC
107 Stokley Dr., Suite 100
Wilmington, NC 28403

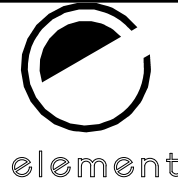

03/18/22

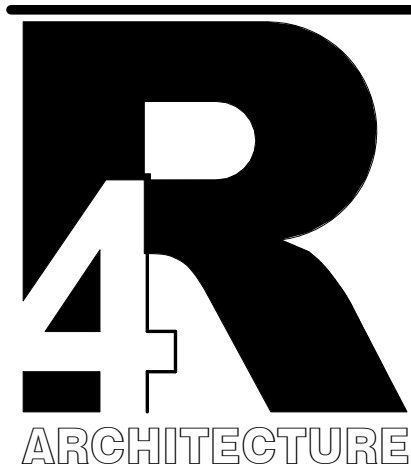

7752 Gateway Lane
Suite 204
Concord, NC 28027
Tel: 704-688-7500

513A Savannah Hwy.
Charleston, SC 29407
Tel: 843-531-6848

www.R4architecture.com

Revision Date


Drawn By HRK
Checked By MJR
Issue Date 06-01-2022
Project No 220643

Sheet Title
Building Elevations &
Materials

Sheet Number


AC-202

ALL DESIGNS, DRAWINGS AND SPECIFICATIONS DEPICTED ON THIS SHEET ARE THE PROPERTY OF R4 ARCHITECTURE, P.A. ANY UNAUTHORIZED USE OR REPRODUCTION IS SUBJECT TO LEGAL PROSECUTION. POSSESSION IN ANY FORM CONSTITUTES ACCEPTANCE OF THESE CONDITIONS. COPYRIGHT 2020

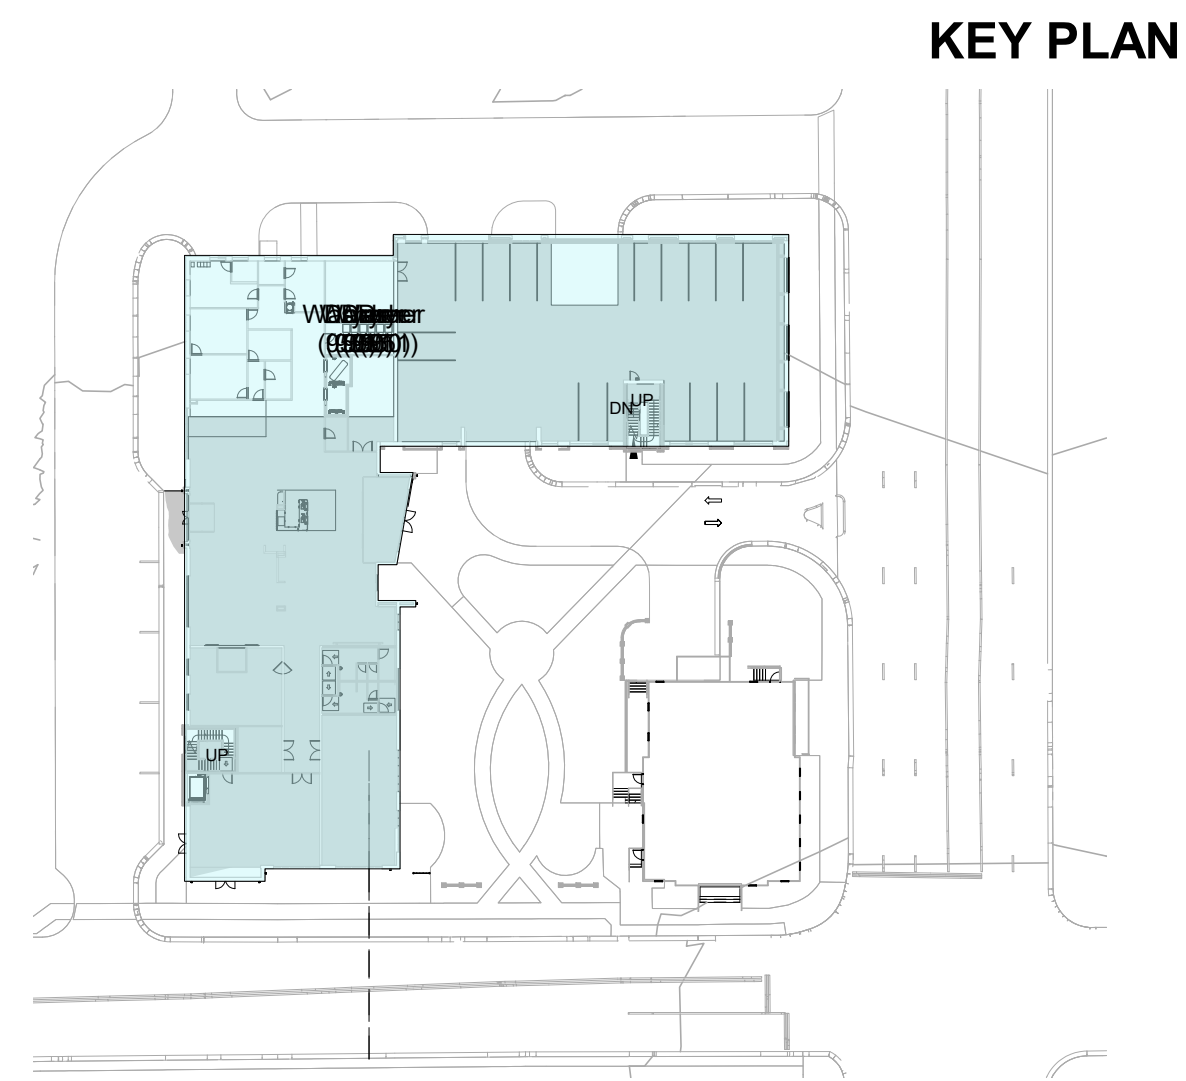

Project
Element Hotel
Rosemary Street
Chapel Hill, NC 27514

Owner
Smart Olympia Carolina LLC
Chapel Hill Ventures LLC
107 Stokley Dr., Suite 100
Wilmington, NC 28403

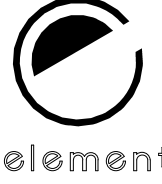

05/09/22



7752 Gateway Lane
Suite 204
Concord, NC 28027
Tel: 704-688-7500

513A Savannah Hwy.
Charleston, SC 29407
Tel: 843-531-6848

www.R4architecture.com

Revision	Date
----------	------


Drawn By	HRK
Checked By	MJR
Issue Date	06-01-2022
Project No	220643

Sheet Title
Building Sections

Sheet Number
AC-300




2 BUILDING SECTION
Scale: 1/16" = 1'-0"

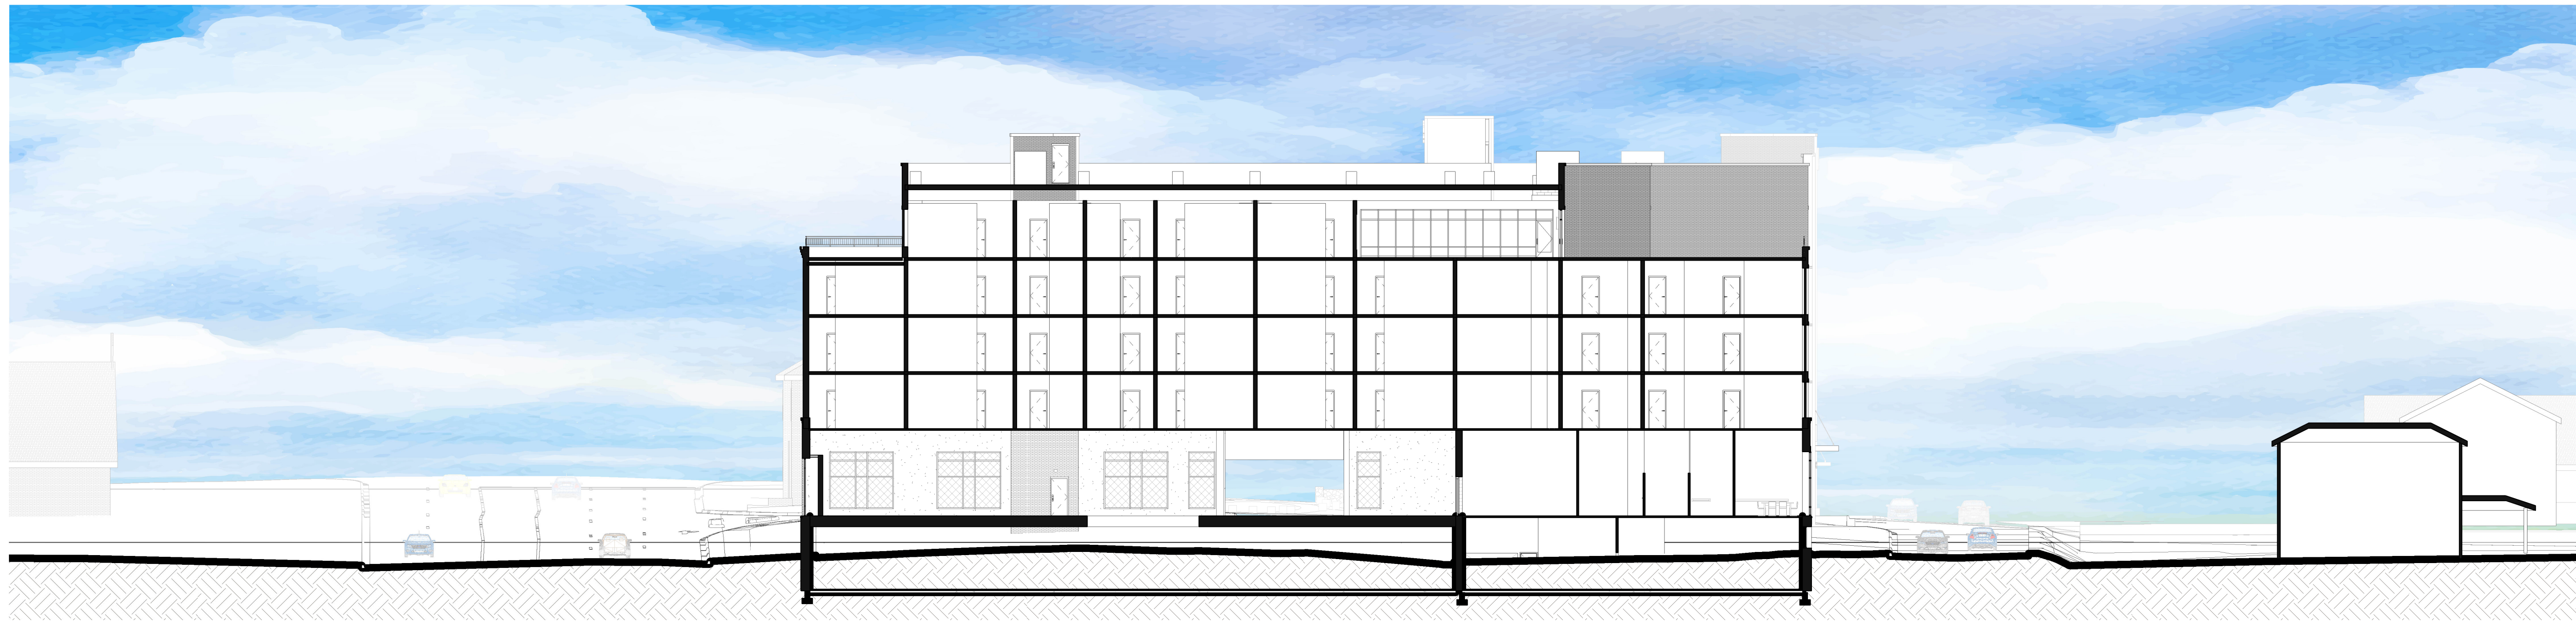


3 BUILDING SECTION
Scale: 1/16" = 1'-0"

ALL DESIGNS, DRAWINGS AND SPECIFICATIONS DEPICTED ON THIS SHEET ARE THE PROPERTY OF R4 ARCHITECTURE, P.A. ANY UNAUTHORIZED USE OR REPRODUCTION IS SUBJECT TO LEGAL PROSECUTION. POSSESSION IN ANY FORM CONSTITUTES ACCEPTANCE OF THESE CONDITIONS. COPYRIGHT 2020

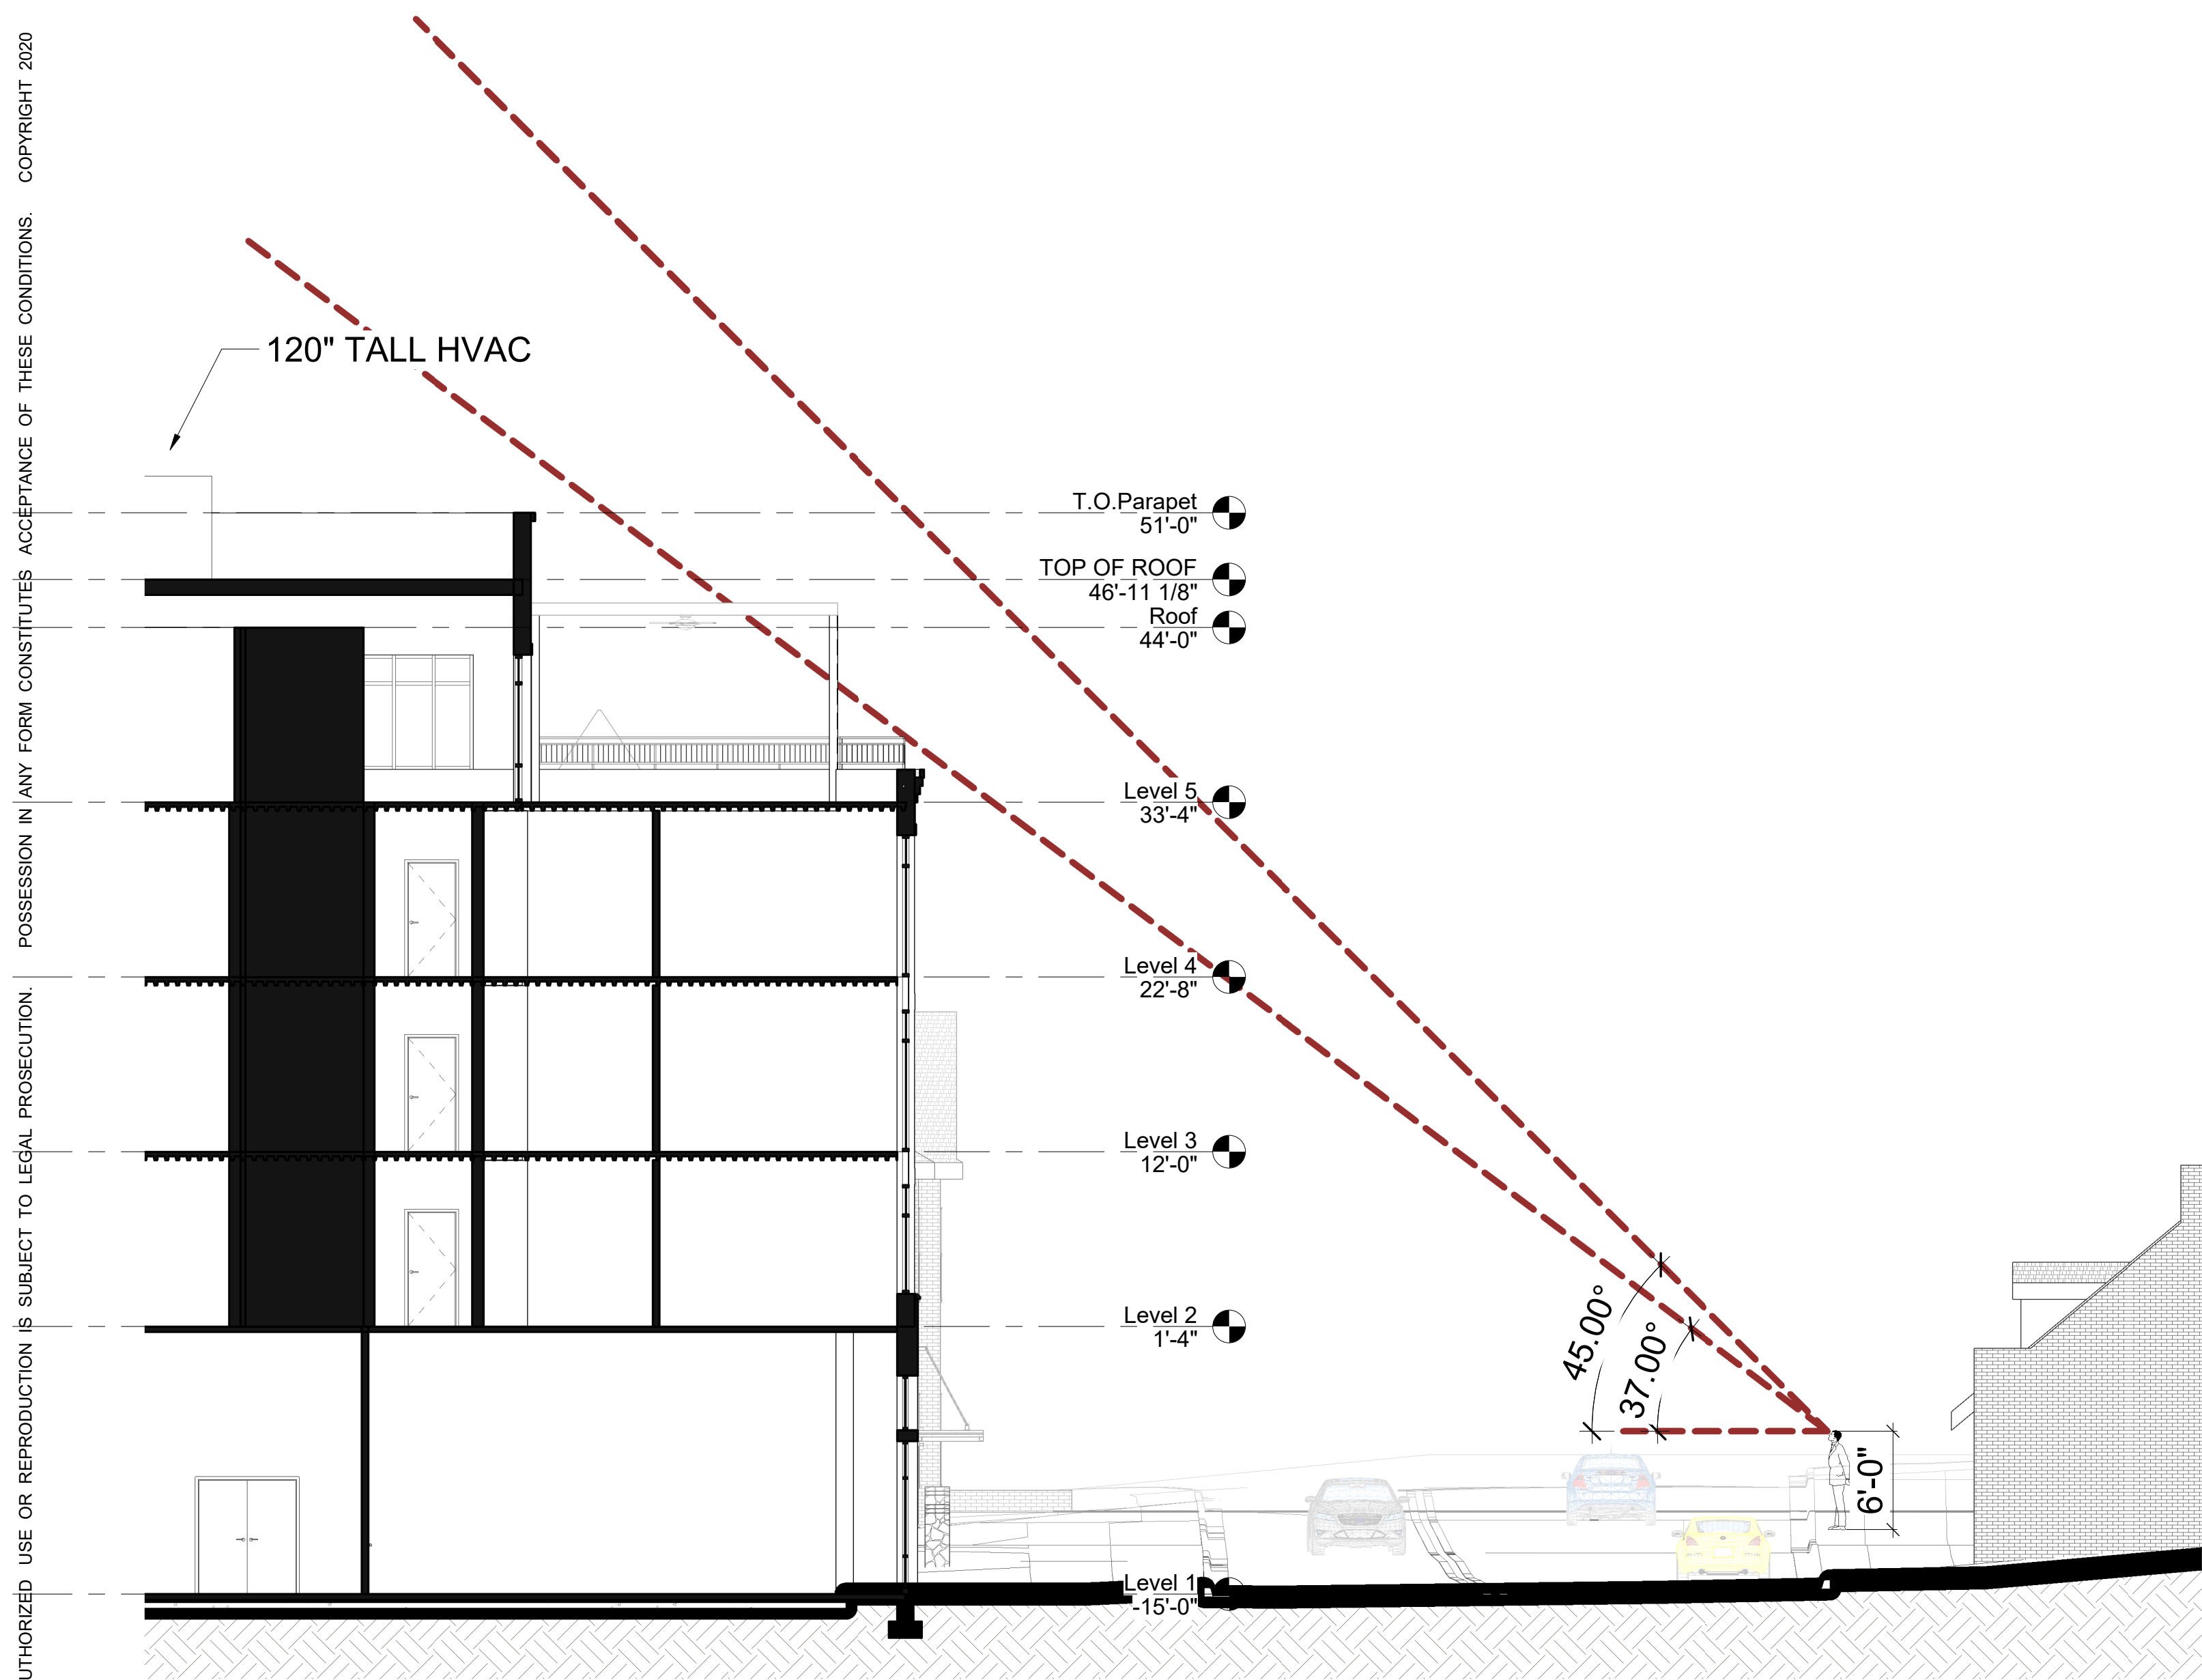


ALL ROOF TOP UNITS WILL BE SCREENED BY PARAPETS AND WILL NOT BE VISIBLE AT EYE LEVEL.

3 Callout 1
Scale: 1/8" = 1'-0"

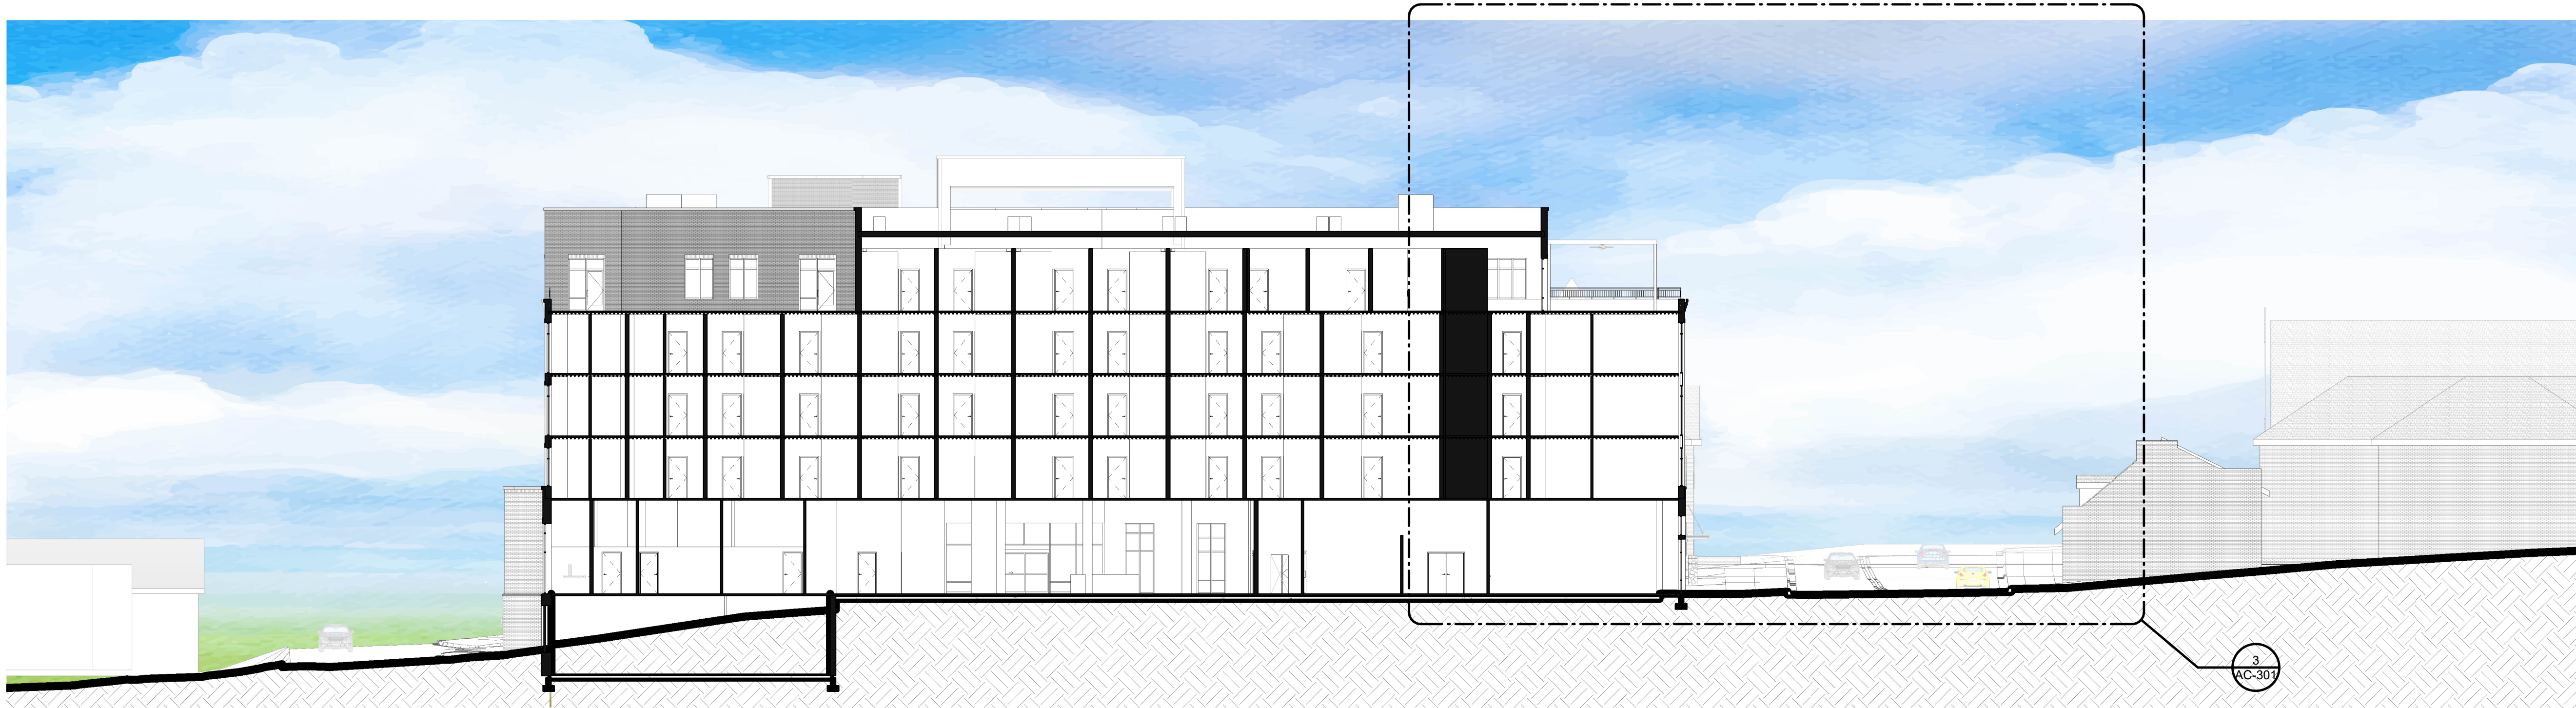

2 BUILDING SECTION
Scale: 1/16" = 1'-0"

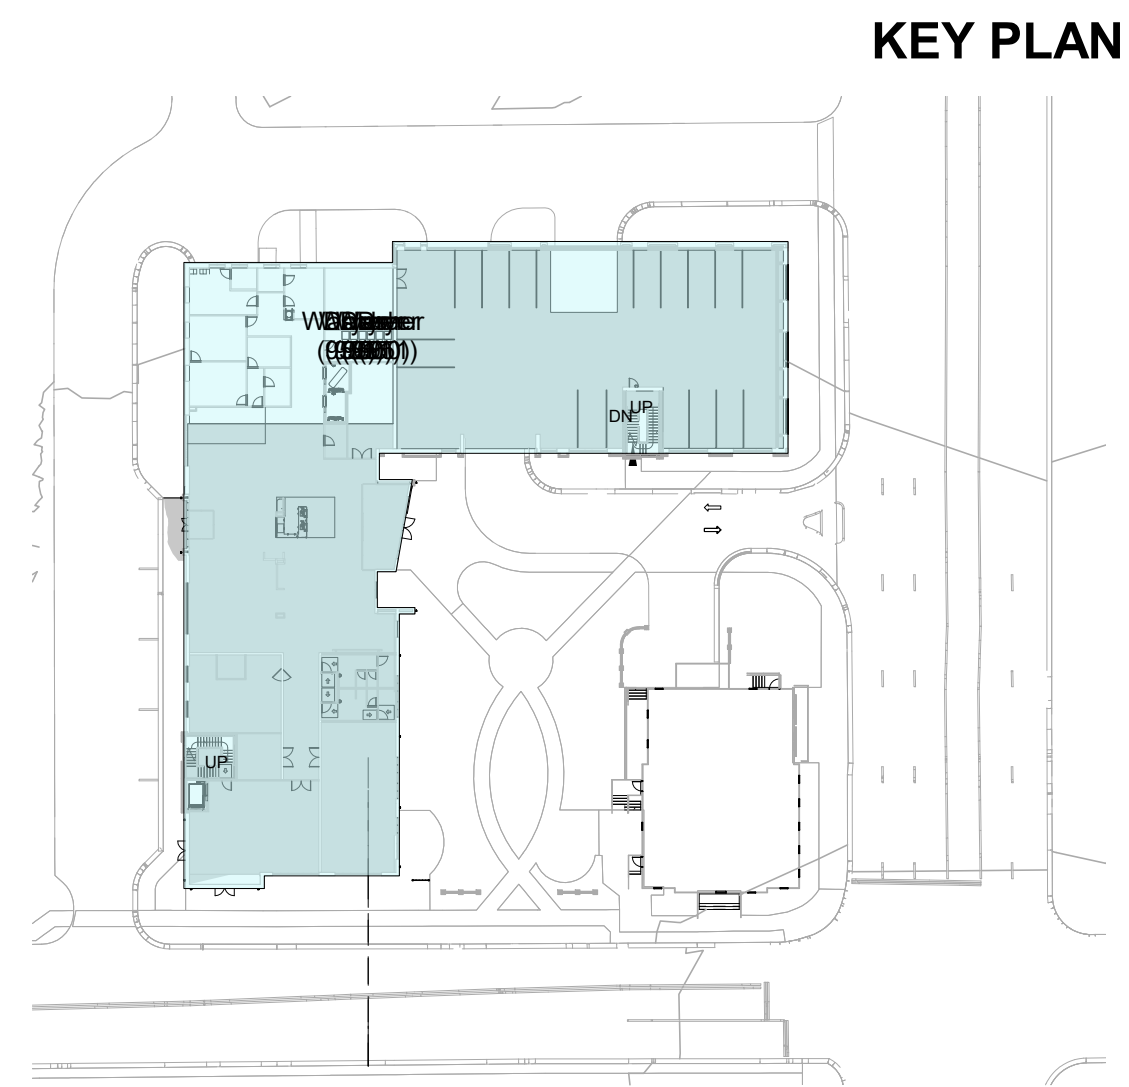


KEY PLAN

Project


Element Hotel
Rosemary Street
Chapel Hill, NC 27514

Owner

Smart Olympia Carolina LLC
Chapel Hill Ventures LLC
107 Stokley Dr., Suite 100
Wilmington, NC 28403

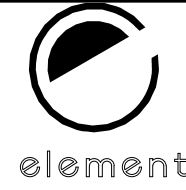

05/09/22

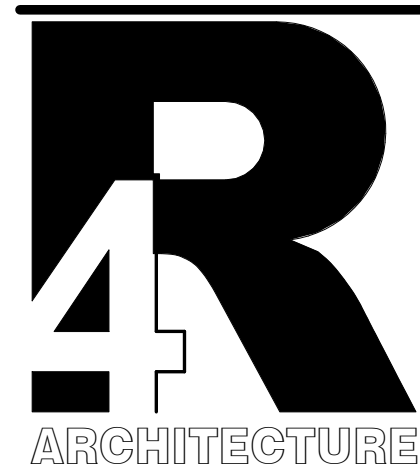

7752 Gateway Lane
Suite 204
Concord, NC 28027
Tel: 704-688-7500

513A Savannah Hwy.
Charleston, SC 29407
Tel: 843-531-6848

www.R4architecture.com

Revision Date


Drawn By HRK
Checked By MJR
Issue Date 06-01-2022
Project No 220643

Sheet Title
Building Sections

Sheet Number


AC-301

ALL DESIGNS, DRAWINGS AND SPECIFICATIONS DEPICTED ON THIS SHEET ARE THE PROPERTY OF R4 ARCHITECTURE, P.A. ANY UNAUTHORIZED USE OR REPRODUCTION IS SUBJECT TO LEGAL PROSECUTION. POSSESSION IN ANY FORM CONSTITUTES ACCEPTANCE OF THESE CONDITIONS. COPYRIGHT 2020

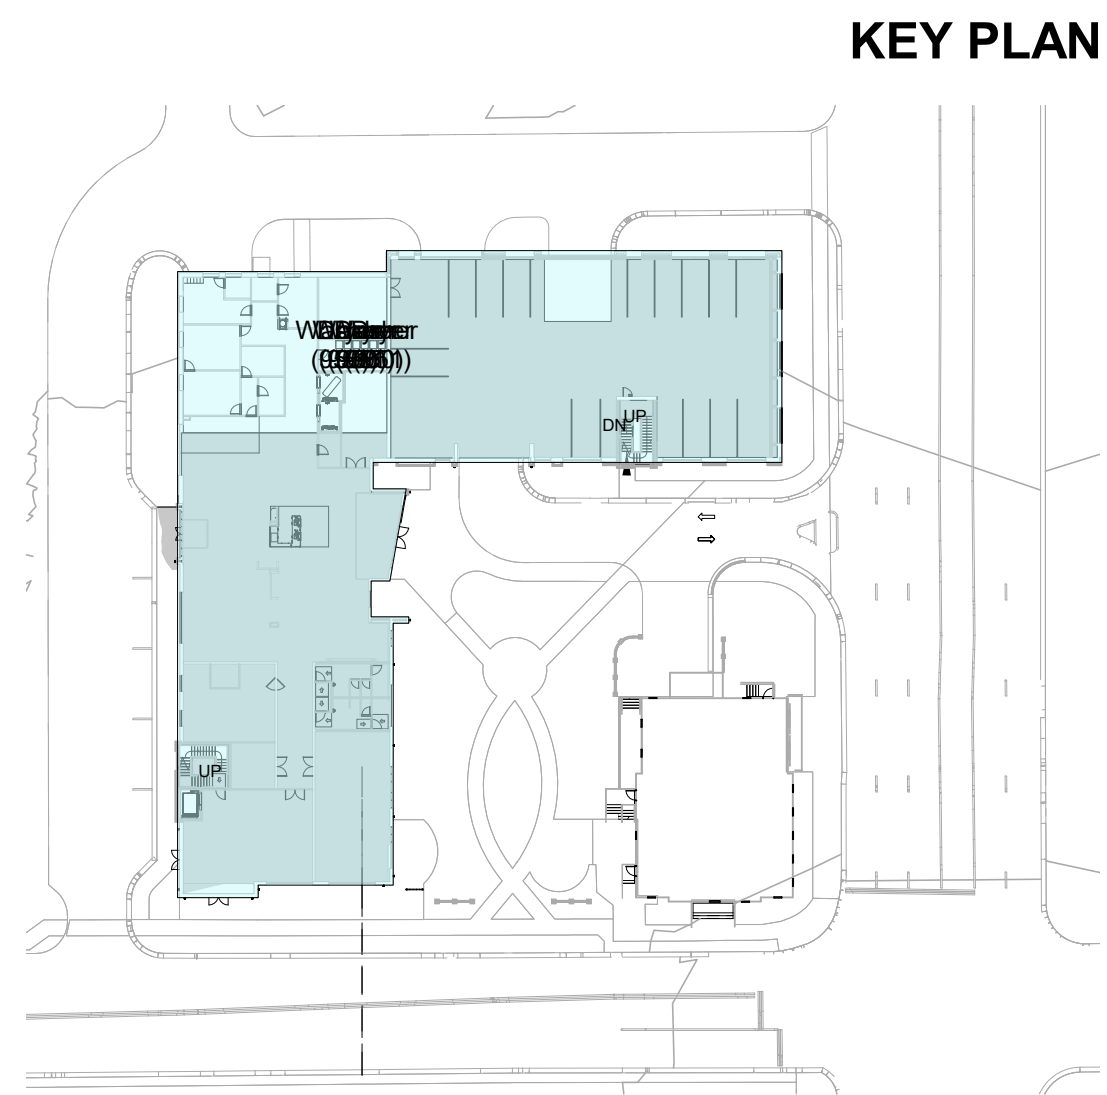


Project
Element Hotel
Rosemary Street
Chapel Hill, NC 27514

Owner
Smart Olympia Carolina LLC
Chapel Hill Ventures LLC
107 Stokley Dr., Suite 100
Wilmington, NC 28403

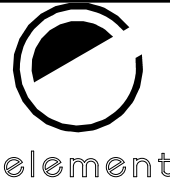

05/09/22

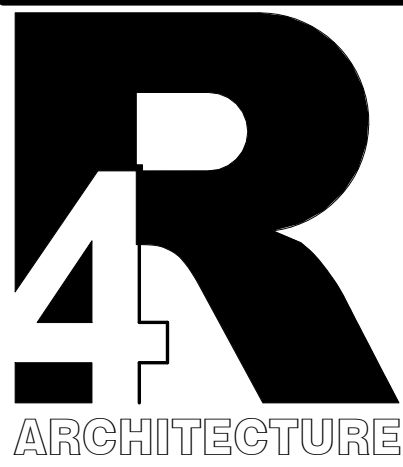

7752 Gateway Lane
Suite 204
Concord, NC 28027
Tel: 704-688-7500

513A Savannah Hwy.
Charleston, SC 29407
Tel: 843-531-6848

www.R4architecture.com

Revision	Date
----------	------

Drawn By	HRK
Checked By	MJR
Issue Date	06-01-2022
Project No	220643

Sheet Title
Building Sections

Sheet Number
AC-302




2 BUILDING SECTION
Scale: 1/16" = 1'-0"




3 BUILDING SECTION
Scale: 1/16" = 1'-0"


ALL DESIGNS, DRAWINGS AND SPECIFICATIONS DEPICTED ON THIS SHEET ARE THE PROPERTY OF R4 ARCHITECTURE, P.A. ANY UNAUTHORIZED USE OR REPRODUCTION IS SUBJECT TO LEGAL PROSECUTION. POSSESSION IN ANY FORM CONSTITUTES ACCEPTANCE OF THESE CONDITIONS. COPYRIGHT 2020

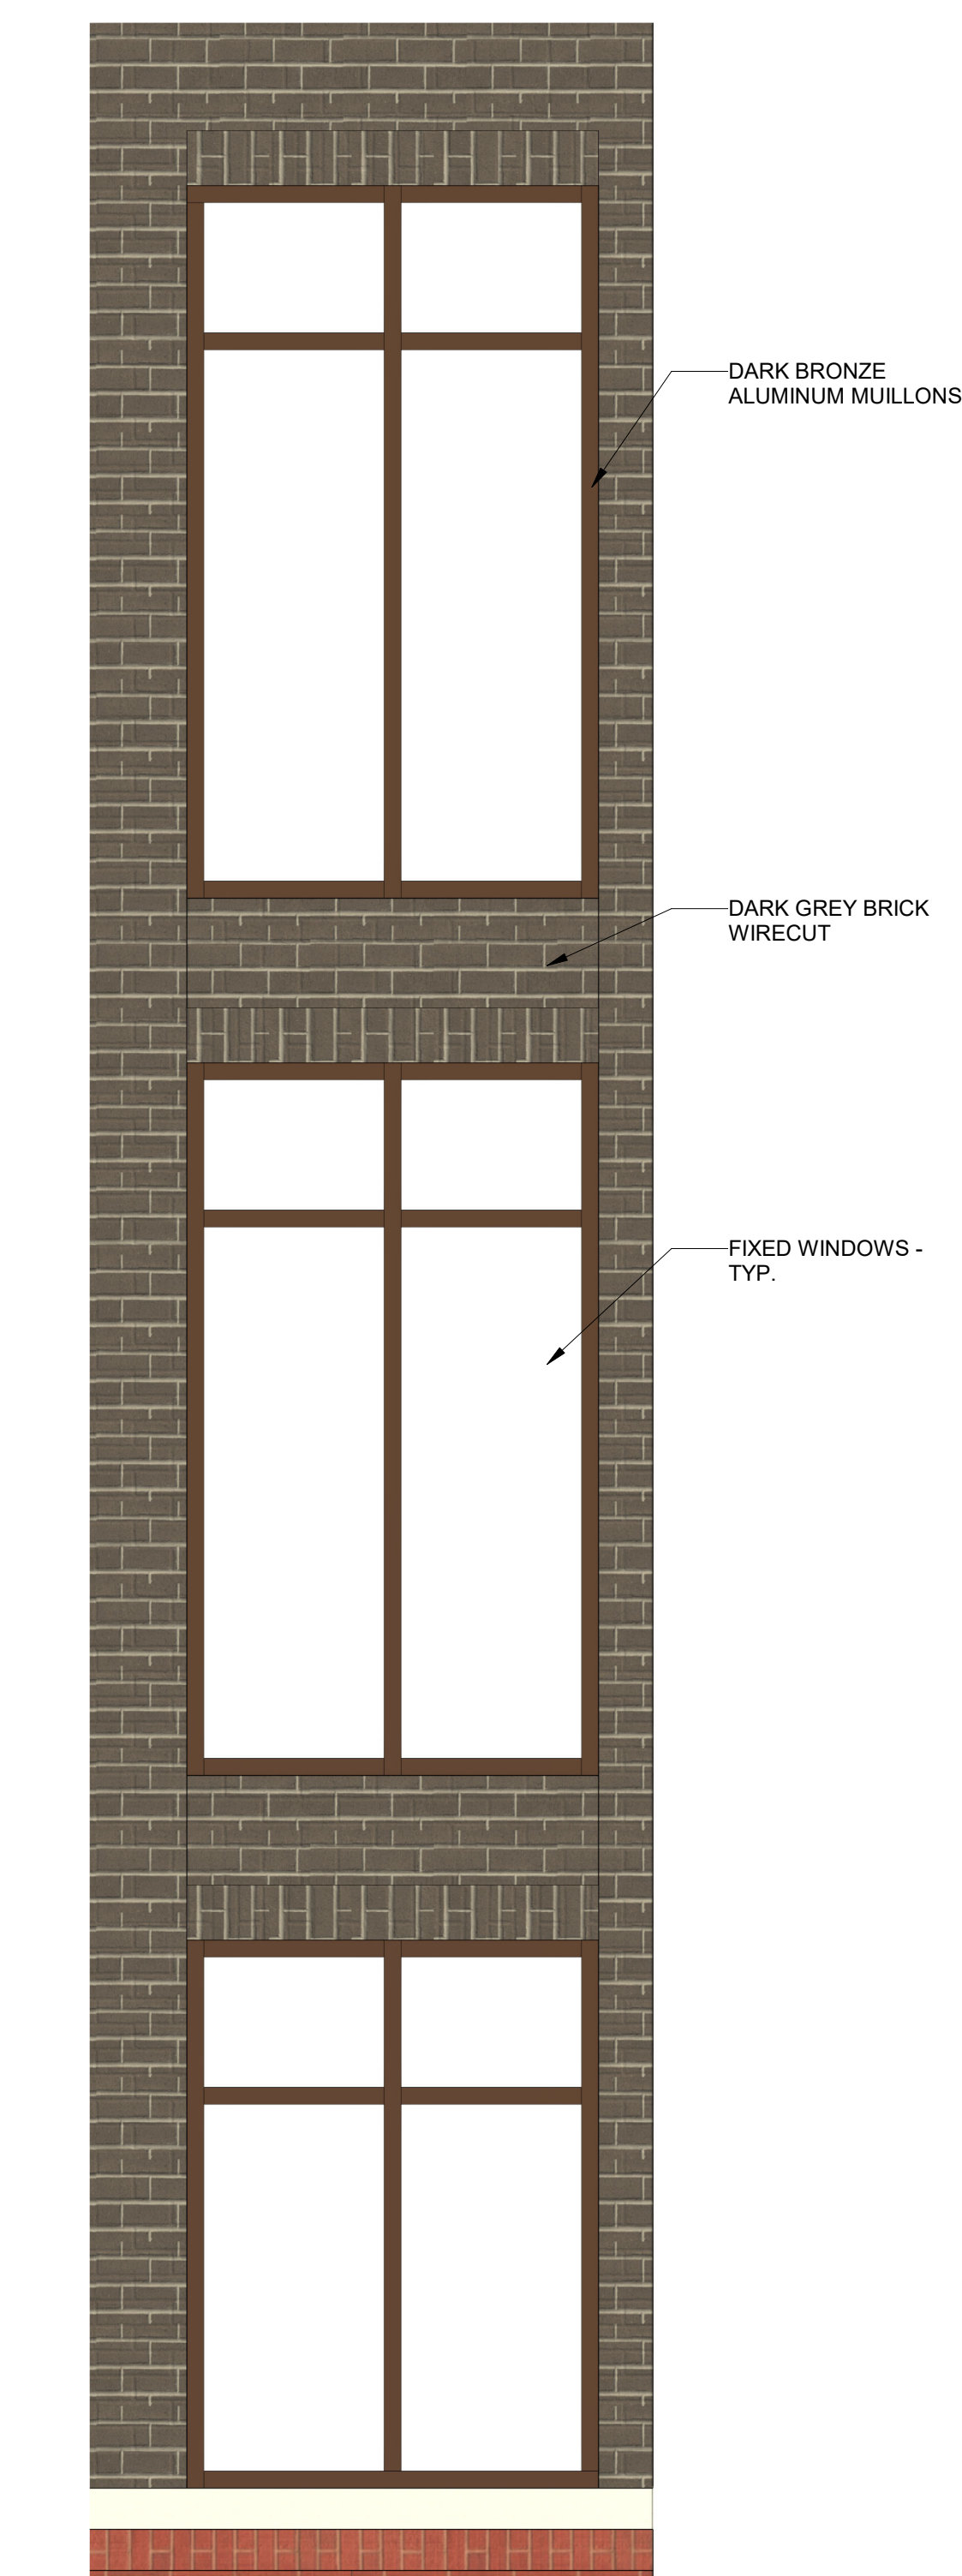


1 TYPICAL GUEST WINDOWS @ DARK BRICK
Scale: 1/2" = 1'-0"

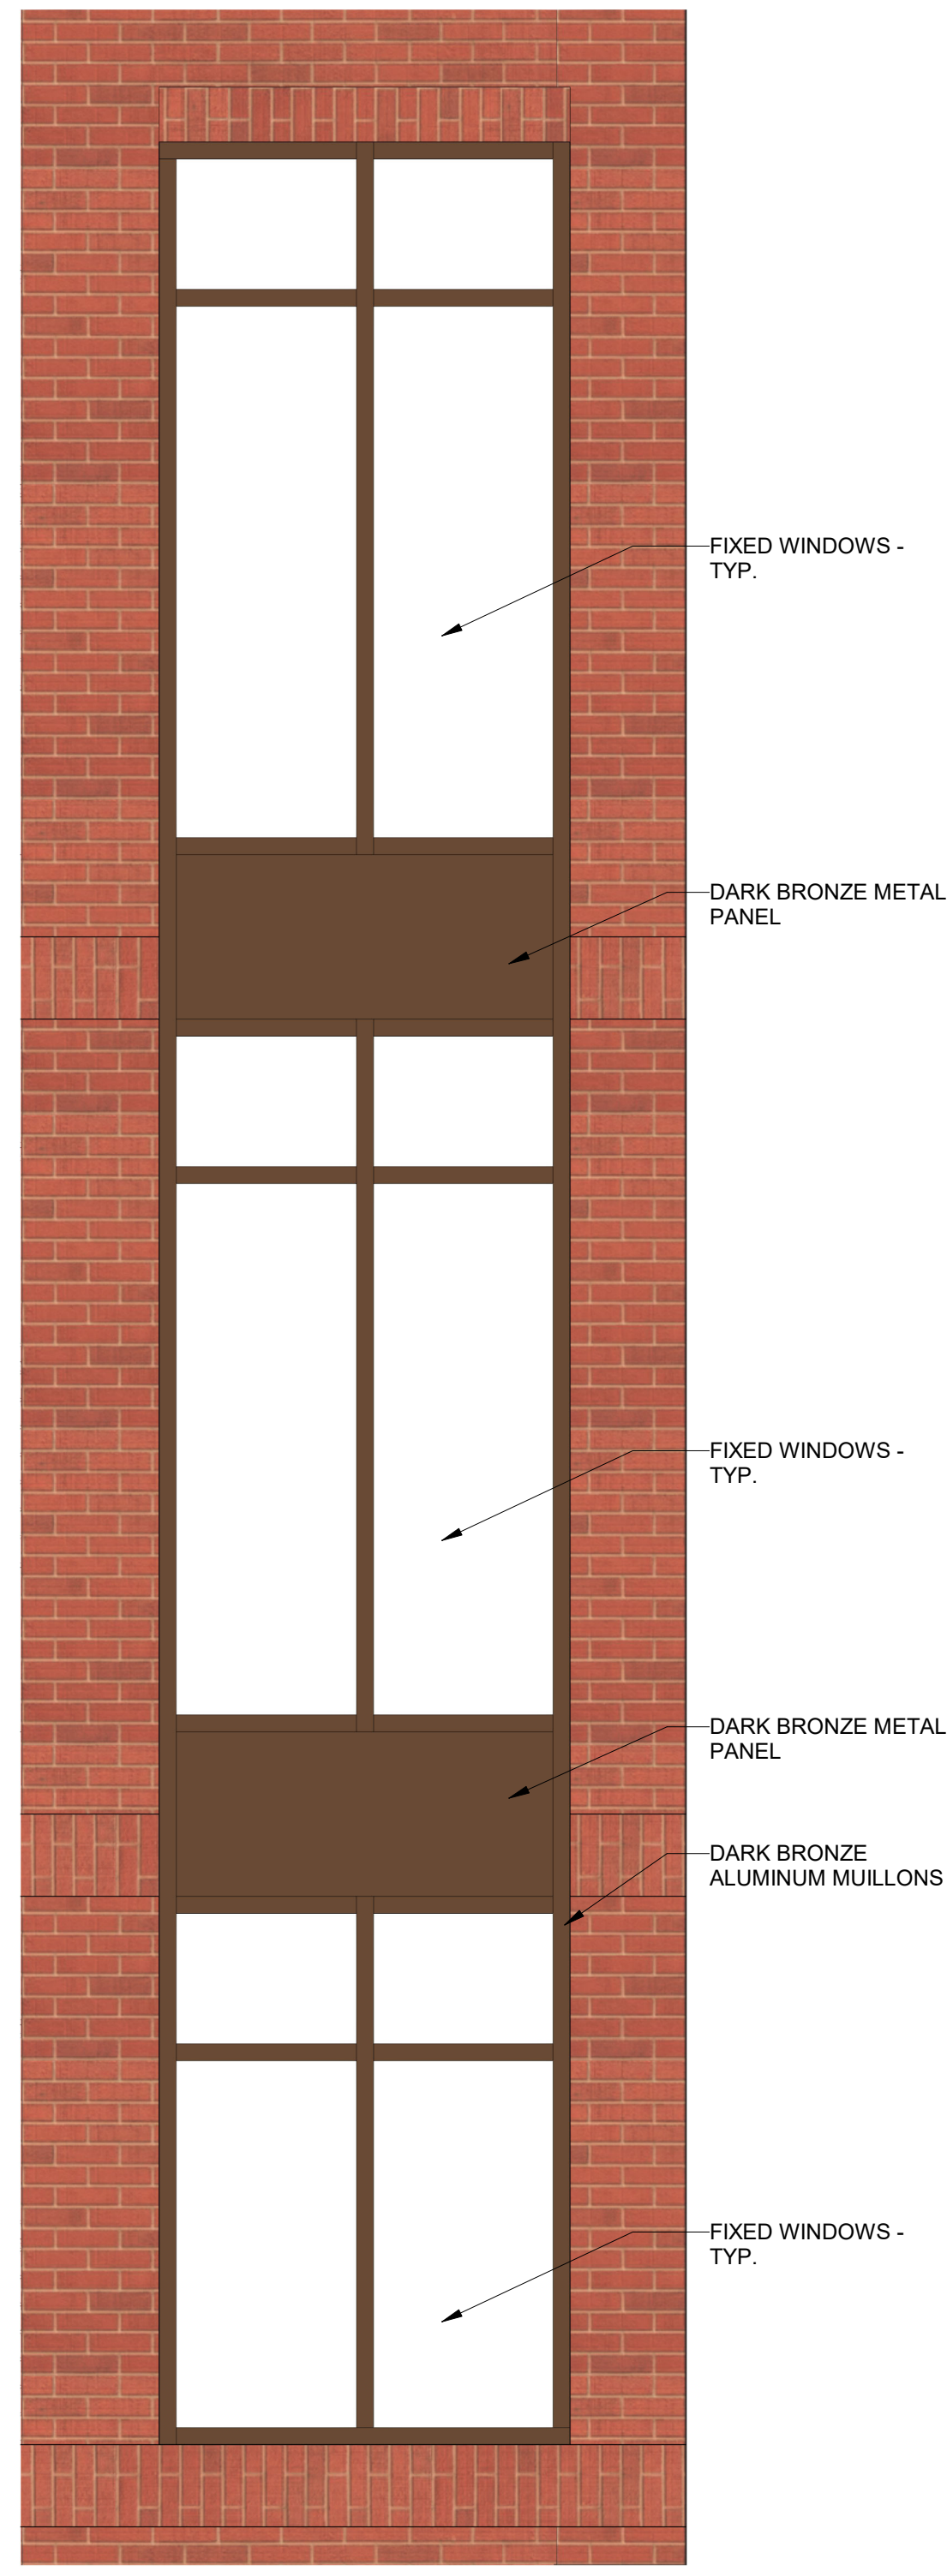

2 TYPICAL GUEST WINDOW @ RED BRICK
Scale: 1/2" = 1'-0"

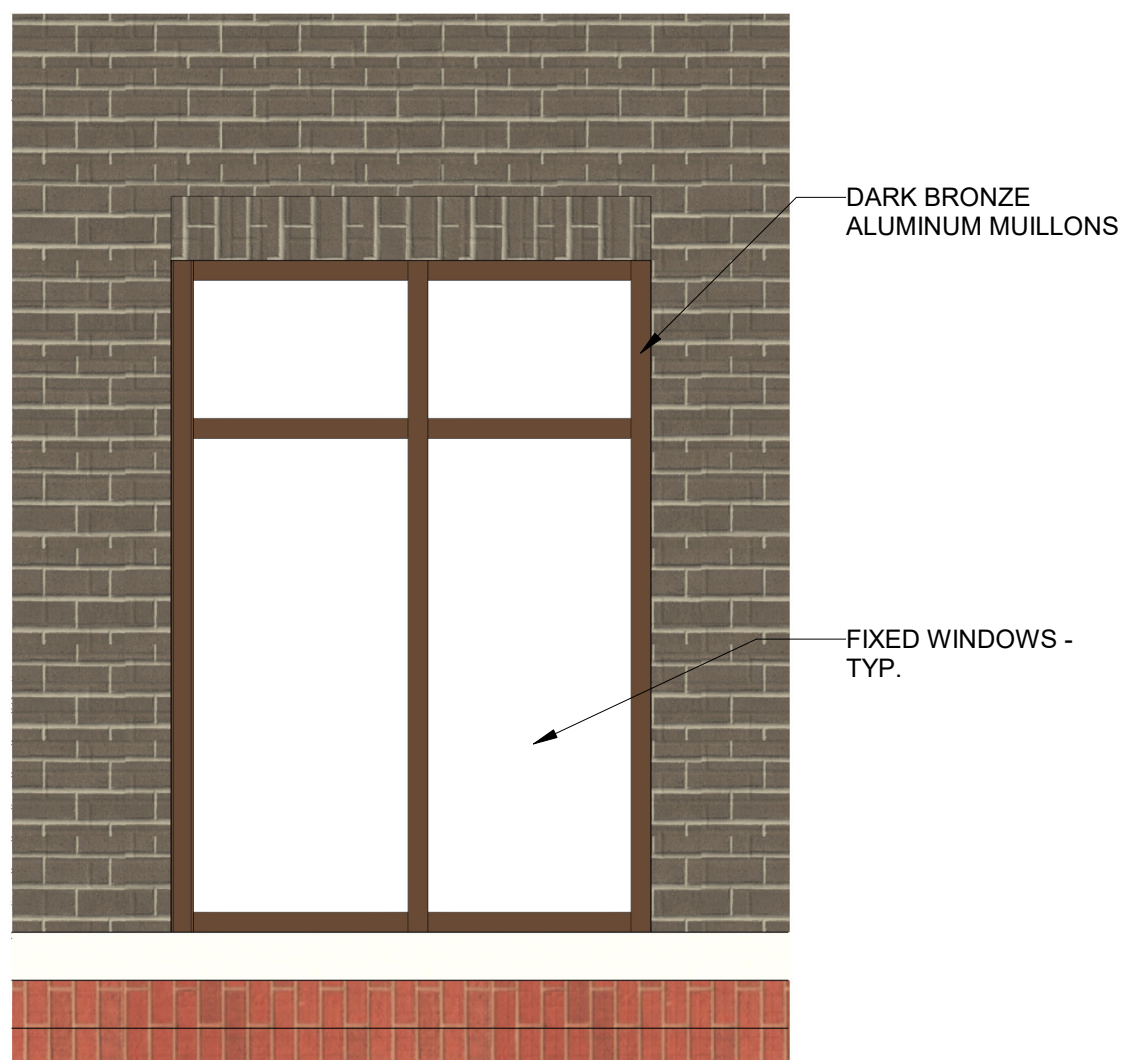


5 TYPICAL GUEST WINDOWS @ TOP FLOOR
Scale: 1/2" = 1'-0"

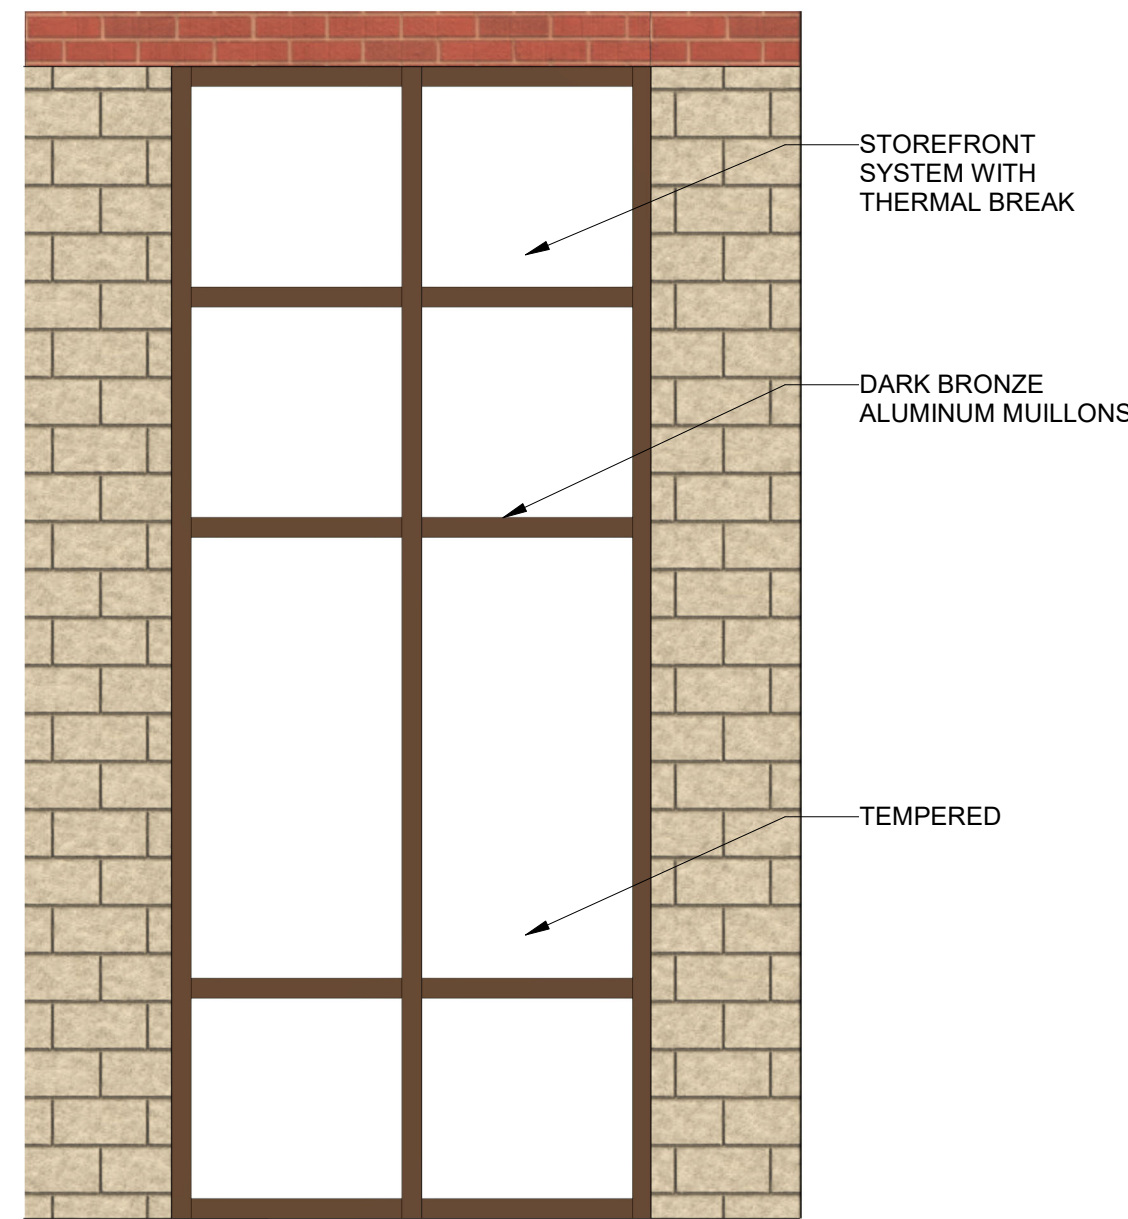

6 STOREFRONT - EAST
Scale: 1/2" = 1'-0"



4 STOREFRONT & WINDOWS @ MAIN ENTRY
Scale: 1/2" = 1'-0"

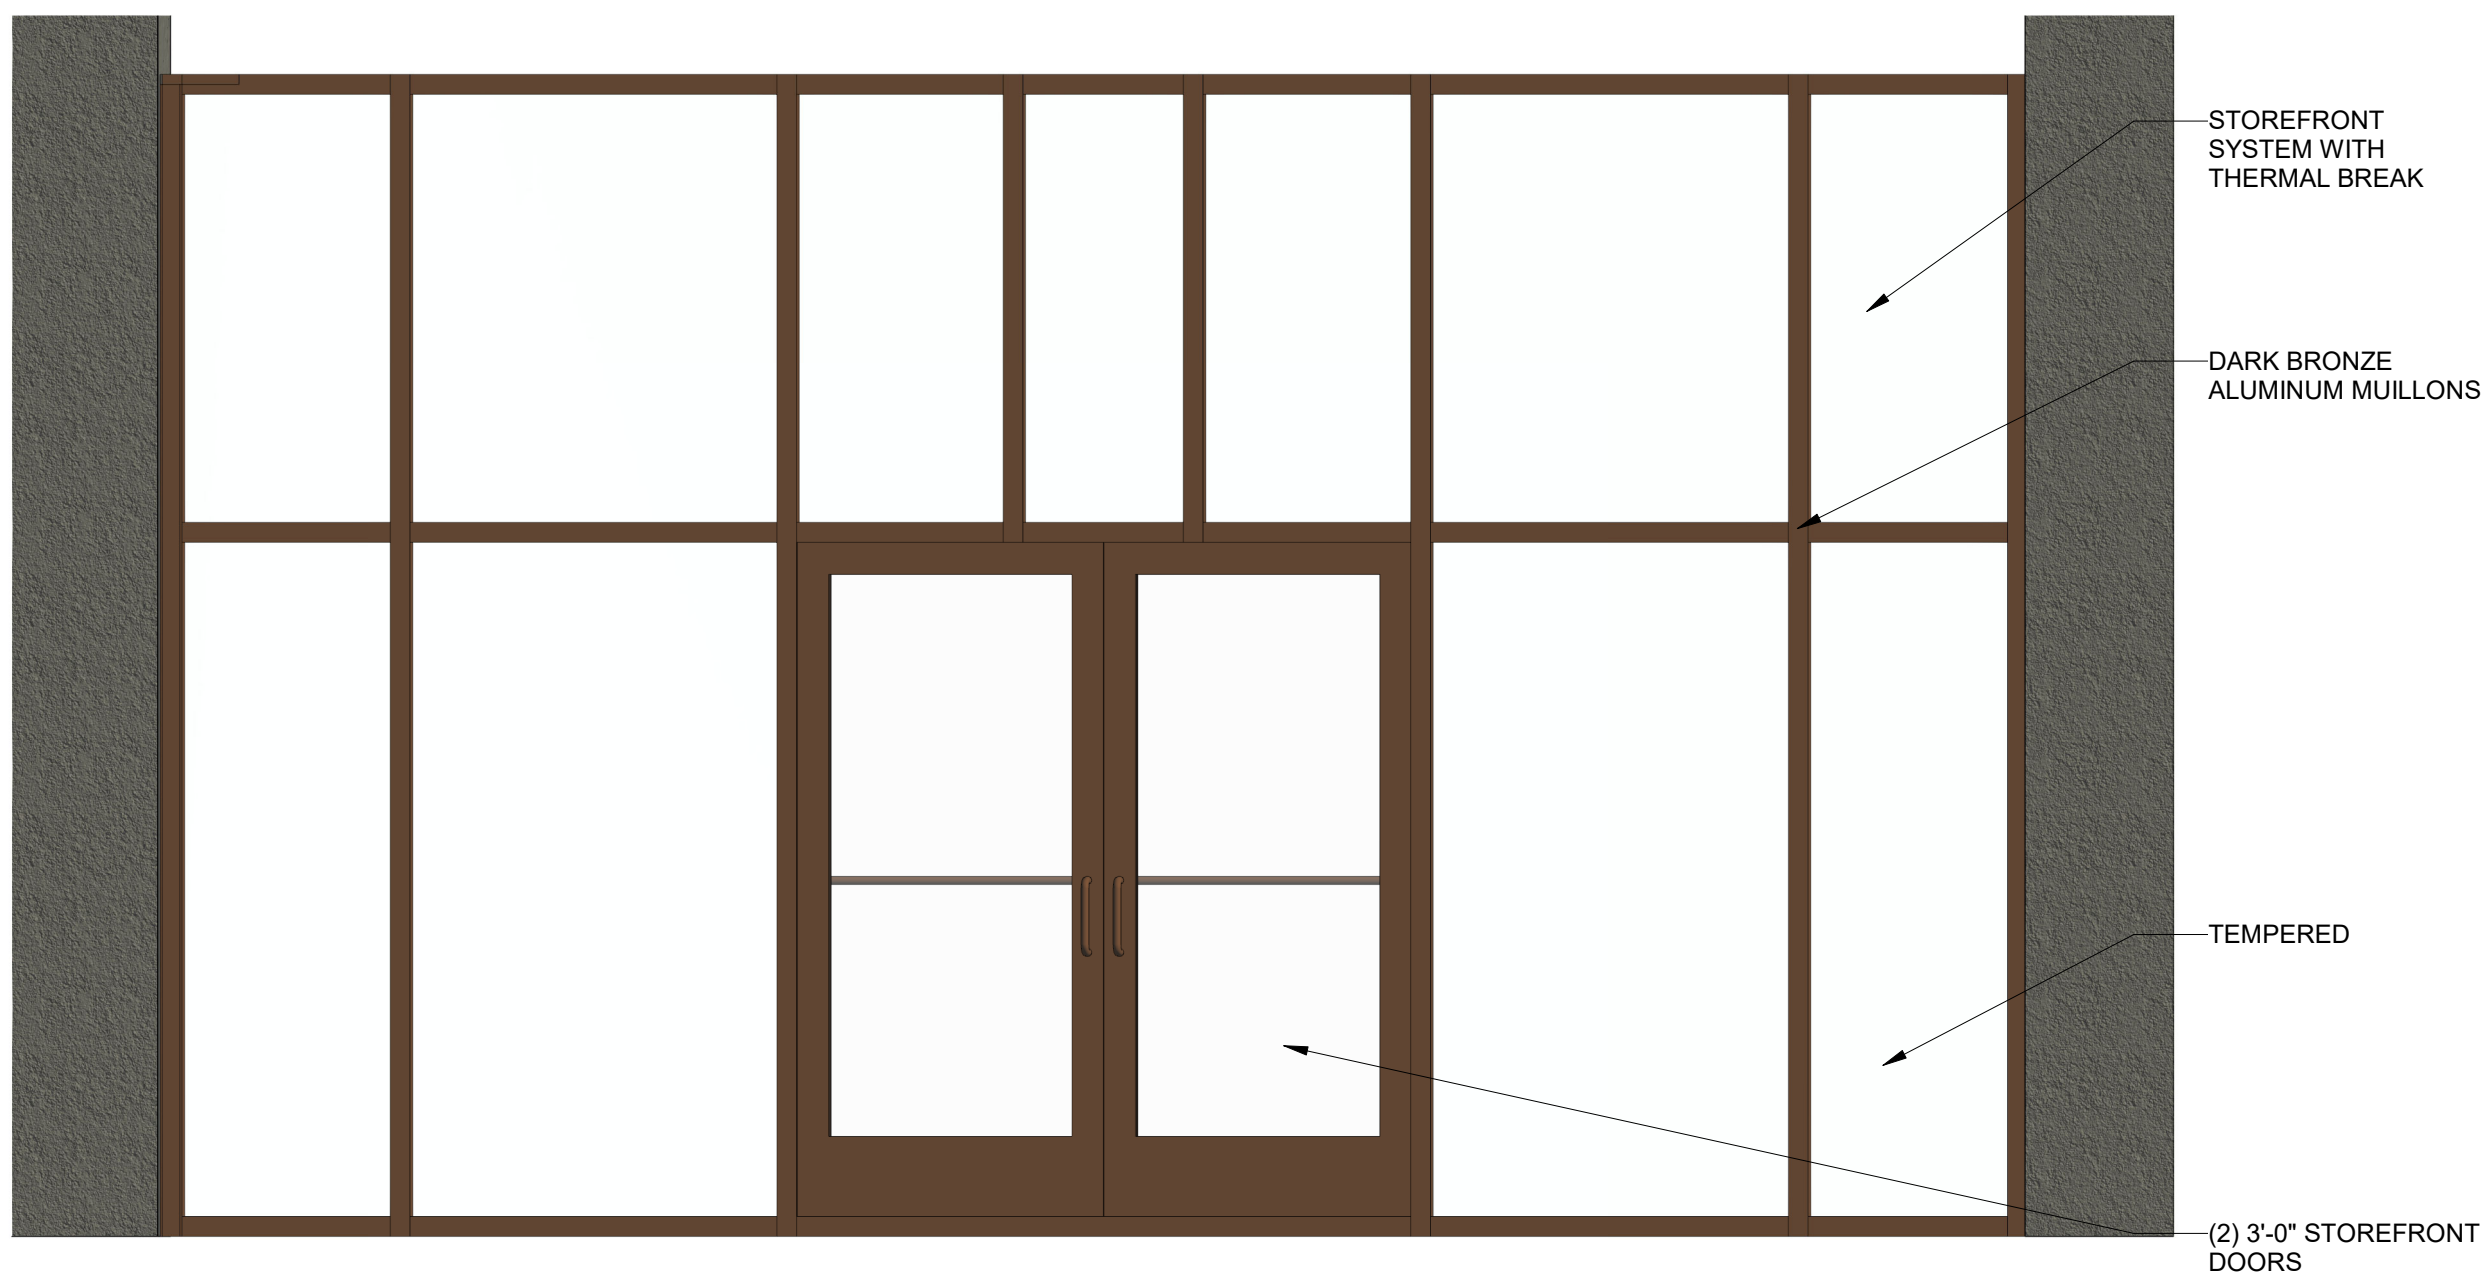


3 STOREFRONT & WINDOWS @ MAIN ENTRY
Scale: 1/2" = 1'-0"

Project


Element Hotel
Rosemary Street
Chapel Hill, NC 27514

Owner

Smart Olympia Carolina LLC
Chapel Hill Ventures LLC
107 Stokley Dr., Suite 100
Wilmington, NC 28403

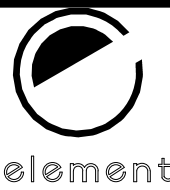

PRELIM.

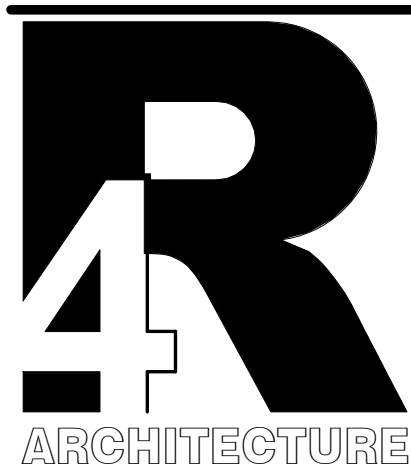

7752 Gateway Lane
Suite 204
Concord, NC 28027
Tel: 704-688-7500

513A Savannah Hwy.
Charleston, SC 29407
Tel: 843-531-6848

www.R4architecture.com

Revision Date


Drawn By R4A
Checked By MJR
Issue Date 06-01-2022
Project No 220643

Sheet Title
WINDOW &
STOREFRONT
SCHEDULE


Sheet Number

AC-901


ALL DESIGNS, DRAWINGS AND SPECIFICATIONS DEPICTED ON THIS SHEET ARE THE PROPERTY OF R4 ARCHITECTURE, P.A. ANY UNAUTHORIZED USE OR REPRODUCTION IS SUBJECT TO LEGAL PROSECUTION. POSSESSION IN ANY FORM CONSTITUTES ACCEPTANCE OF THESE CONDITIONS. COPYRIGHT 2020

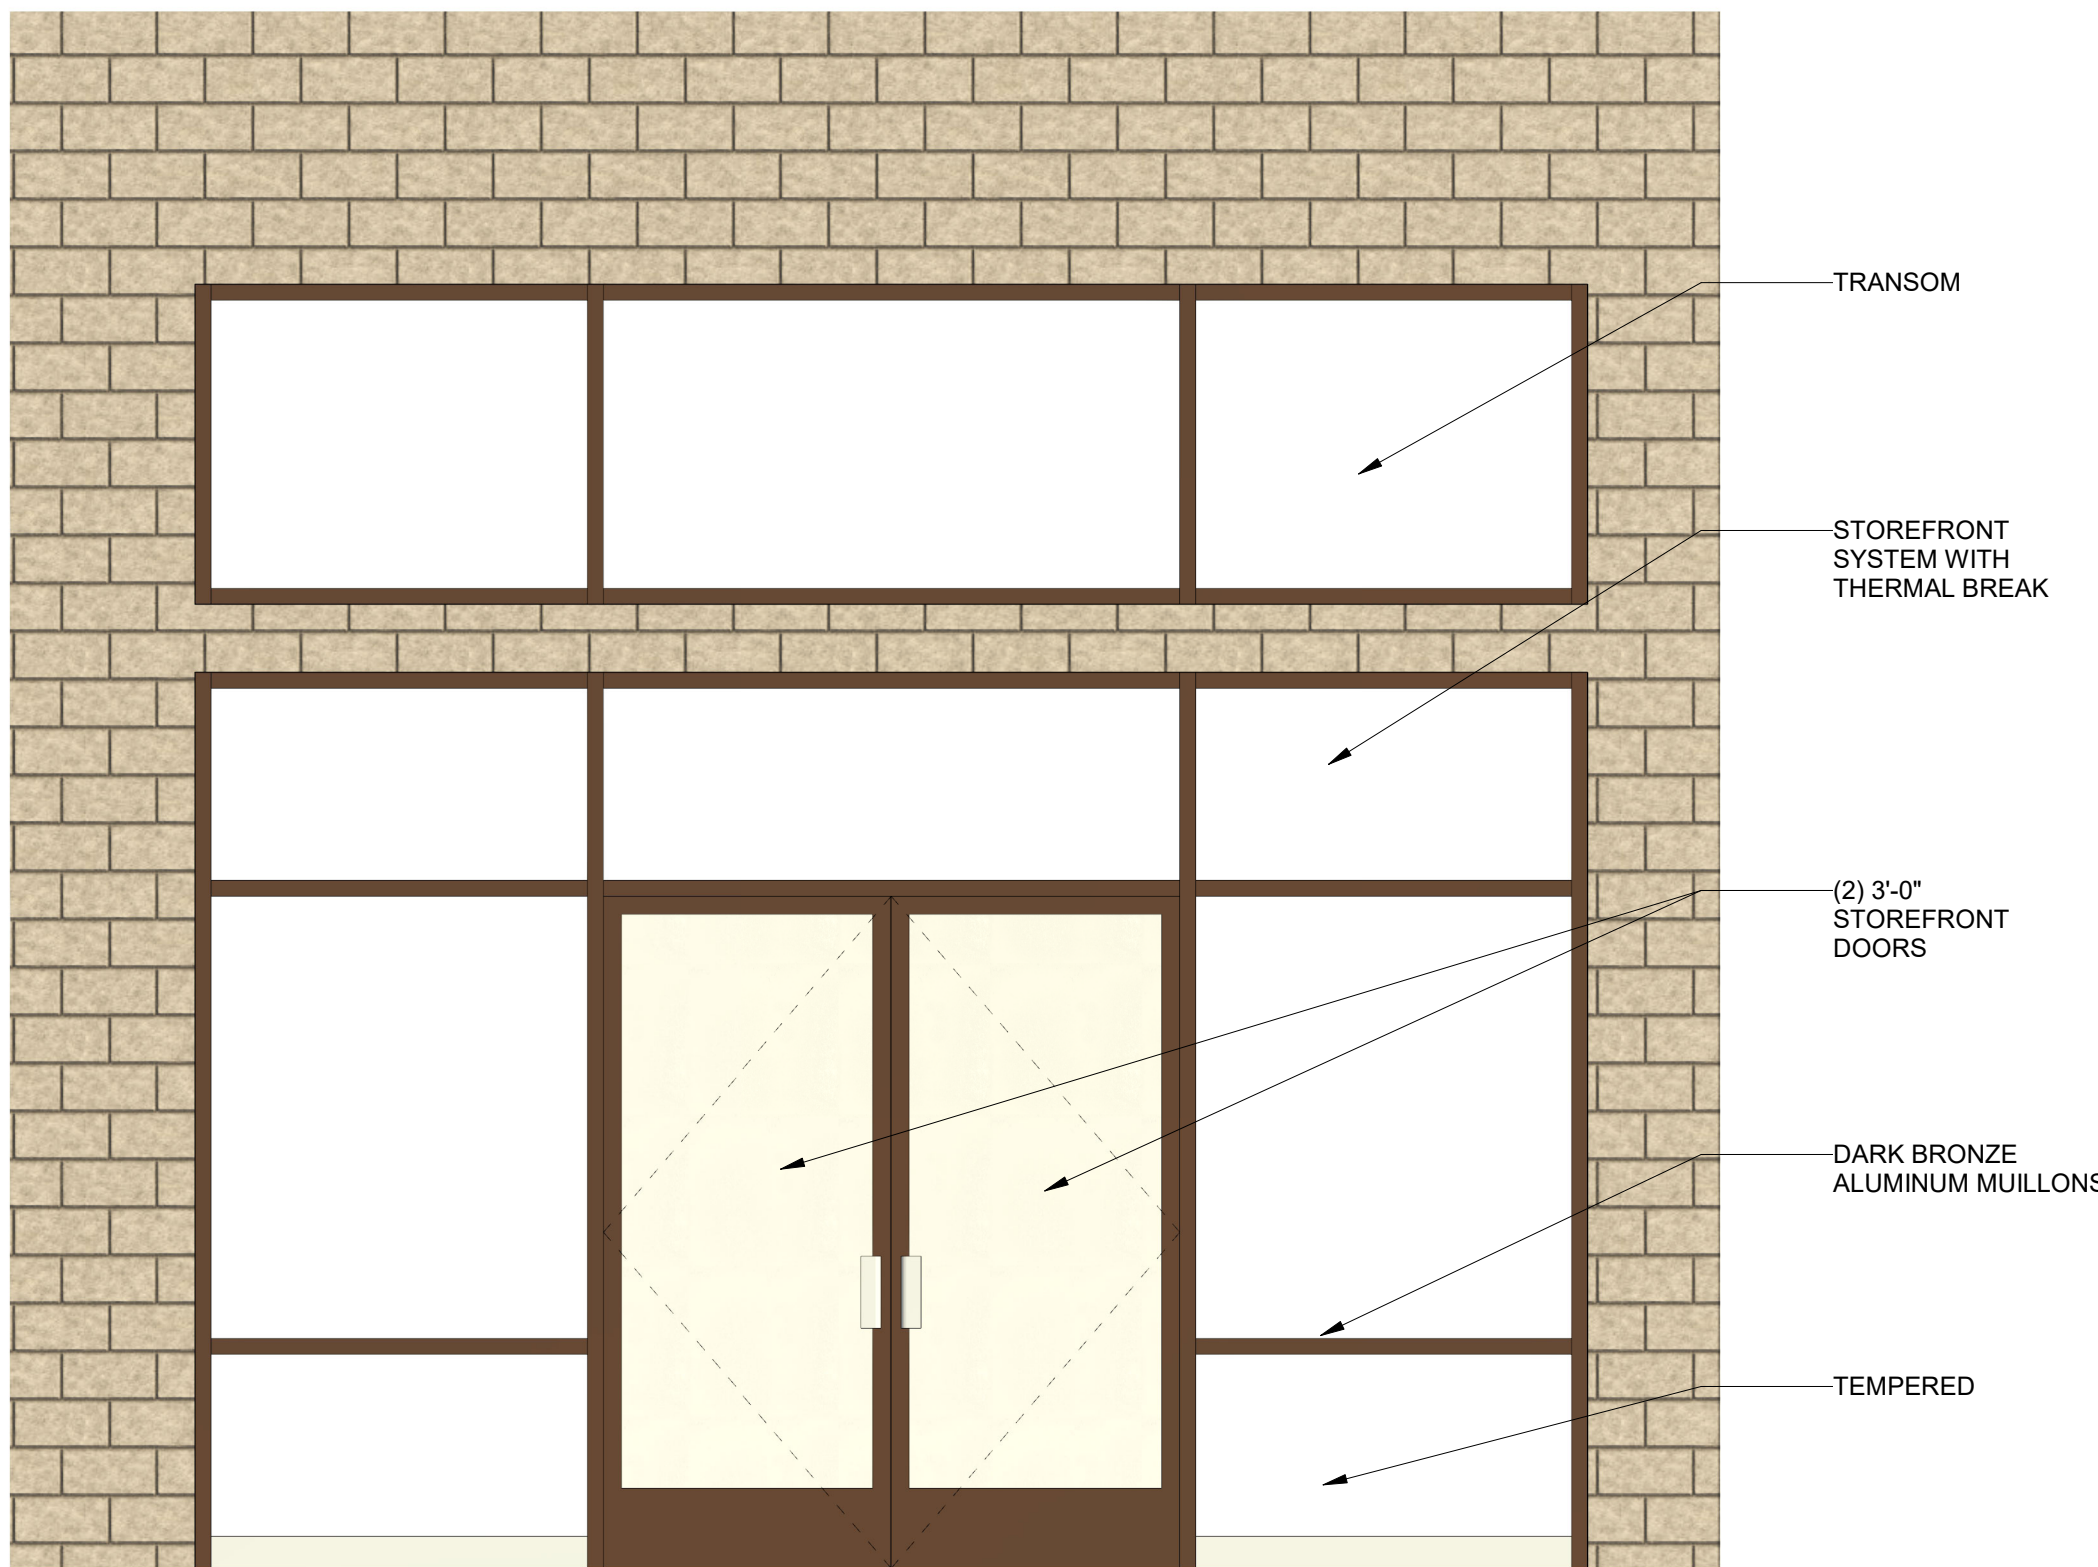


1 TYPICAL RETAIL STOREFRONT
Scale: 1/2" = 1'-0"

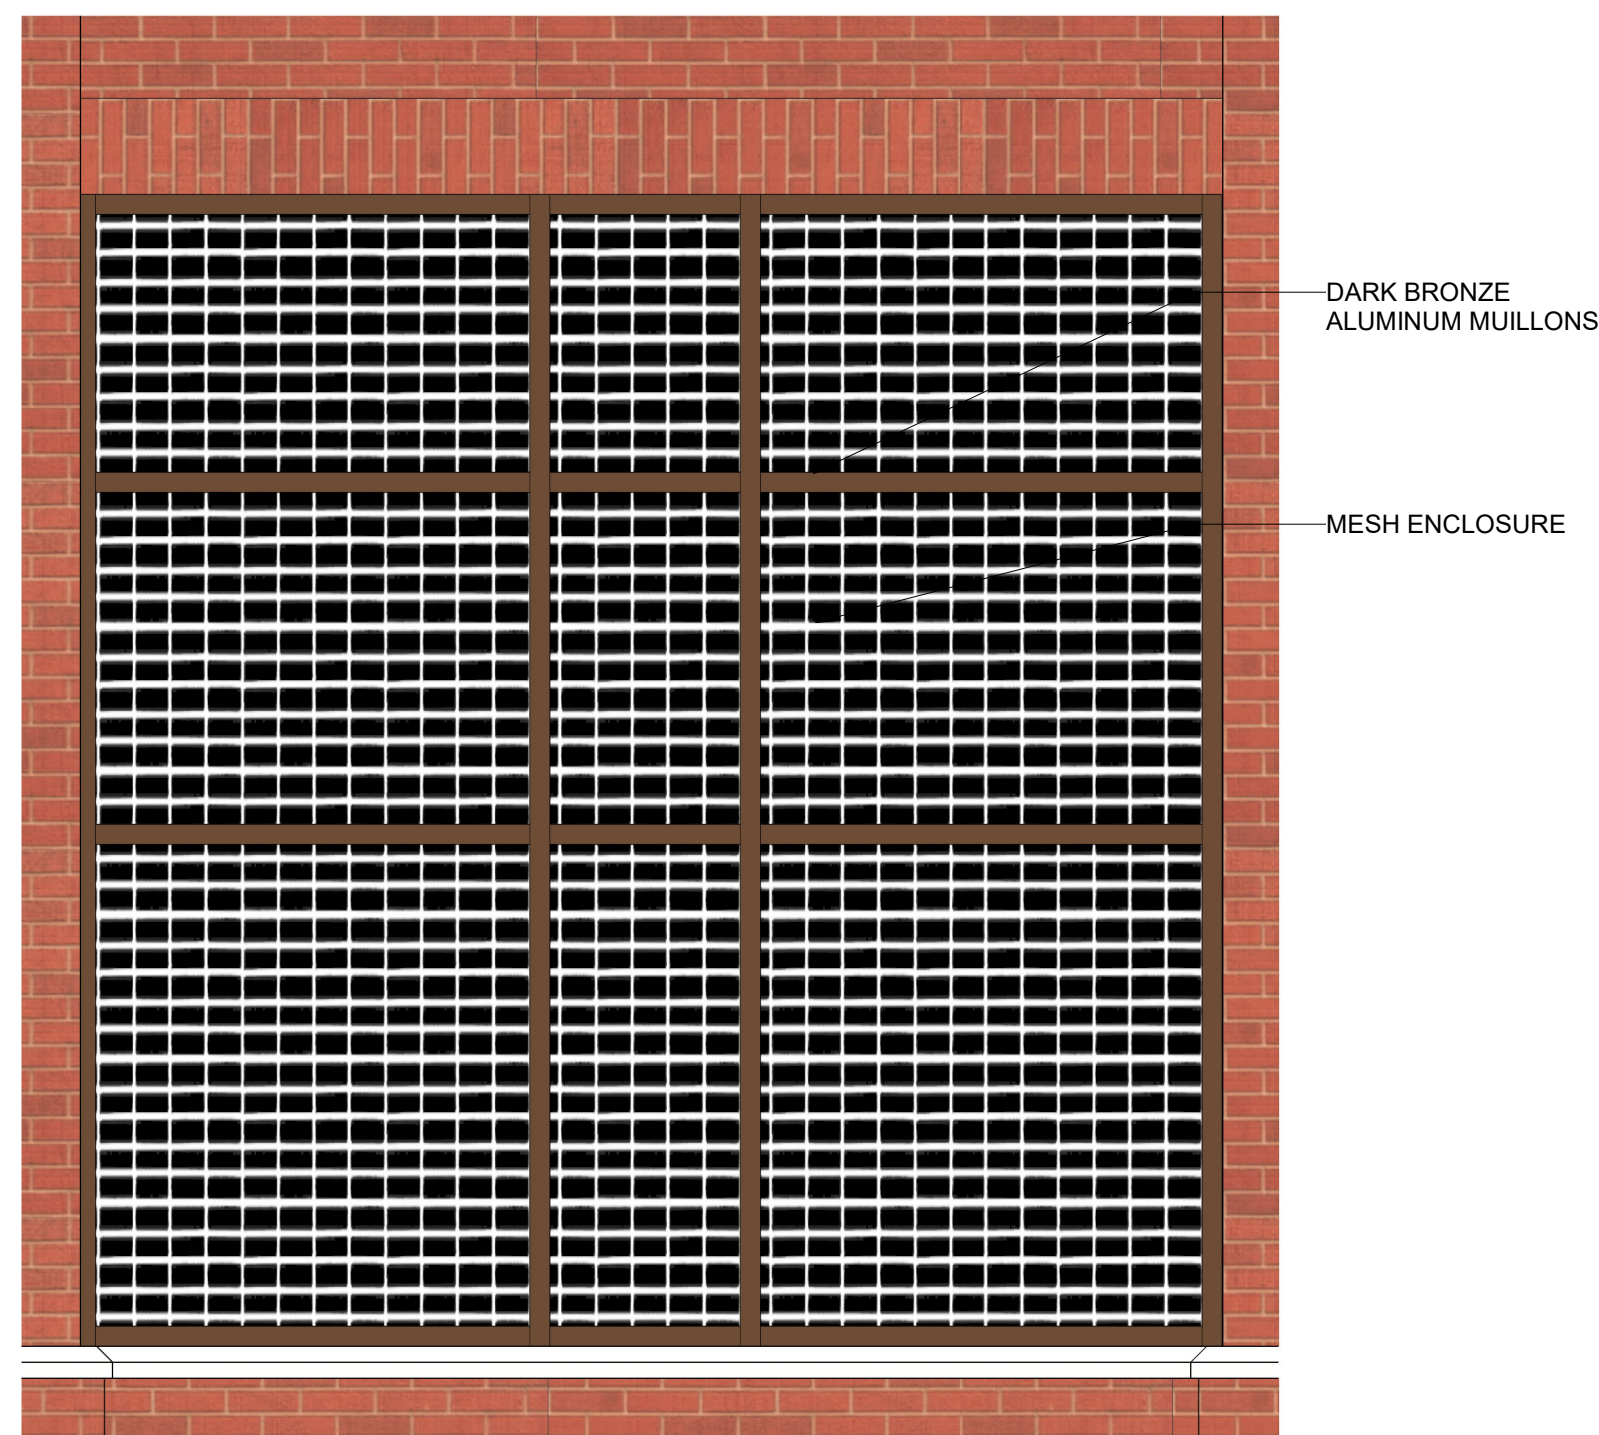


2 PARKING GARAGE ENCLOSURE
Scale: 1/2" = 1'-0"

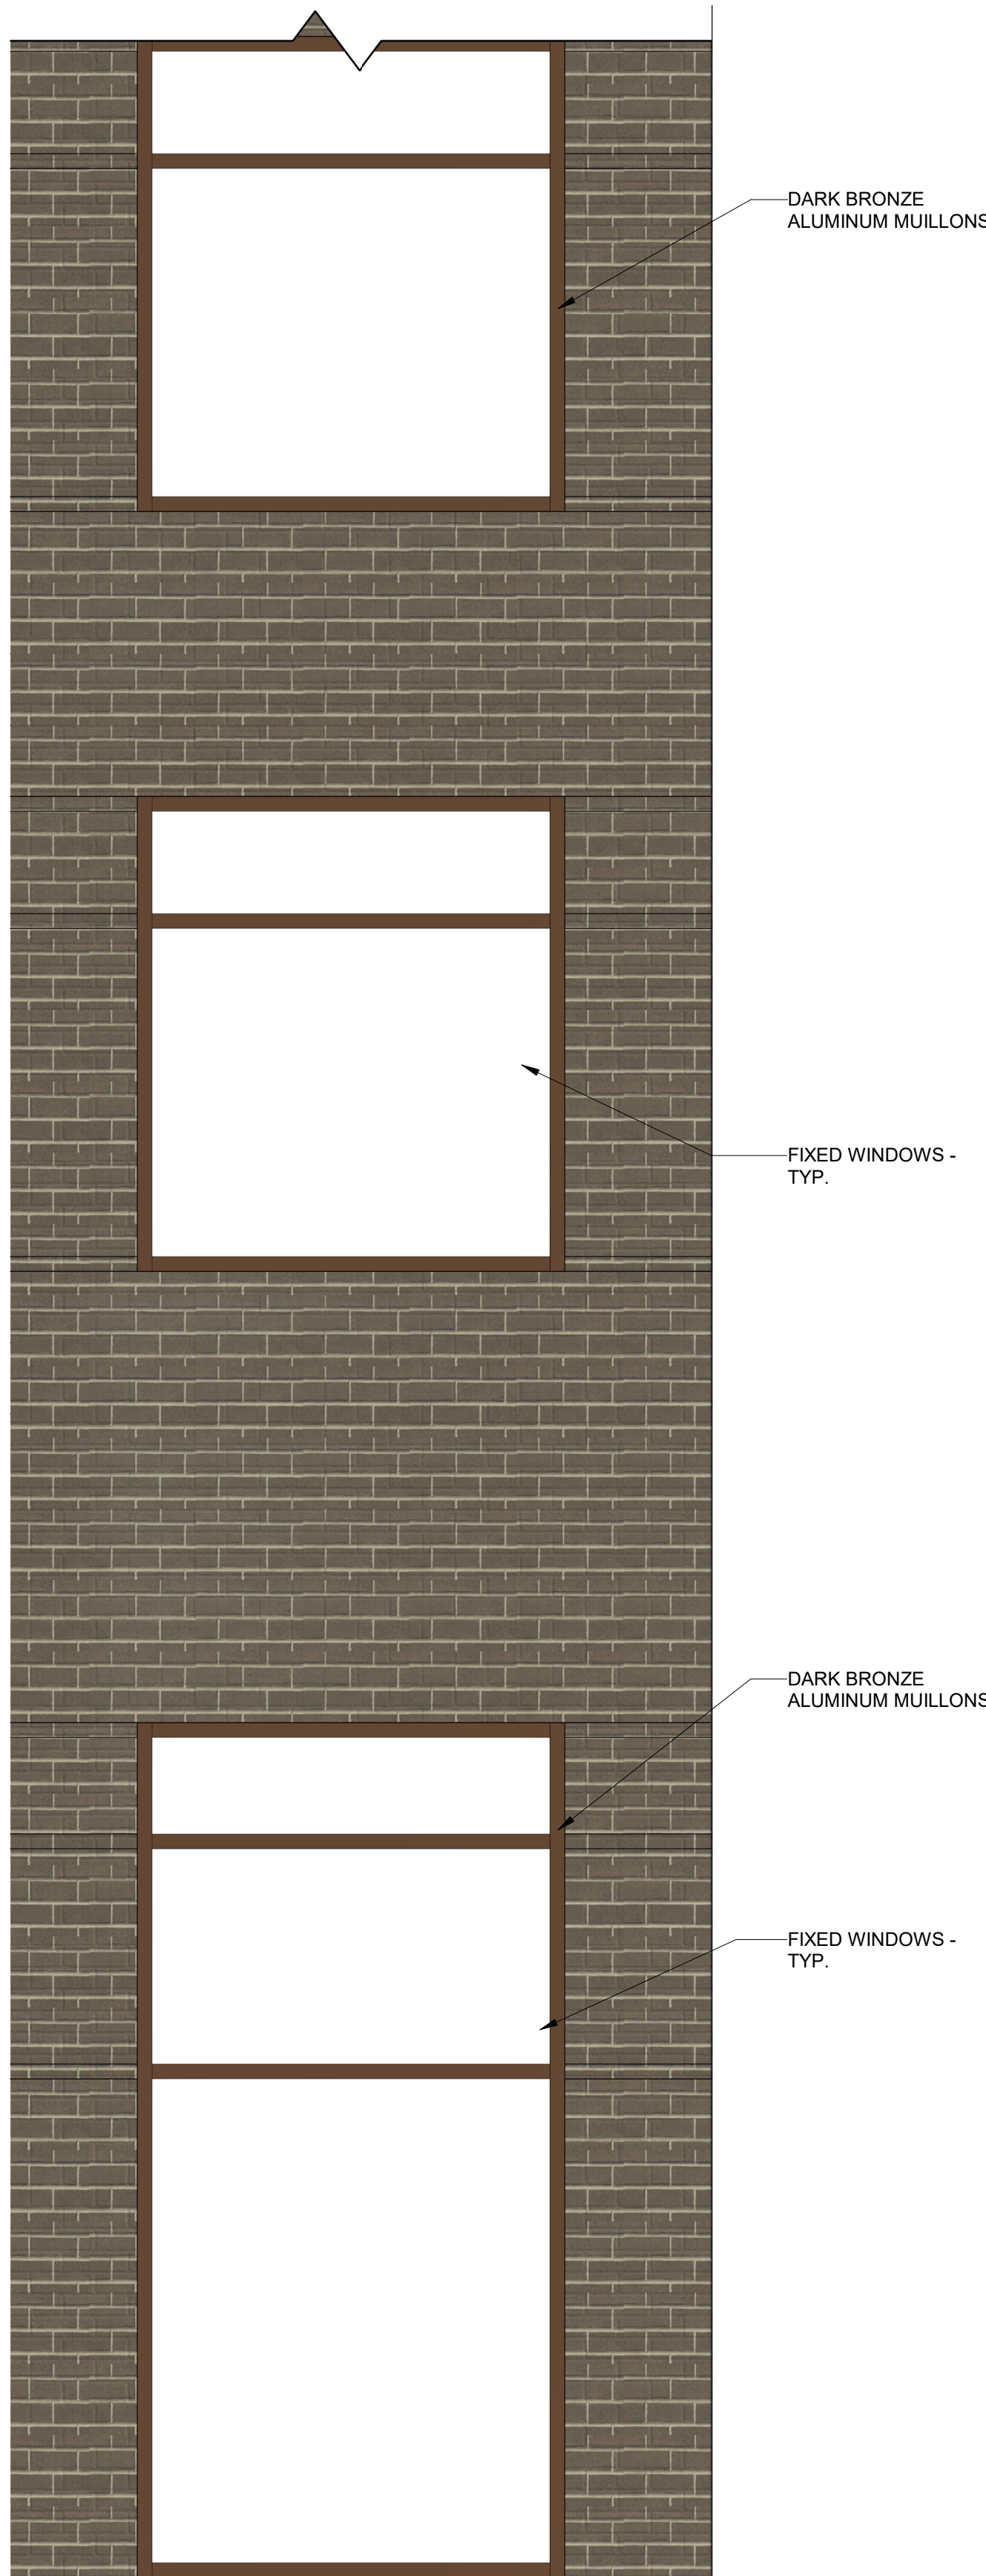


3 WINDOWS @ STAIR TOWER
Scale: 1/2" = 1'-0"

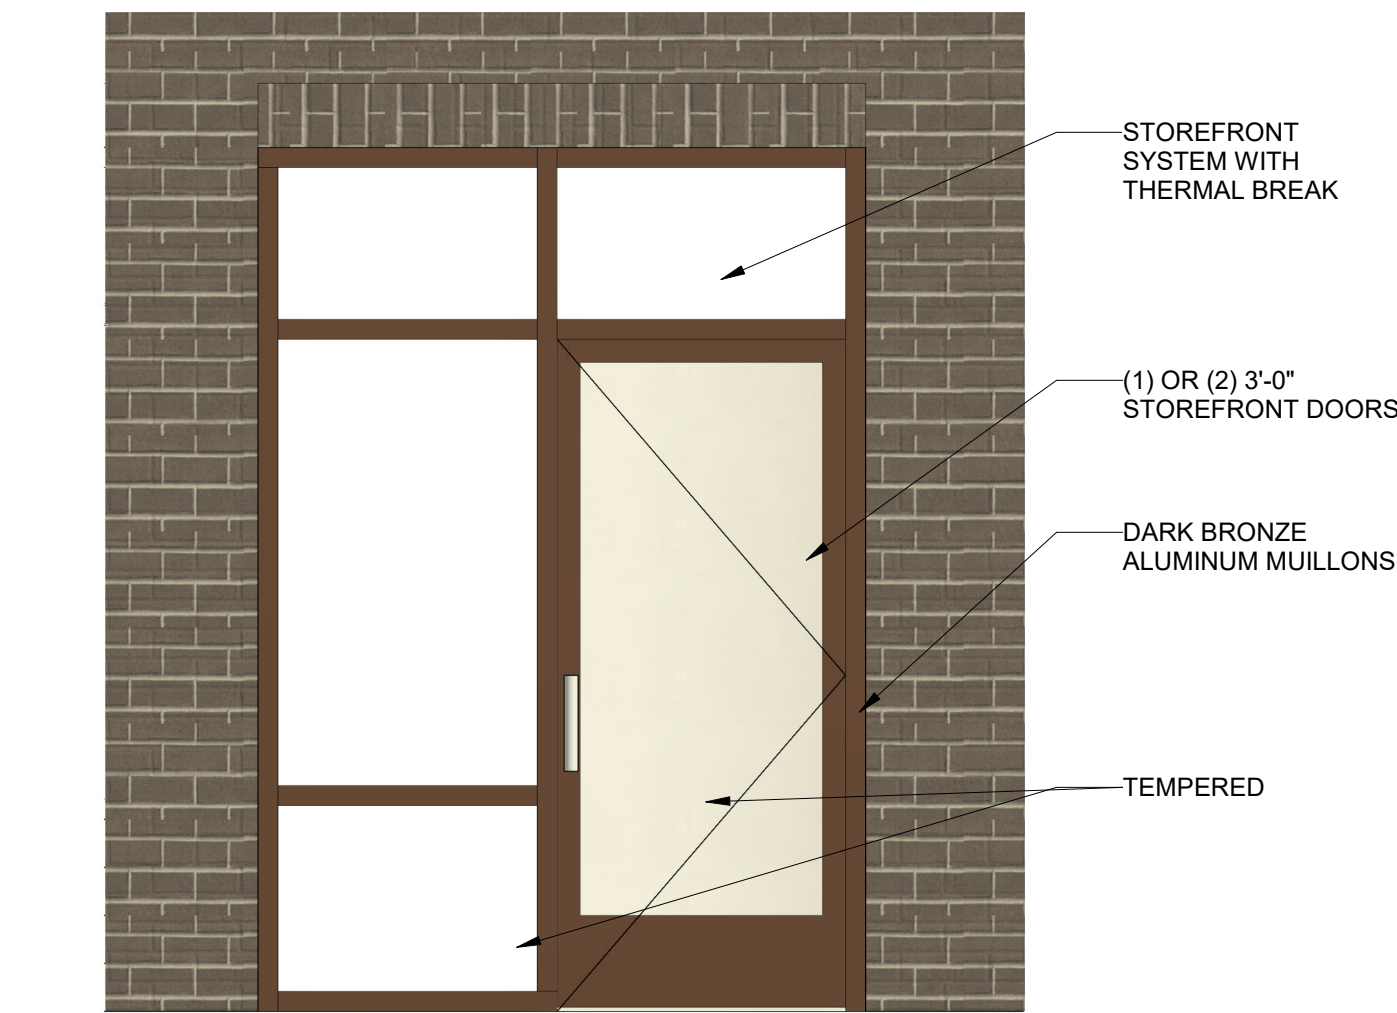

6 TYPICAL STOREFRONT @ ROOFTOP PATIO
Scale: 1/2" = 1'-0"

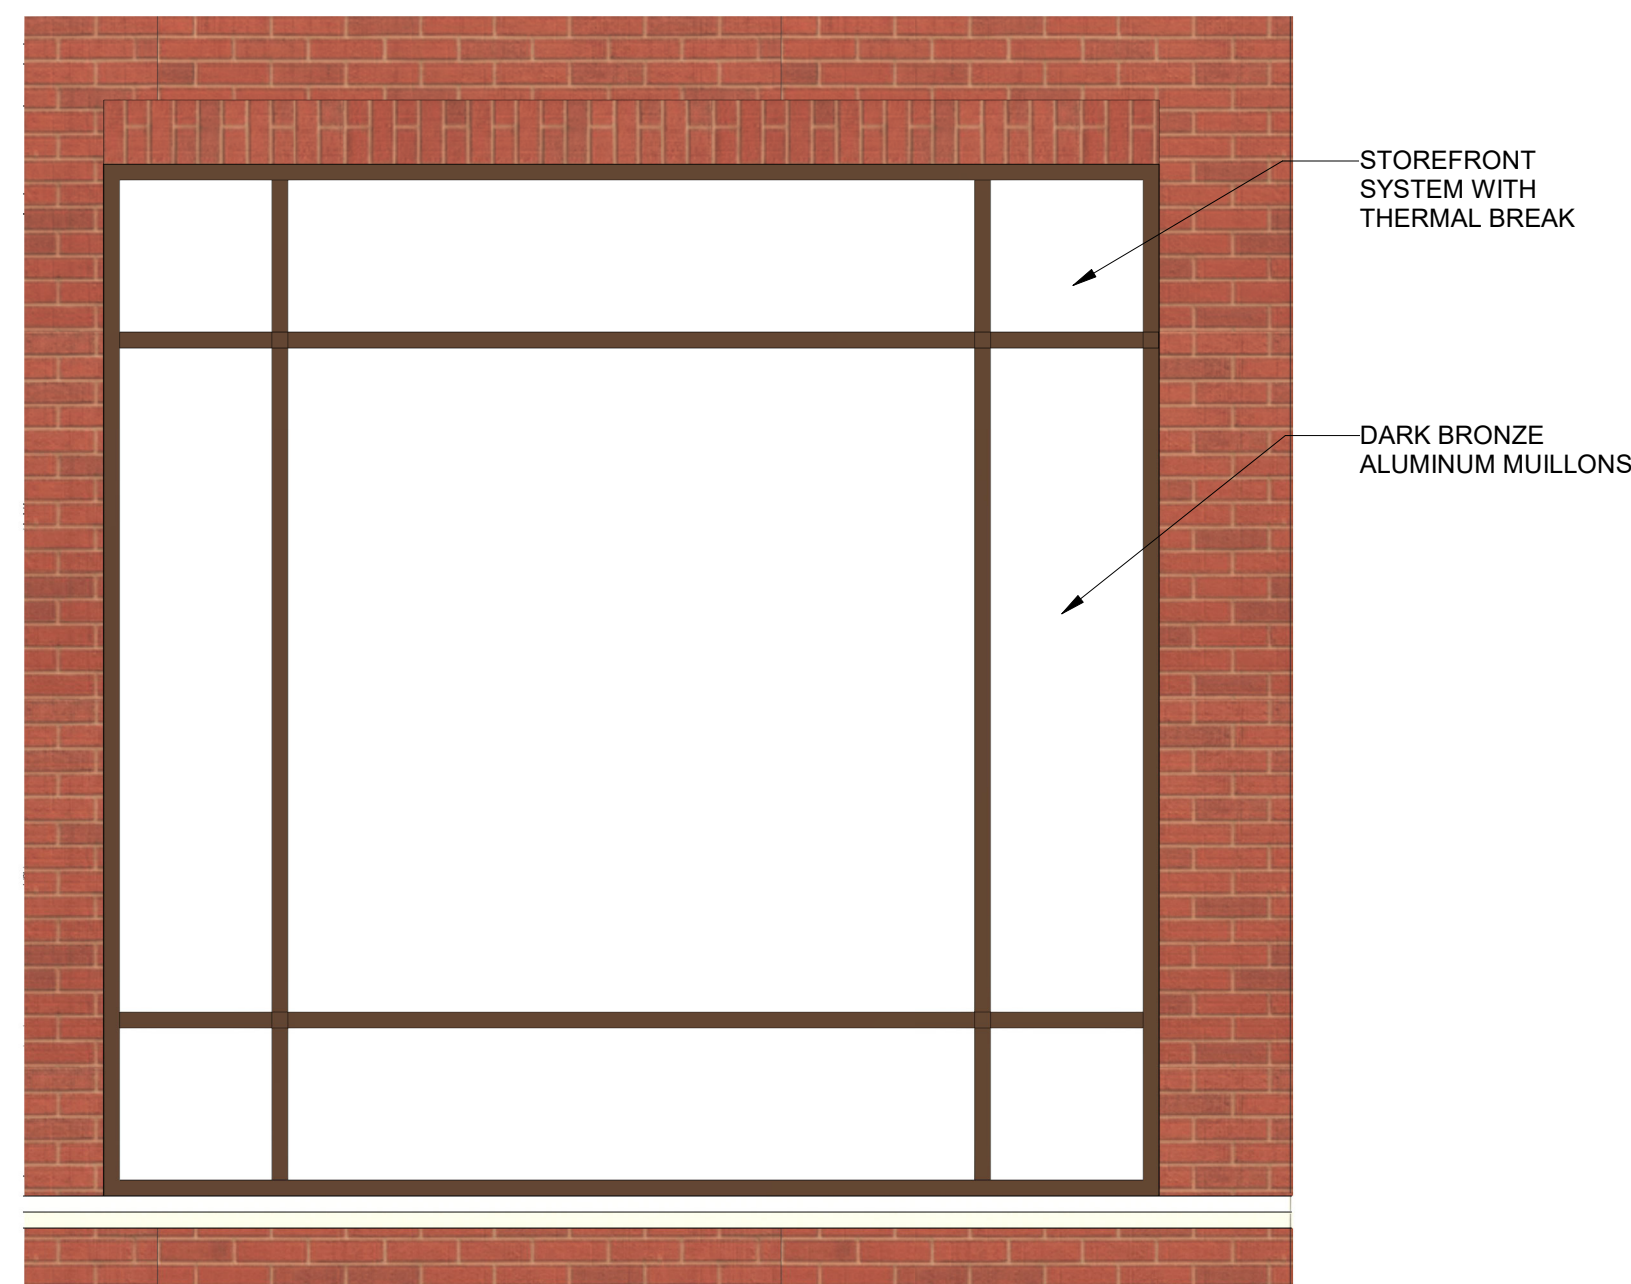

5 STOREFRONT WINDOWS @ ART DISPLAY
Scale: 1/2" = 1'-0"

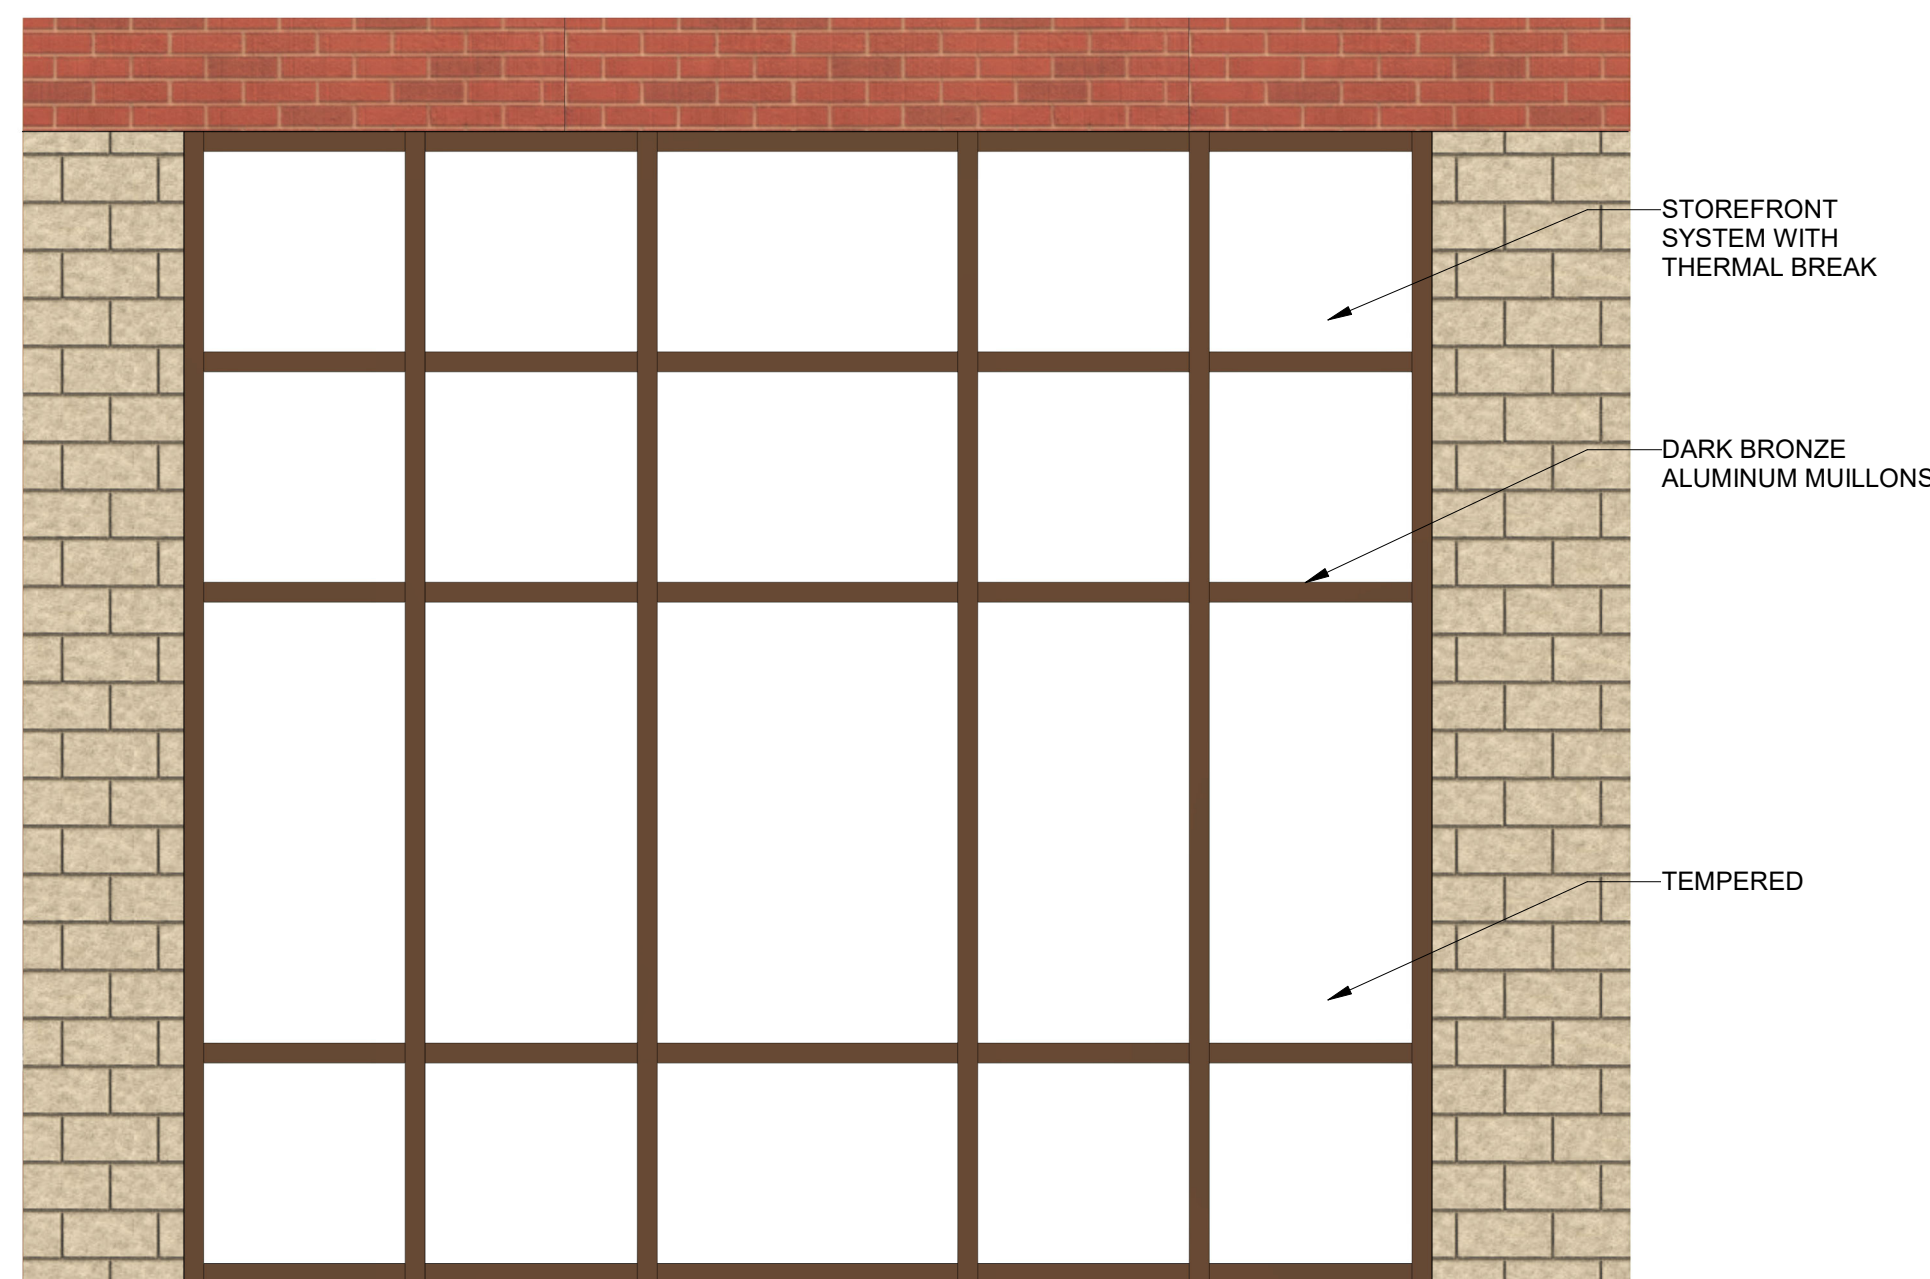


4 TYPICAL STOREFRONT - EAST
Scale: 1/2" = 1'-0"

Project

Element Hotel
Rosemary Street
Chapel Hill, NC 27514


Owner

Smart Olympia Carolina LLC
Chapel Hill Ventures LLC
107 Stokley Dr., Suite 100
Wilmington, NC 28403

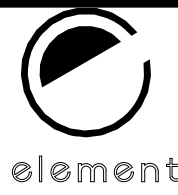

element

05/10/22

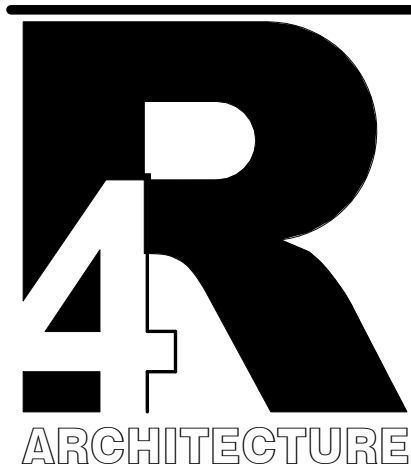

7752 Gateway Lane
Suite 204
Concord, NC 28027
Tel: 704-688-7500

513A Savannah Hwy.
Charleston, SC 29407
Tel: 843-531-6848

www.R4architecture.com

Revision Date

Drawn By	Author
Checked By	Checker
Issue Date	06-01-2022
Project No	220643

Sheet Title
WINDOW &
STOREFRONT
SCHEDULE

Sheet Number

AC-902